


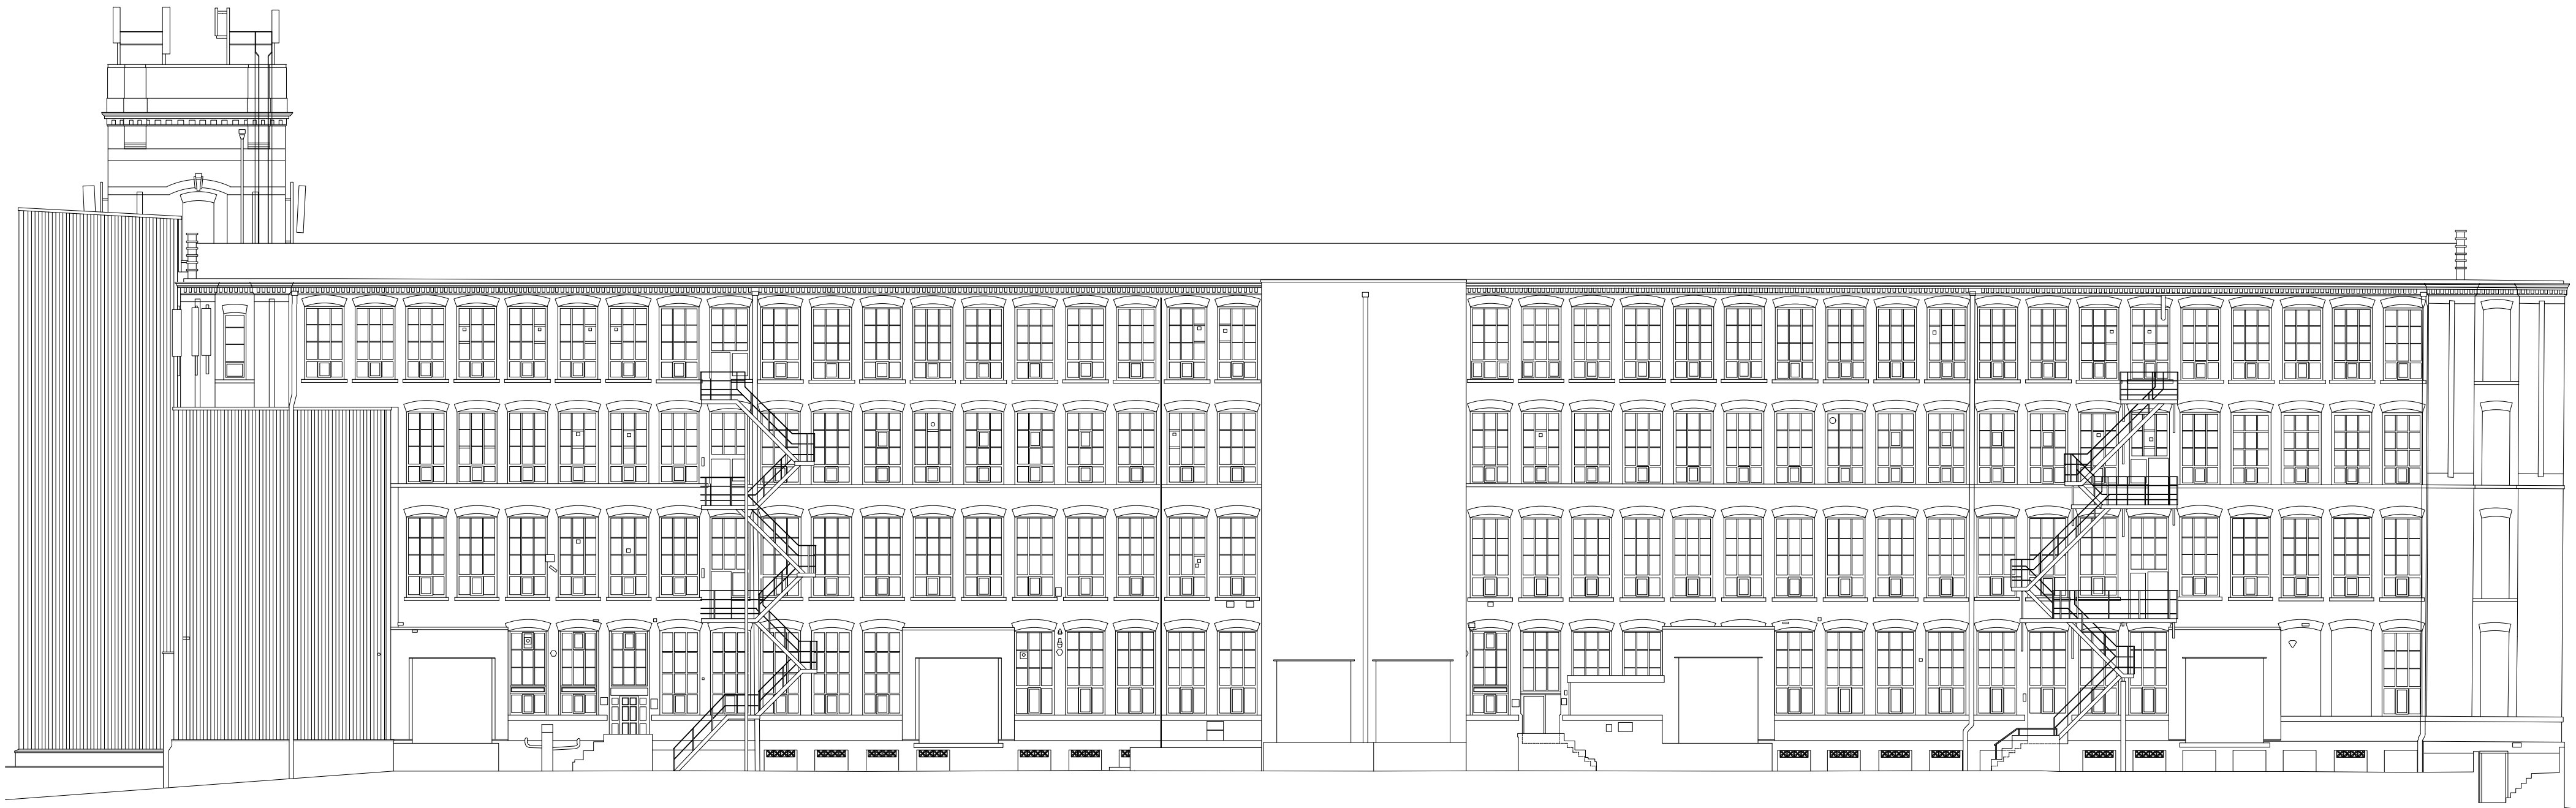


SOUTH ELEVATIONS




WEST ELEVATION



EAST ELEVATION

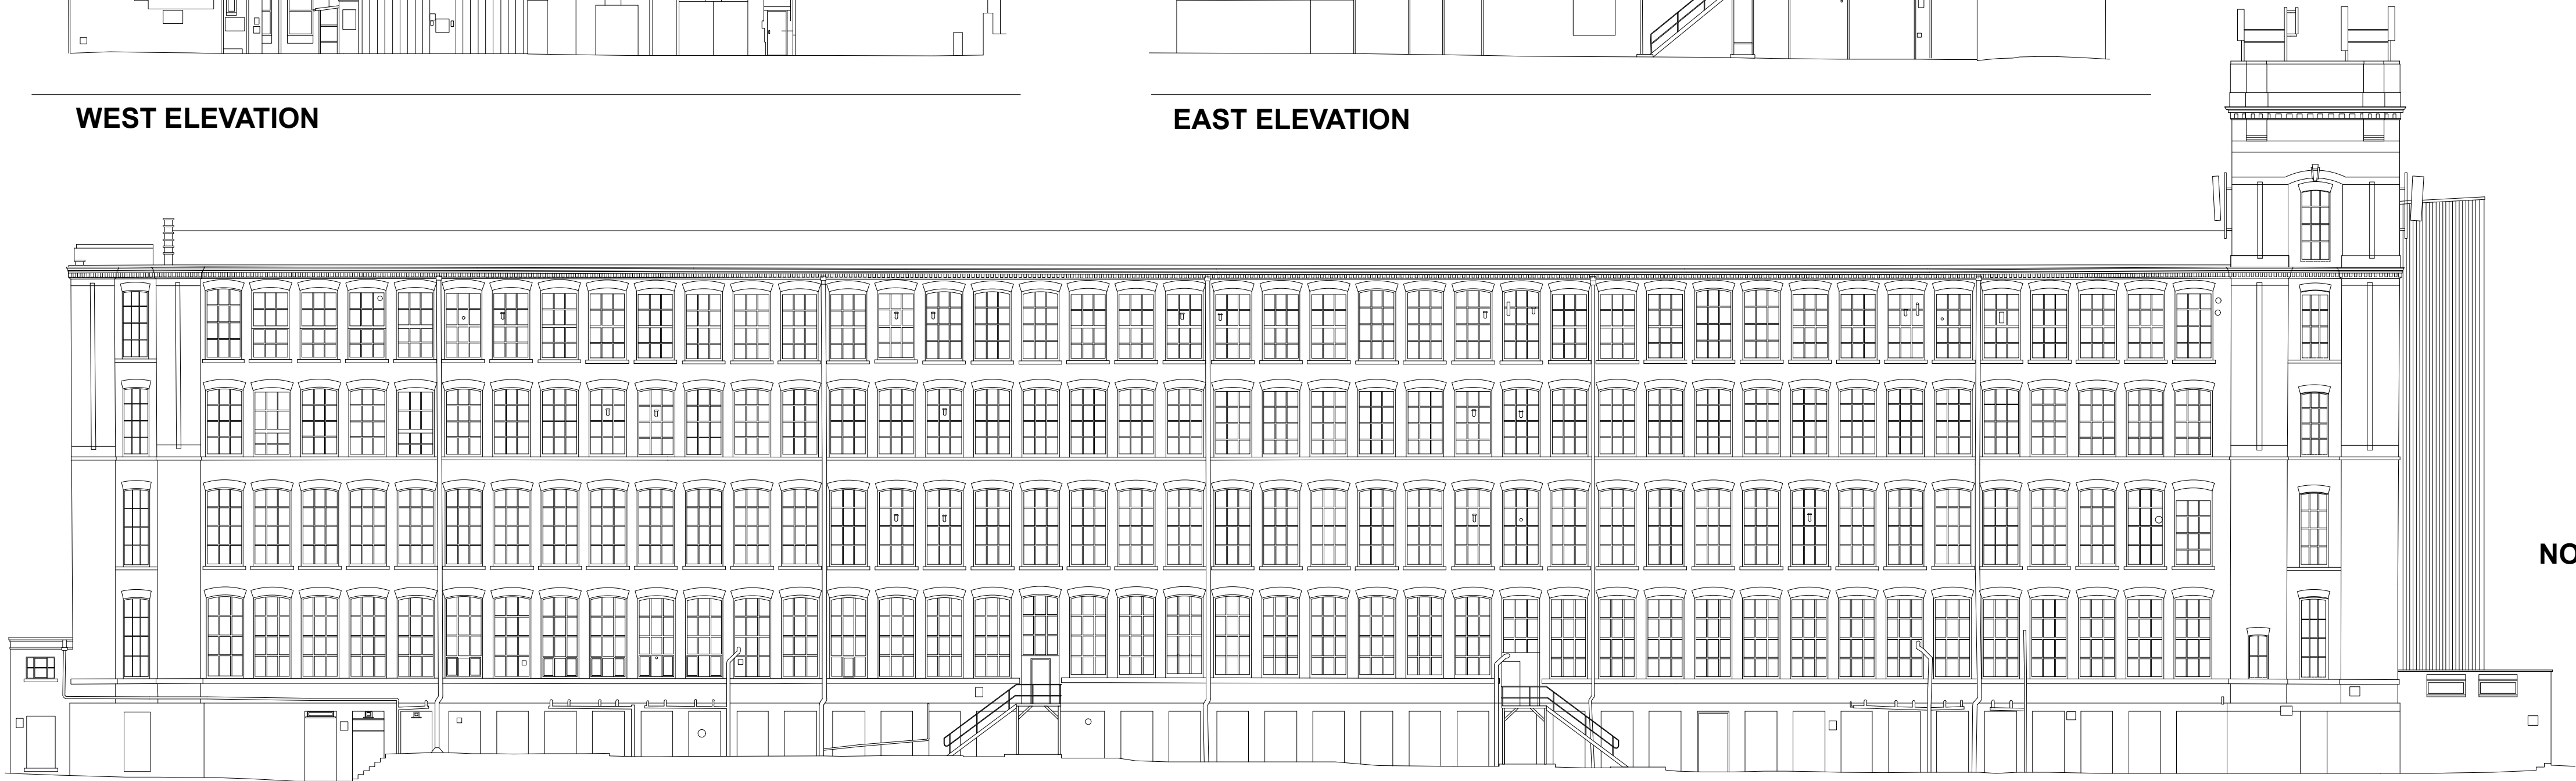

NORTH ELEVATION

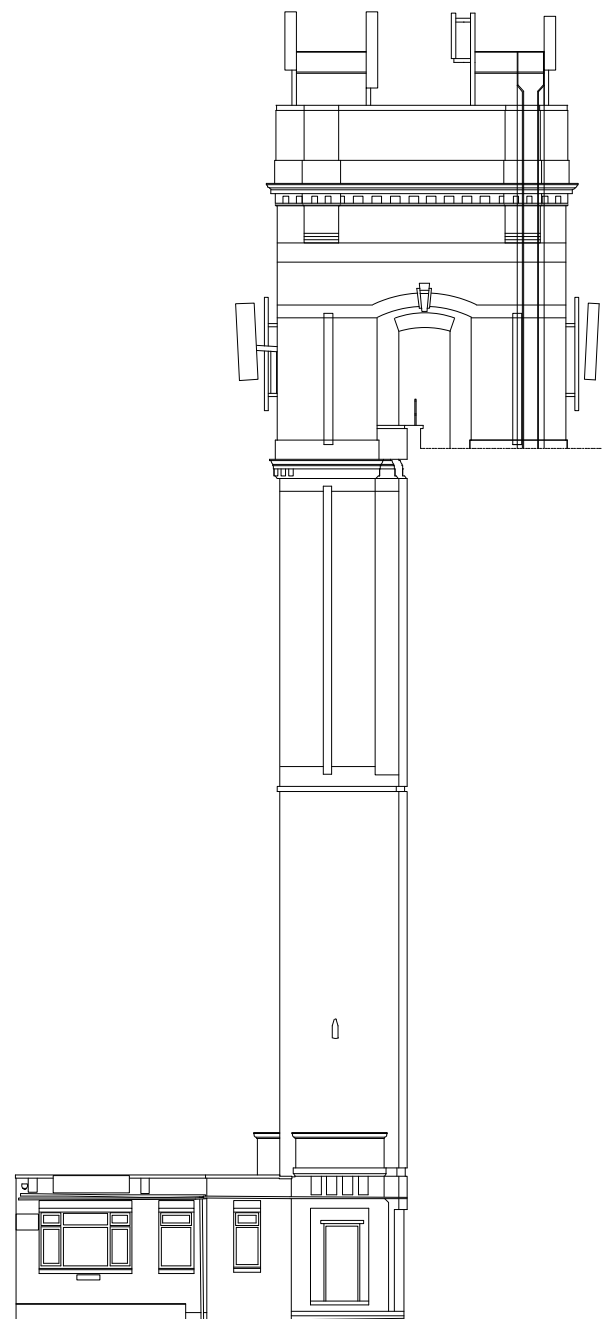

REV	AMENDMENT	BY	CH	DATE

P = PRELIMINARY
B = BUILDING REG SUBMISSION
A = CONSTRUCTION STATUS
H = AS BUILT / H&S FILE ISSUE

DO NOT USE ANY DRAWING ON SITE UNLESS THE REVISION STARTS WITH THE LETTER "A"

Copyright remains the property of Craig Foster Architects and has not been released to any other party unless specifically documented in writing

Check all dimensions and detail on site before proceeding
Report any discrepancies before proceeding





**MOSS MILL
ROCHDALE
OL16 5LB**

EXISTING ELEVATIONS



scale 1:200 @ A1	dwg no. 25133-5-002	rev PA
date 07.08.2026		