


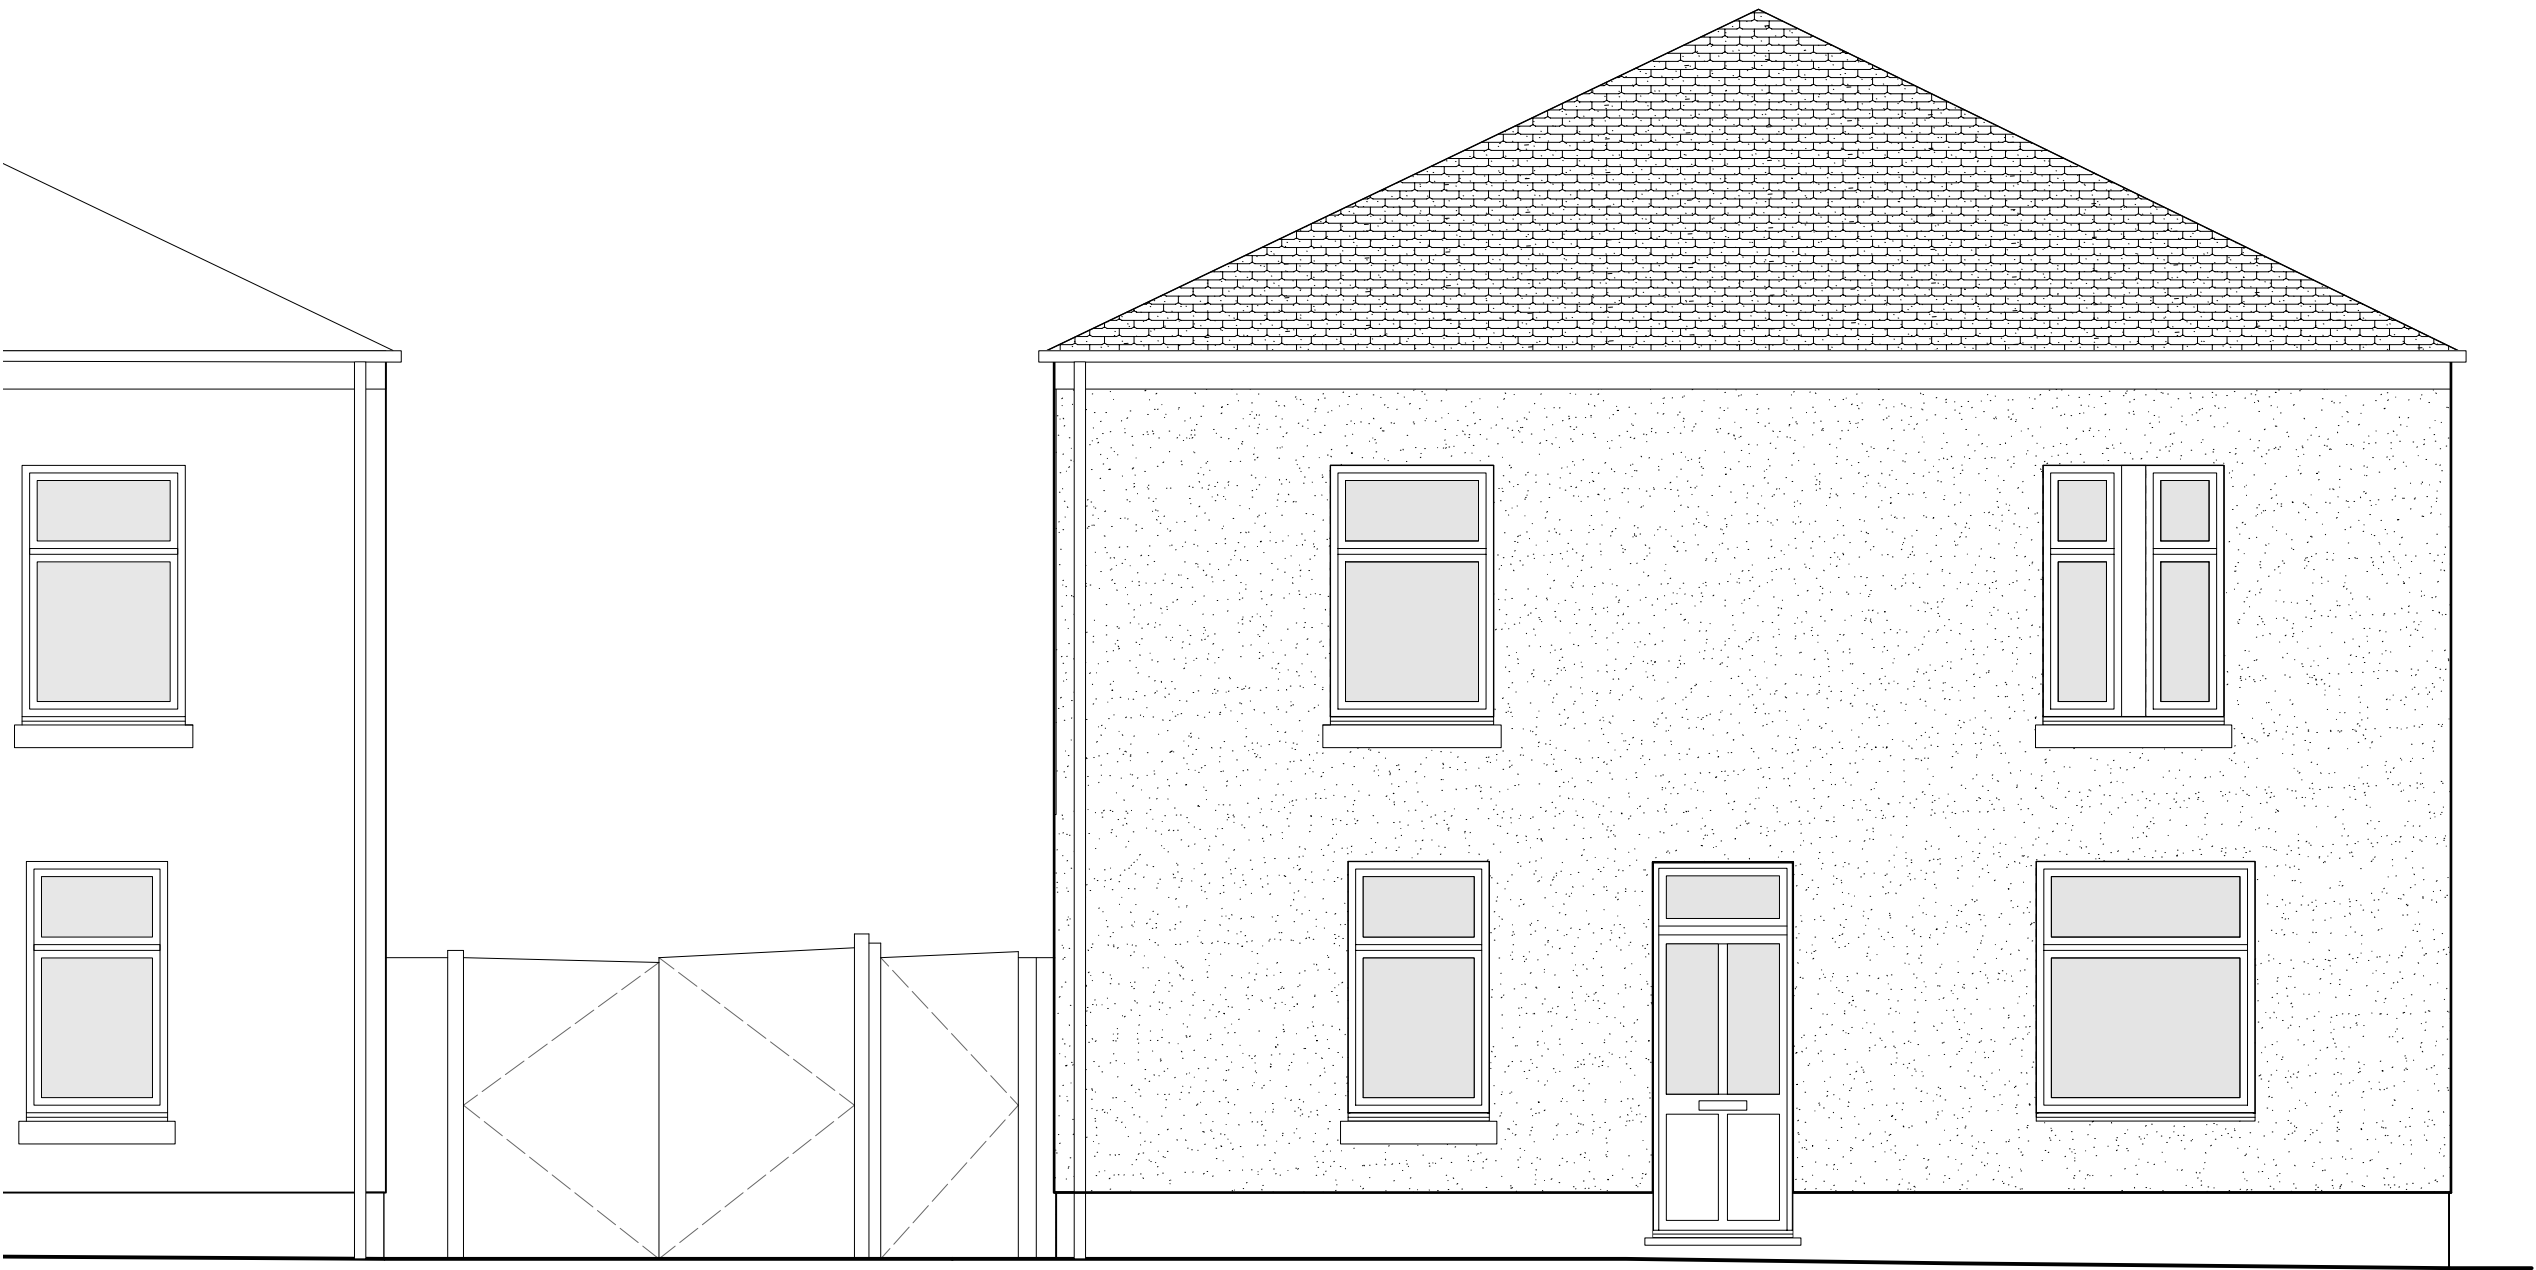
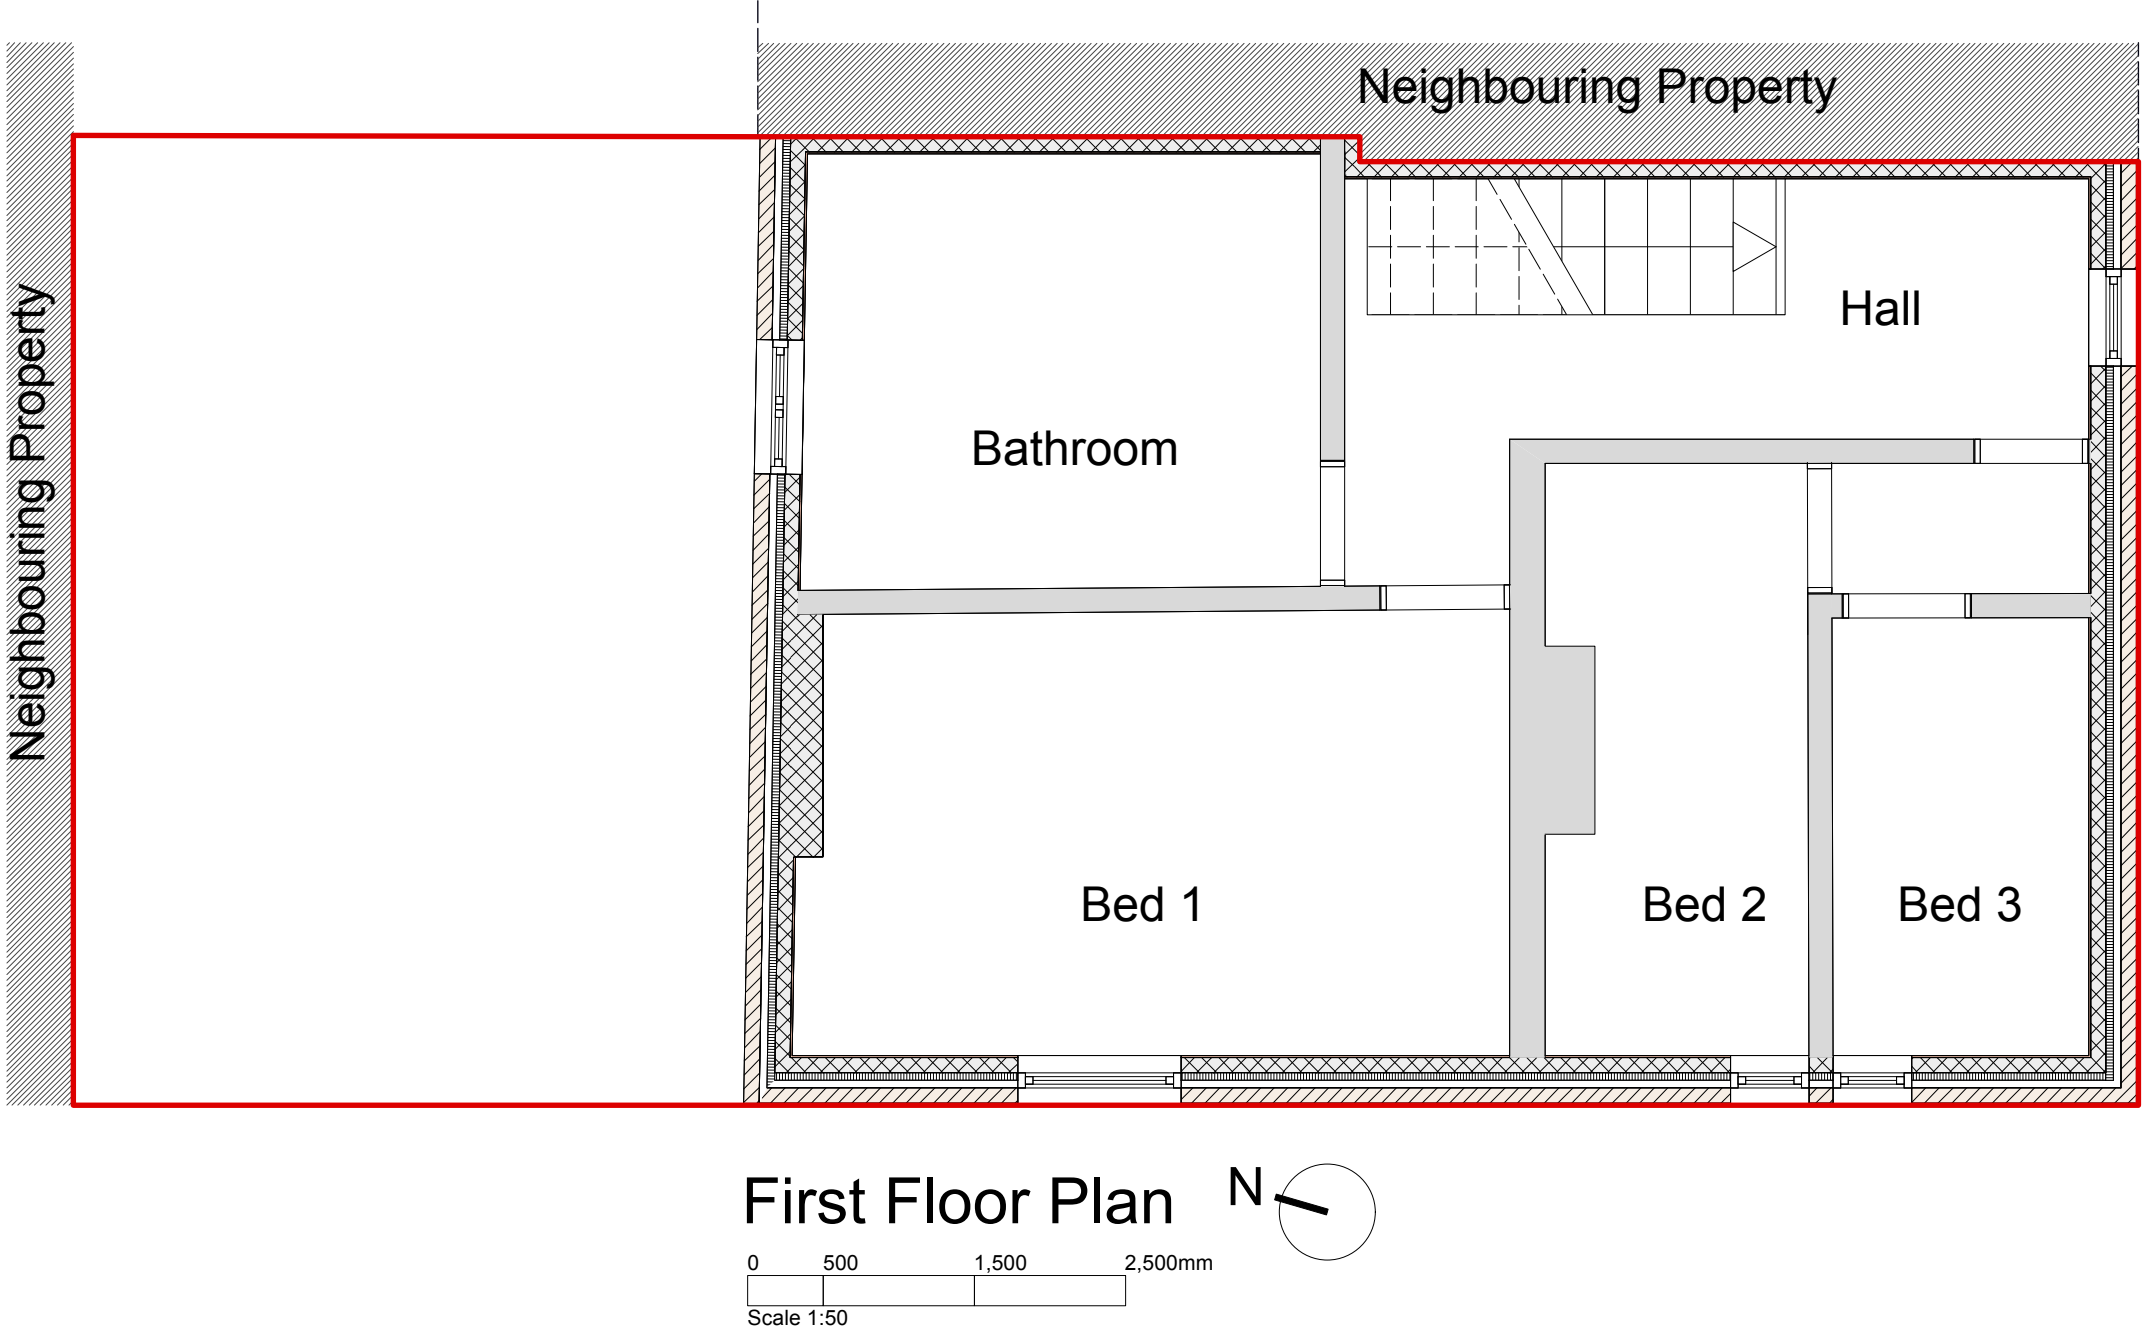


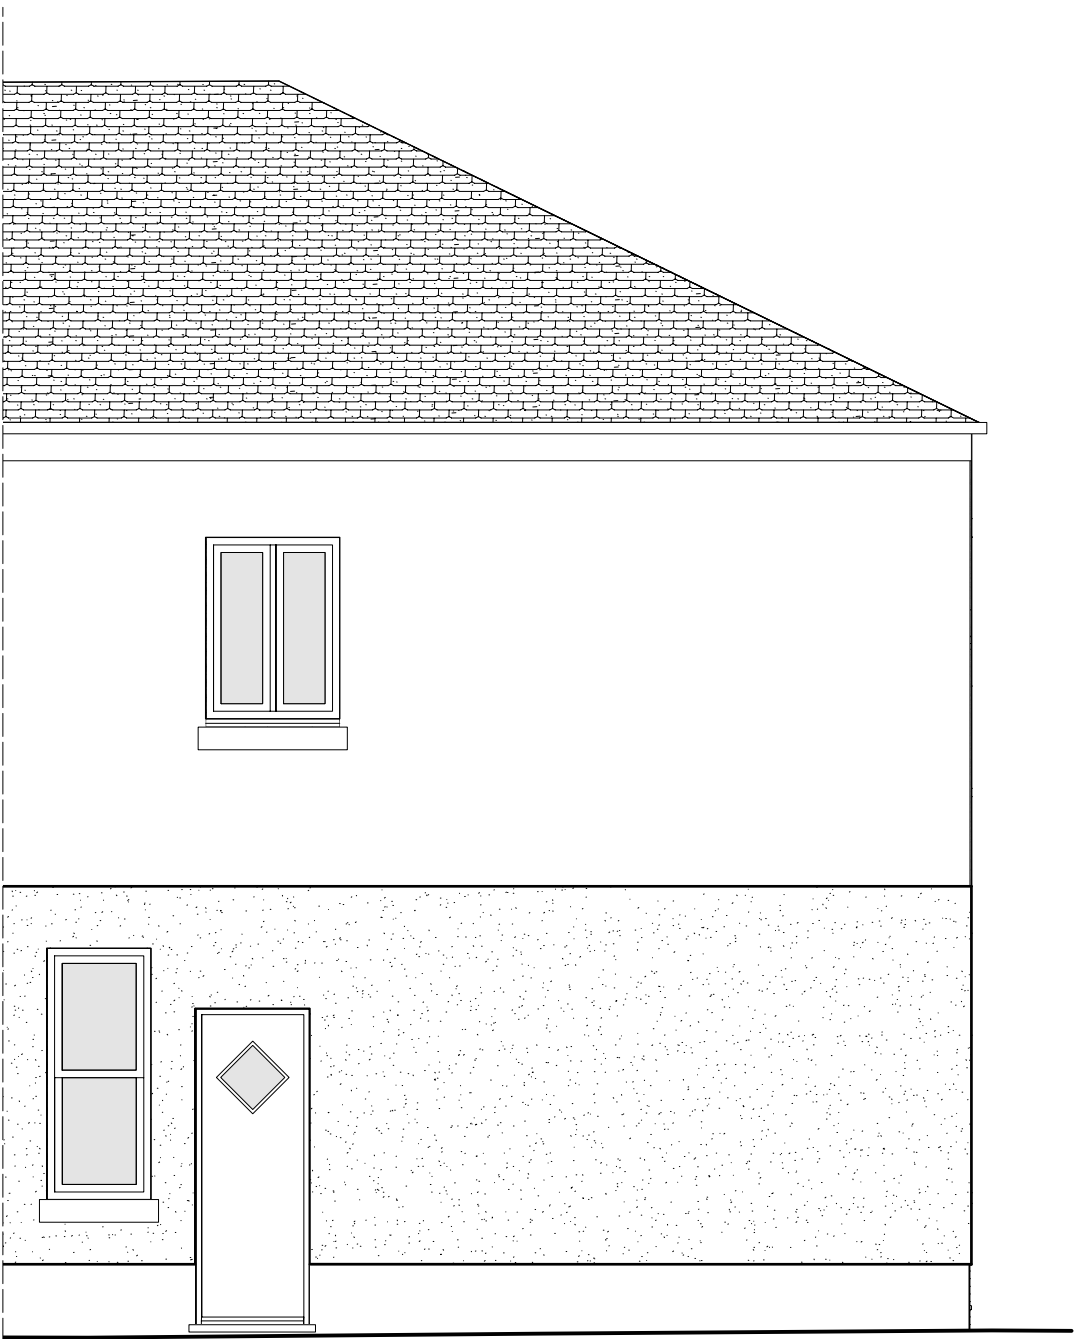


South West Elevation

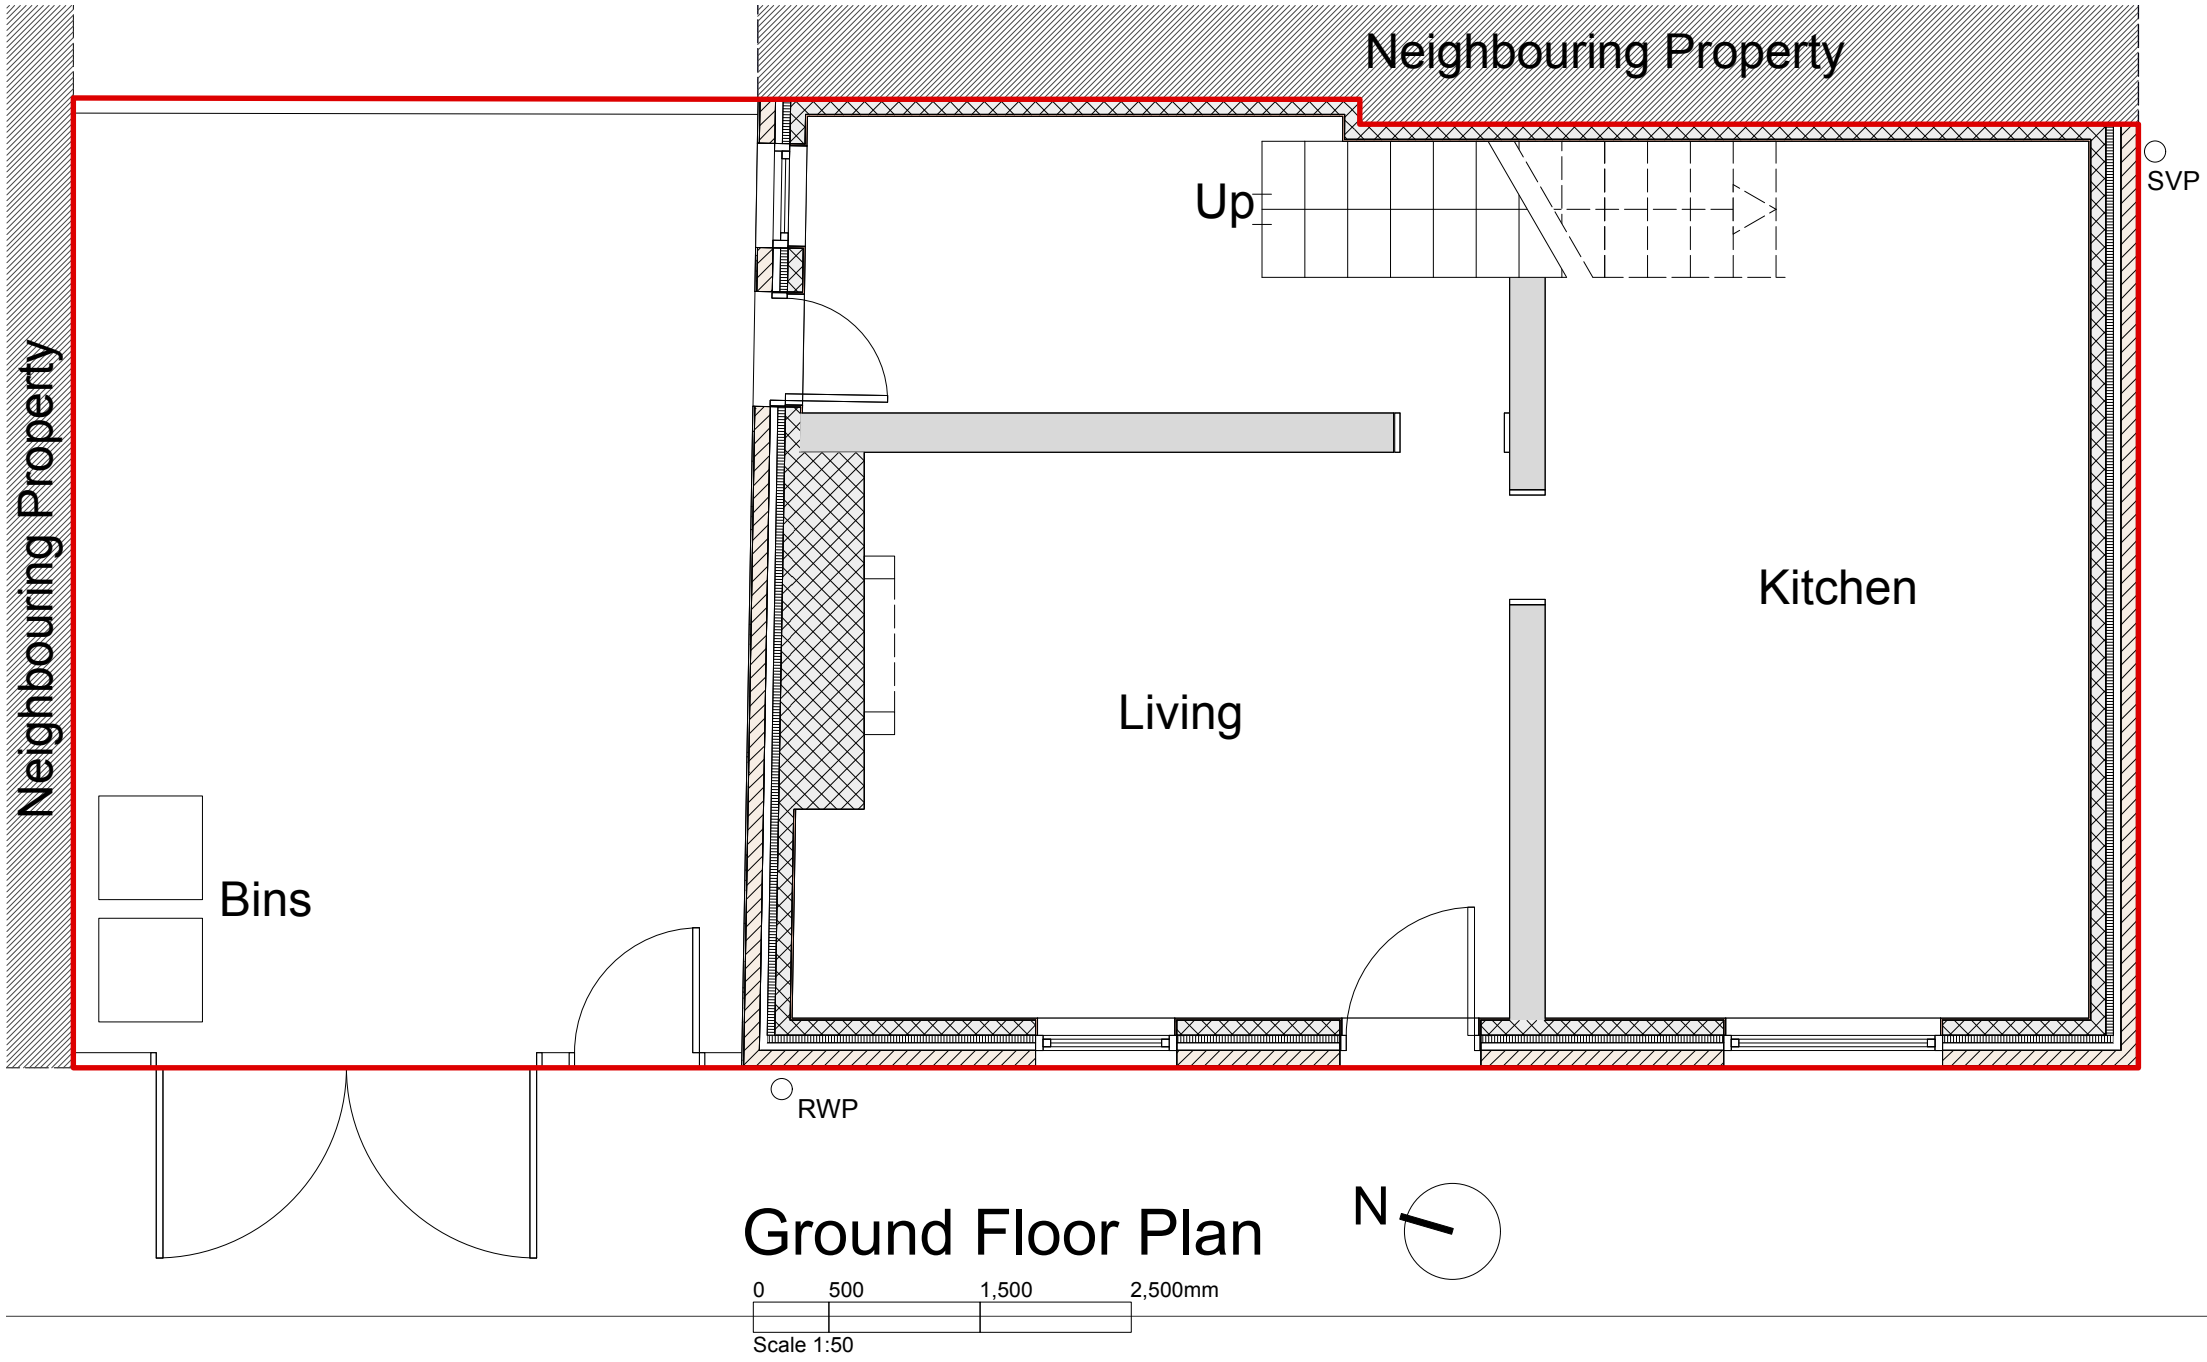

North West Elevation

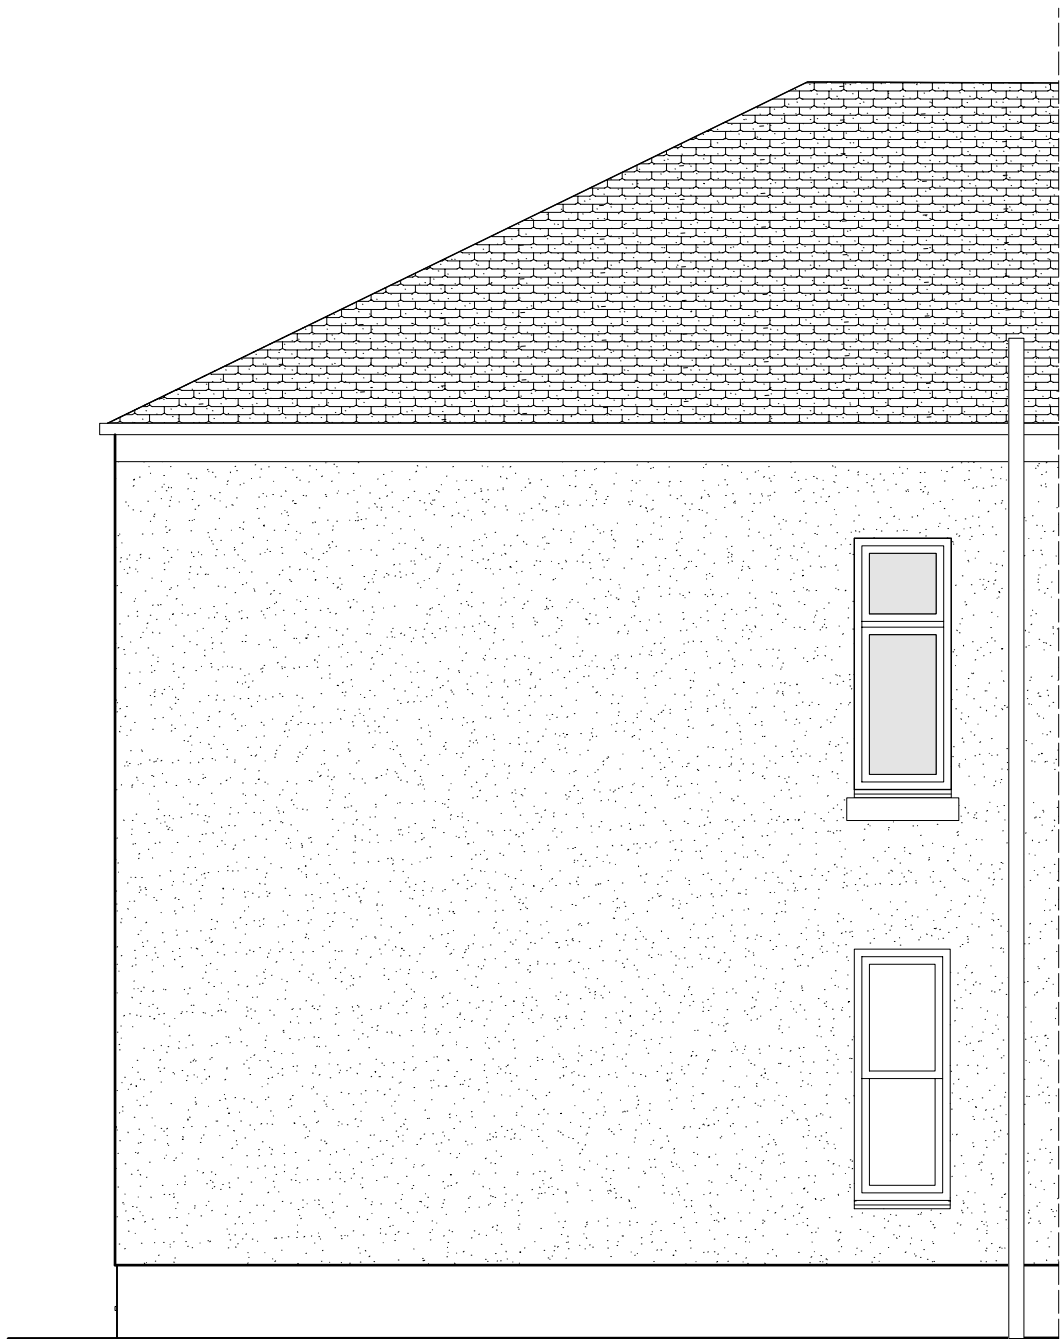

South East Elevation

 

Revision

Project

Address

Client

Drawing

As Existing

Proposed Care Home

35 Torrington Street, Heywood, OL10 2EZ

Aurora Children's Homes

storaarchitecture

Chartered Architects

RIBA Chartered Practice

www.storah.com

mail@storah.com

01706 813214

Scale

Sheet Size

Date

Drawn

1:50

ISO A1

July '26

AB

Drawing Number

Revision

26-038 - 101 A

© Storah Architecture Ltd