


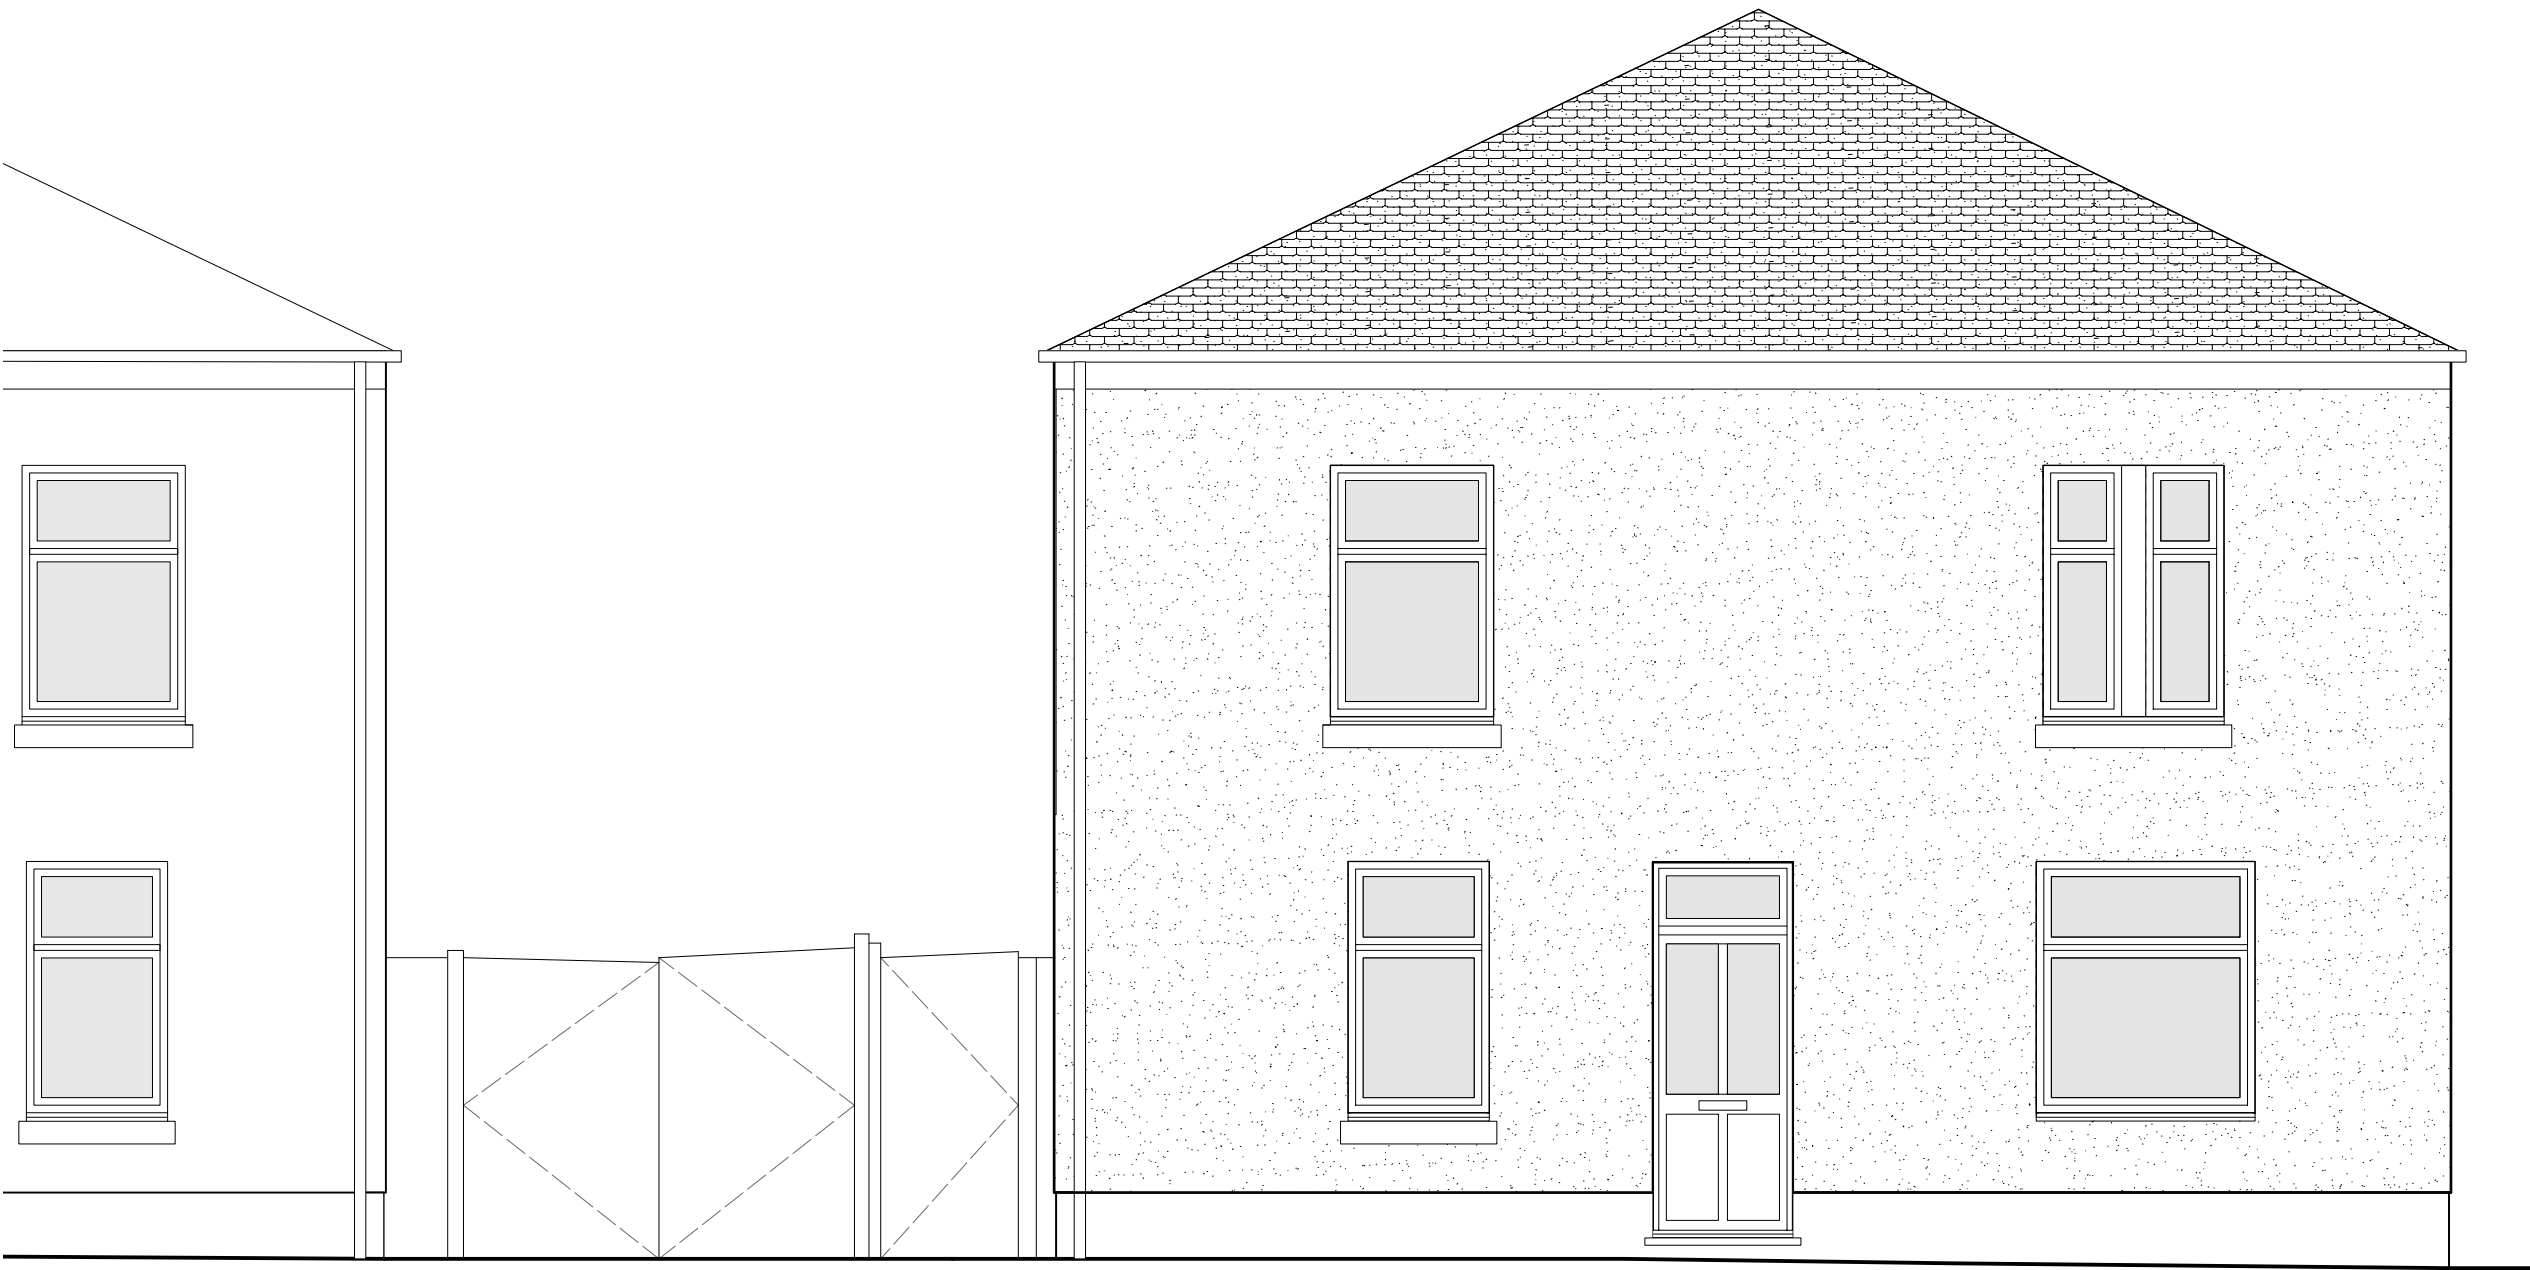
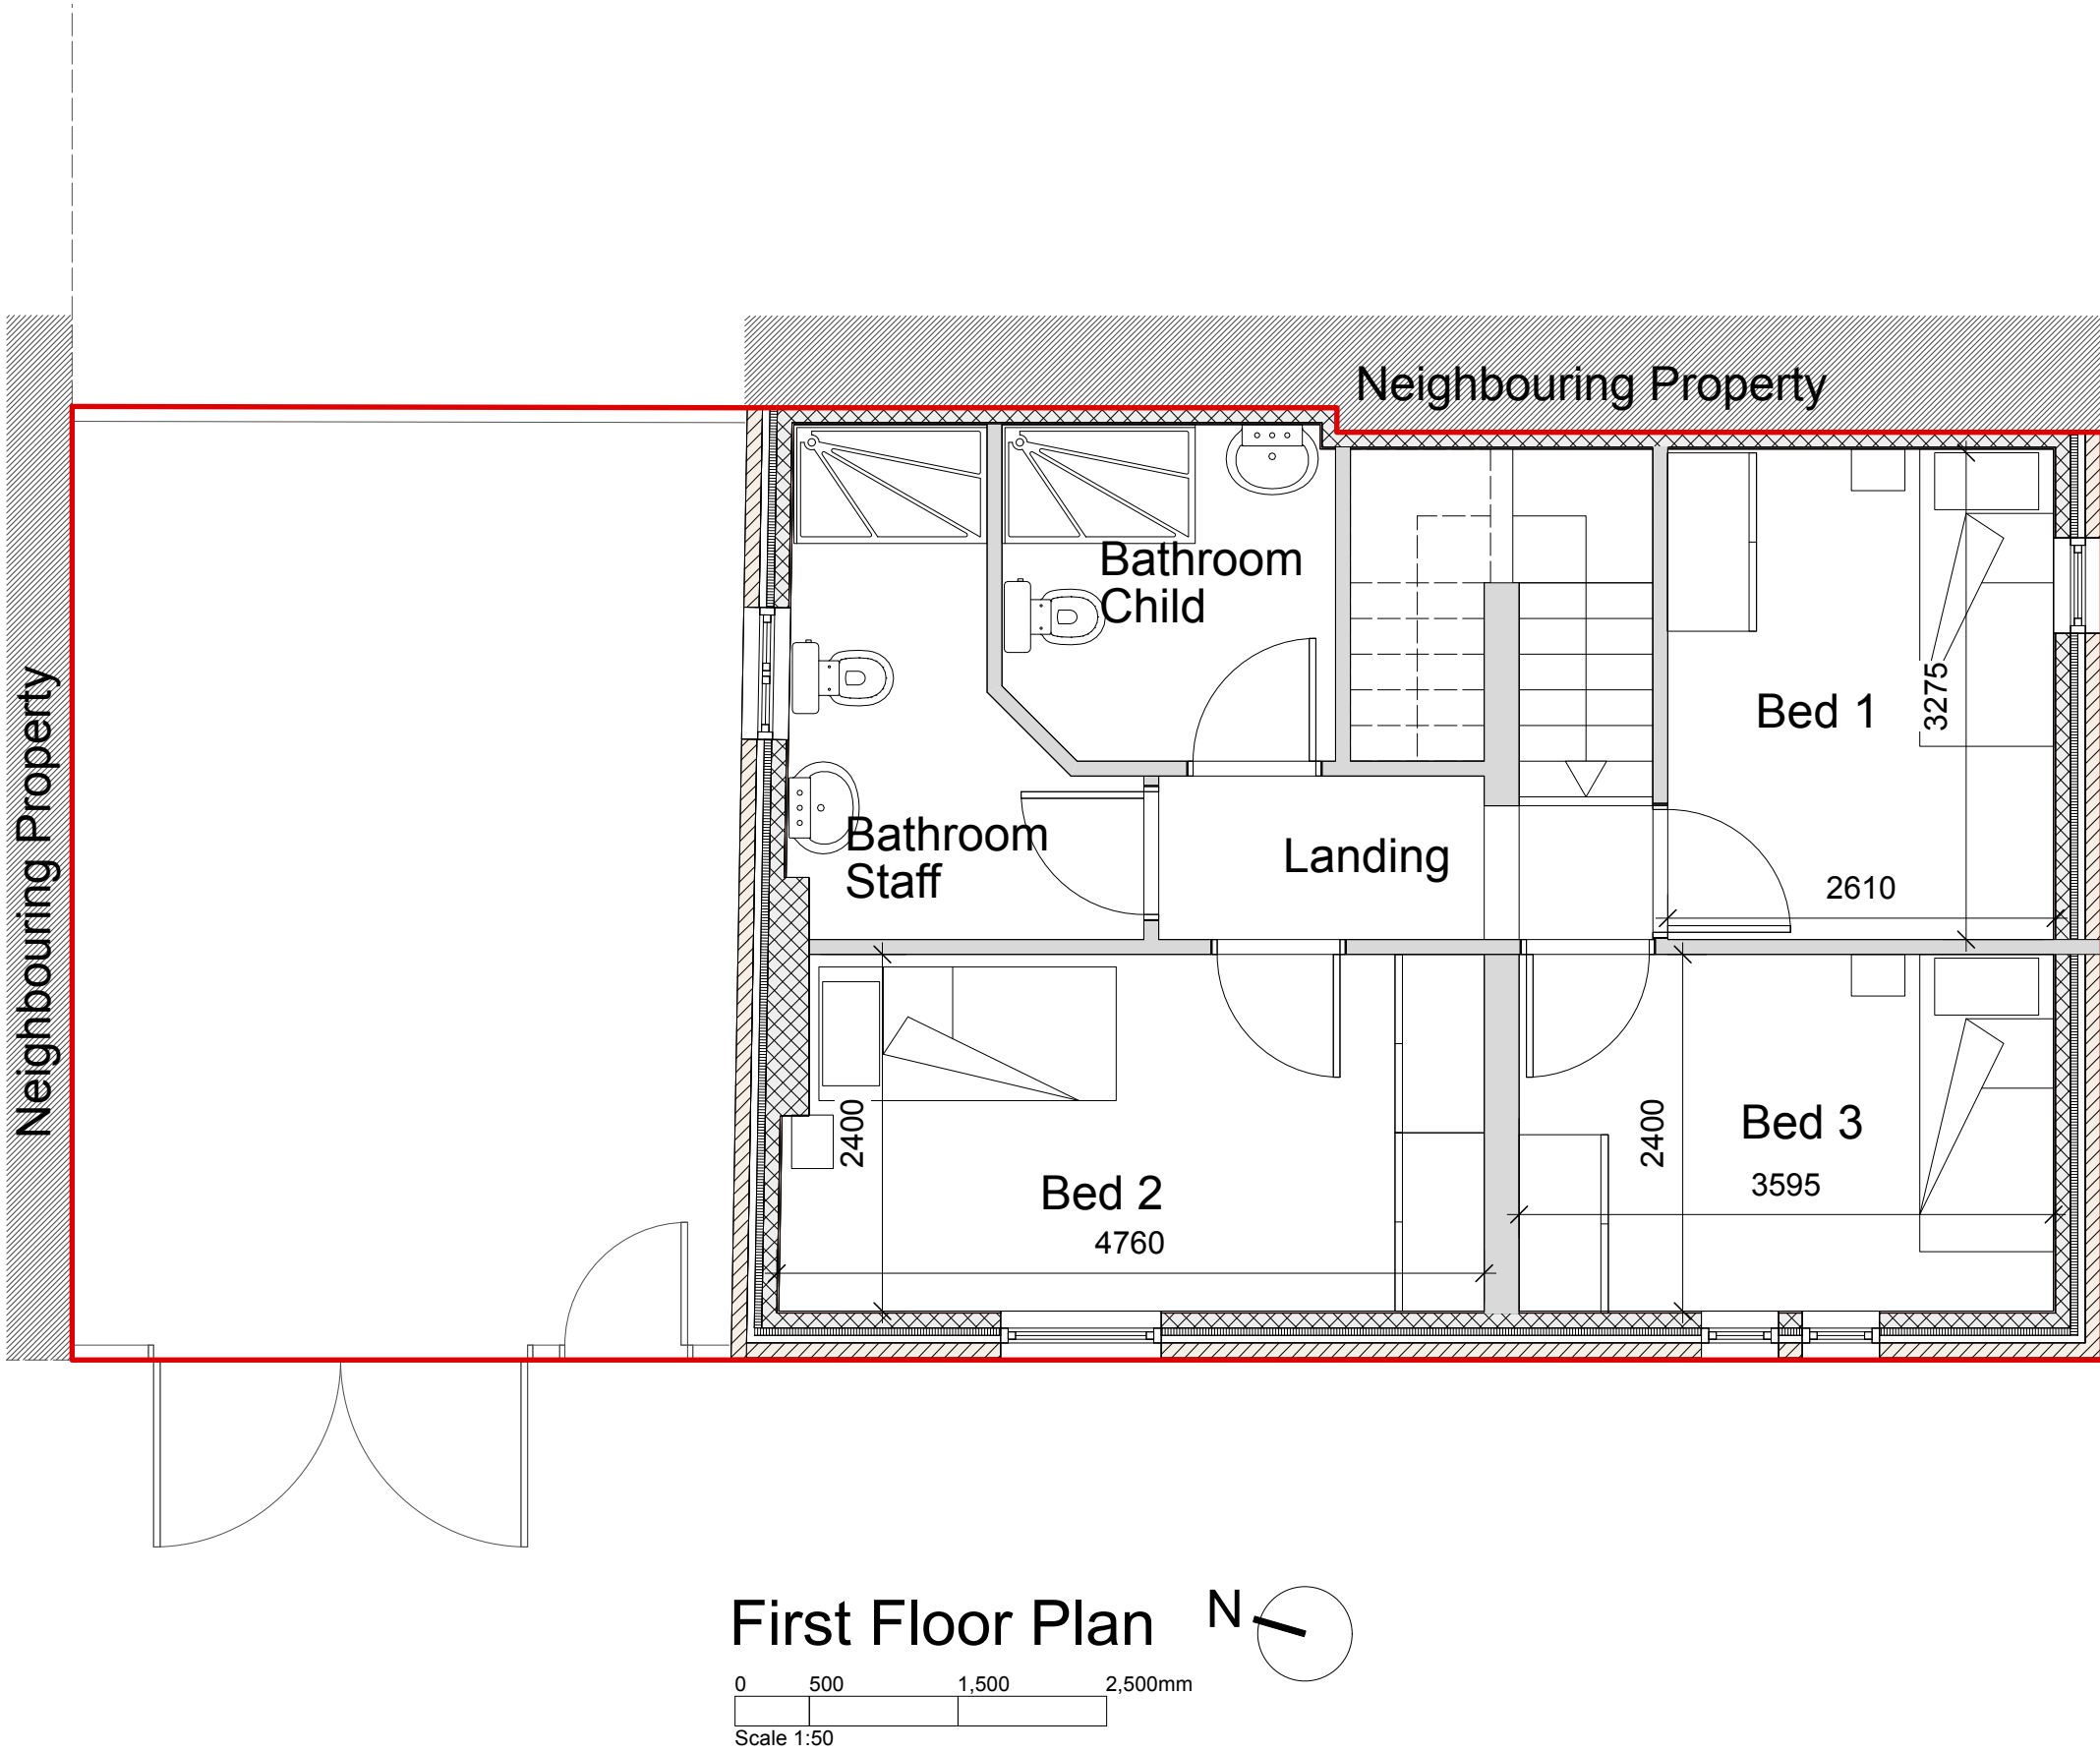


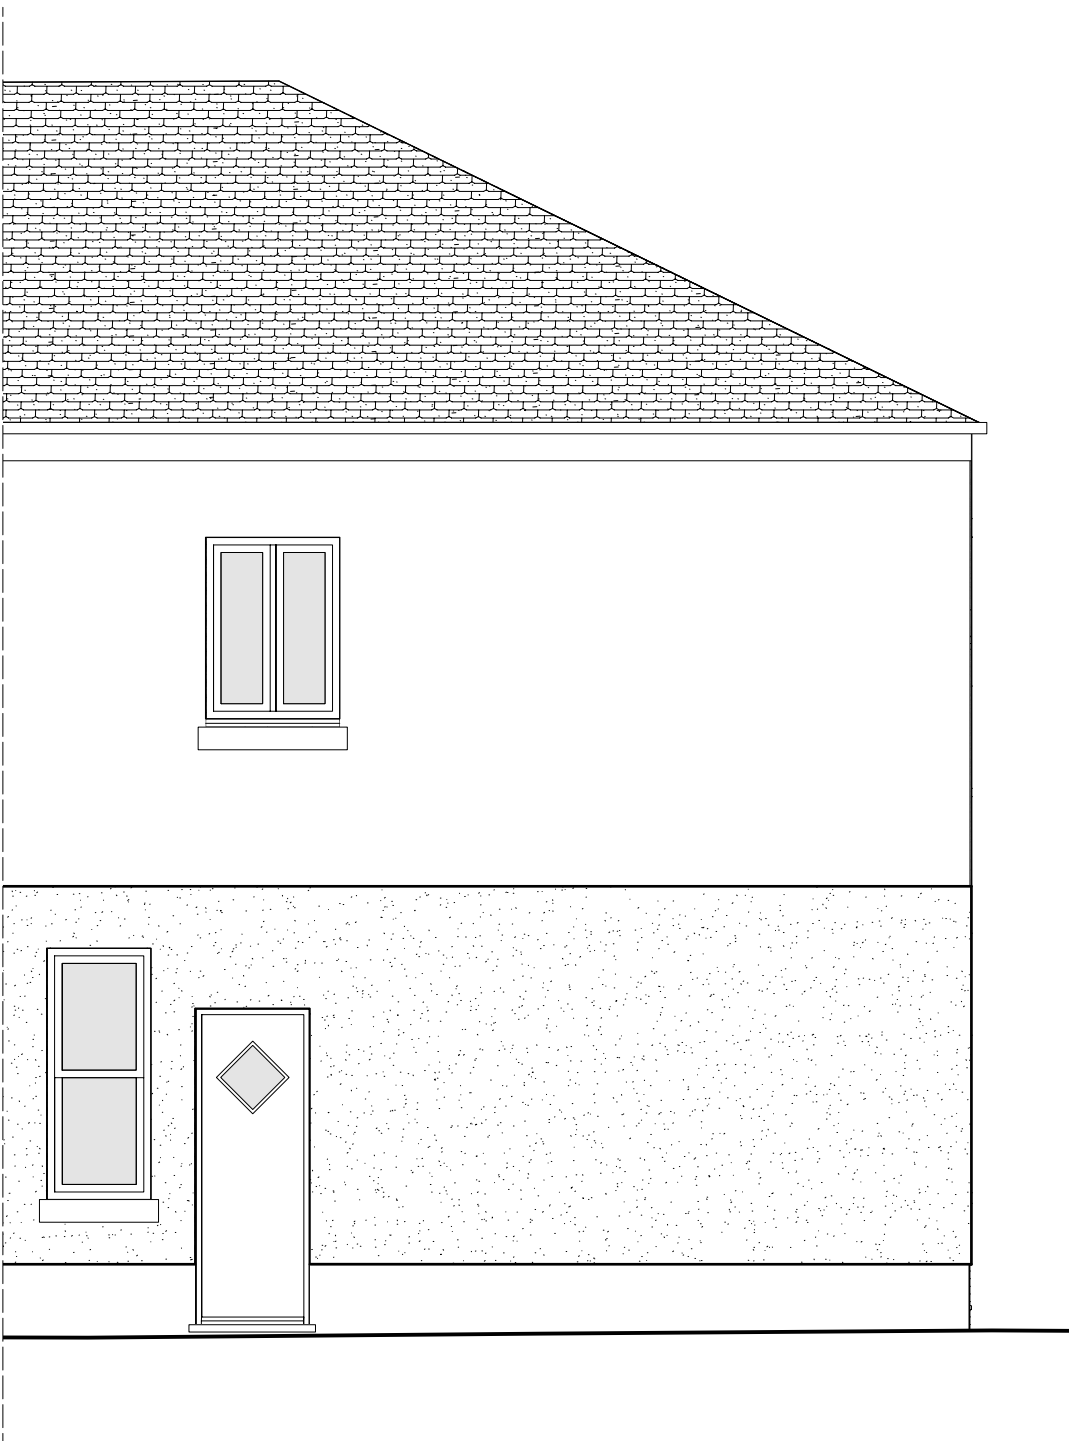


South West Elevation

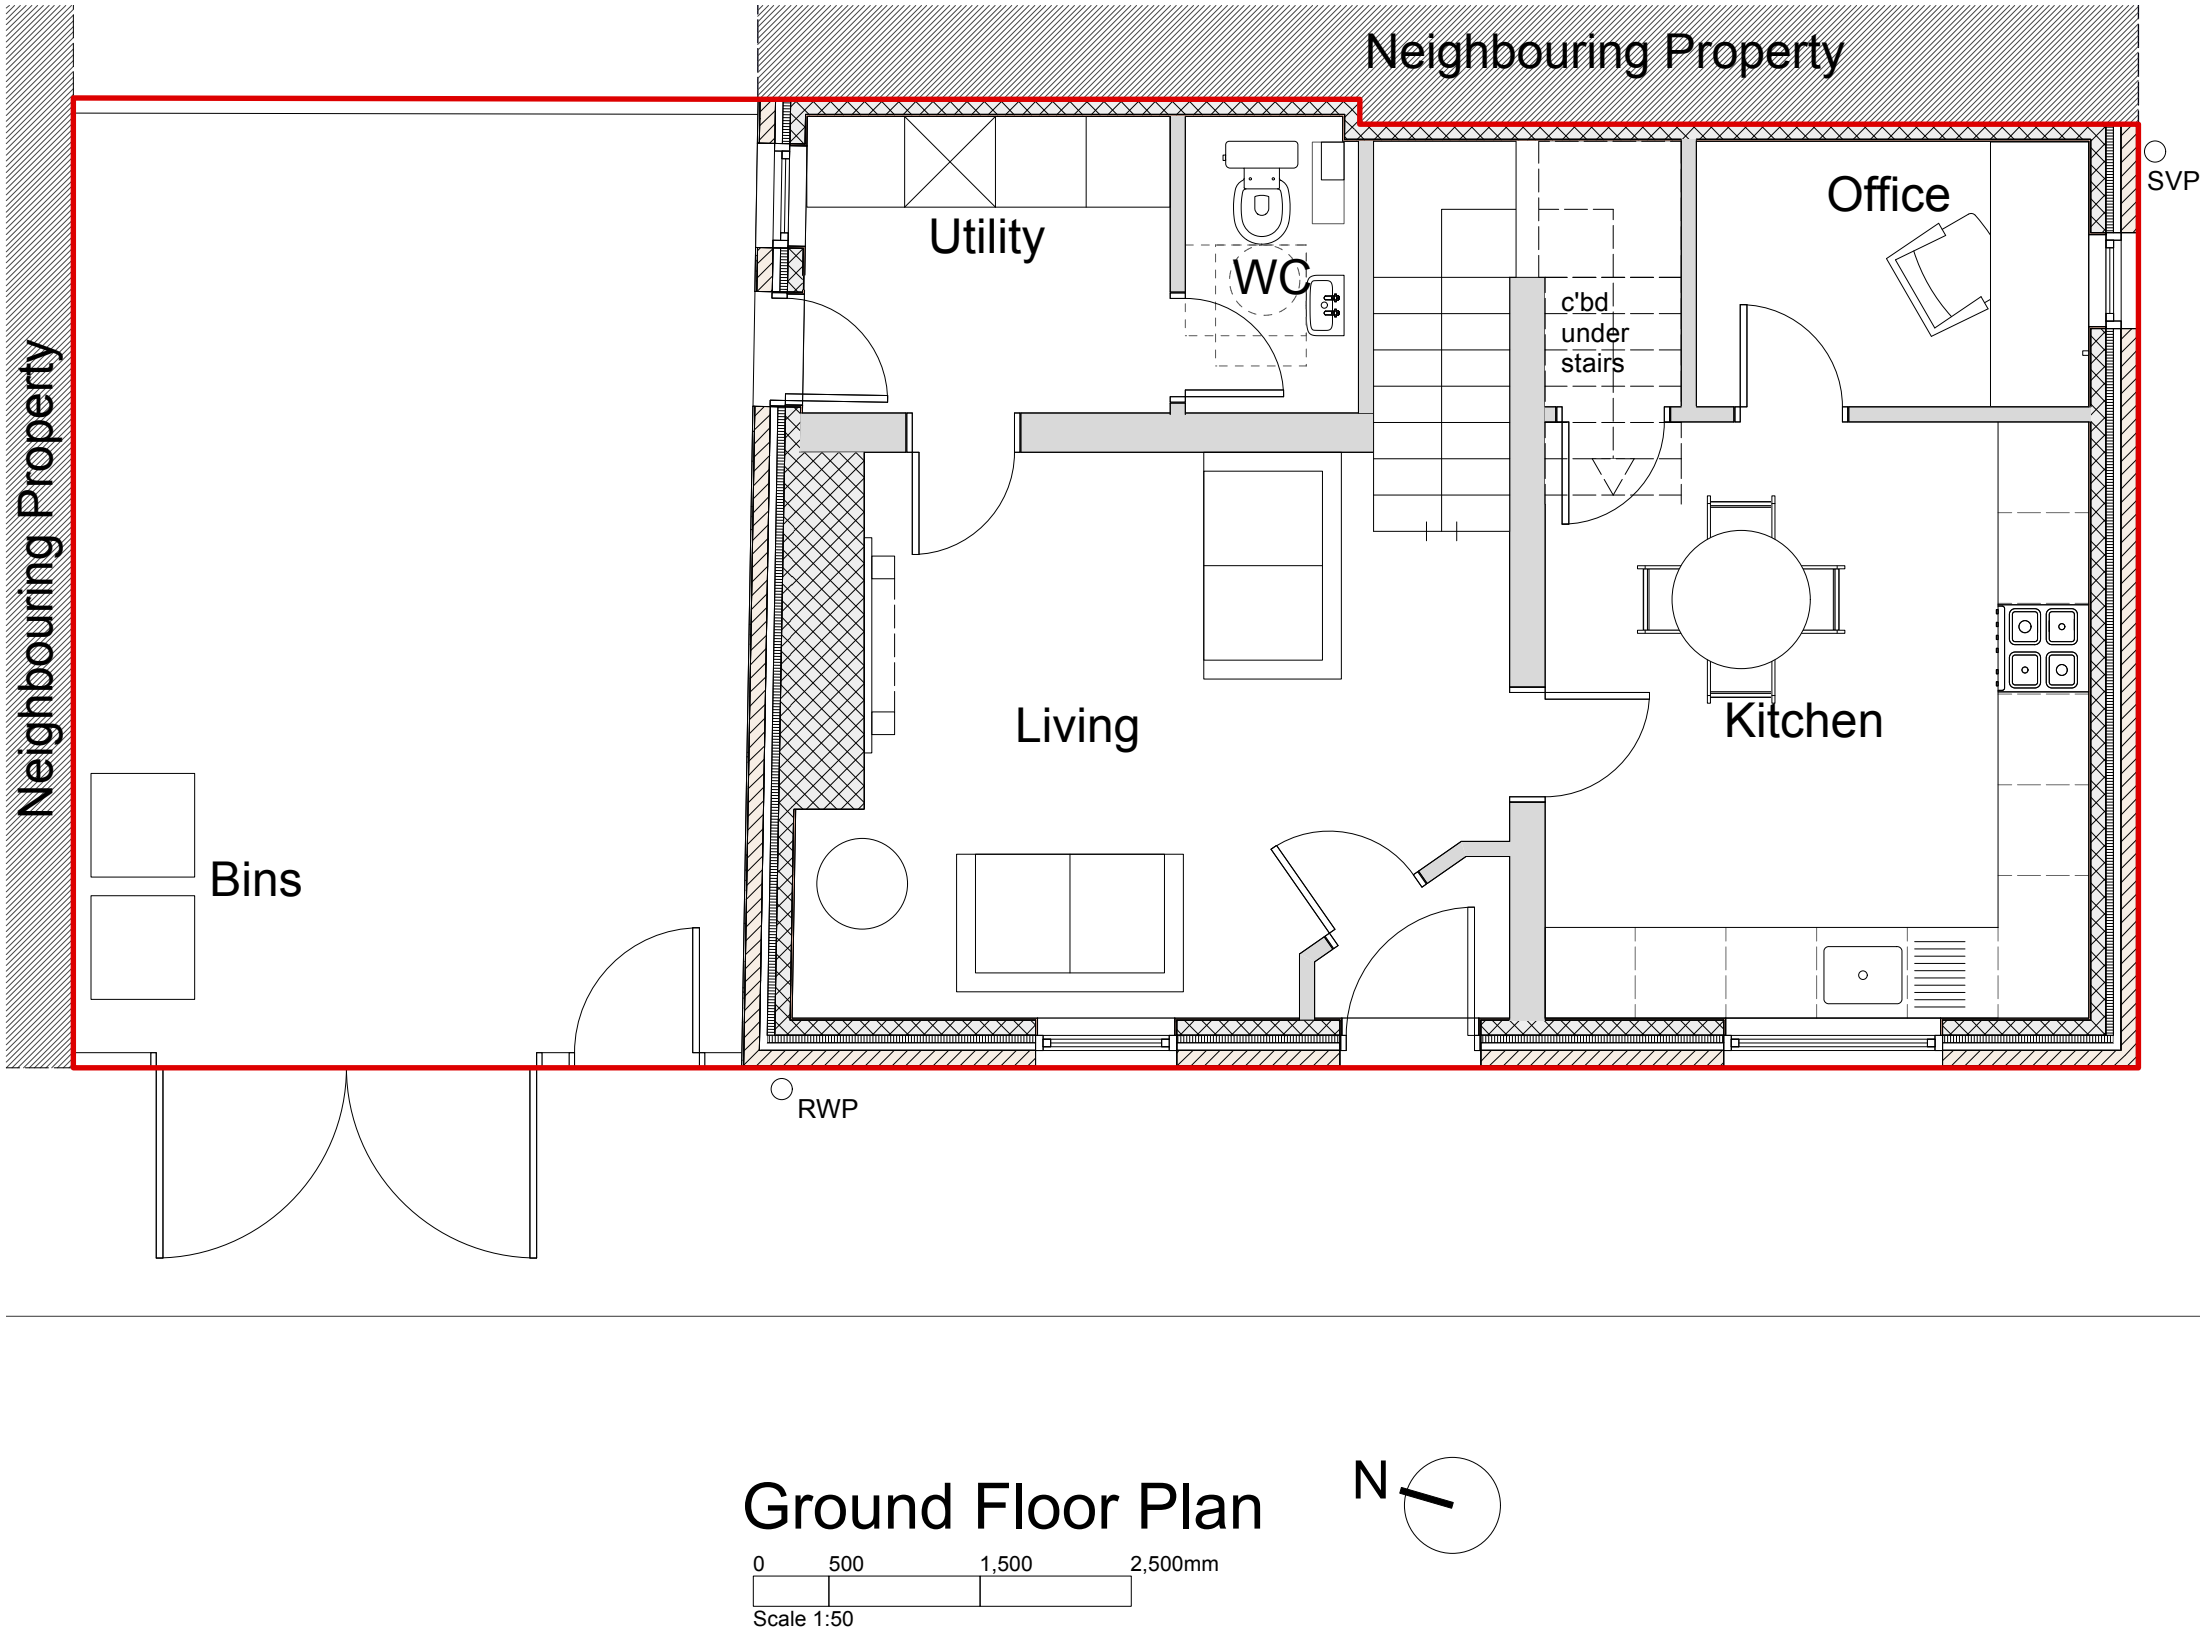

North West Elevation

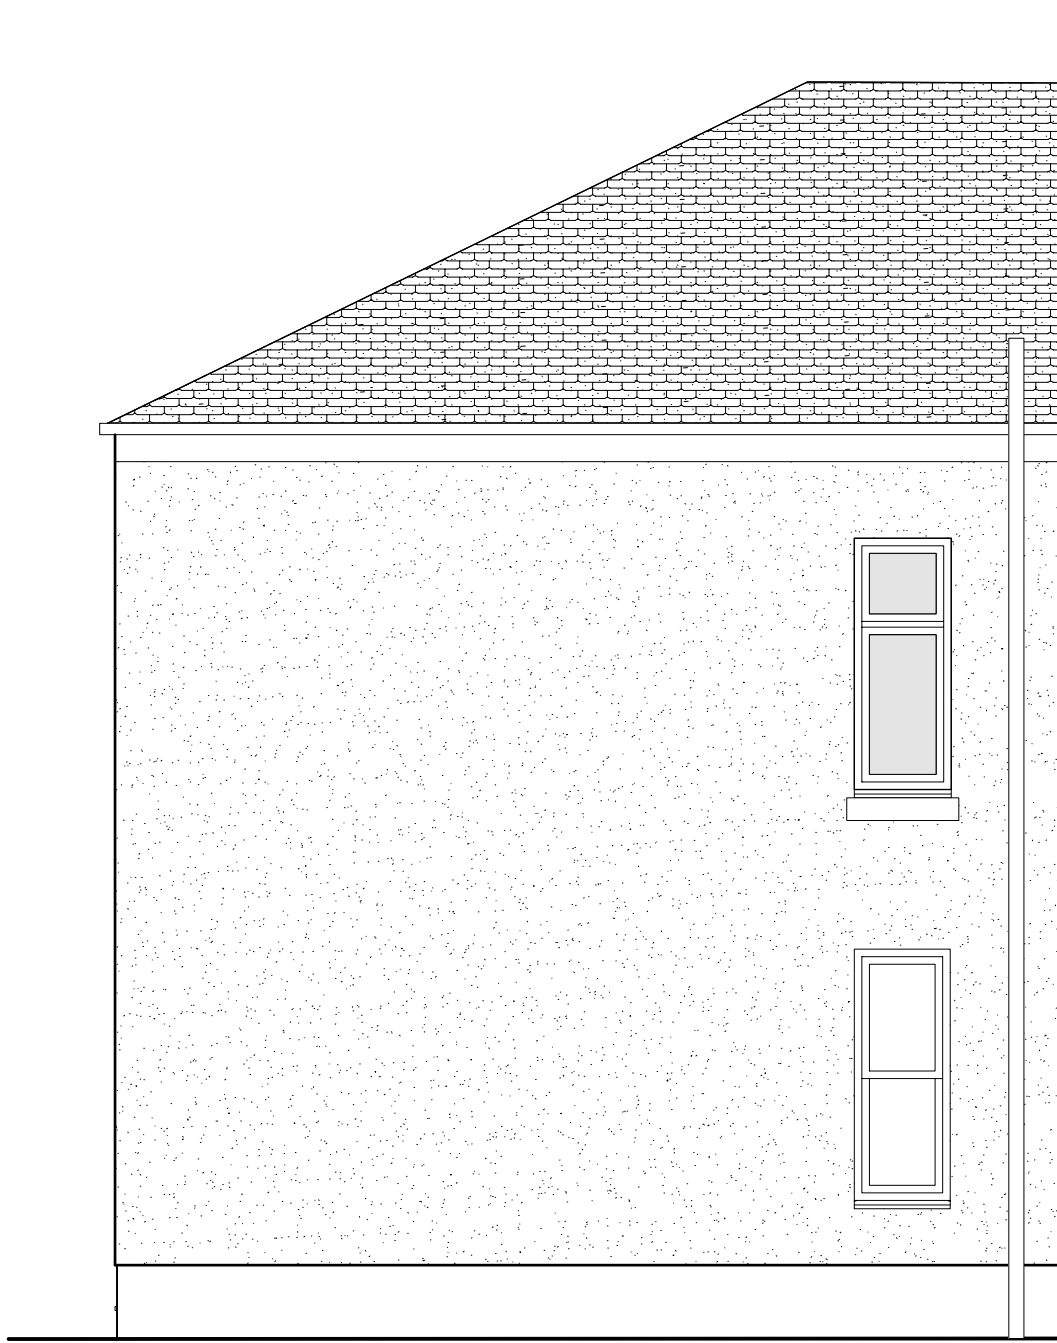

South East Elevation

 

Revision

Project

Proposed Care Home

Address

35 Torrington Street, Heywood,

OL10 2EZ

Client

Aurora Children's Homes

Drawing

As Proposed



www.storah.com mail@storah.com 01706 813214

Scale Sheet Size Date Drawn

1:50 ISO A1 July '26 MB

Drawing Number Revision

26-038 - 300 A