


 Pedestrian Linkage
 12 no. proposed trees
 Proposed planters

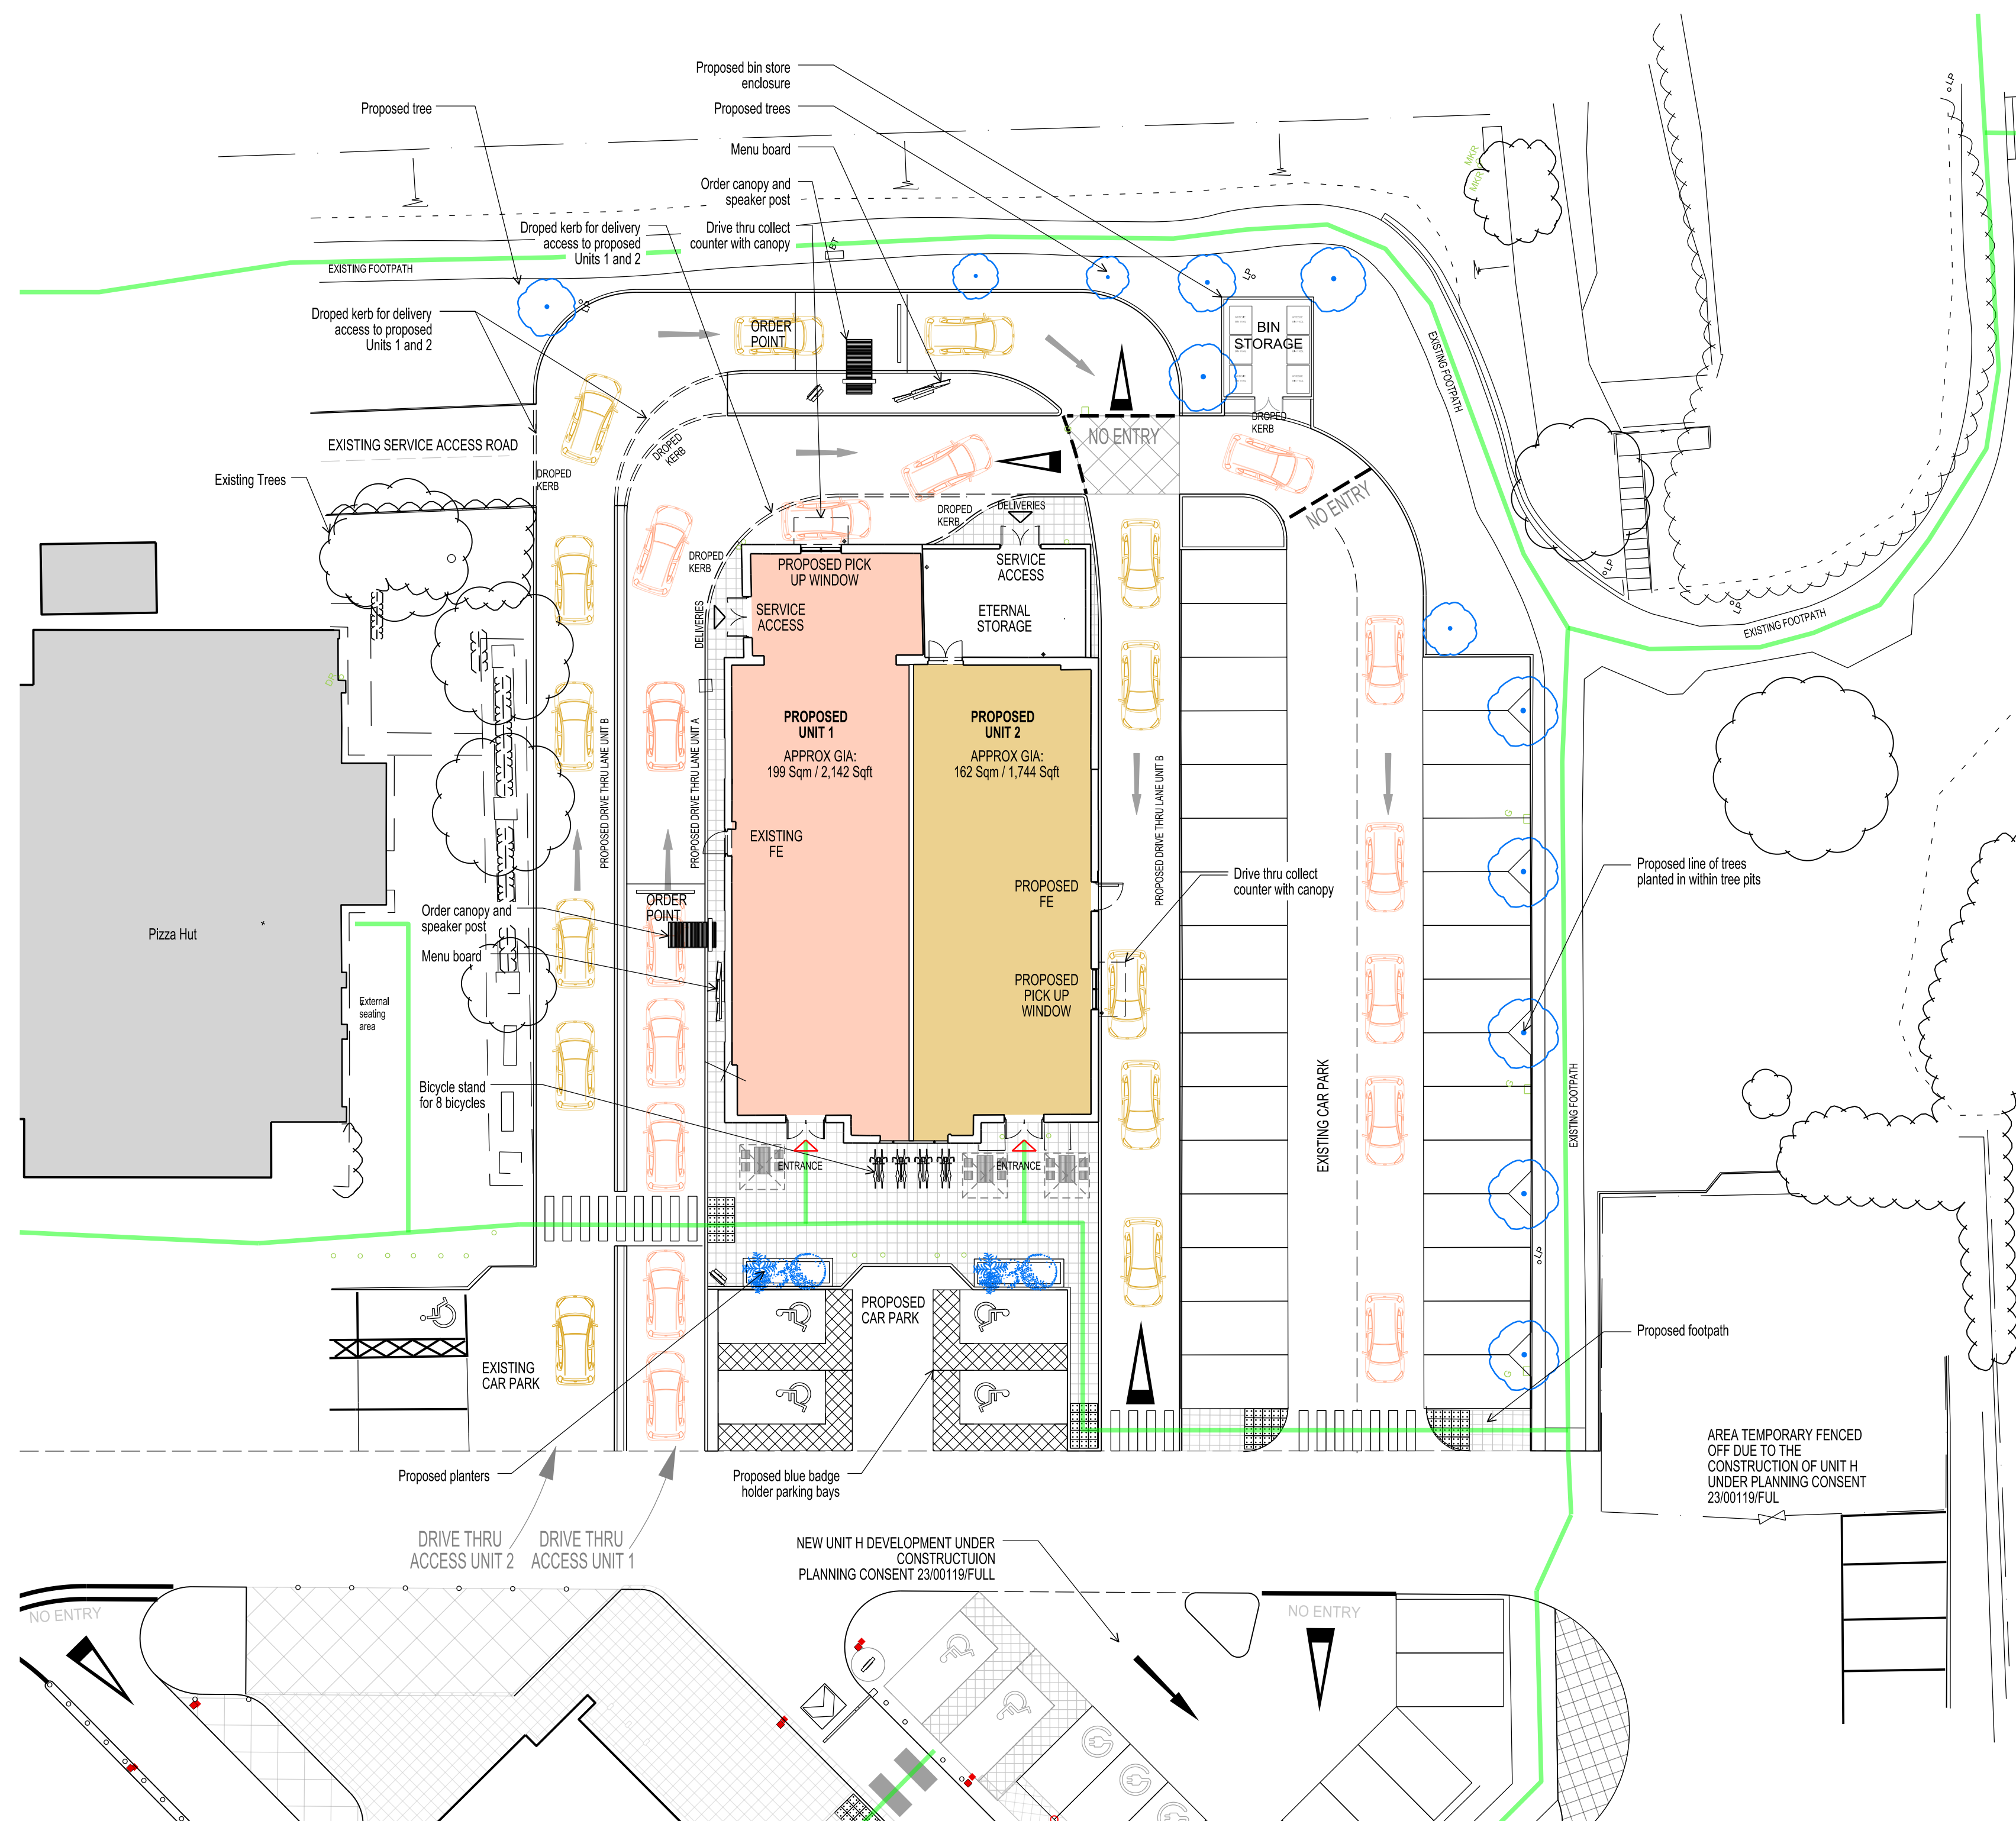

E	17.12.25	ORDER CANOPY WITH SPEAKER POST AND MENU BOARD RELOCATED TO ALLOW 5no. CARS TO WAIT IN THE DRIVE THRU LANE	CF
D	10.09.25	PLANNING ISSUE	CF
C	20.08.25	SITE BOUNDARY AND CAR PARKING AMENDED	CF
B	16.07.25	DRAFT PLANNING ISSUE	CF
A	28.05.25	PEDESTRIAN LINKAGE SHOWN, OPTION 2 LAYOUT AMENDED	CF

CUSTOMER / PROJECT
AIG HOLDINGS LTD
SANDBROOK PARK, ROCHDALE
QL11 1RY
DRAWING TITLE
PROPOSED SITE PLAN
FORMER PINK DRIPS UNIT
OPTION 2
STATUS

STATUS			PLANNING		
DATE		DRAWN		SCALE @ A1	
24.02.2025		CF		1:200	
PROJECT NUMBER	UNIT / BLOCK	CI / SFB CODE	TYPE & NUMBER	REVISION LETTER	
DRAWING NO.					
11649		L		020 E	
Site Location Plans	L	GA Plans	P	Elevations	E
Section		Section		Profile Colour	

THE RATCLIFFE GROVES PARTNERSHIP

LONDON
19 BEDFORD ROW
LONDON WC1R 4EB
T. 020 7600 6666 E. london@rap.uk.com

MANCHESTER
105 MANCHESTER ROAD
BURY LANCASHIRE BL9 0TD
T, 0161 797 6000 E, manchester@rgp.uk.com