


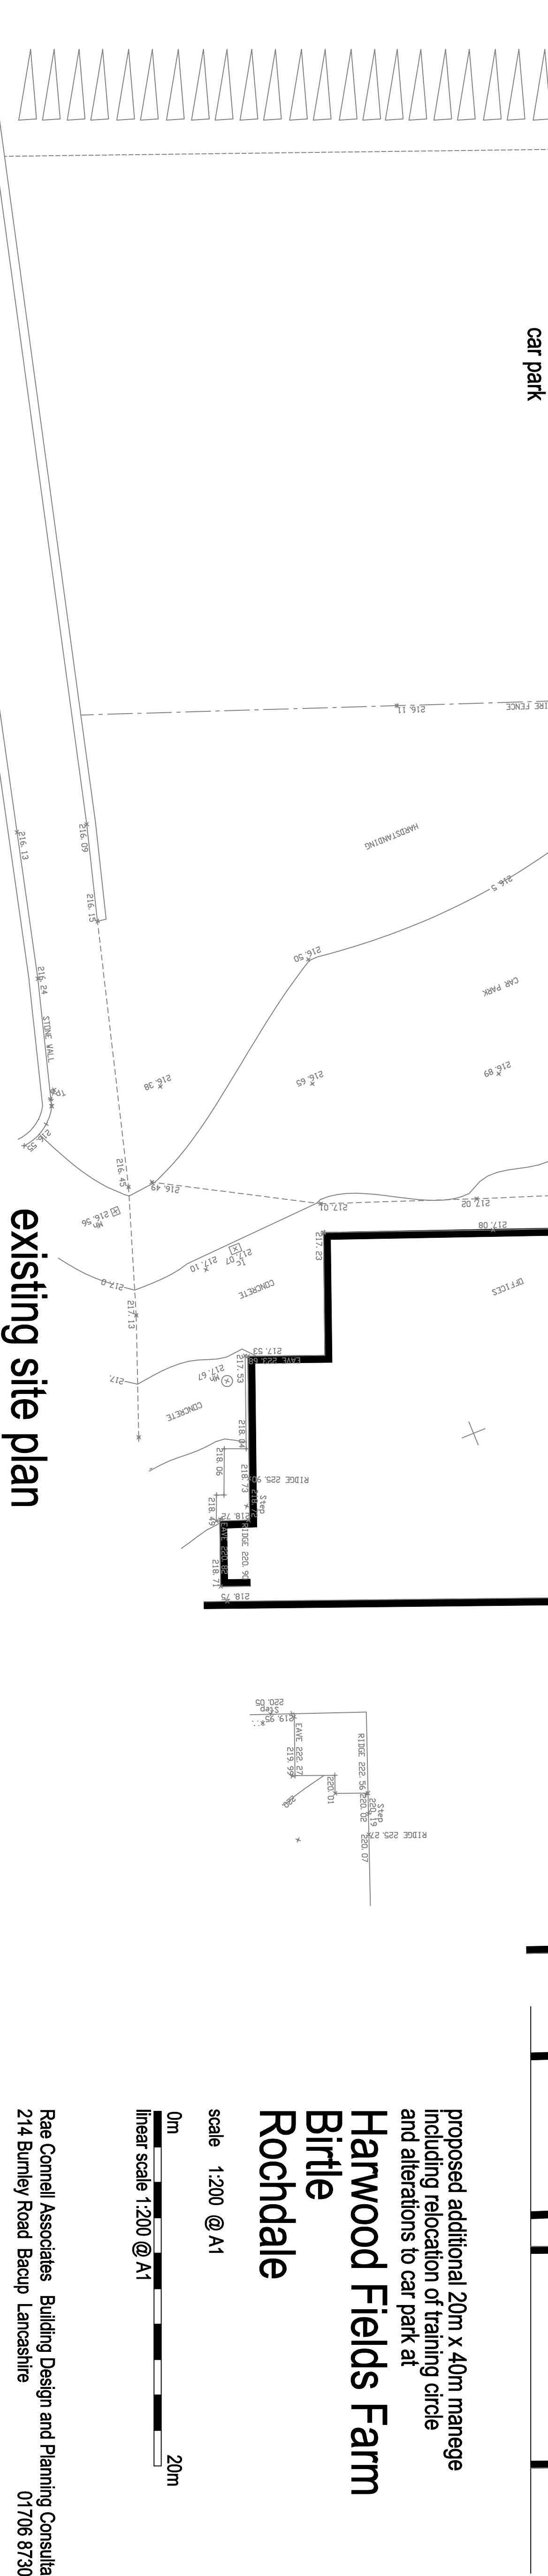

existing site plan

proposed additional 20m x 40m manage
including relocation of training circle
and alterations to car park at
Harwood Fields Farm
Birtle
Rochdale
scale 1:200 @ A1
0m 20m
linear scale 1:200 @ A1
Rae Cornell Associates Building Design and Planning Consultants
214 Burnley Road Bacup Lancashire
01706 873000