



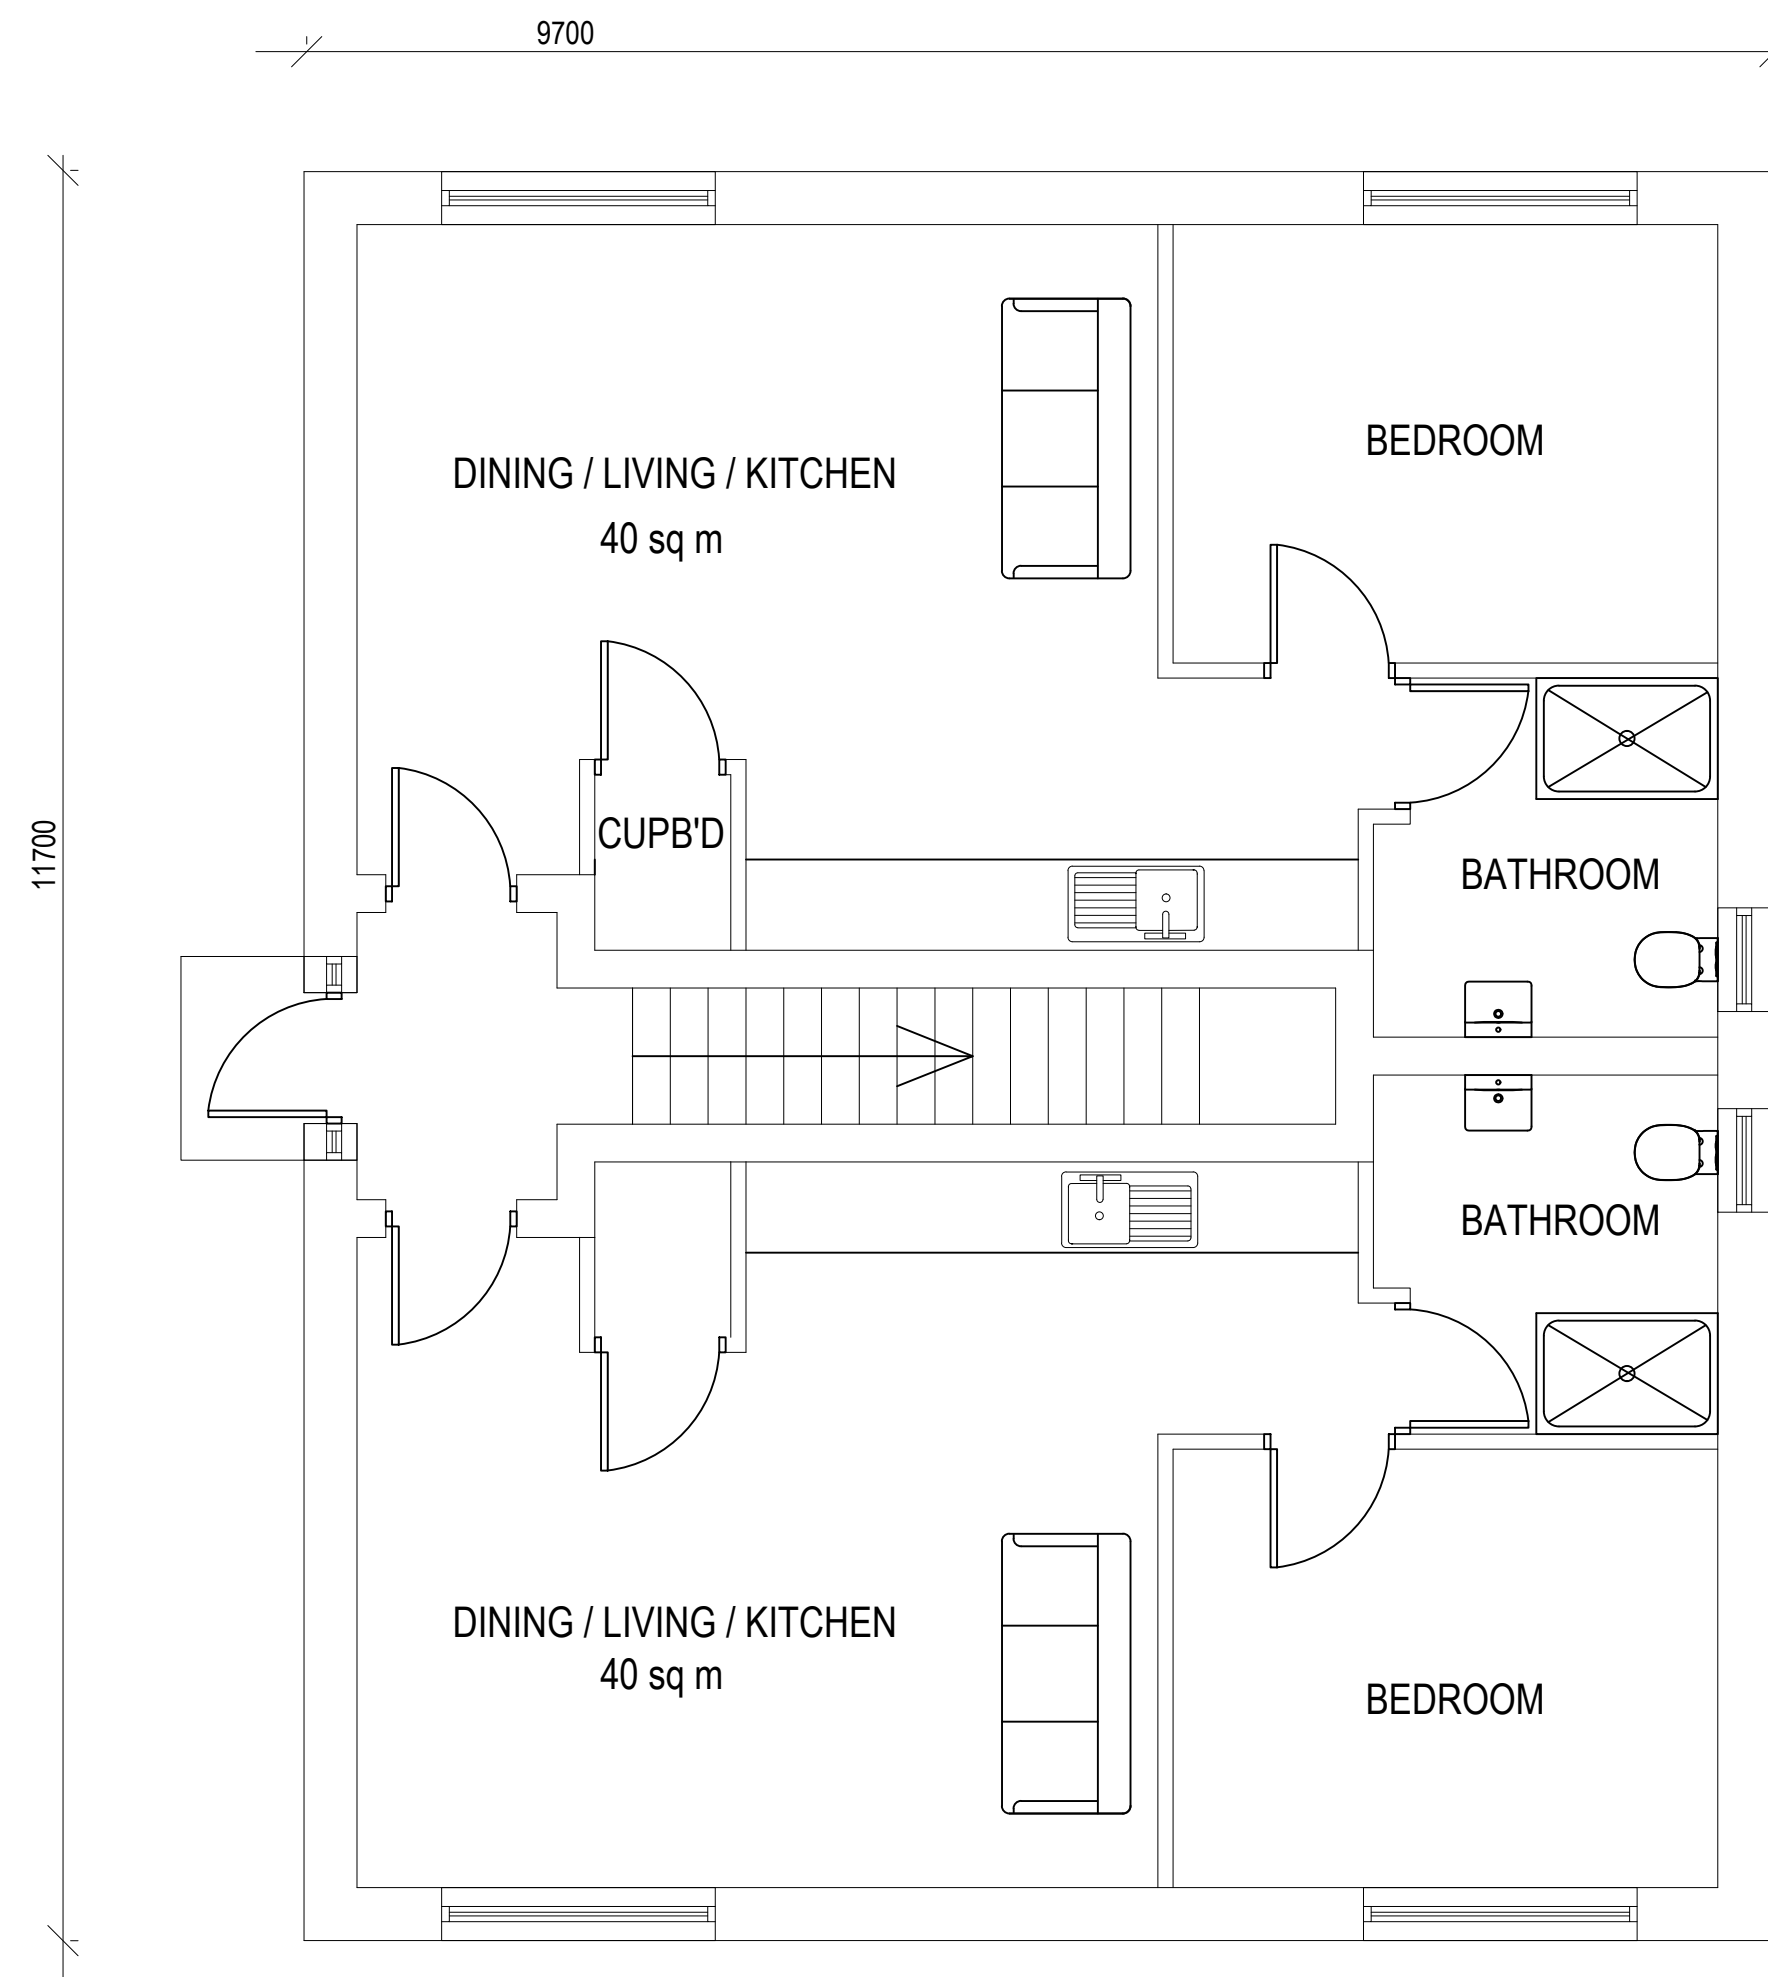


PROPOSED GROUND FLOOR PLAN

SCHEDULE OF ACCOMMODATION
6No 1 PERSON 1 BED FLATS

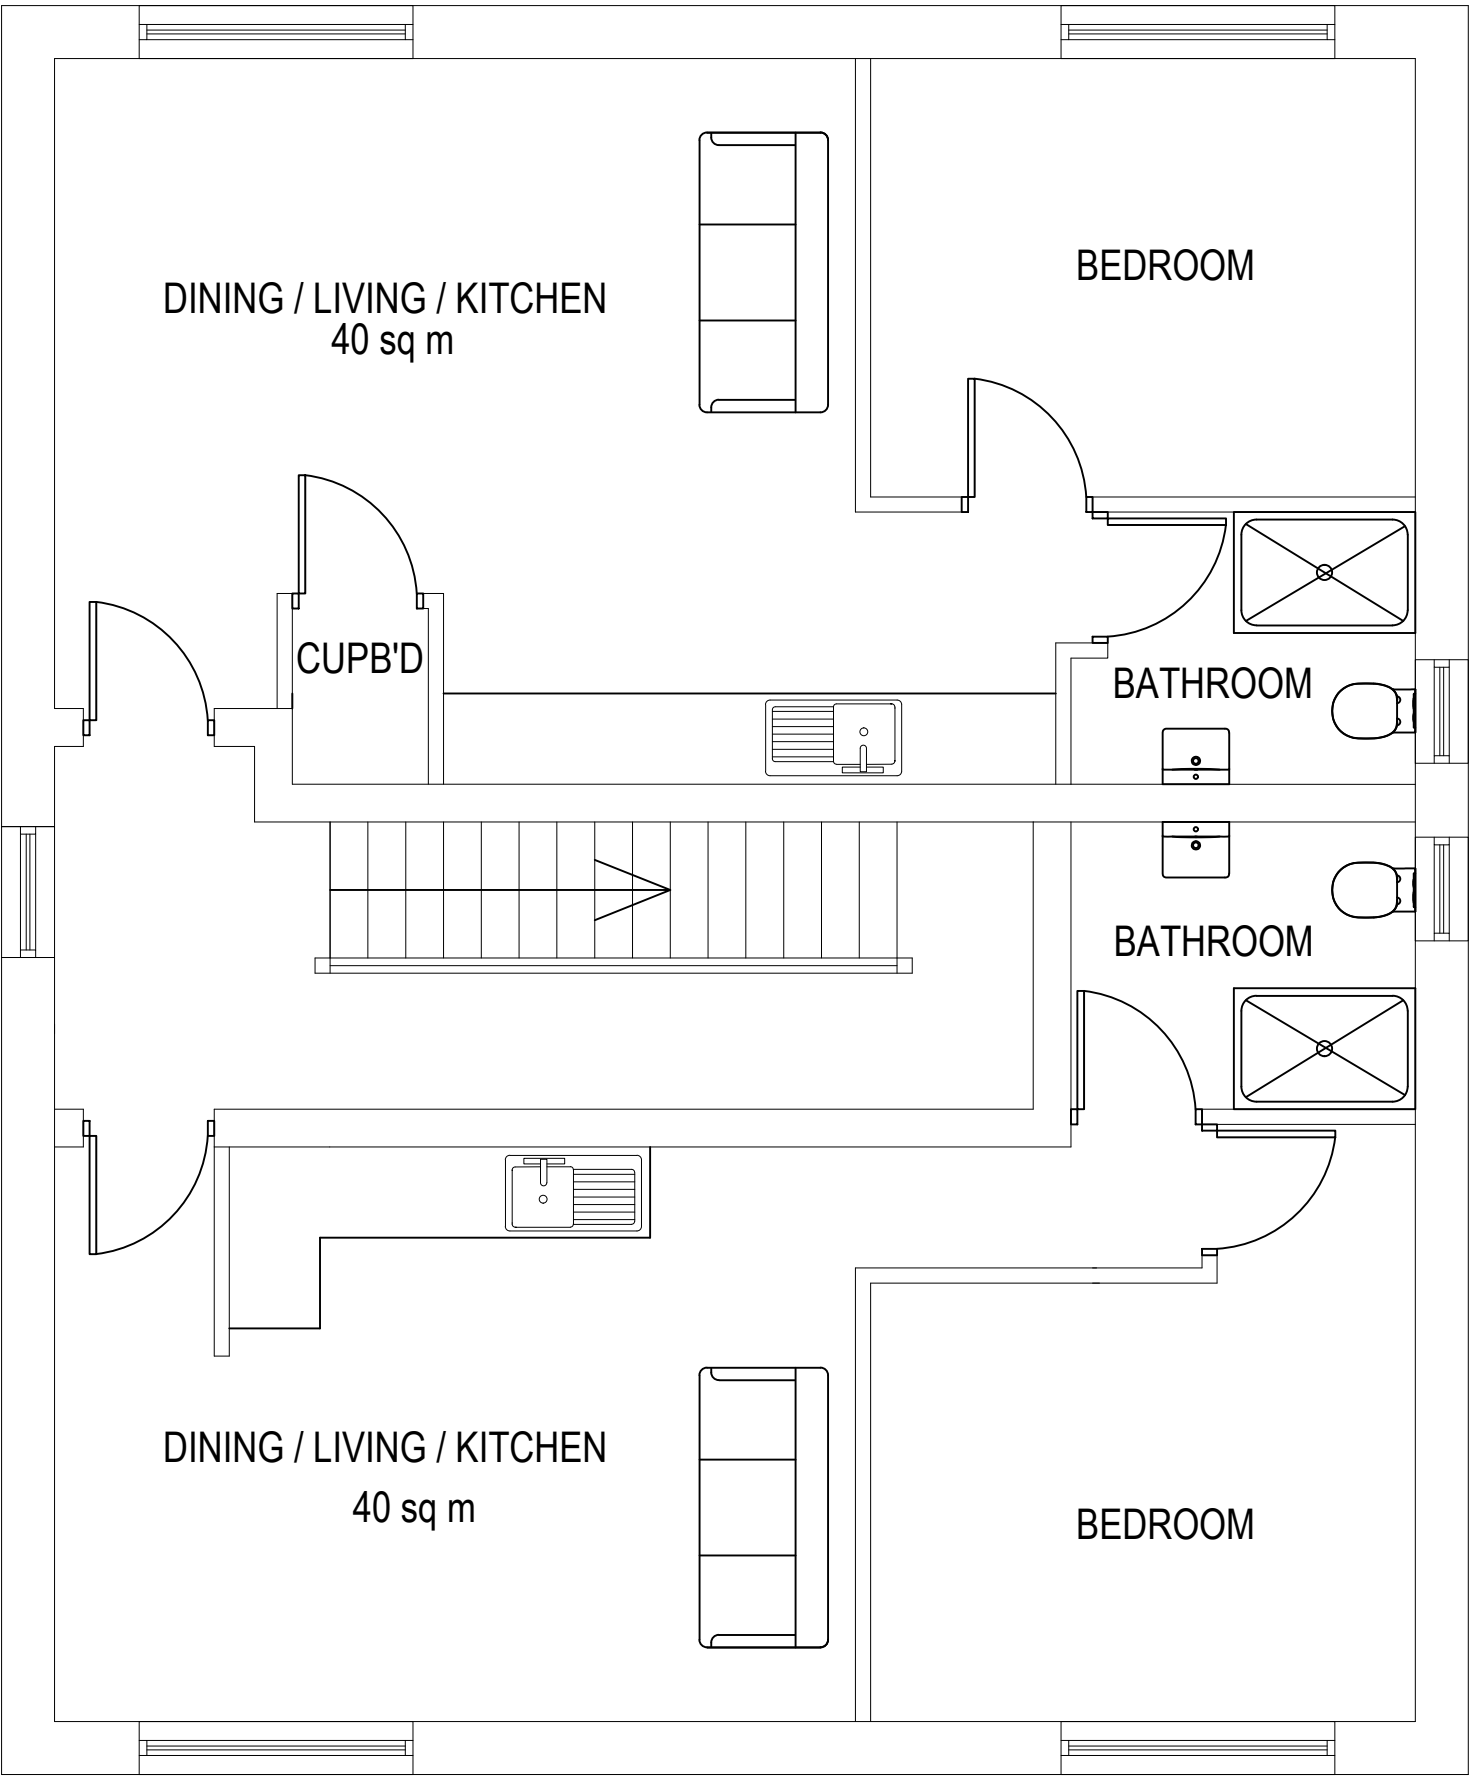


PROPOSED FIRST FLOOR PLAN

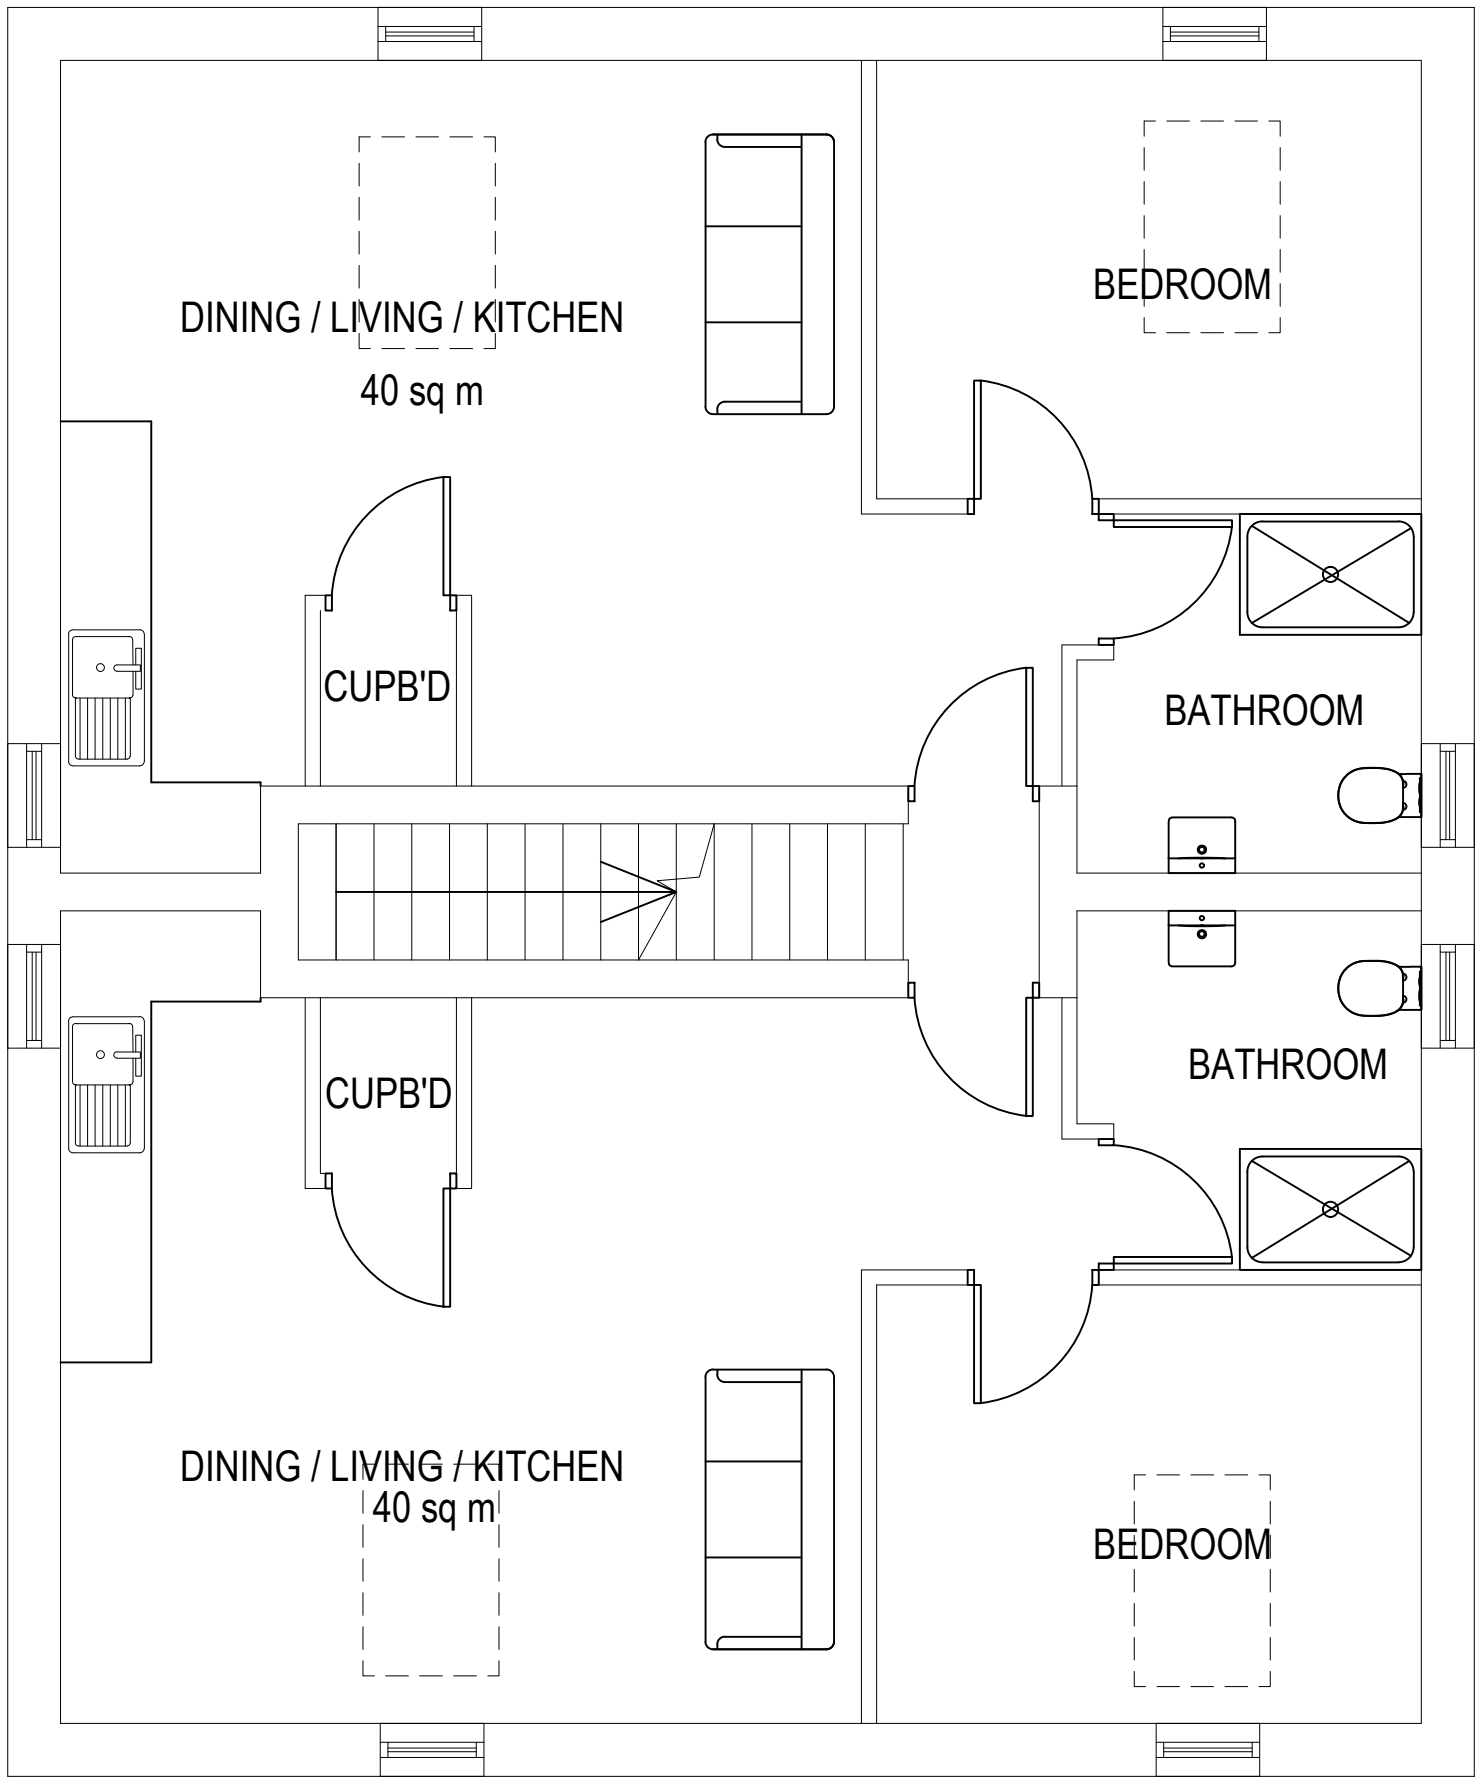

PROPOSED SECOND FLOOR PLAN

IF IN ANY DOUBT PLEASE ASK THE ARCHITECT FOR CLARIFICATION.
DO NOT SCALE FROM DRAWING. ALL DIMENSIONS TO BE CHECKED ON SITE.
THE COPYRIGHT FOR THESE DRAWINGS REMAINS THE PROPERTY OF THE ARCHITECT.
THEY MUST NOT BE REPRODUCED IN ANY WAY WITHOUT THE ARCHITECT'S PRIOR WRITTEN CONSENT.

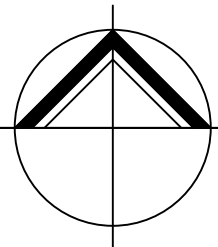

**NORTHERN
DESIGN**

(OLDHAM)
CHARTED ARCHITECTS

NORTHERN DESIGN
17 STATION LANE
GROTON
OLDHAM
OL4 5GY
TELEPHONE : 07753 859616

CLIENT			
CRISTAIN VRAJITORU			
PROJECT			
PROPOSED FLATS GROVE ROAD MIDDLETON			
DRAWING TITLE			
PROPOSED FLOOR PLANS			
Rev.	Notes	Date	Drawn
SCALE	1:50 AT A1	03.26	AD
PROJECT No.	DRAWING No.	Rev.	
2572	02		