



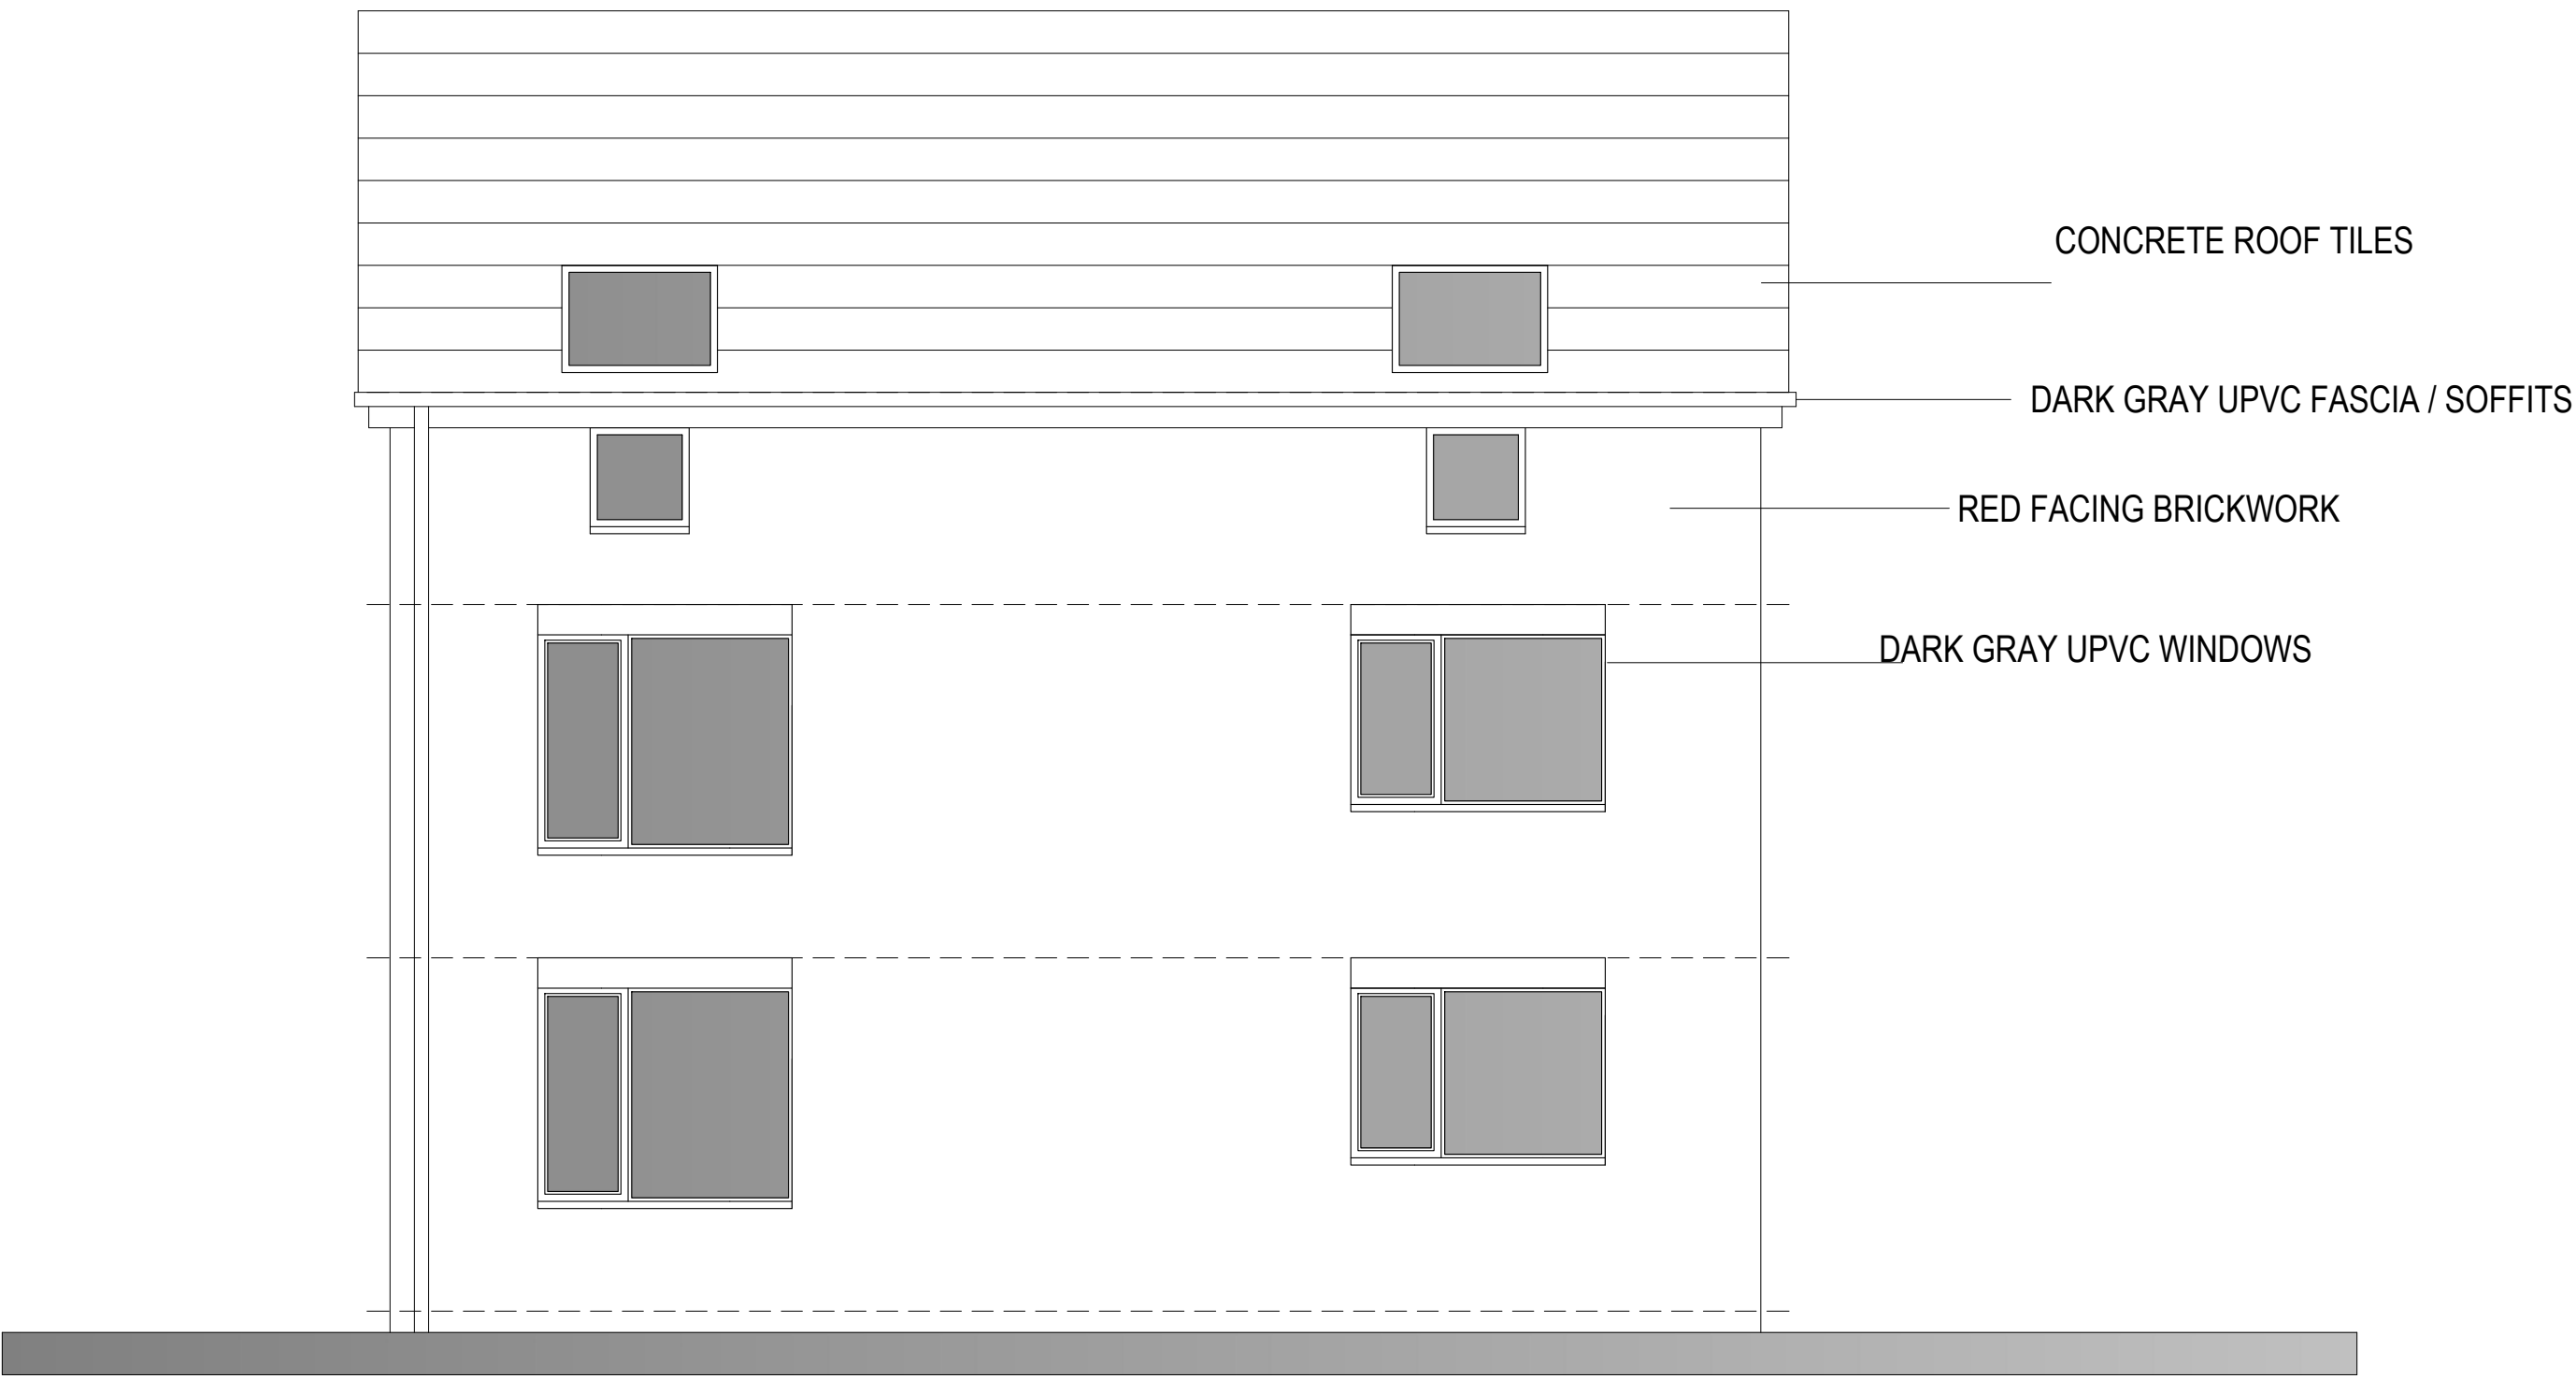


PROPOSED FRONT ELEVATION

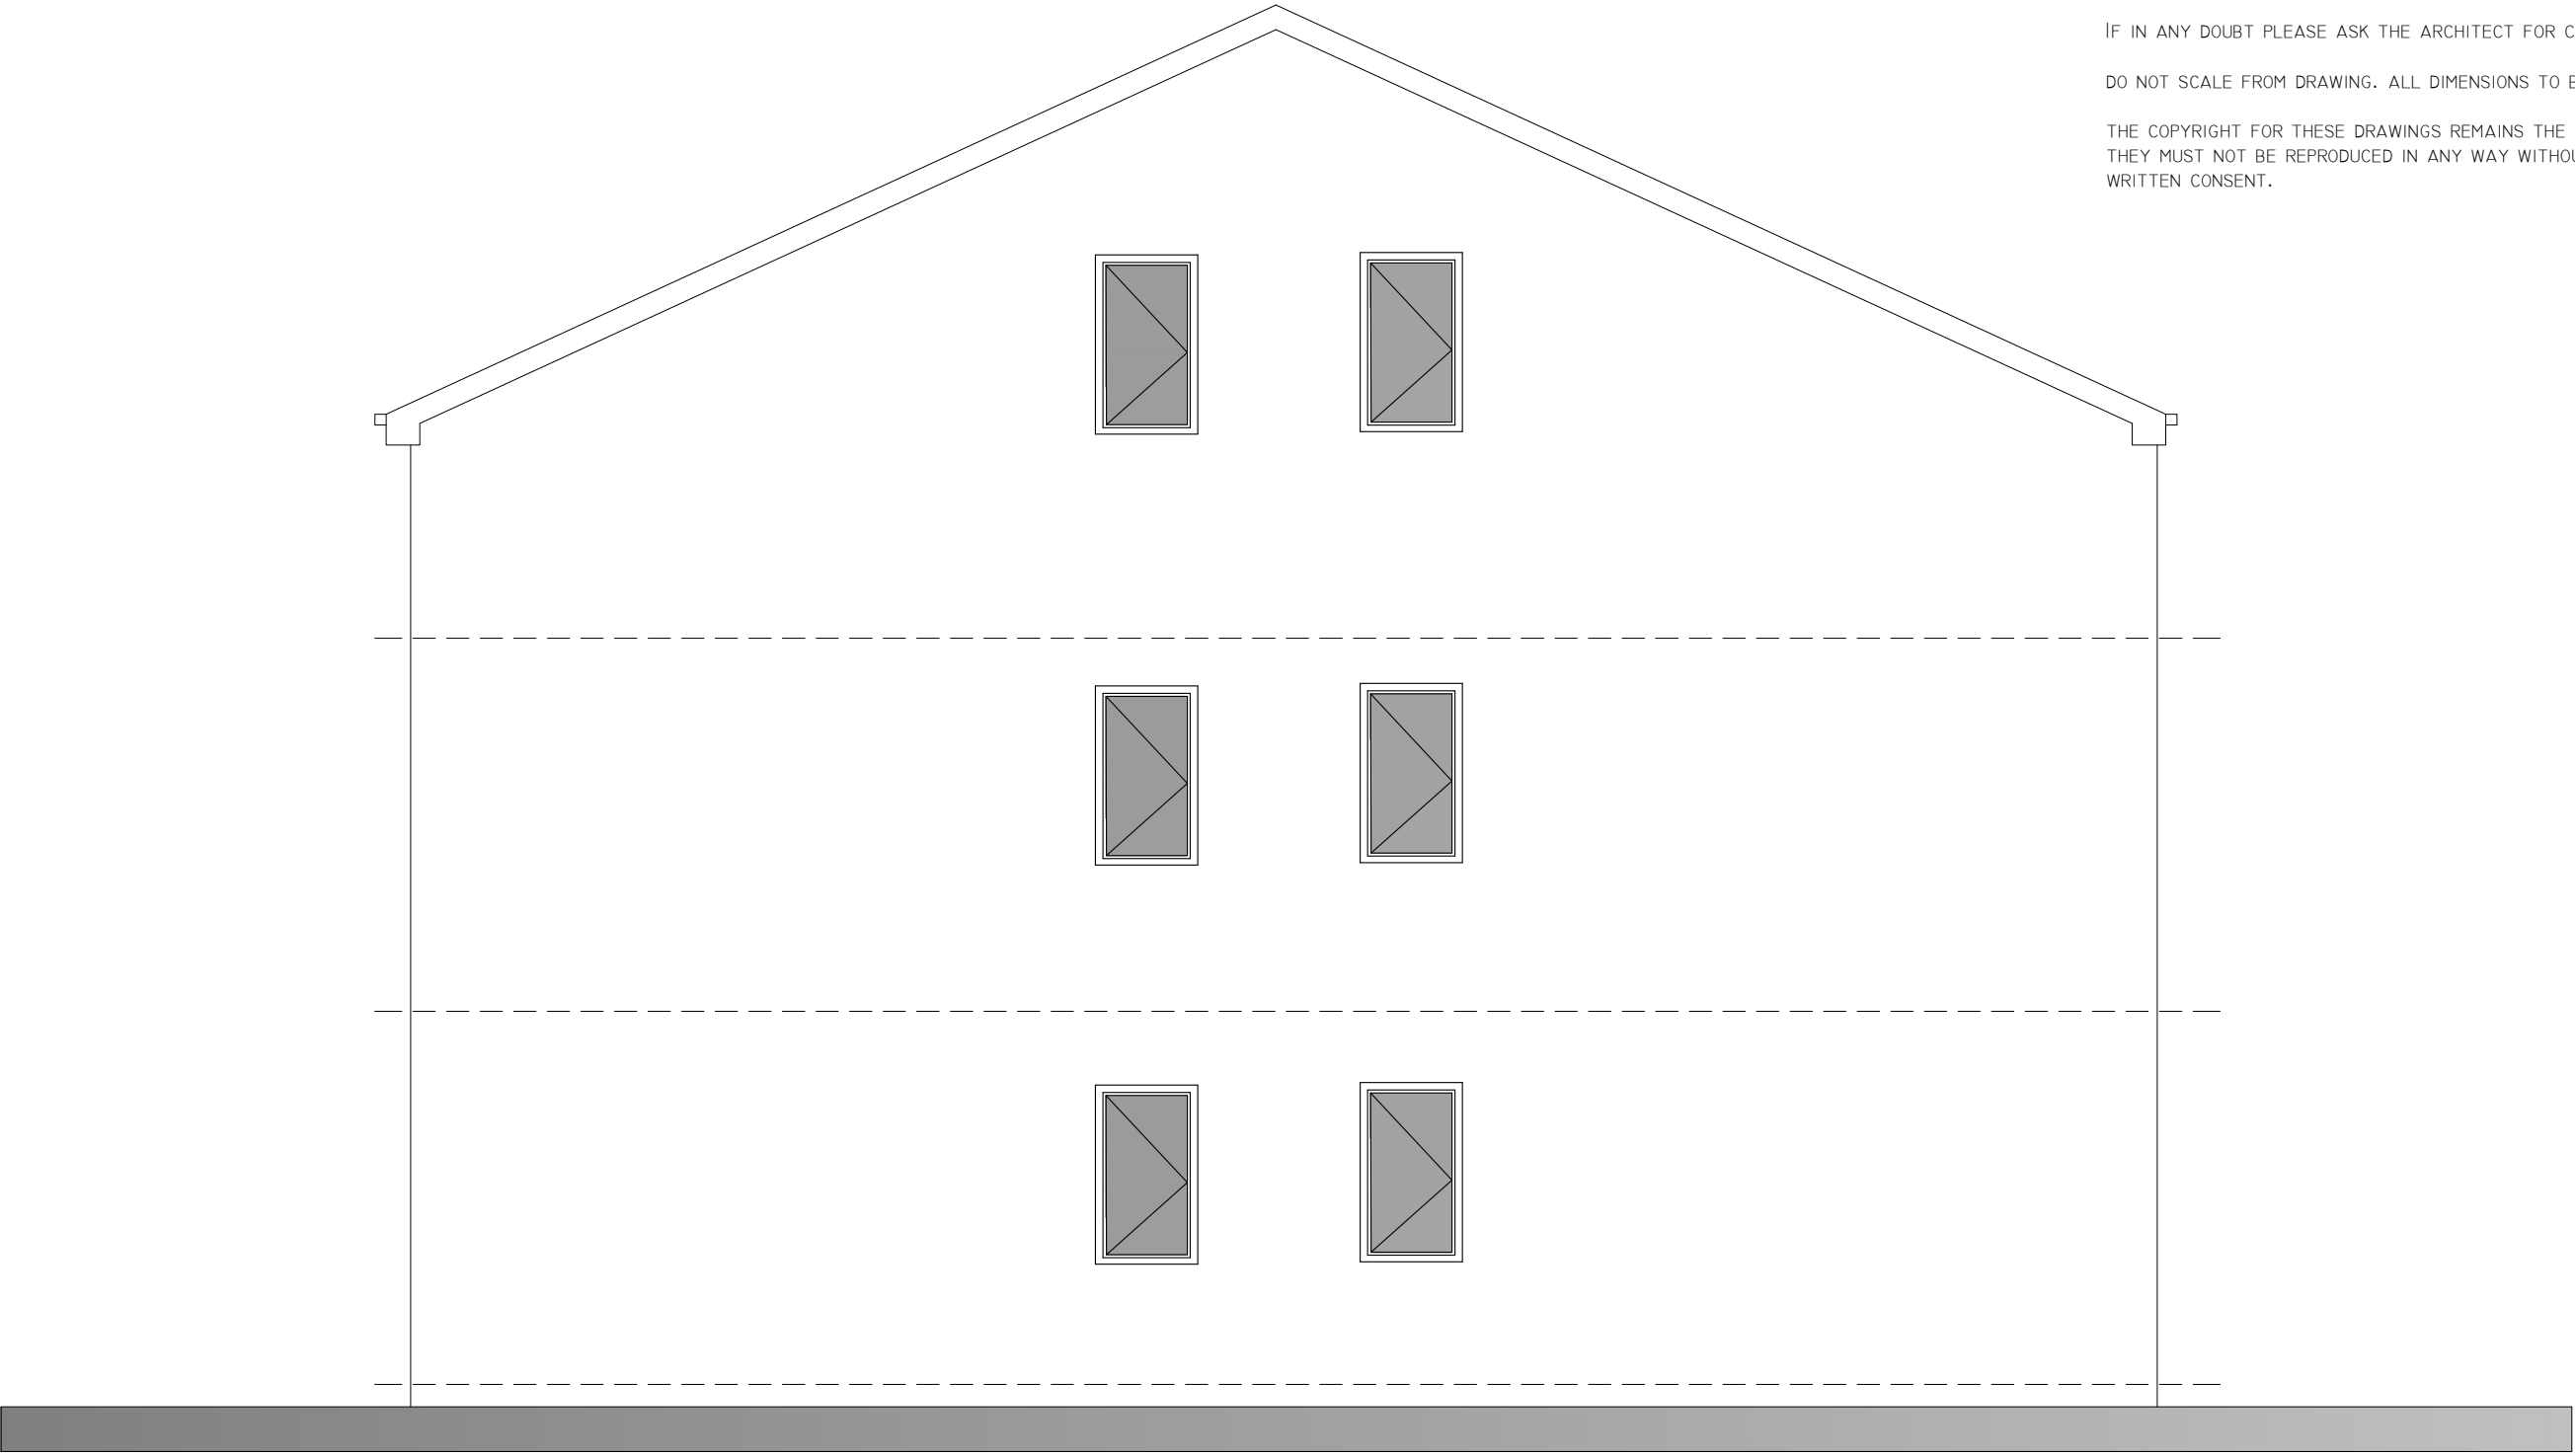


PROPOSED GABLE ELEVATION


IF IN ANY DOUBT PLEASE ASK THE ARCHITECT FOR CLARIFICATION.
DO NOT SCALE FROM DRAWING. ALL DIMENSIONS TO BE CHECKED ON SITE
THE COPYRIGHT FOR THESE DRAWINGS REMAINS THE PROPERTY OF THE ARCHITECT,
THEY MUST NOT BE REPRODUCED IN ANY WAY WITHOUT THE ARCHITECT'S PRIOR
WRITTEN CONSENT.

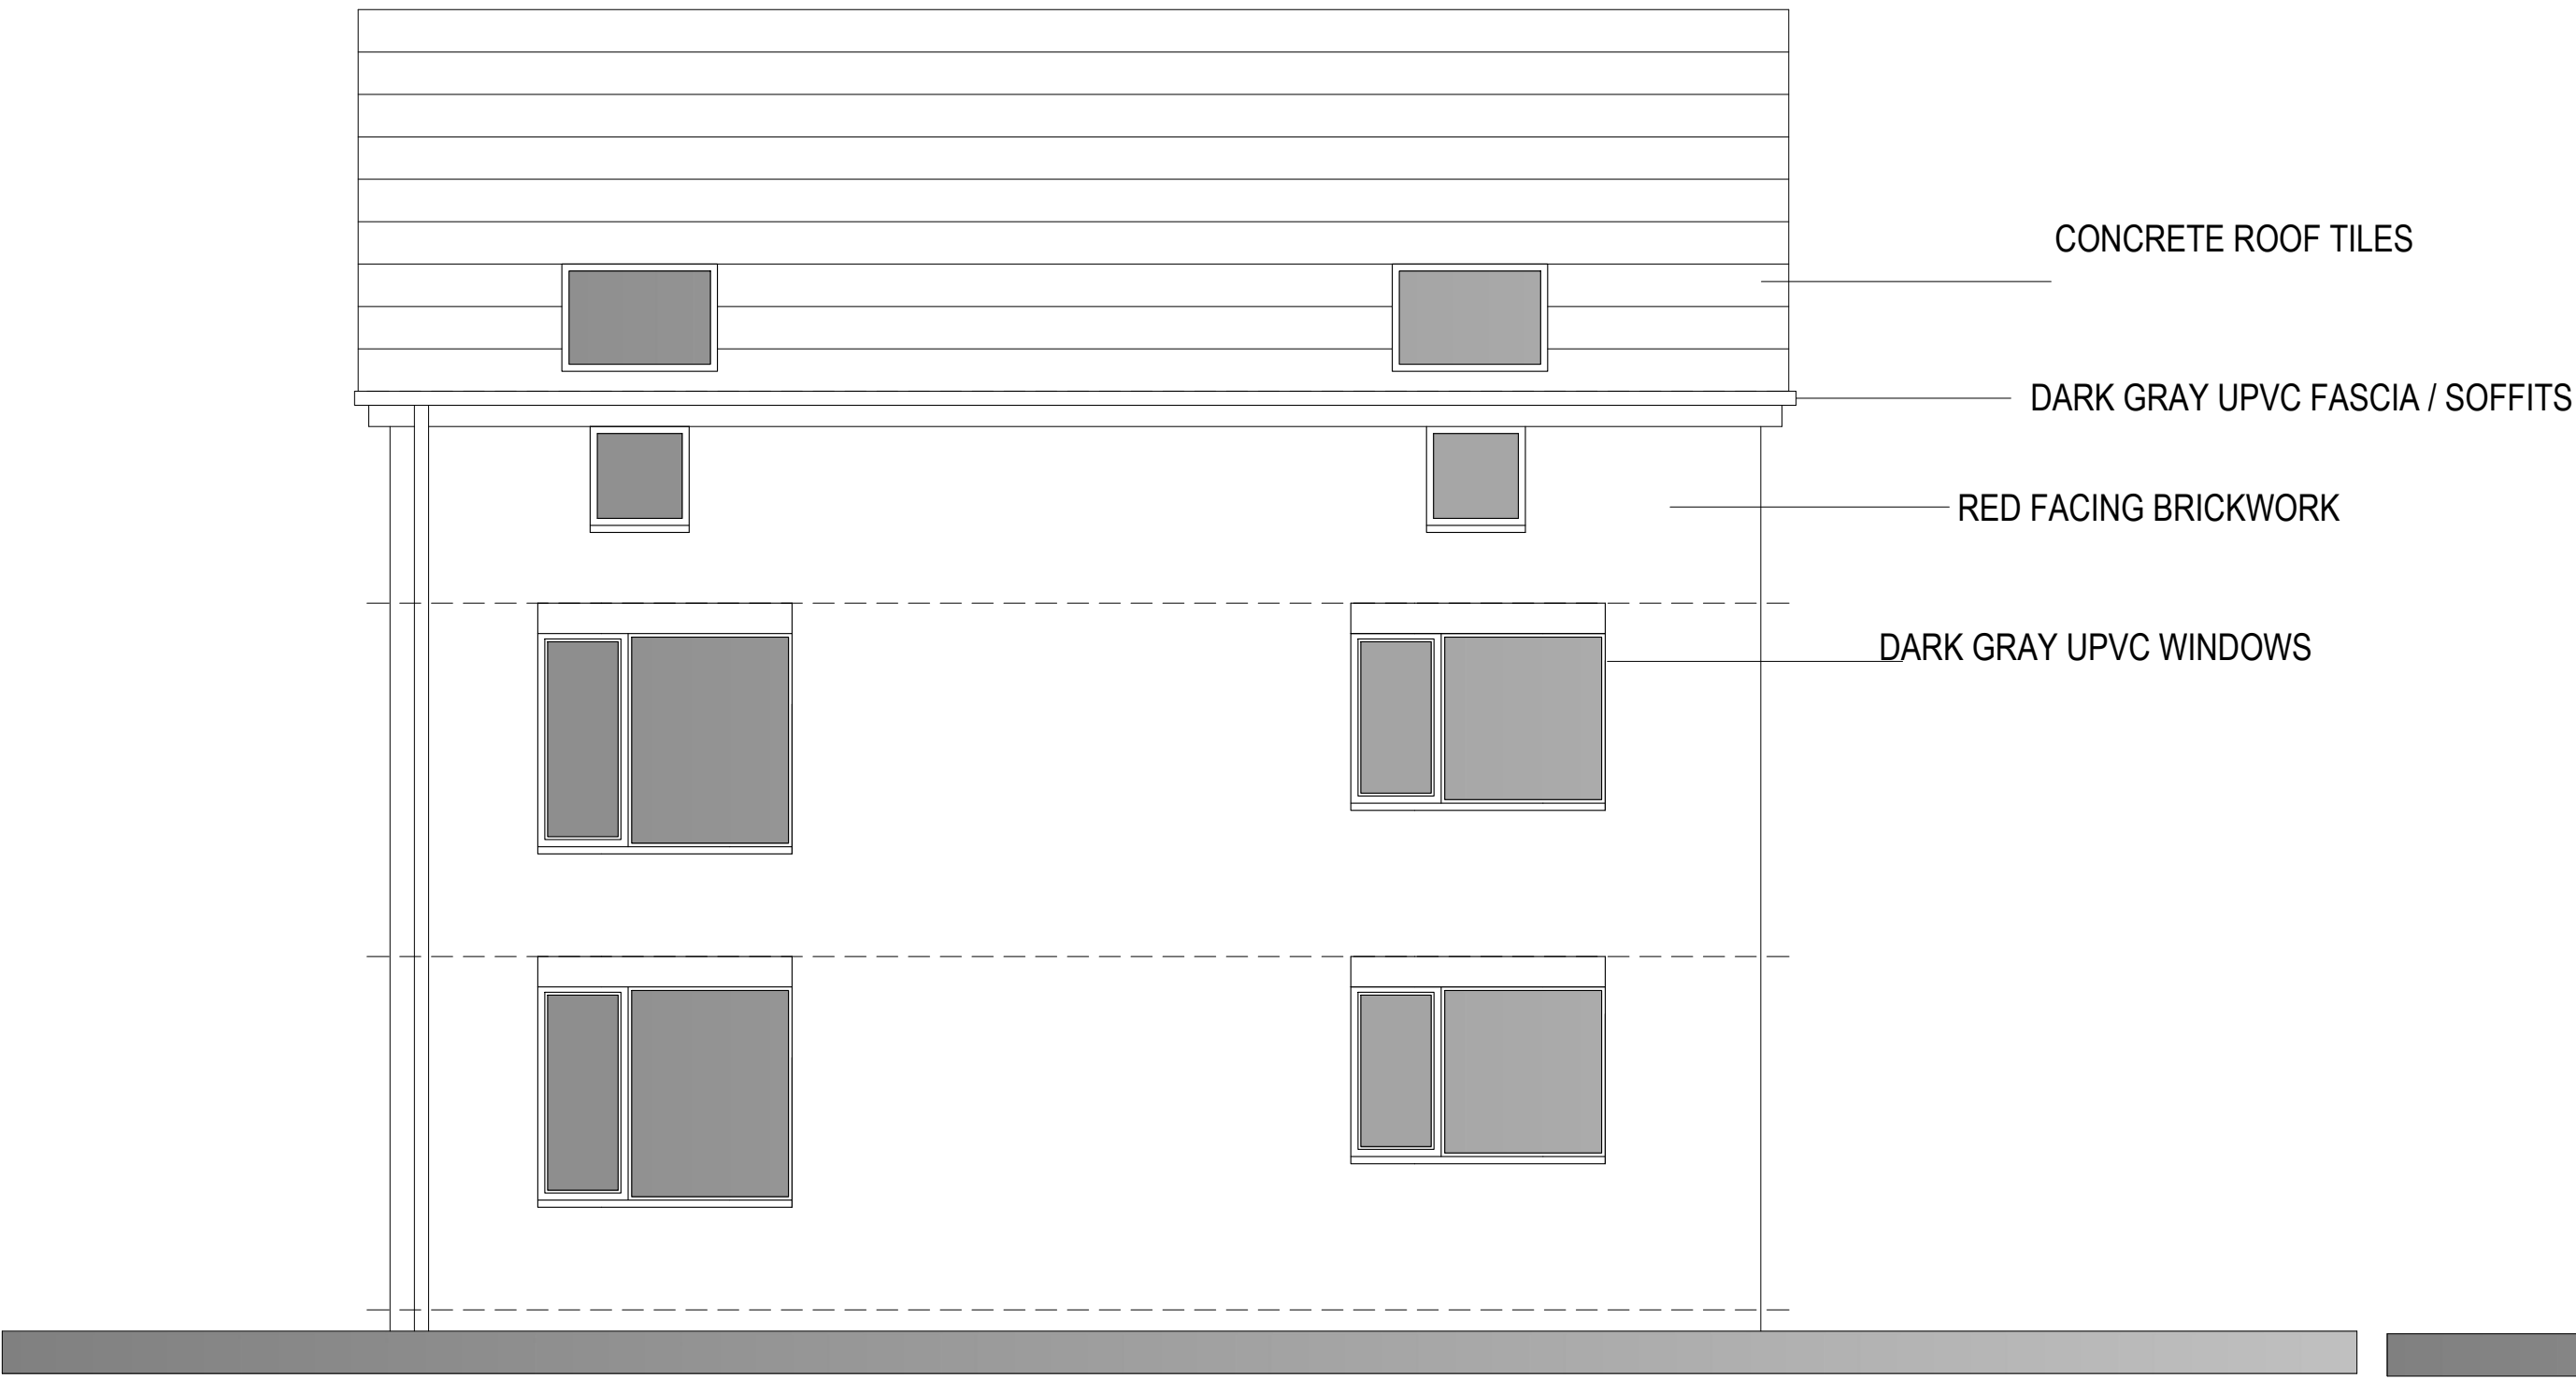

PROPOSED FRONT ELEVATION

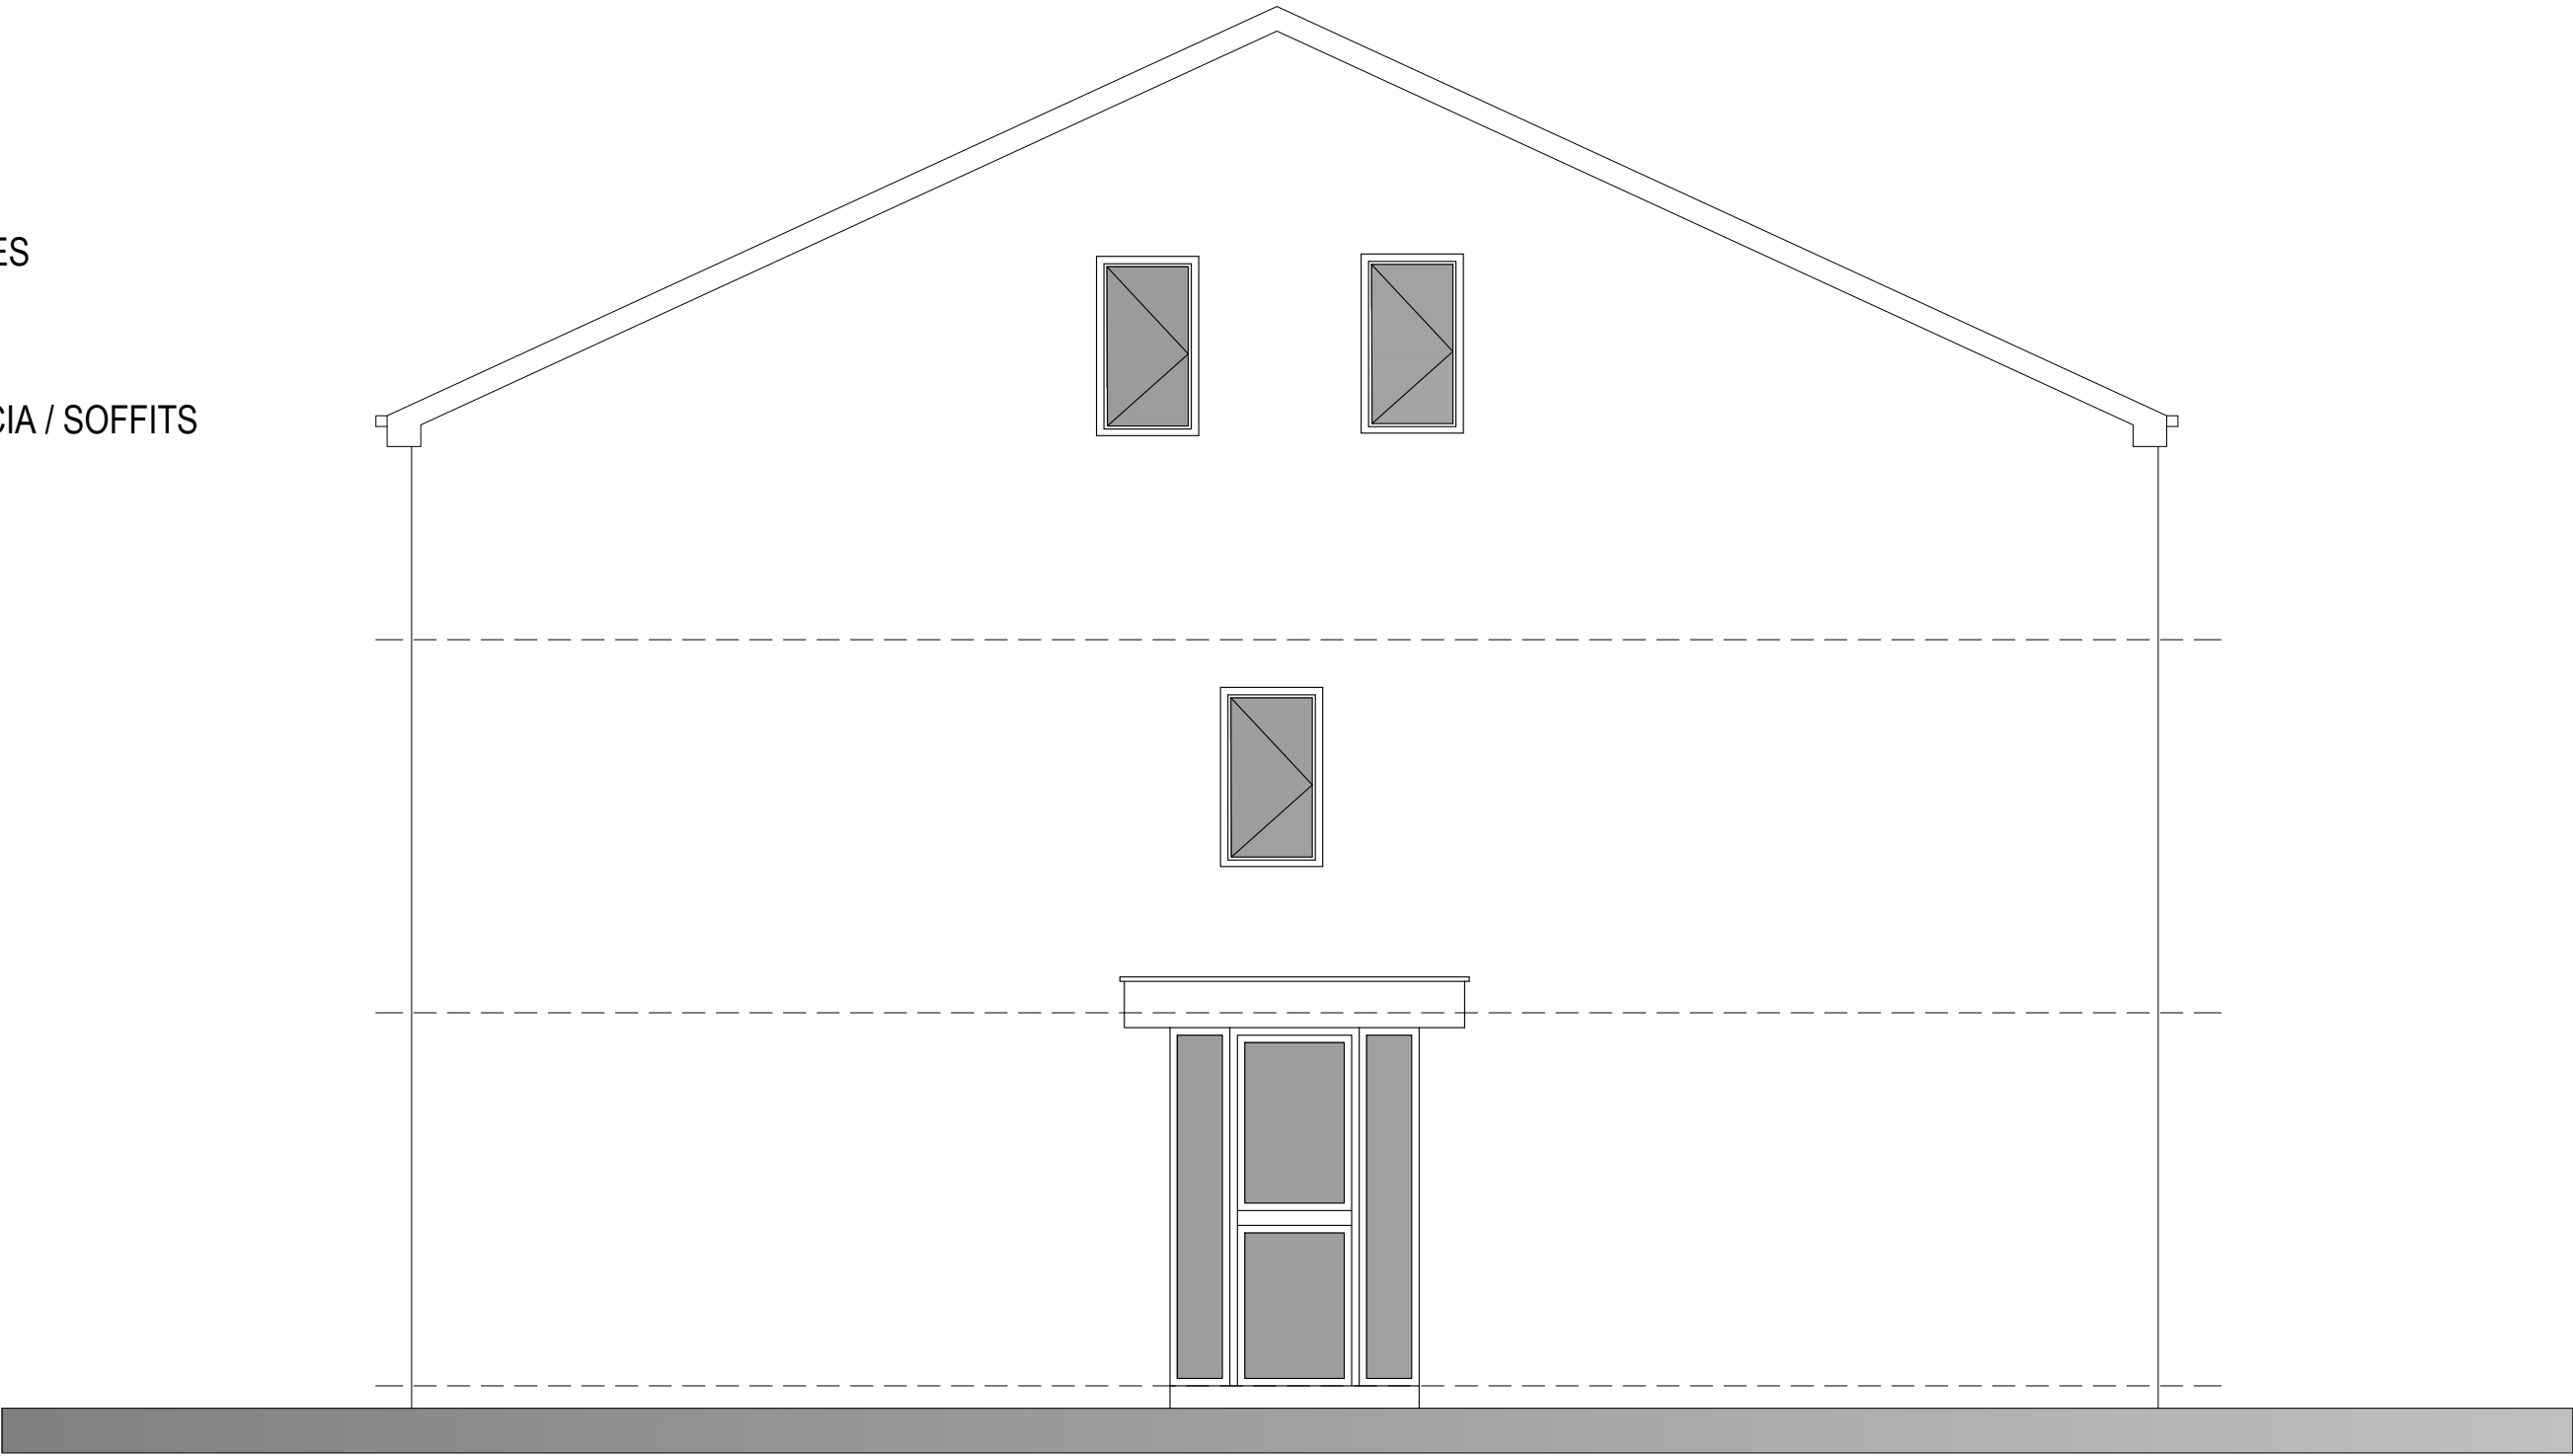

PROPOSED GABLE ELEVATION

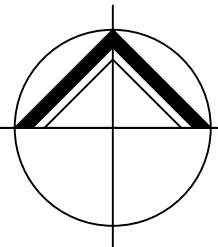

**NORTHERN
DESIGN**
(OLDHAM)
CHARTED ARCHITECTS
NORTHERN DESIGN
17 STATION LANE
GROTON
OLDHAM
OL4 5GY
TELEPHONE : 07753 859616

CLIENT
CRISTIAN VRAJITORU

PROJECT
PROPOSED FLATS
GROVE ROAD MIDDLETON

DRAWING TITLE
PROPOSED ELEVATIONS

Rev.	Notes	Date	Drawn

SCALE1:50 AT A108.26AD

PROJECT No.	DRAWING No.	Rev.
2572	03	