



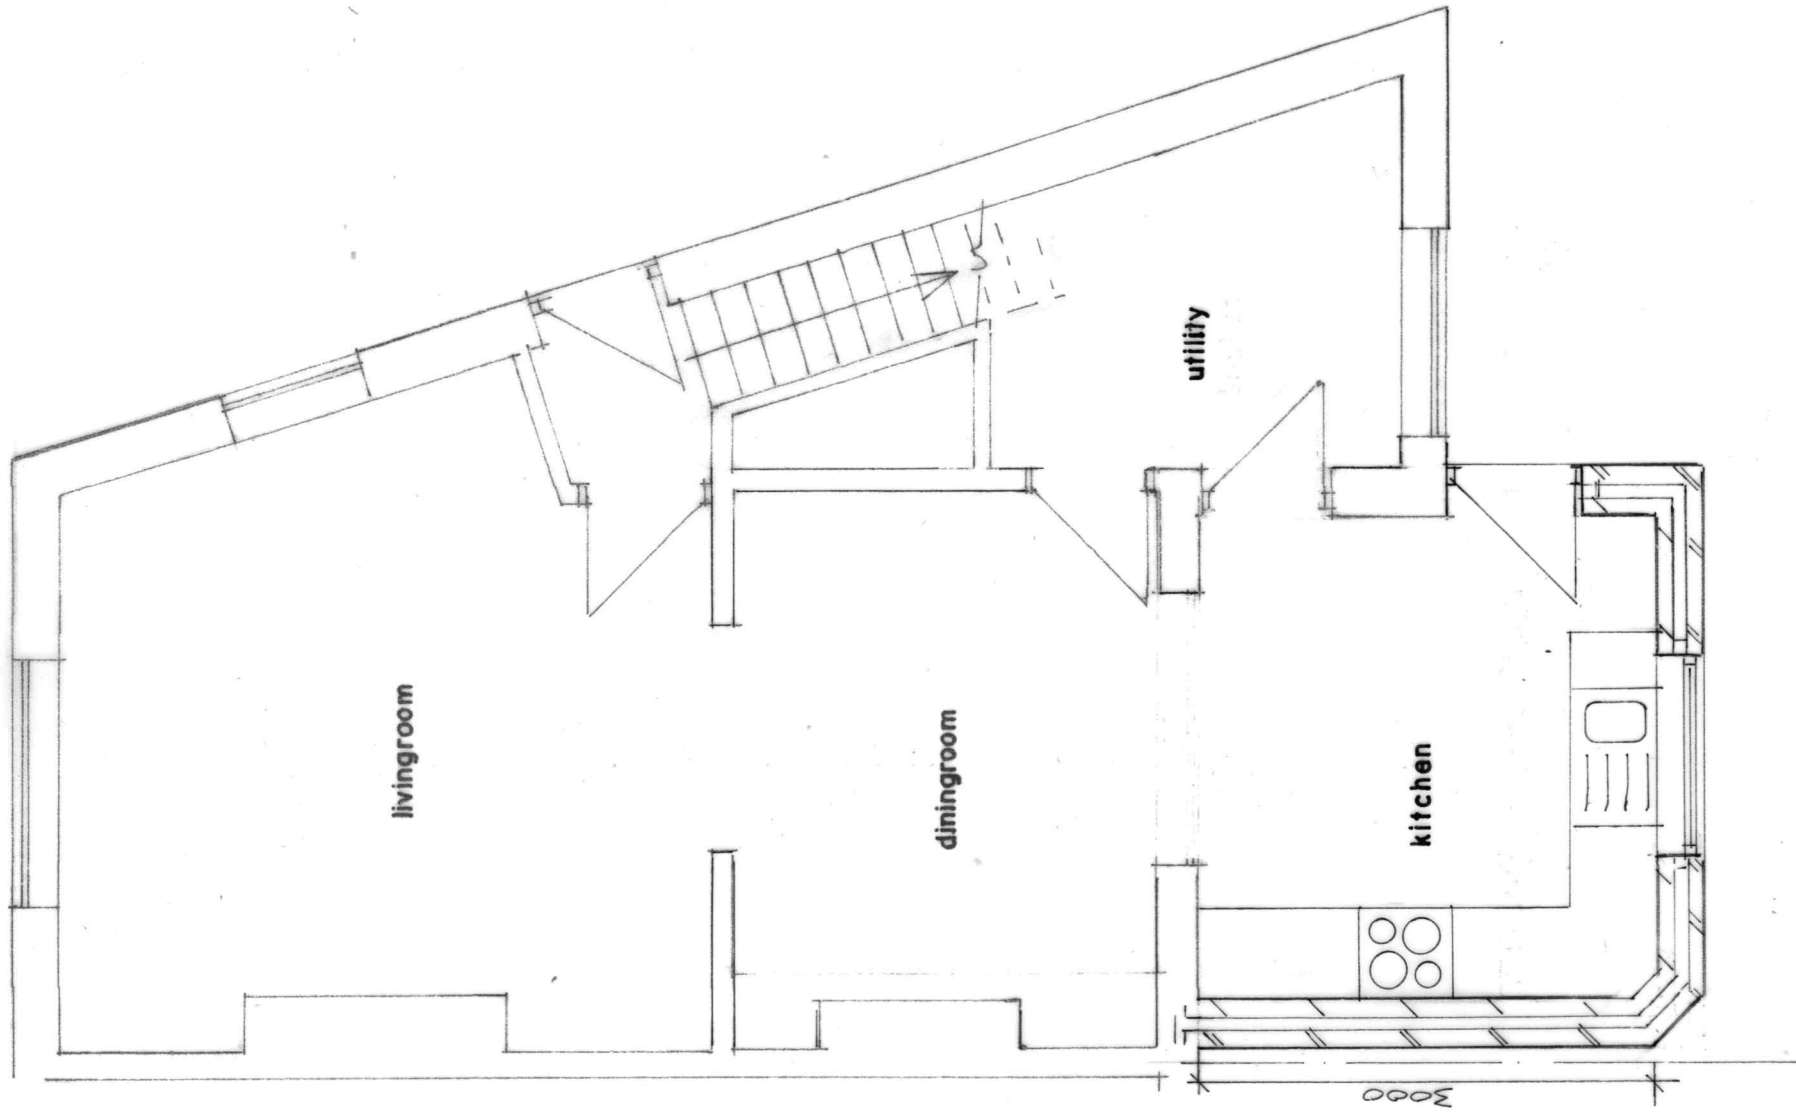

GROUND FLOOR PLAN
(PROPOSED)

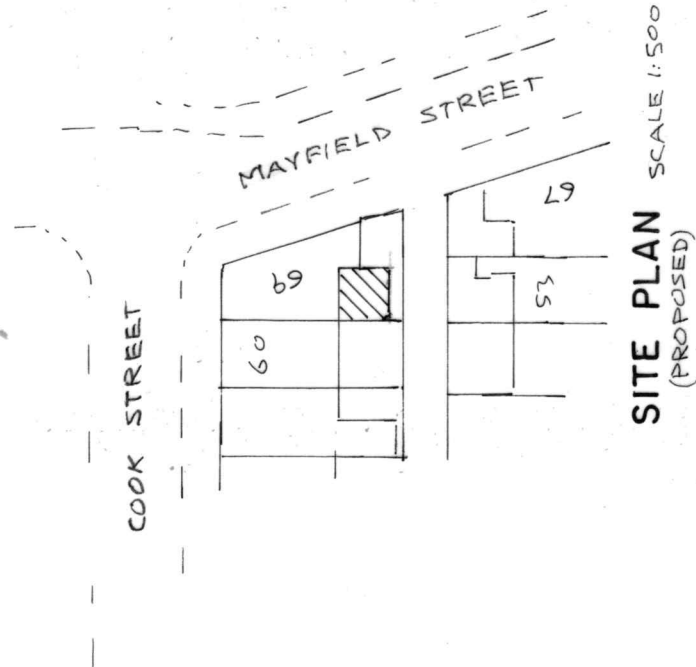

BUILDING DESIGN SERVICES M. FAROOQ 418 Bury Road Rochdale OL11 5EU. Tel: 01706 712231 Mob: 07967605763	
THE PROPOSED SINGLE STOREY REAR EXTENSION AT 69 MAYFIELD STREET ROCHDALE OL16 2NB	
For: MR MOHAMMED SHAH Plan	Scale 1:50 2464/2