



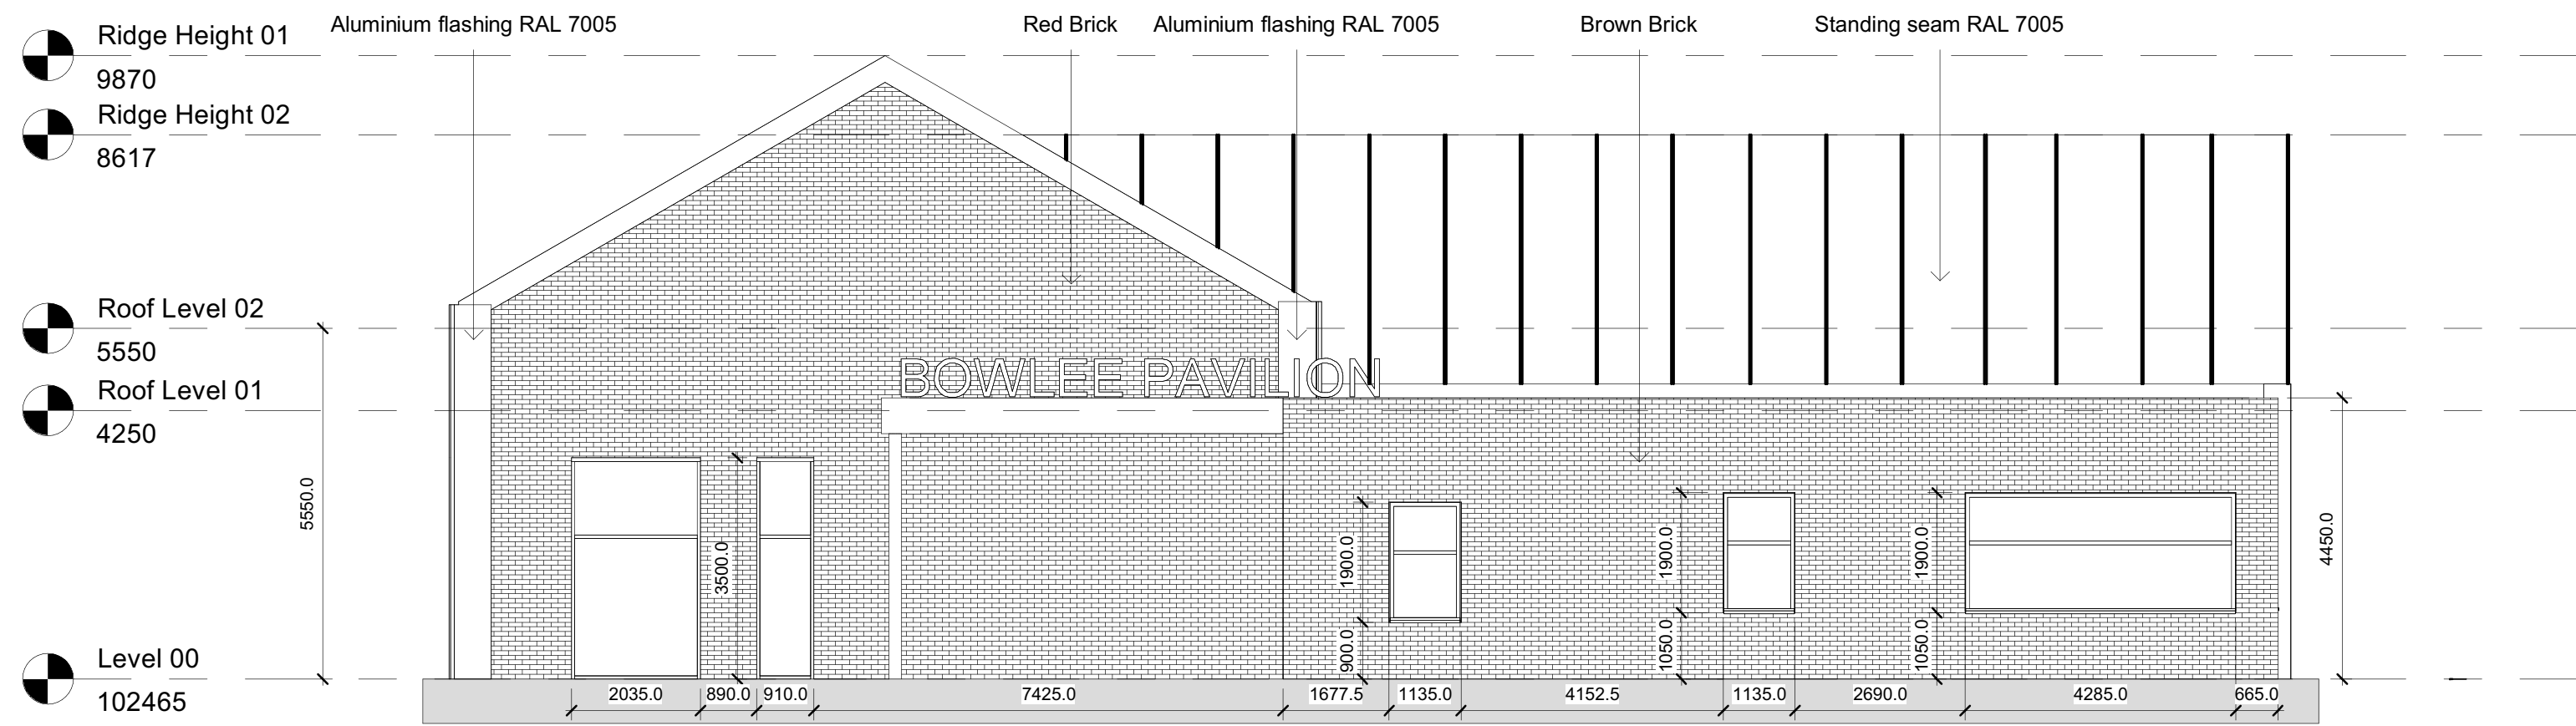

Proposed South Elevation
1 : 100

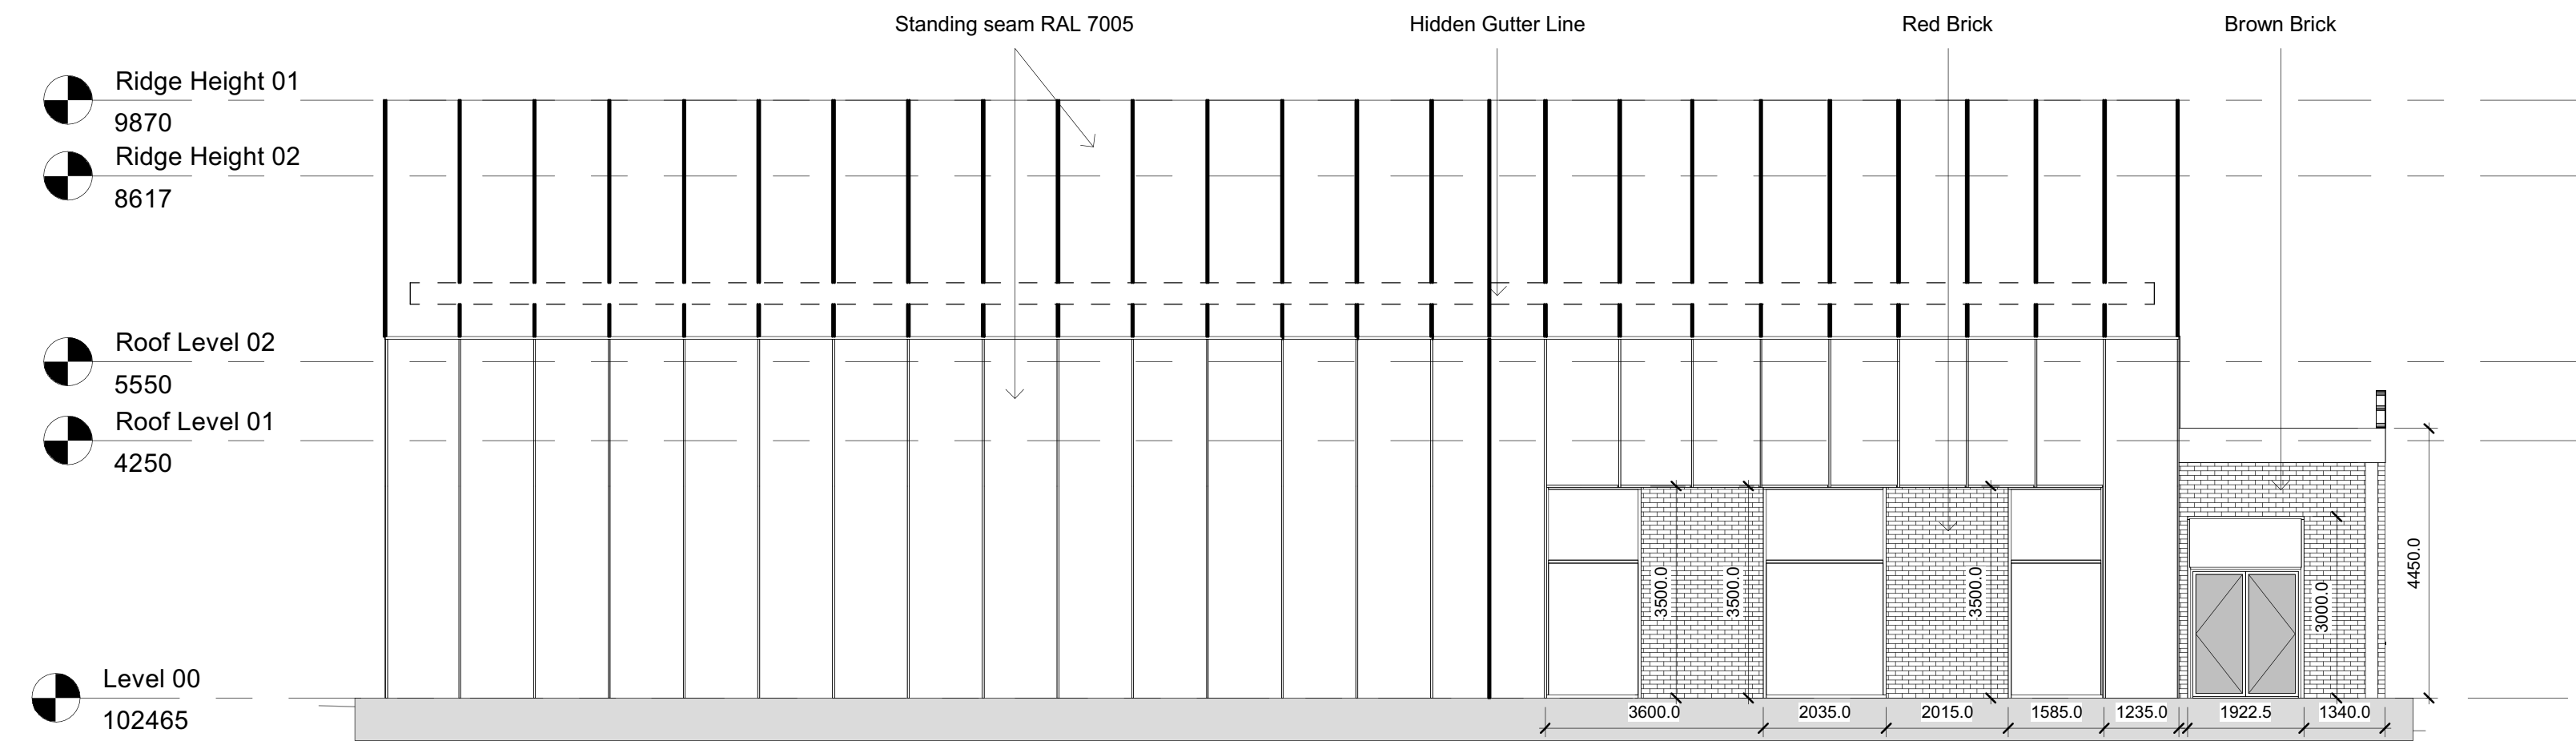

Proposed West Elevation
1 : 100

Rev	Date	By	Description
P01	08.08.26	DAS	Issued for planning.

Client:
Rochdale Borough Council

Project:
Bowlee

Drawing:
Proposed Elevation- South and West

Workstage: Planning Author: ZD Approved: DAS

POZ Project Number: 6009 Status: Rev: P01 Scale at A2 1 : 100

Drawing No.:
BOWLEE-POZ-XX-ZZ-D-A-13501

pozzoni

email: architects@pozzoni.co.uk
web: www.pozzoni.co.uk
Altrincham | Brighton

This drawing remains the copyright of Pozzoni Architecture Ltd.

