


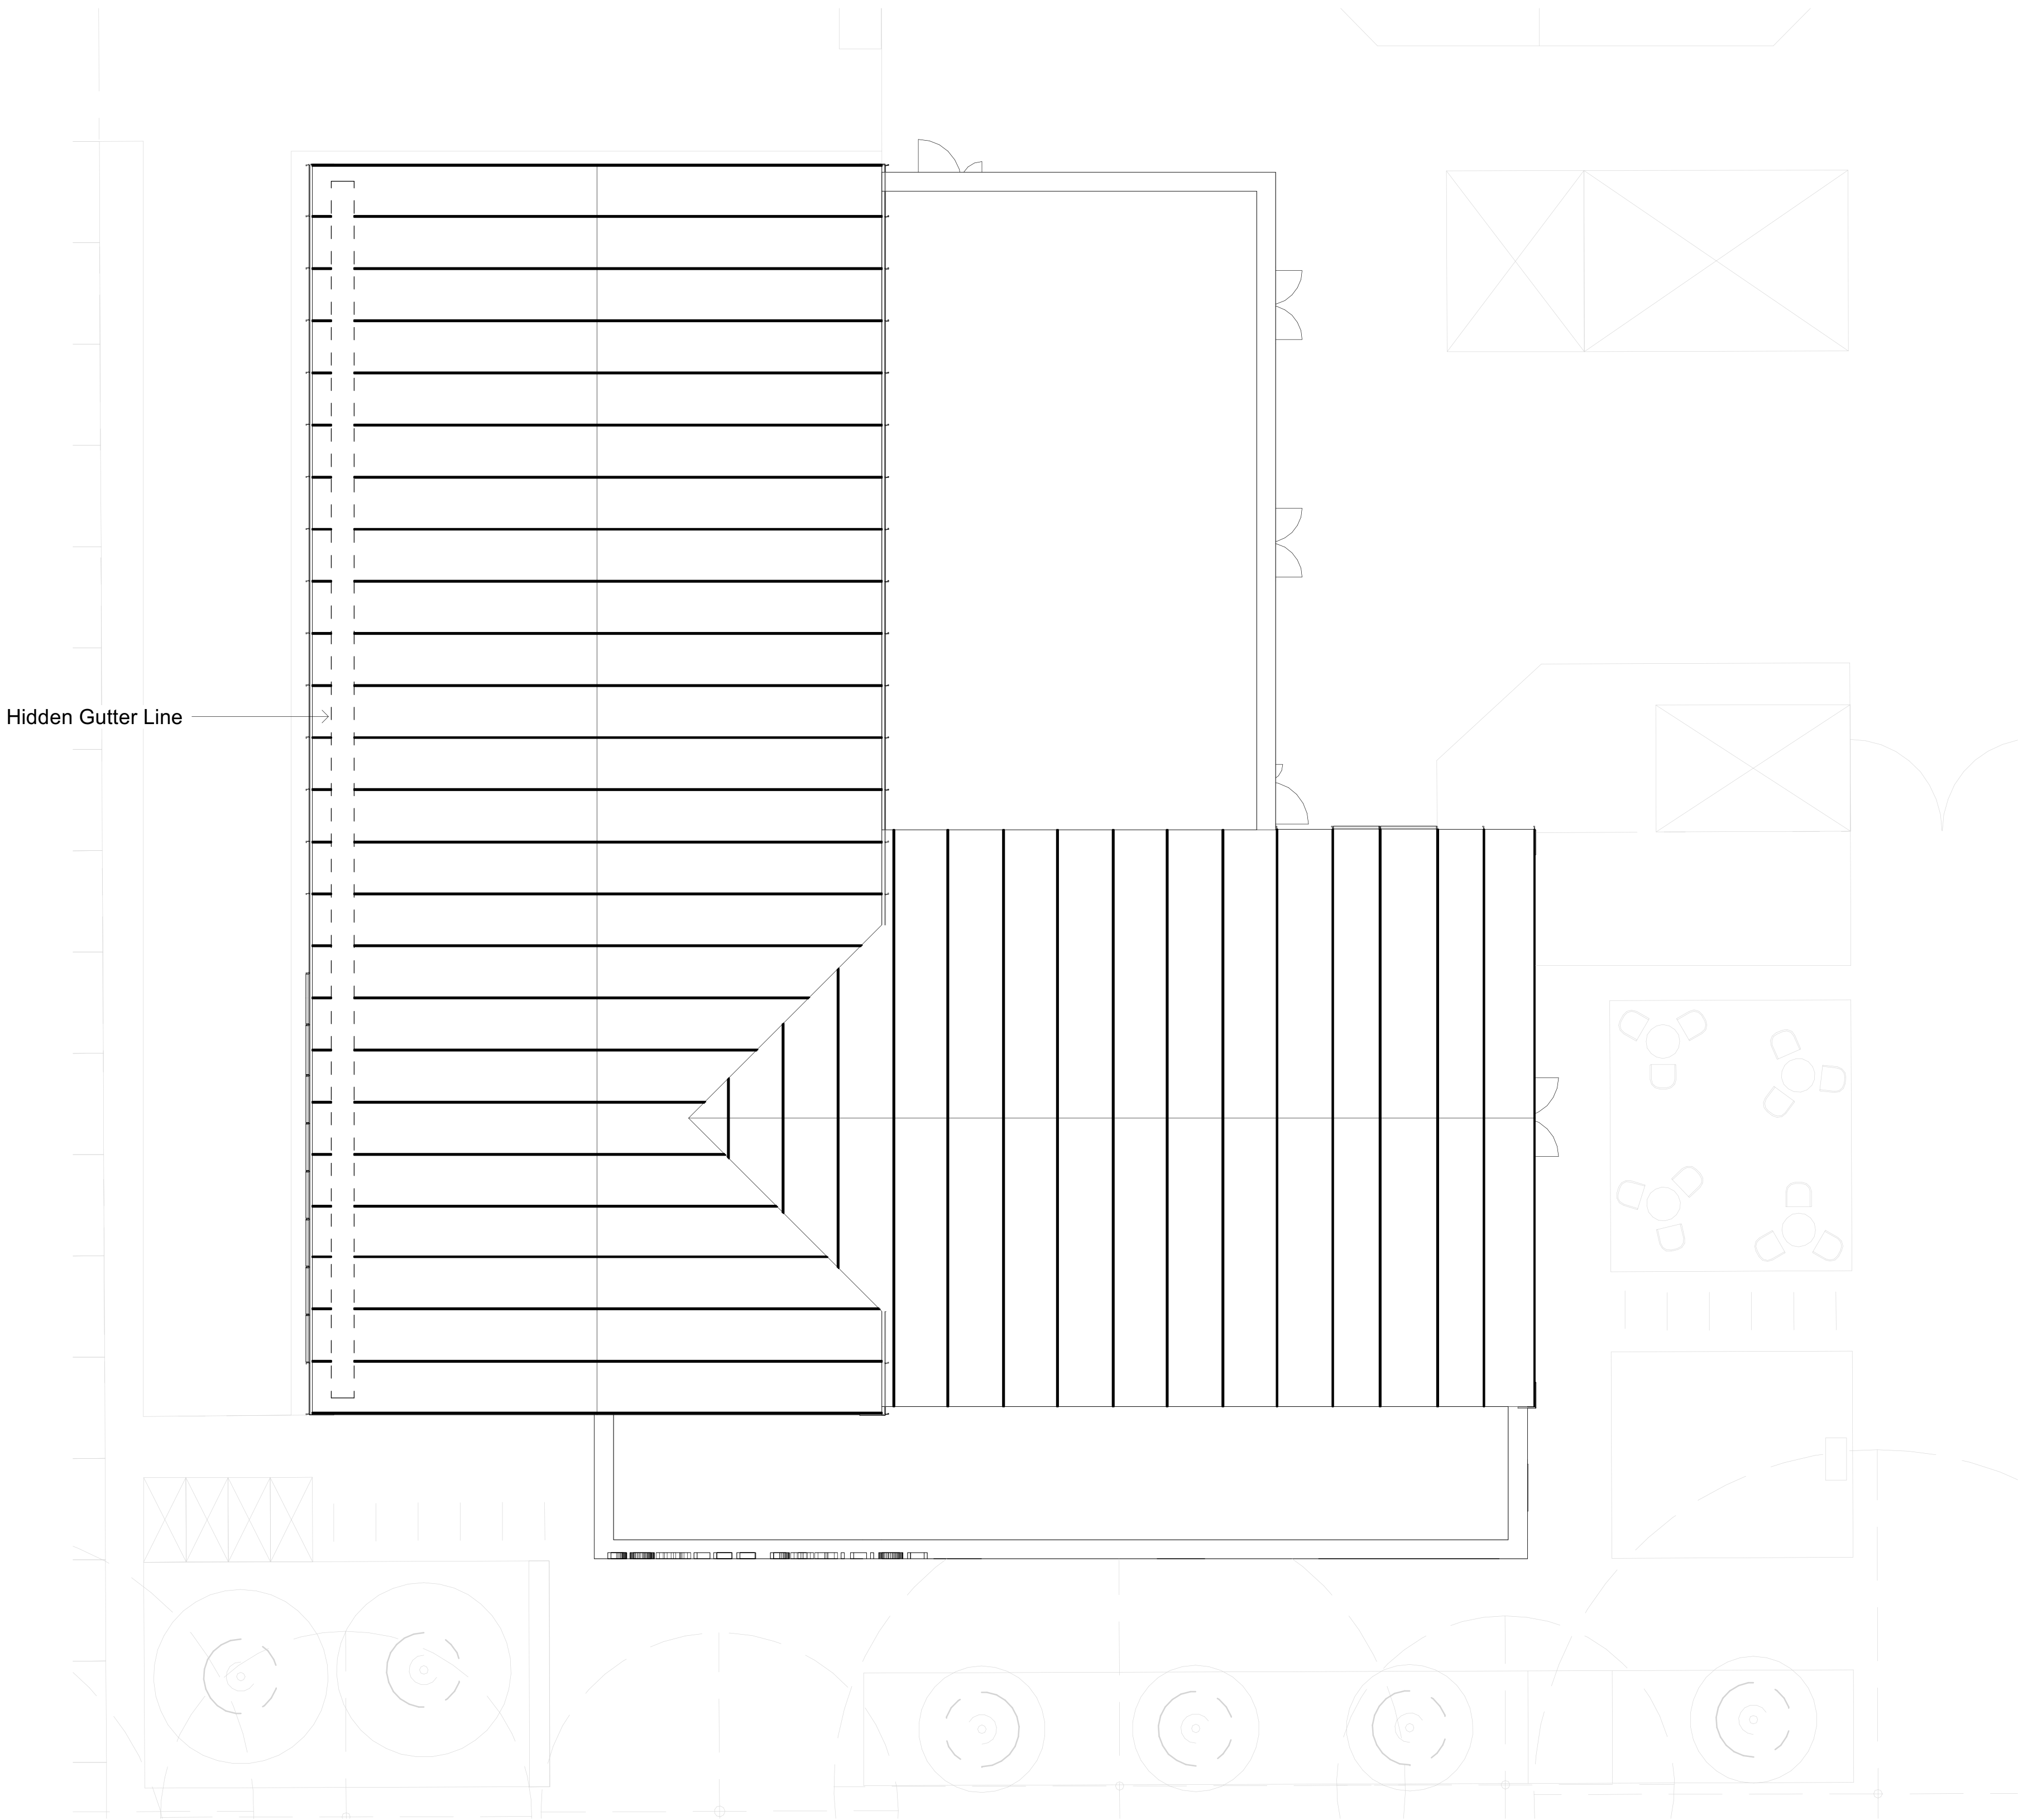

Rev	Date	By	Description
P01	29.07.26	RD	First Issue
P02	08.08.26	DAS	Issued for planning.

Client:
Rochdale Borough Council

Project:

Bowlee

Drawing:

Proposed Roof Plan - Level Roof

Workstage:

Design

Author:

RD

Approved:

DAS

P02 Project Number:

P6009

Status:

P02

Rev:

1

Scale at A1

1 : 100

Drawing No.:

BOWLEE-P02-XX-RF-D-A-12550

pozzoni
email: architects@pozzoni.co.uk
web: www.pozzoni.co.uk
Altrincham | Brighton

DO NOT SCALE. The Contractor is to check all dimensions and conditions on site before commencing.
This drawing remains the copyright of Pozzoni Architecture Ltd.

