





EXISTING FRONT

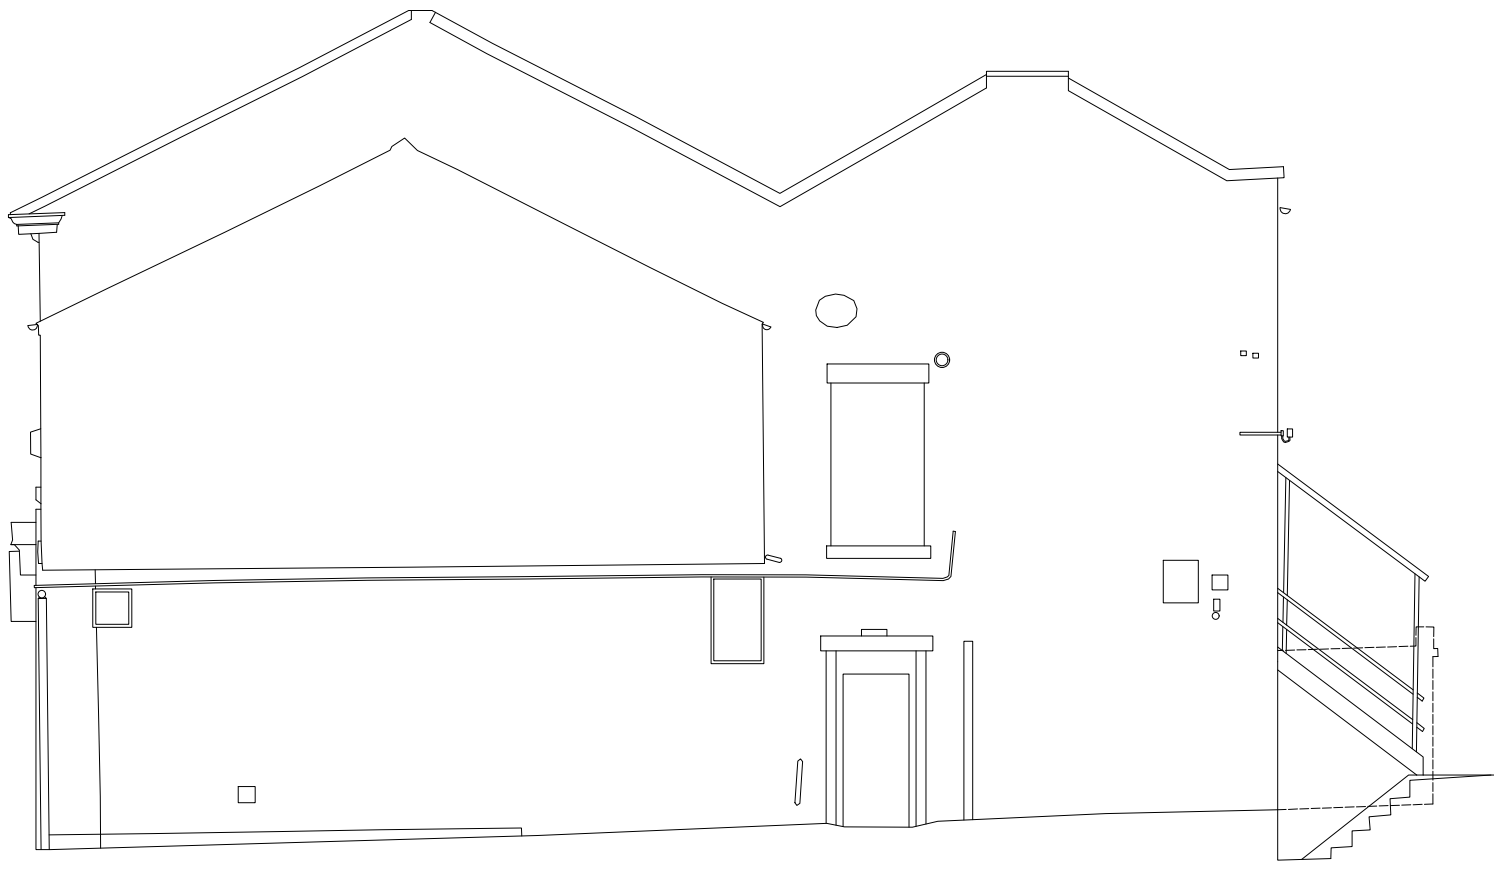


EXISTING SIDE

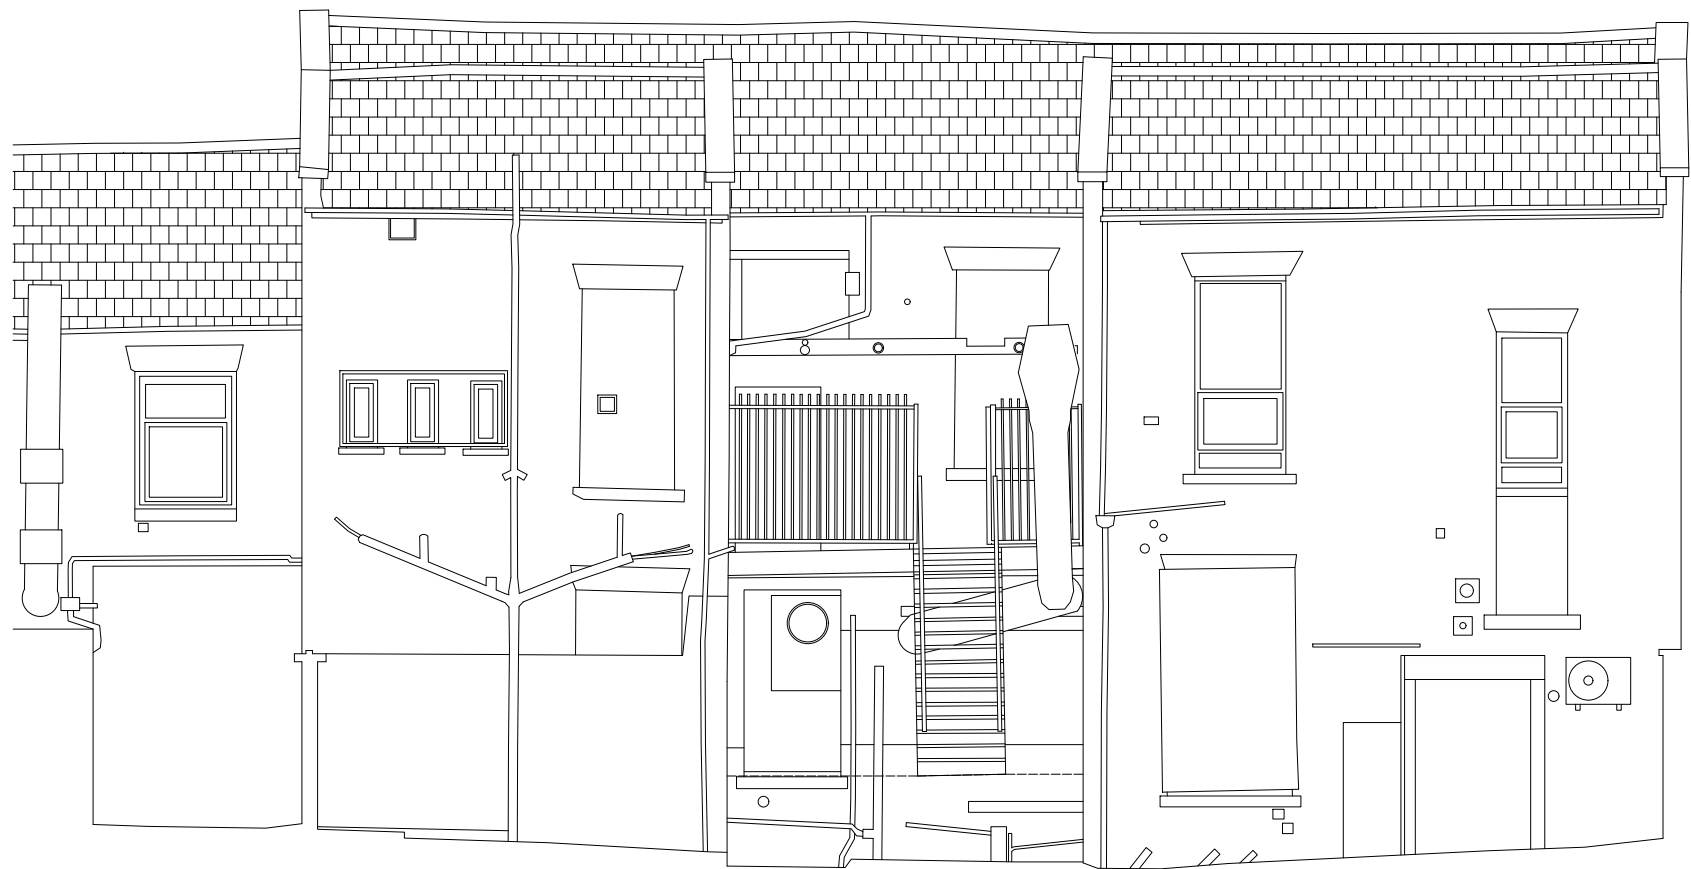


EXISTING REAR




PROPOSED FRONT

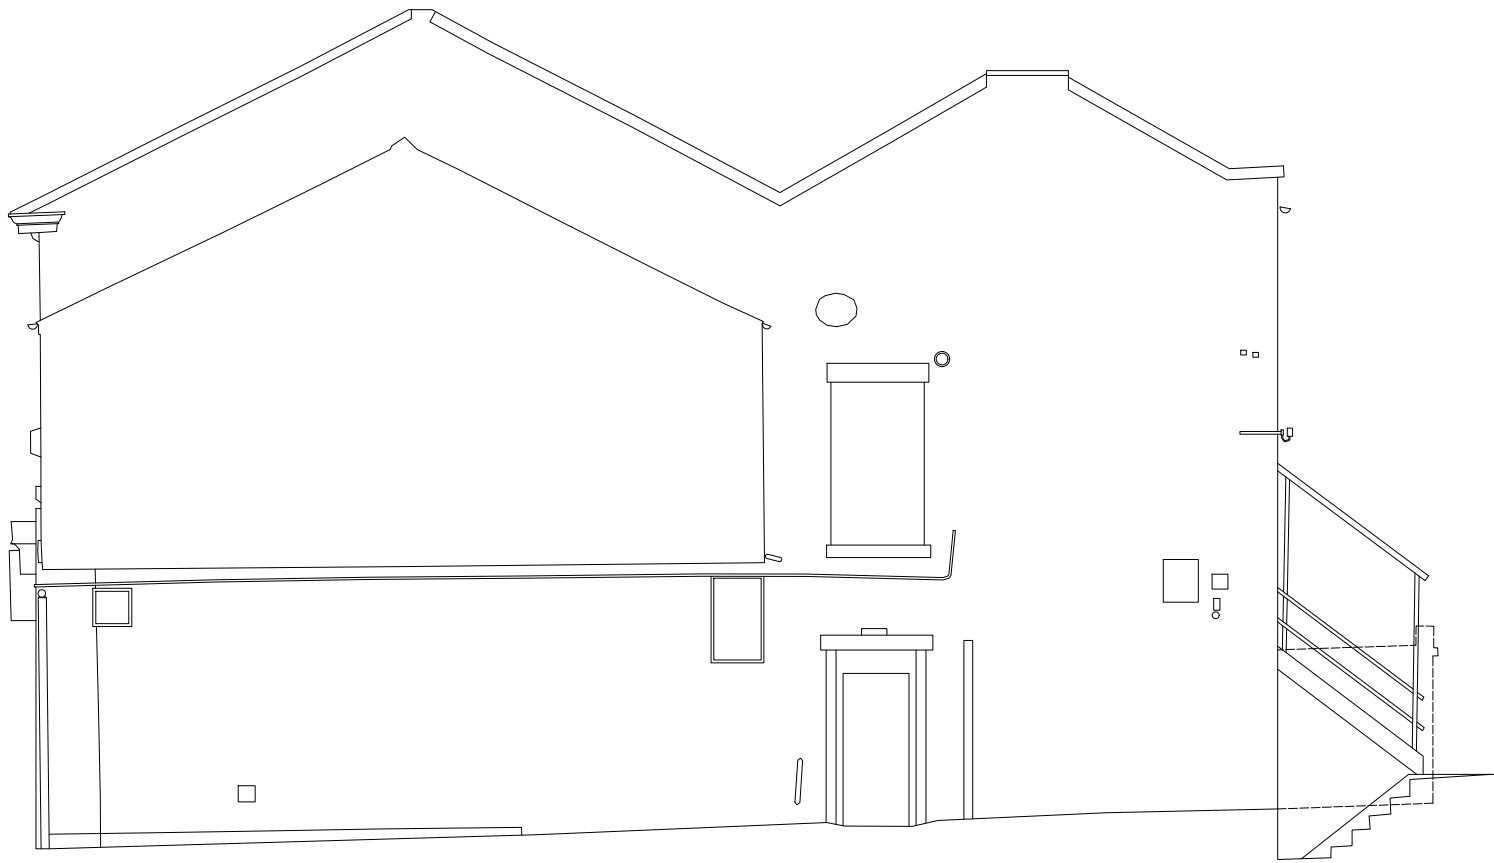

PROPOSED SIDE

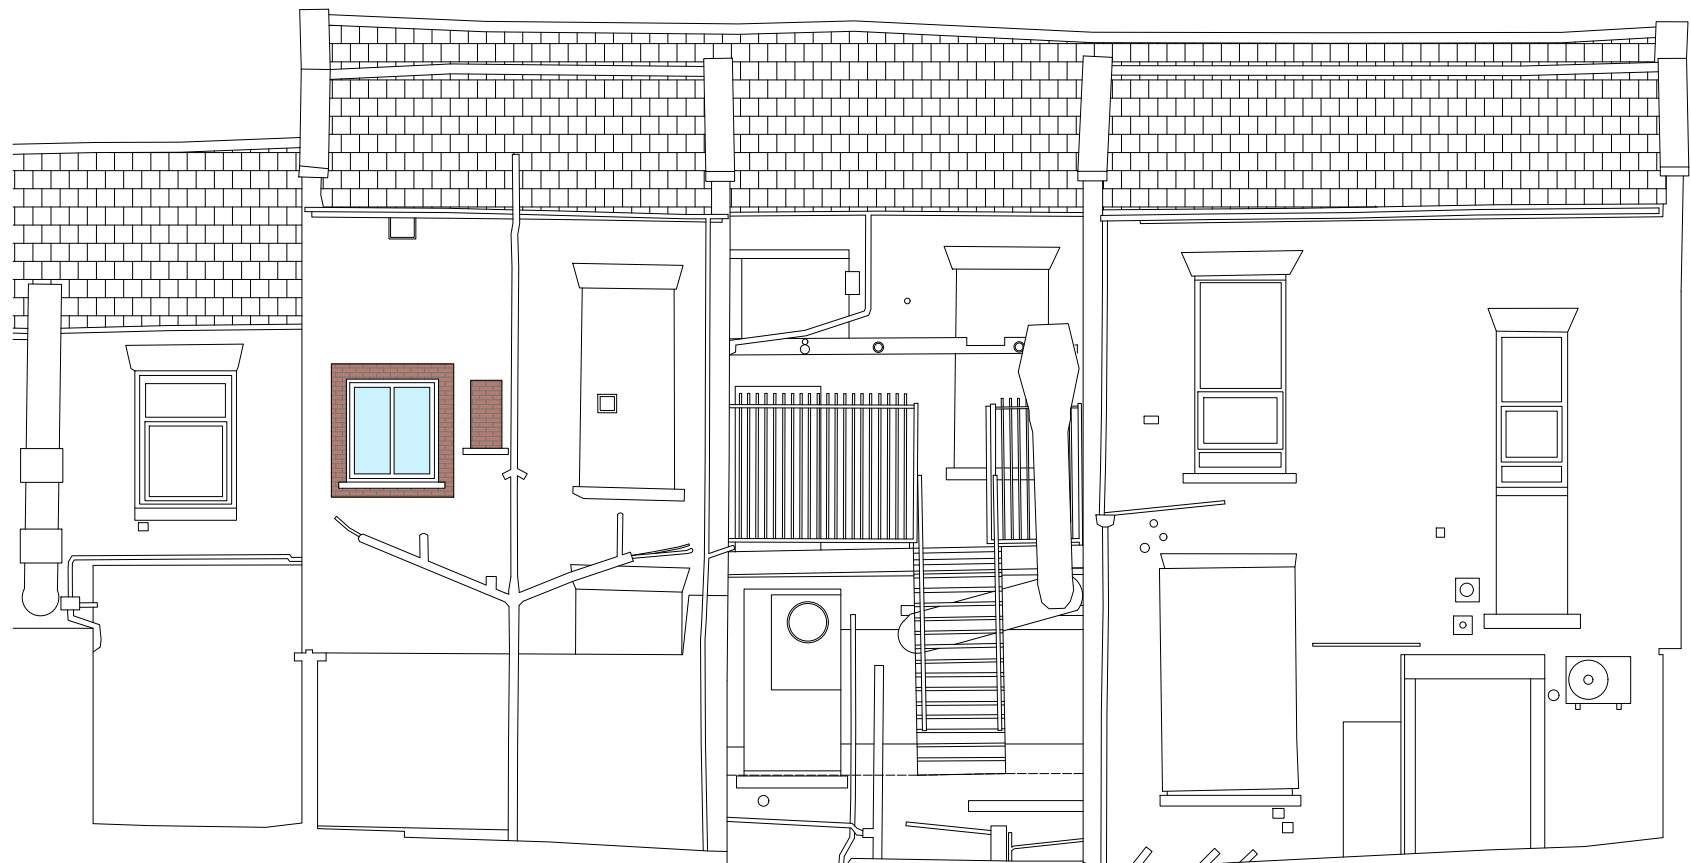

PROPOSED REAR

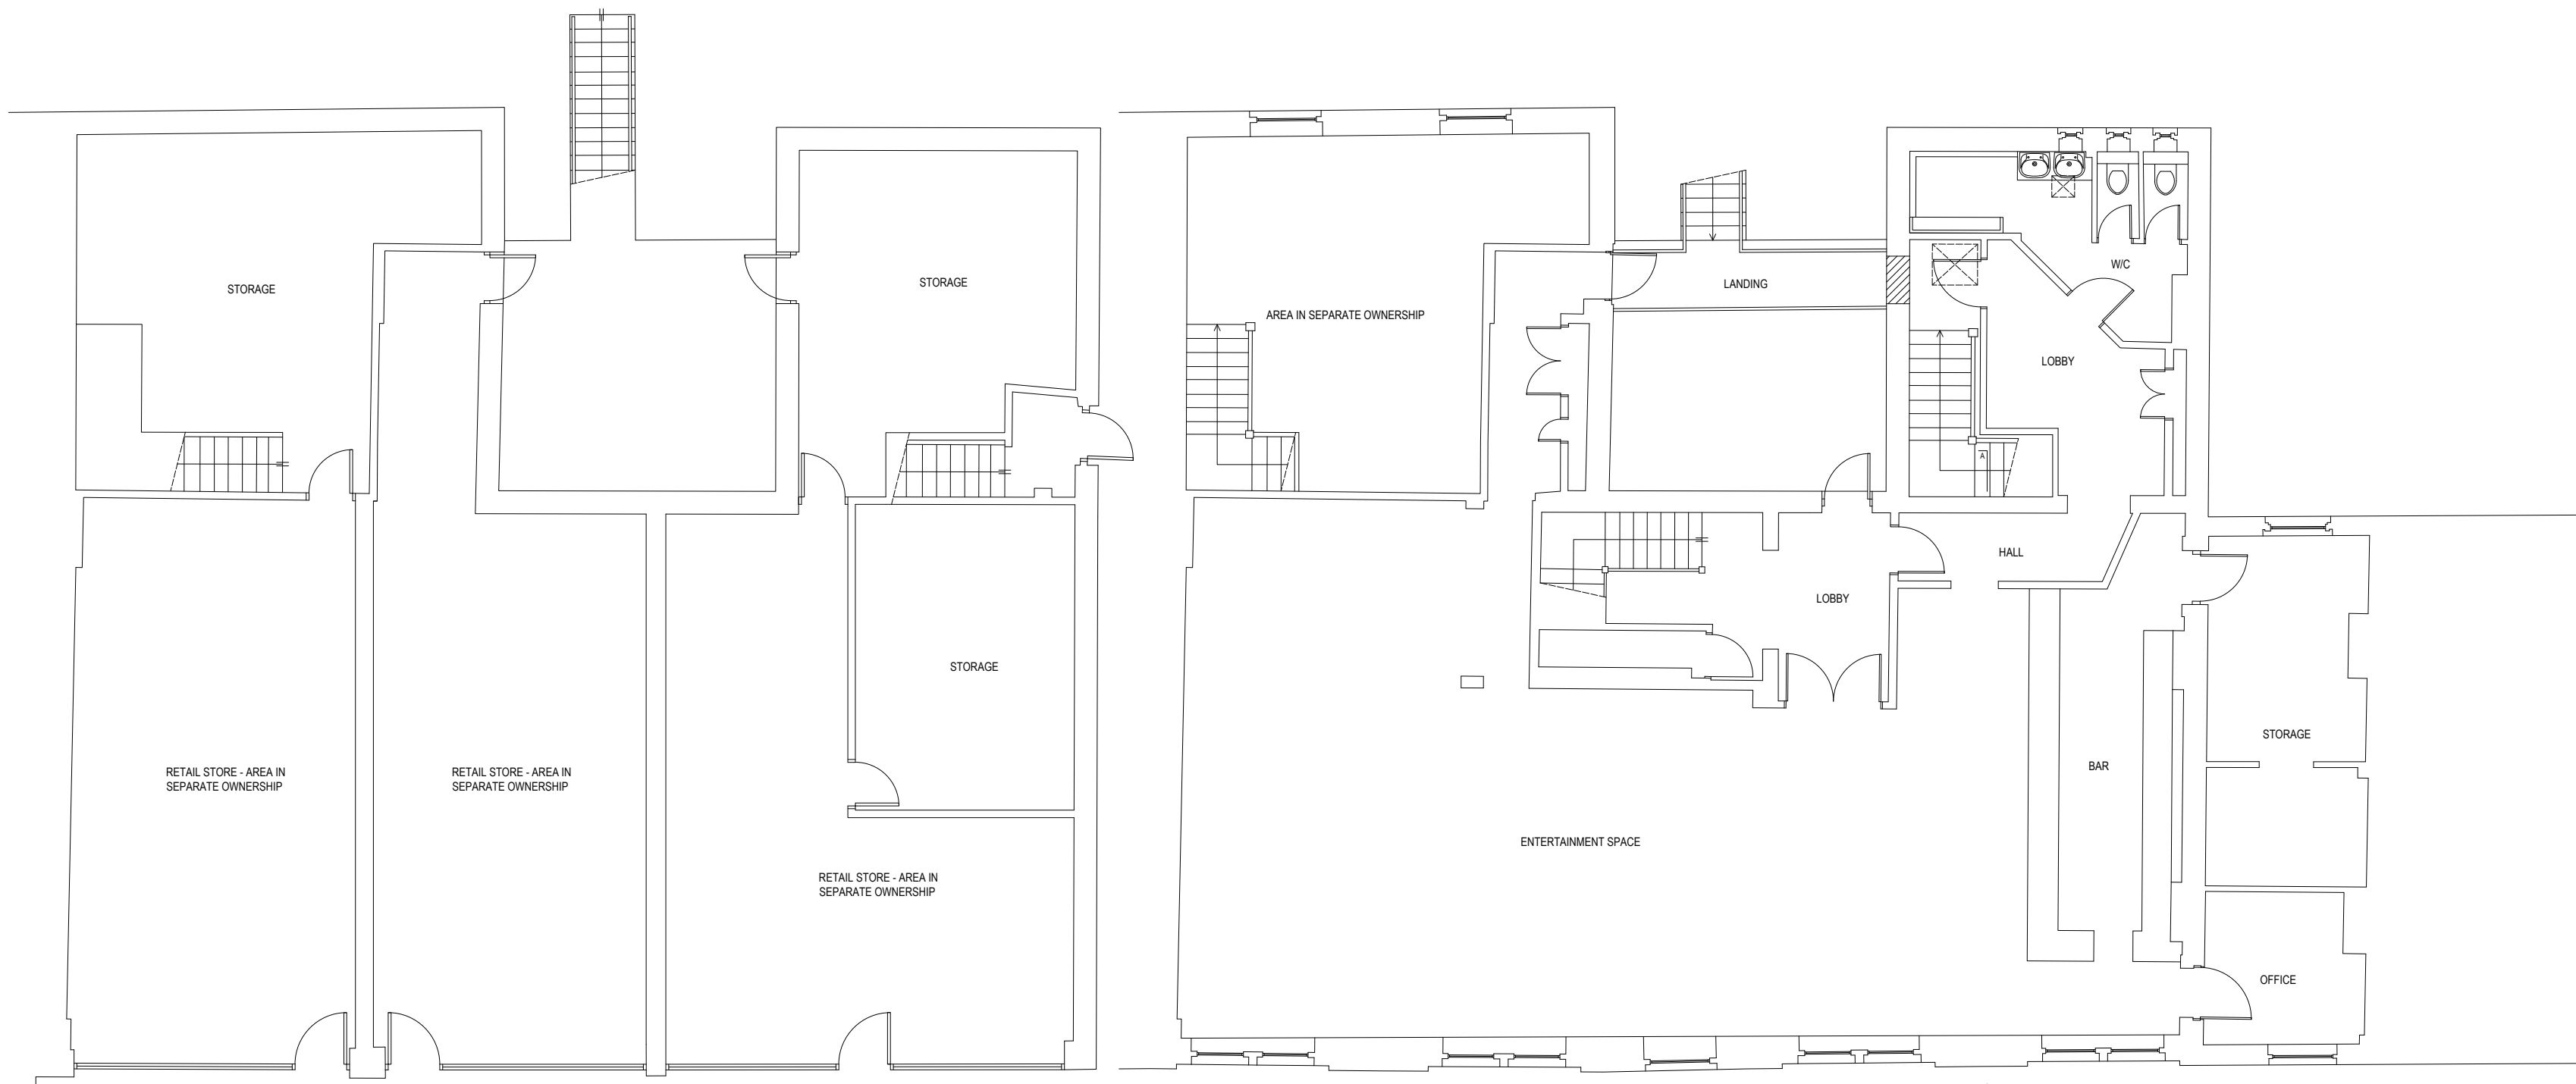


EXISTING GROUND

EXISTING FIRST

EXISTING SECOND

1:100 0 1 2 3 4 5 METRES

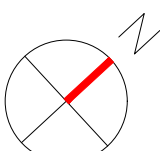

GENERAL
ADEPT DESIGN LTD. ALL RIGHTS RESERVED. NO PART OF THIS DOCUMENT MAY BE REPRODUCED WITHOUT PRIOR WRITTEN PERMISSION. COMPREHENSIVE SUPPORT IS PROVIDED THROUGHOUT THE APPLICATION PROCESS TO OPTIMISE YOUR SUBMISSION. HOWEVER, FINAL APPROVAL RESTS WITH THE LOCAL AUTHORITY AND CANNOT BE GUARANTEED.
DO NOT SCALE OFF THE DRAWING FOR CONSTRUCTION PURPOSES. THE DIMENSIONS PROVIDED ARE ONLY TO BE USED FOR PLANNING PERMISSION/REGULATION PURPOSES AND ARE A APPROXIMATION. REPORT ANY DISCREPANCIES TO OUR OFFICE BEFORE PROCEEDING WITH THE WORK. ALL DIMENSIONS ARE IN MILLIMETRES UNLESS STATED OTHERWISE.
WRITTEN CONSENT FROM THE NEIGHBOURING PROPERTY OWNER IS REQUIRED BEFORE ANY ENCROACHMENT OVER THE BOUNDARY LINE, INC. GUTTERS, OVERHANGS, OR FOUNDATIONS AMONG ALL OTHERS.



W: adeptdesignltd.co.uk | M: 07496819062 | E: enquiries@adeptdesignltd.co.uk

PROJECT CHANGE OF USE FROM SUI GENERIS BAR TO C3 RESIDENTIAL FLATS: 7-11 OLDHAM ROAD, ROCHDALE, OL16 1UA

TITLE EXISTING & PROPOSED ELEVATIONS & EXISTING FLOOR PLAN


CLIENT MR. ISMAIL

SCALE 1:100 (A1)


NUMBER A01

REVISION 002

DATE 12/08/2026

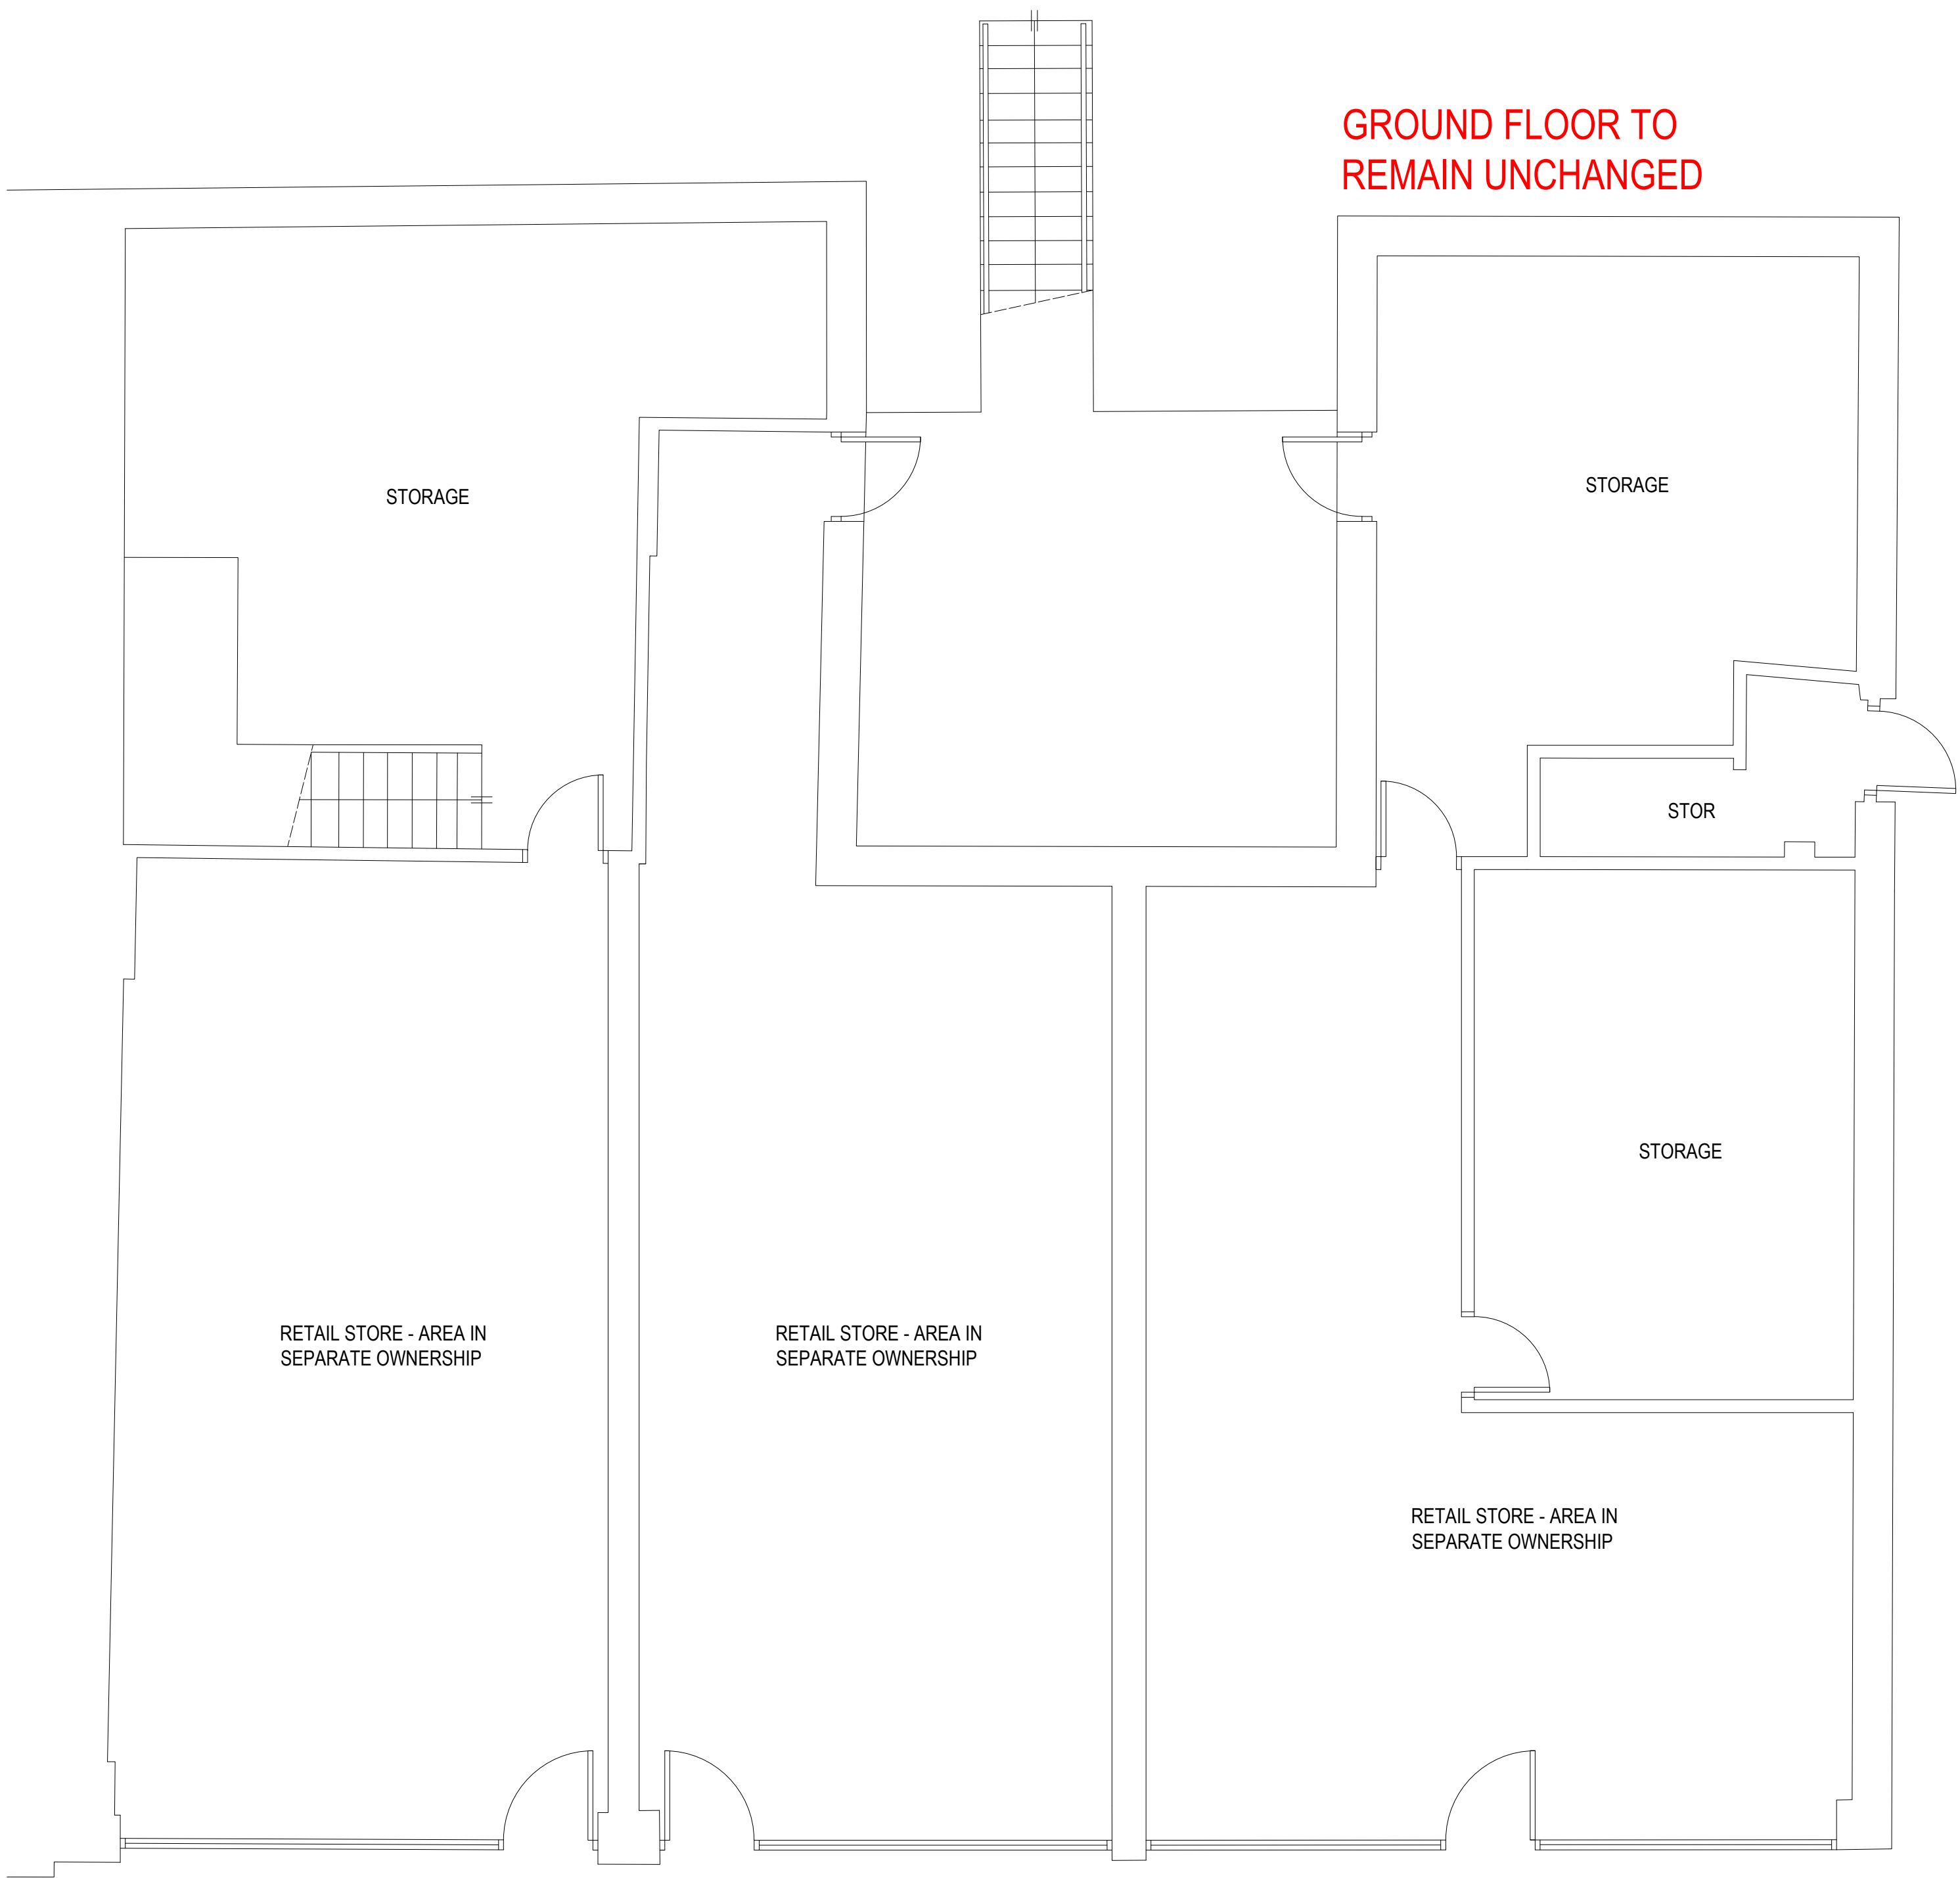

EXISTING GROUND

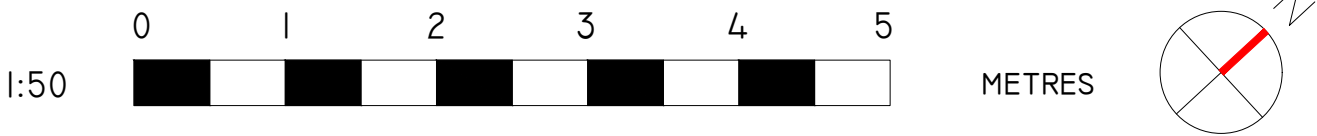

GENERAL:
ADEPT DESIGN LTD. ALL RIGHTS RESERVED. NO PART OF THIS DOCUMENT MAY BE REPRODUCED WITHOUT PRIOR WRITTEN PERMISSION. COMPREHENSIVE SUPPORT IS PROVIDED THROUGHOUT THE APPLICATION PROCESS TO OPTIMISE YOUR SUBMISSION. HOWEVER, FINAL APPROVAL RESTS WITH THE LOCAL AUTHORITY AND CANNOT BE GUARANTEED.
DO NOT SCALE OFF THE DRAWING FOR CONSTRUCTION PURPOSES. THE DIMENSIONS PROVIDED ARE ONLY TO BE USED FOR PLANNING PERMISSION/BUILDING REGULATION PURPOSES AND ARE A APPROXIMATION. REPORT ANY DISCREPANCIES TO OUR OFFICE BEFORE PROCEEDING WITH THE WORK. ALL DIMENSIONS ARE IN MILLIMETRES UNLESS STATED OTHERWISE.
WRITTEN CONSENT FROM THE NEIGHBOURING PROPERTY OWNER IS REQUIRED BEFORE ANY ENCROACHMENT OVER THE BOUNDARY LINE, INC. GUTTERS, OVERHANGS, OR FOUNDATIONS AMONG ALL OTHERS.



W: adeptdesignltd.co.uk | M: 07496819062 | E: enquiries@adeptdesignltd.co.uk

PROJECT CHANGE OF USE FROM SUI GENERIS BAR TO C3 RESIDENTIAL FLATS: 7-11 OLDHAM ROAD, ROCHDALE, OL16 1UA

TITLE PROPOSED GROUND


CLIENT MR. ISMAIL

SCALE 1:50 [A1]

NUMBER A02



REVISION 002

DATE 12/08/2026

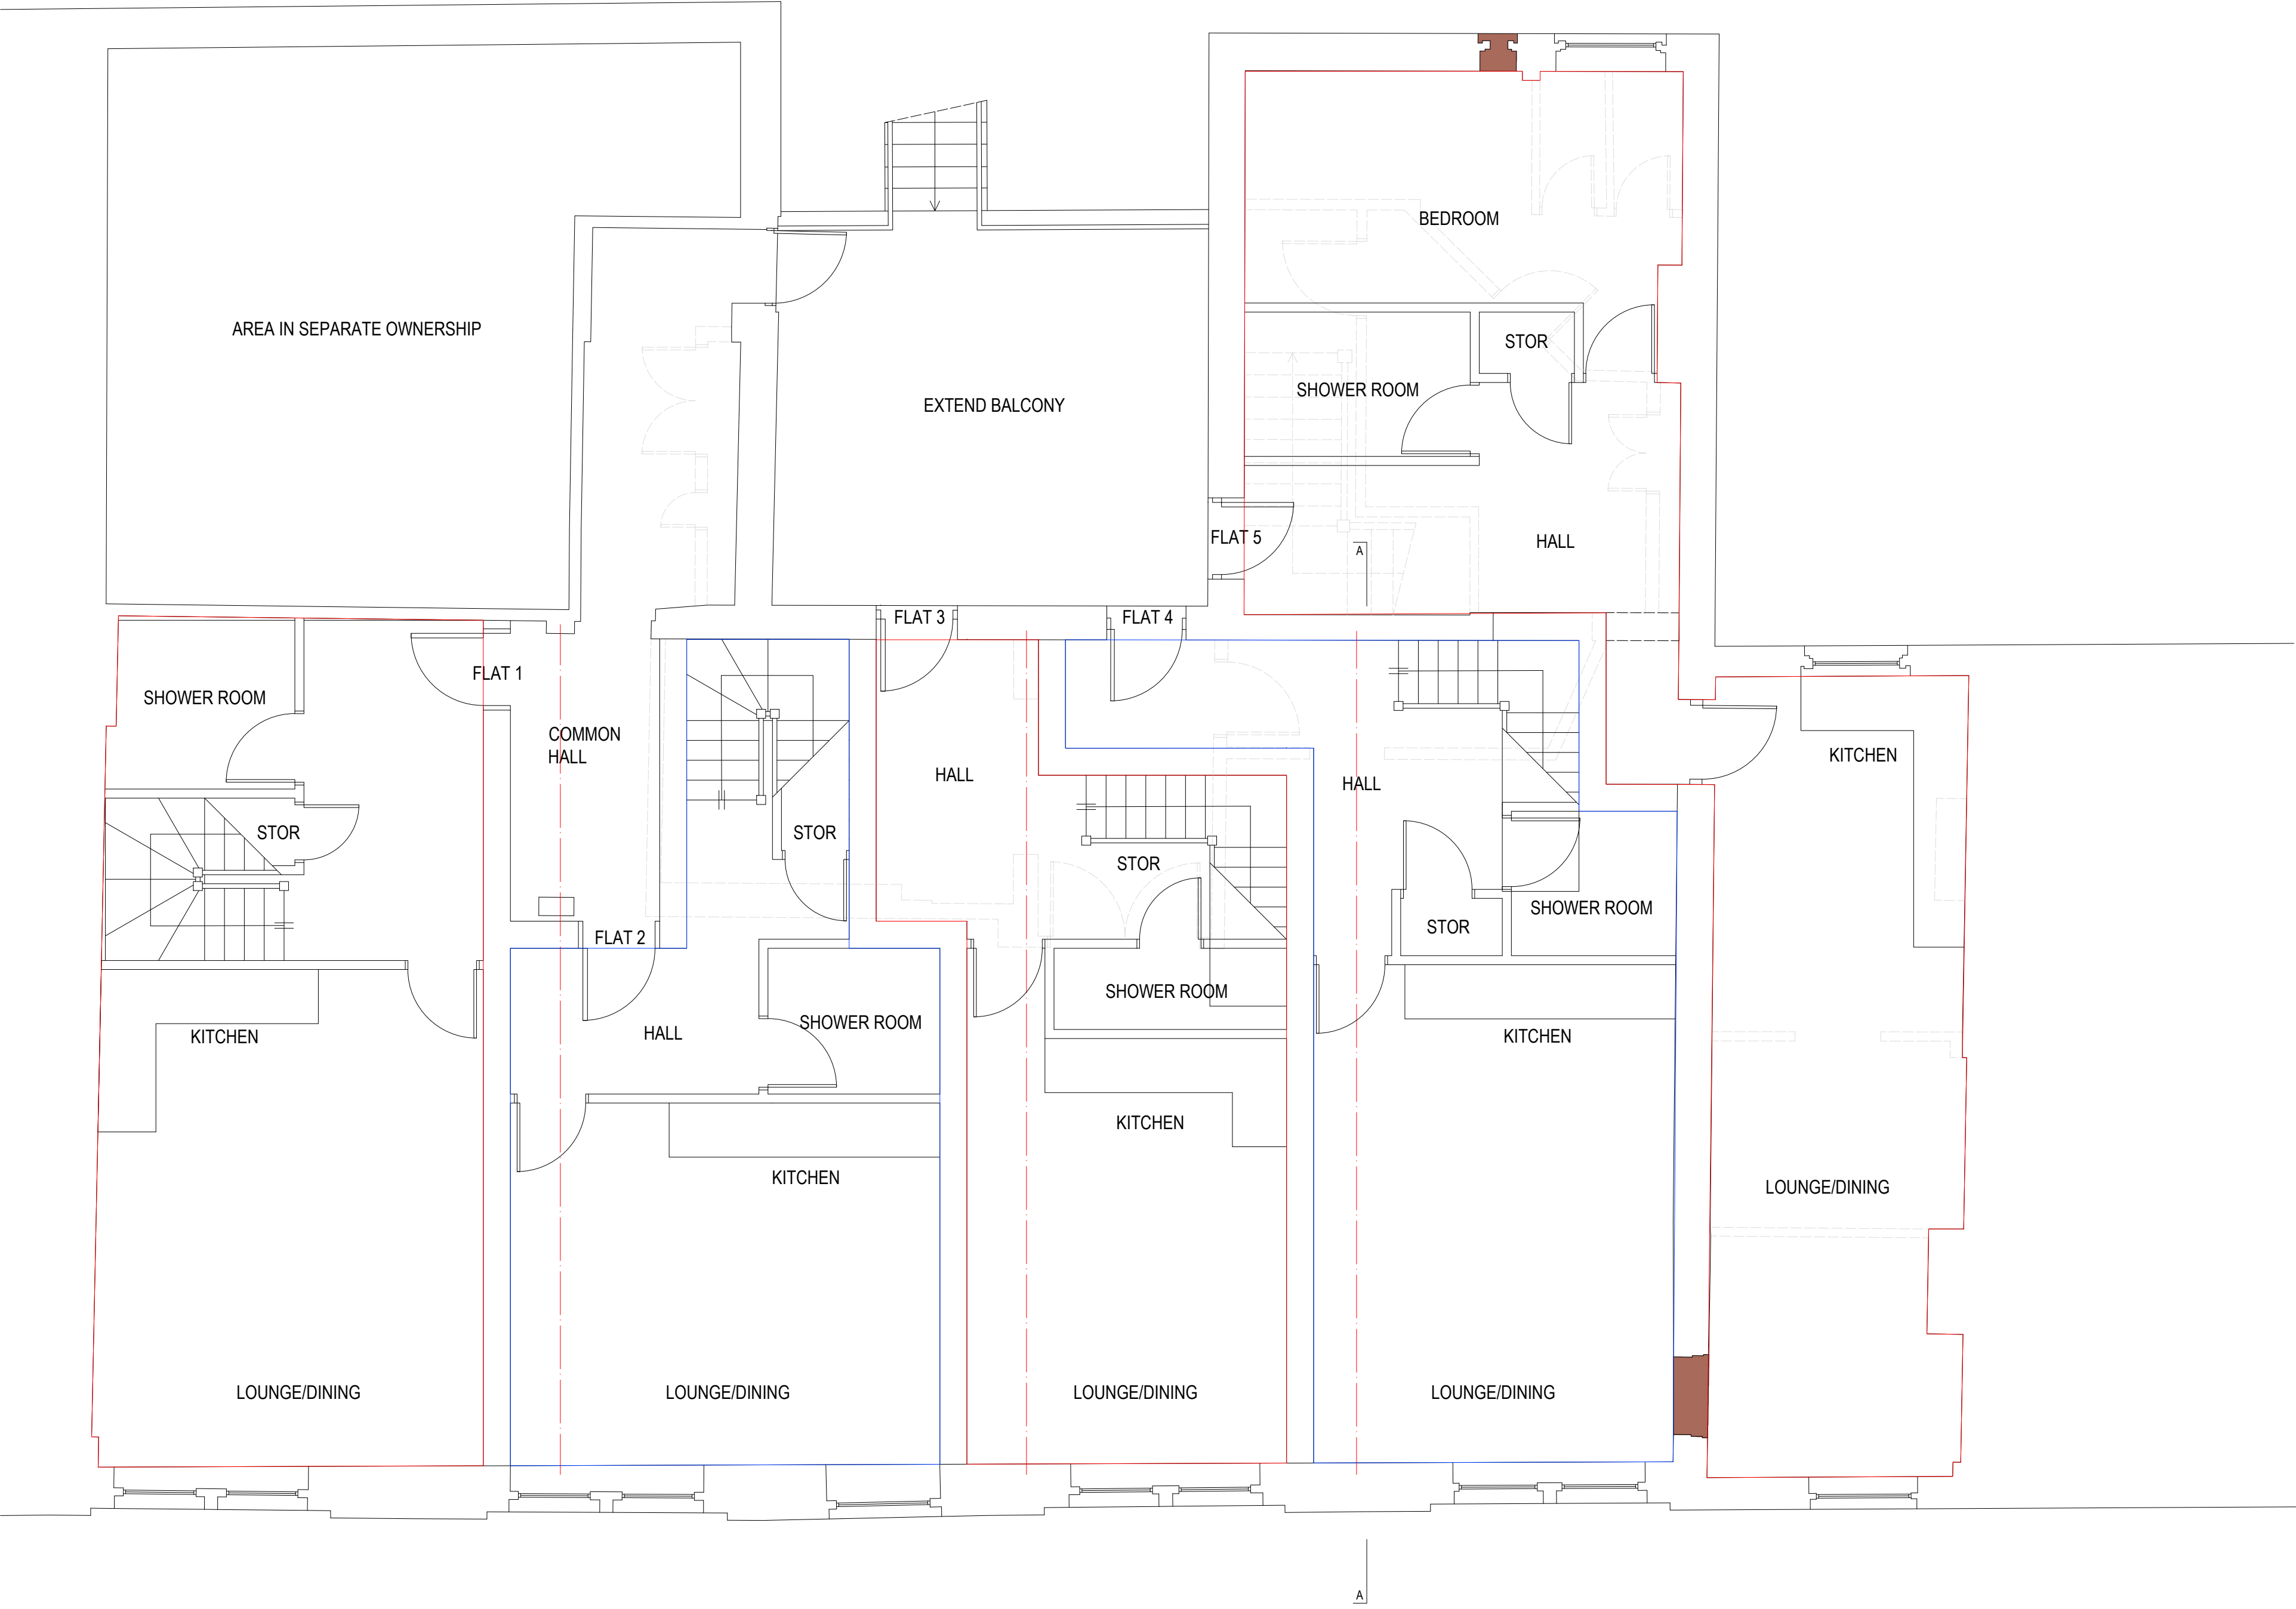

PROPOSED FIRST

- AREA (APPROX):**
- FLAT 1 - 1 BED, 2 PERSON 53.8sqm (FF & SF)
 - FLAT 2 - 1 BED, 1 PERSON 46.4sqm (FF & SF)
 - FLAT 3 - 1 BED, 1 PERSON 43.7sqm (FF & SF)
 - FLAT 4 - 1 BED, 2 PERSON 53.2sqm (FF & SF)
 - FLAT 5 - 1 BED, 2 PERSON 51.6sqm (FF)

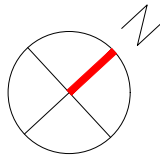 

GENERAL:
ADEPT DESIGN LTD. ALL RIGHTS RESERVED. NO PART OF THIS DOCUMENT MAY BE REPRODUCED WITHOUT PRIOR WRITTEN PERMISSION. COMPREHENSIVE SUPPORT IS PROVIDED THROUGHOUT THE APPLICATION PROCESS TO OPTIMISE YOUR SUBMISSION. HOWEVER, FINAL APPROVAL RESTS WITH THE LOCAL AUTHORITY AND CANNOT BE GUARANTEED.
DO NOT SCALE OFF THE DRAWING FOR CONSTRUCTION PURPOSES. THE DIMENSIONS PROVIDED ARE ONLY TO BE USED FOR PLANNING PERMISSIONS/BUILDING REGULATION PURPOSES AND ARE A APPROXIMATION. REPORT ANY DISCREPANCIES TO OUR OFFICE BEFORE PROCEEDING WITH THE WORK. ALL DIMENSIONS ARE IN MILLIMETRES UNLESS STATED OTHERWISE.
WRITTEN CONSENT FROM THE NEIGHBOURING PROPERTY OWNER IS REQUIRED BEFORE ANY ENCROACHMENT OVER THE BOUNDARY LINE, INC GUTTERS, OVERHANGS, OR FOUNDATIONS AMONG ALL OTHERS.



W: adeptdesignltd.co.uk | M: 07496819062 | E: enquiries@adeptdesignltd.co.uk

PROJECT CHANGE OF USE FROM SUI GENERIS BAR TO C3 RESIDENTIAL
FLATS: 7-11 OLDHAM ROAD, ROCHDALE, OL16 1UA

TITLE PROPOSED FIRST


CLIENT MR. ISMAIL

SCALE 1:50
[A1]



NUMBER A03

REVISION 002

DATE 12/08/2026

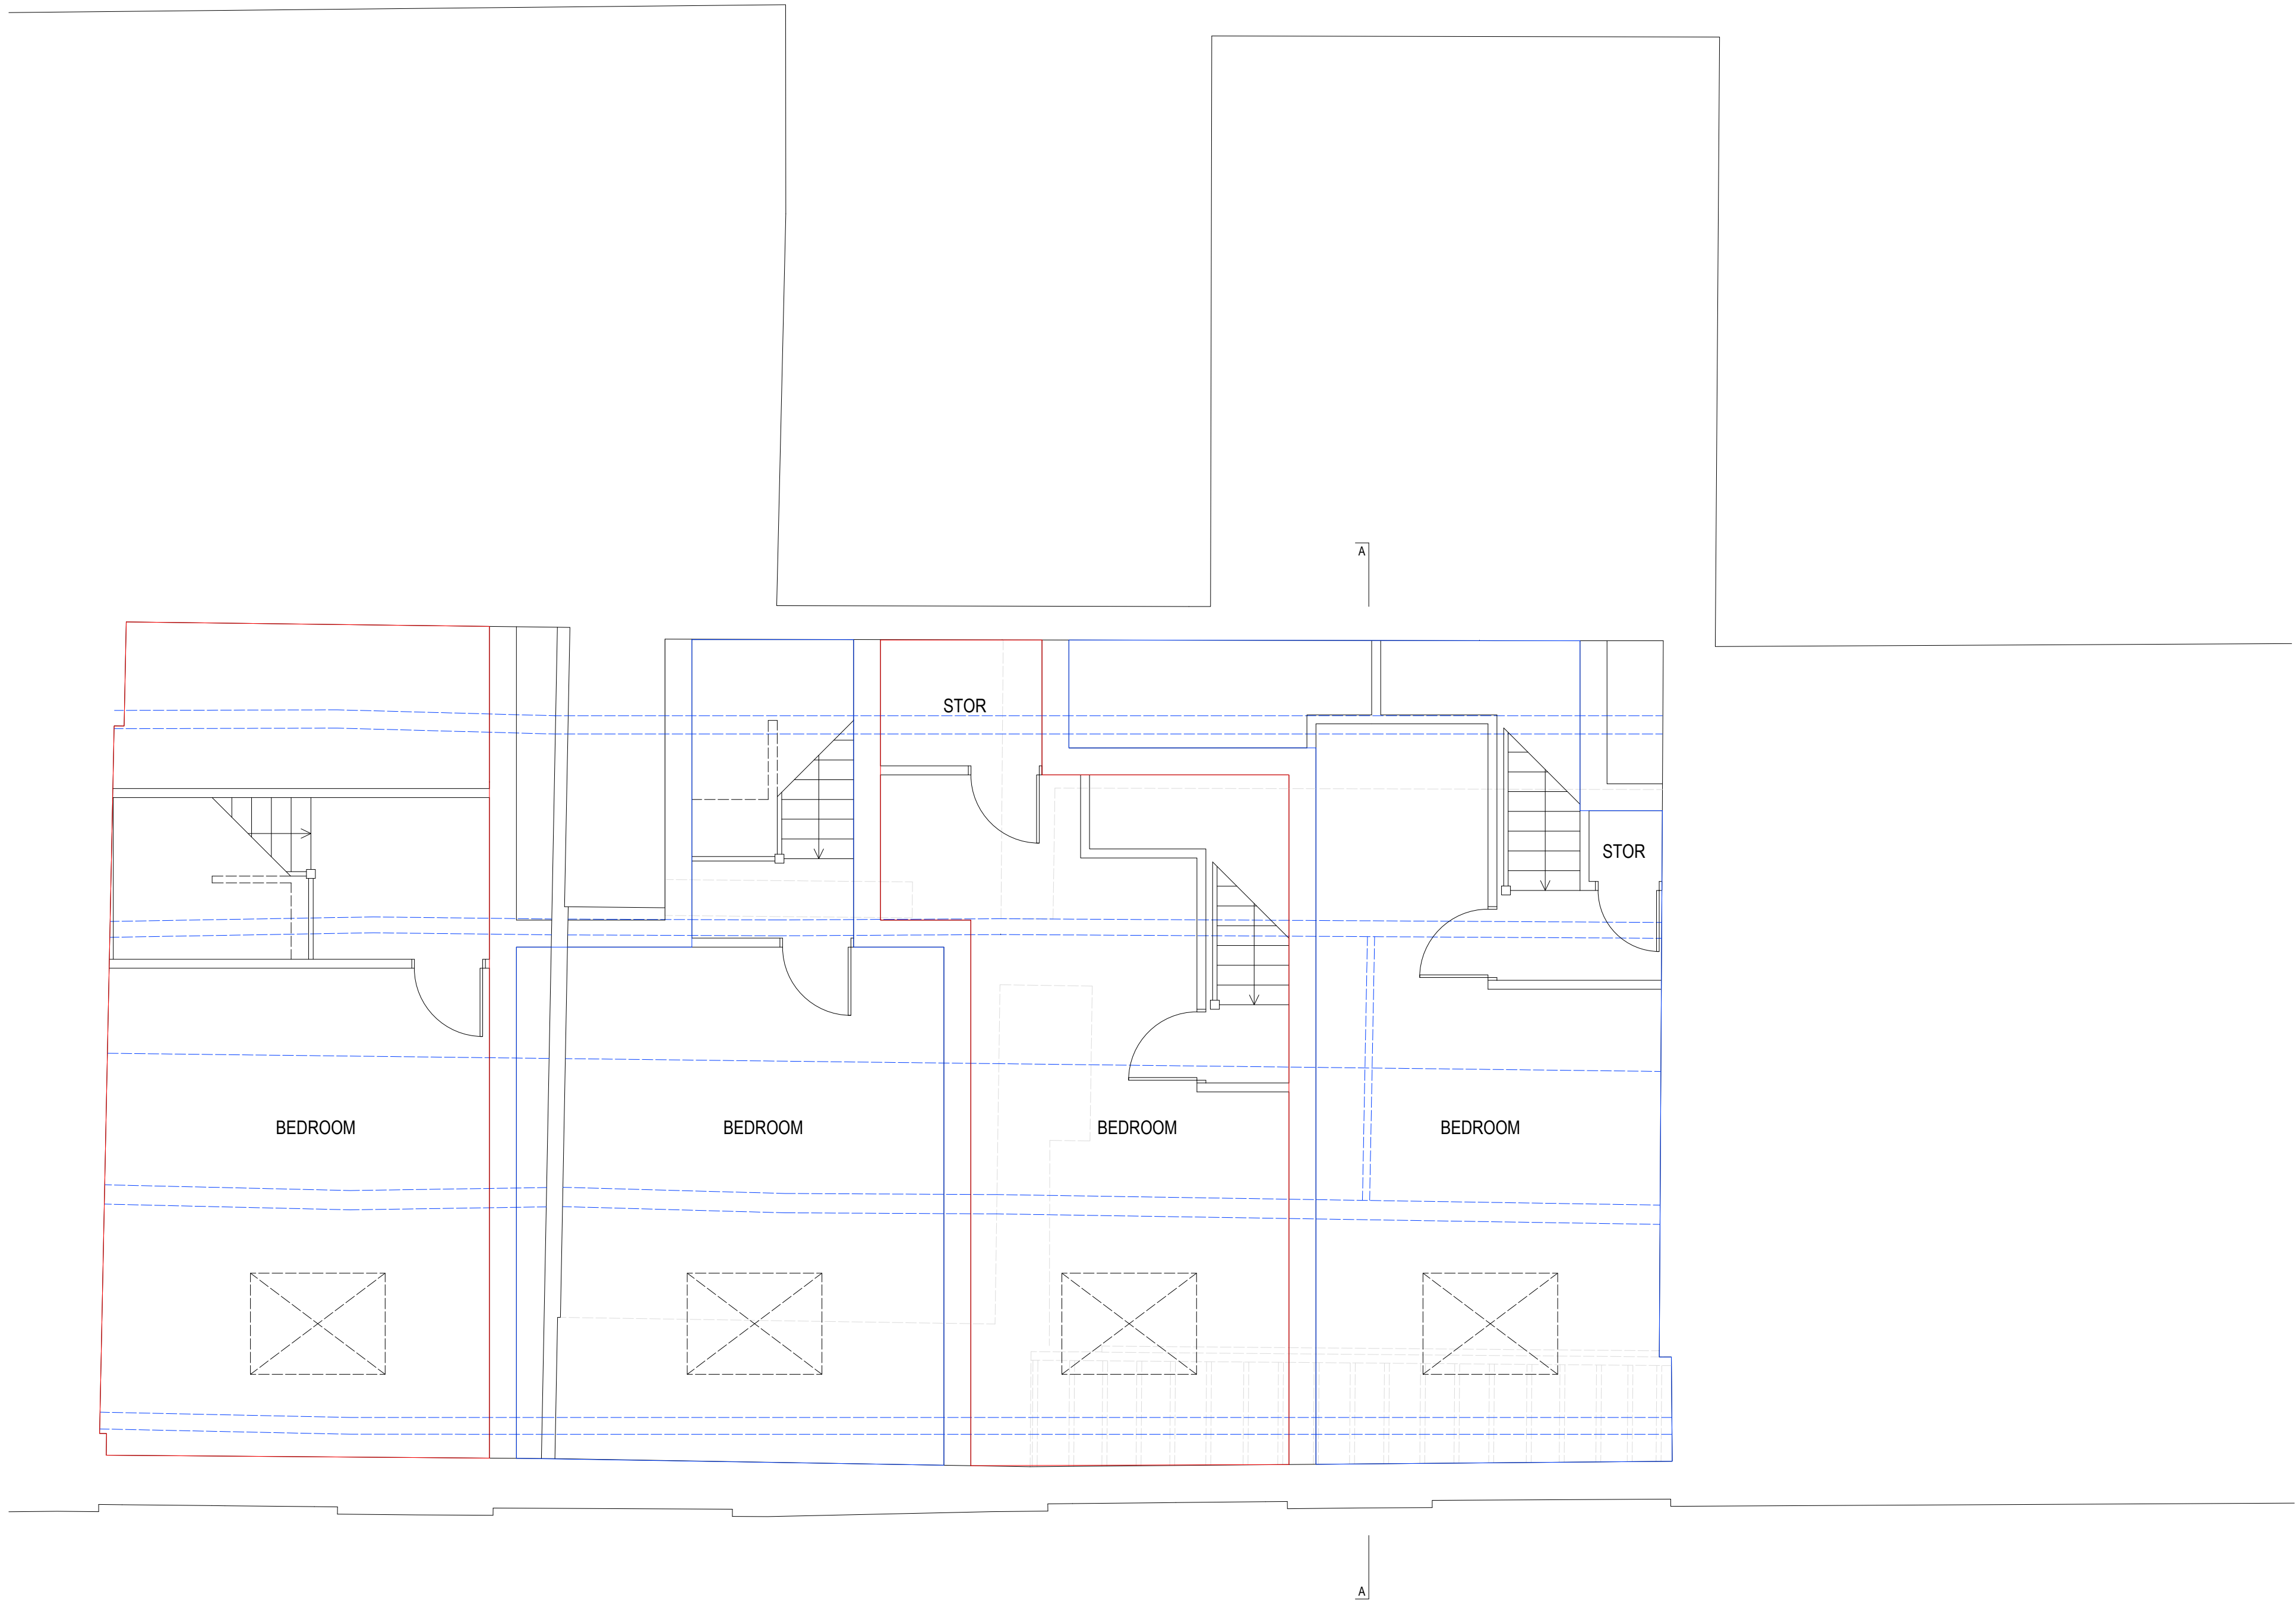

PROPOSED SECOND

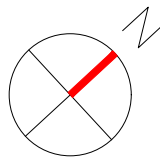 

GENERAL:
ADEPT DESIGN LTD. ALL RIGHTS RESERVED. NO PART OF THIS DOCUMENT MAY BE REPRODUCED WITHOUT PRIOR WRITTEN PERMISSION. COMPREHENSIVE SUPPORT IS PROVIDED THROUGHOUT THE APPLICATION PROCESS TO OPTIMISE YOUR SUBMISSION. HOWEVER, FINAL APPROVAL RESTS WITH THE LOCAL AUTHORITY AND CANNOT BE GUARANTEED.
DO NOT SCALE OFF THE DRAWING FOR CONSTRUCTION PURPOSES. THE DIMENSIONS PROVIDED ARE ONLY TO BE USED FOR PLANNING PERMISSIONS/BUILDING REGULATION PURPOSES AND ARE A APPROXIMATION. REPORT ANY DISCREPANCIES TO OUR OFFICE BEFORE PROCEEDING WITH THE WORK. ALL DIMENSIONS ARE IN MILLIMETRES UNLESS STATED OTHERWISE.
WRITTEN CONSENT FROM THE NEIGHBOURING PROPERTY OWNER IS REQUIRED BEFORE ANY ENCROACHMENT OVER THE BOUNDARY LINE, INC. GUTTERS, OVERHANGS, OR FOUNDATIONS AMONG ALL OTHERS.



W: adeptdesignltd.co.uk | M: 07496819062 | E: enquiries@adeptdesignltd.co.uk

PROJECT CHANGE OF USE FROM SUI GENERIS BAR TO C3 RESIDENTIAL
FLATS: 7-11 OLDHAM ROAD, ROCHDALE, OL16 1UA

TITLE PROPOSED SECOND

CLIENT MR. ISMAIL

SCALE 1:50
[A1]


NUMBER A04

REVISION 002



DATE 12/08/2026



EXISTING SECTION A-A

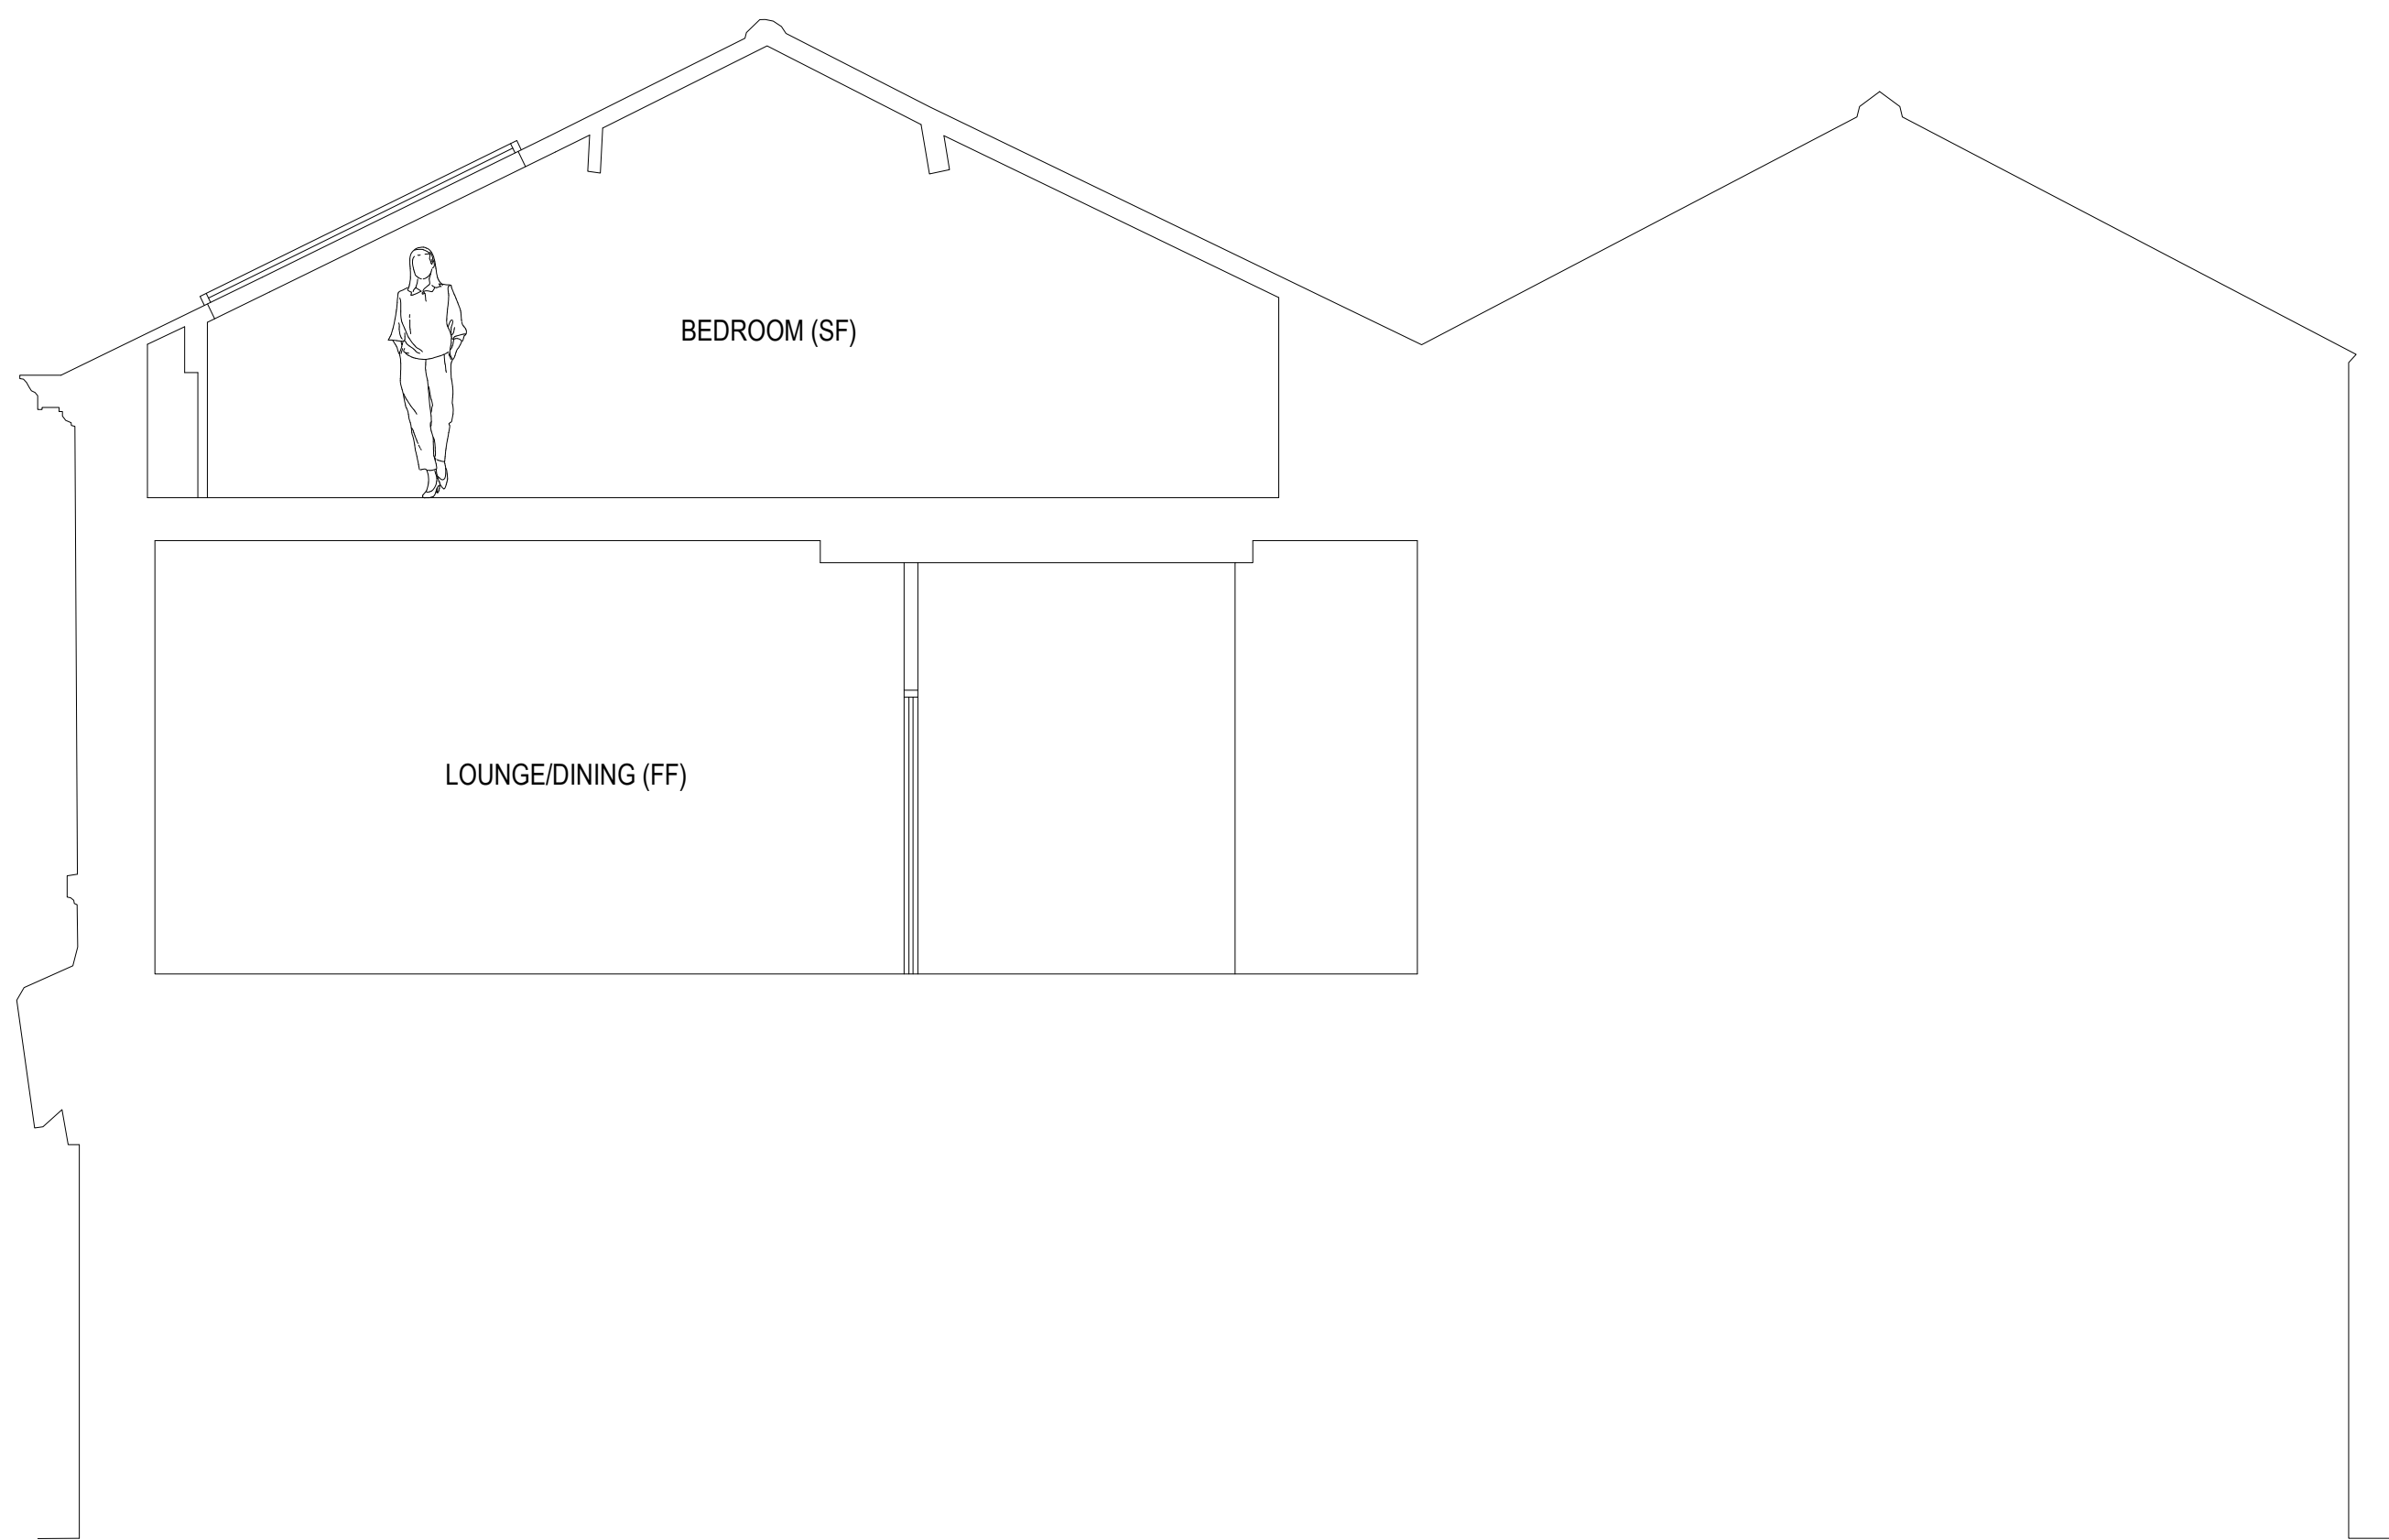

PROPOSED SECTION A-A

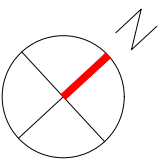 

GENERAL:

ADEPT DESIGN LTD. ALL RIGHTS RESERVED. NO PART OF THIS DOCUMENT MAY BE REPRODUCED WITHOUT PRIOR WRITTEN PERMISSION. COMPREHENSIVE SUPPORT IS PROVIDED THROUGHOUT THE APPLICATION PROCESS TO OPTIMISE YOUR SUBMISSION. HOWEVER, FINAL APPROVAL RESTS WITH THE LOCAL AUTHORITY AND CANNOT BE GUARANTEED.

DO NOT SCALE OFF THE DRAWING FOR CONSTRUCTION PURPOSES. THE DIMENSIONS PROVIDED ARE ONLY TO BE USED FOR PLANNING PERMISSIONS/REGULATION PURPOSES AND ARE A APPROXIMATION. REPORT ANY DISCREPANCIES TO OUR OFFICE BEFORE PROCEEDING WITH THE WORK. ALL DIMENSIONS ARE IN MILLIMETRES UNLESS STATED OTHERWISE.

WRITTEN CONSENT FROM THE NEIGHBOURING PROPERTY OWNER IS REQUIRED BEFORE ANY ENCROACHMENT OVER THE BOUNDARY LINE, INC. GUTTERS, OVERHANGS, OR FOUNDATIONS AMONG ALL OTHERS.



W: adeptdesignltd.co.uk | M: 07496819062 | E: enquiries@adeptdesignltd.co.uk

PROJECT CHANGE OF USE FROM SUI GENERIS BAR TO C3 RESIDENTIAL FLATS: 7-11 OLDHAM ROAD, ROCHDALE, OL16 1UA

TITLE EXISTING & PROPOSED SECTION

CLIENT MR. ISMAIL

SCALE 1:50 [A1]

NUMBER A05

REVISION 001

DATE 12/08/2026