


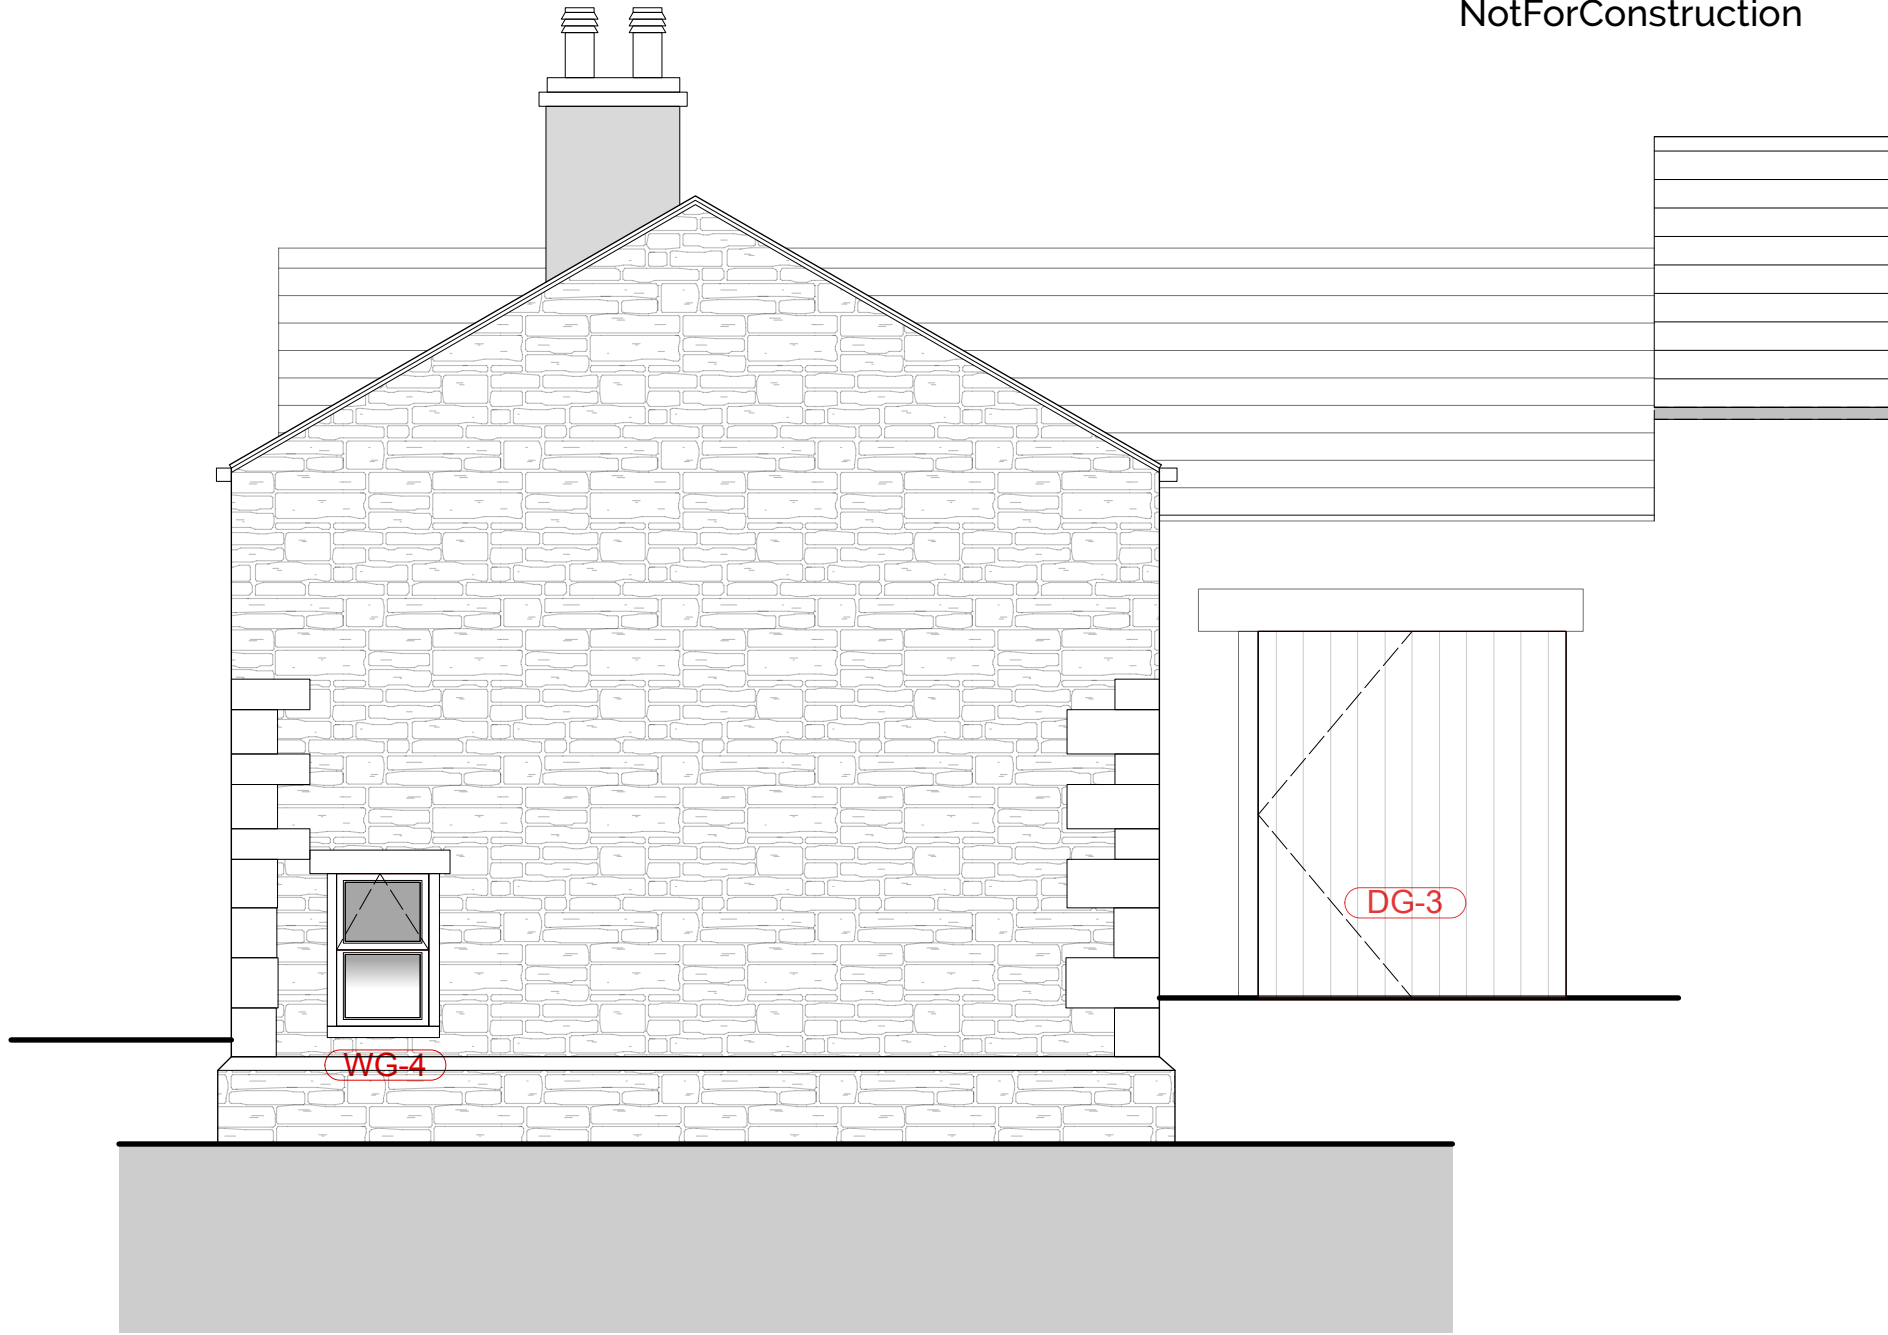

Existing East Elevation Scale: 1:50



Existing South Elevation Scale: 1:50



Existing West Elevation Scale: 1:50



Existing North Elevation (Barn) Scale: 1:50

Revision
Project
Address
Manor Farm,
Wolstenholme Fold,
Rochdale
Mrs L Cramb
Drawing
Existing Elevations

storaarchitecture
Chartered Architects
RIBA Chartered Practice

www.storah.com mail@storah.com 01706 813214
Scale Sheet Size Date Drawn
1:50 ISO A1 10/04/26 MB

Drawing Number Revision

26-013- 101