


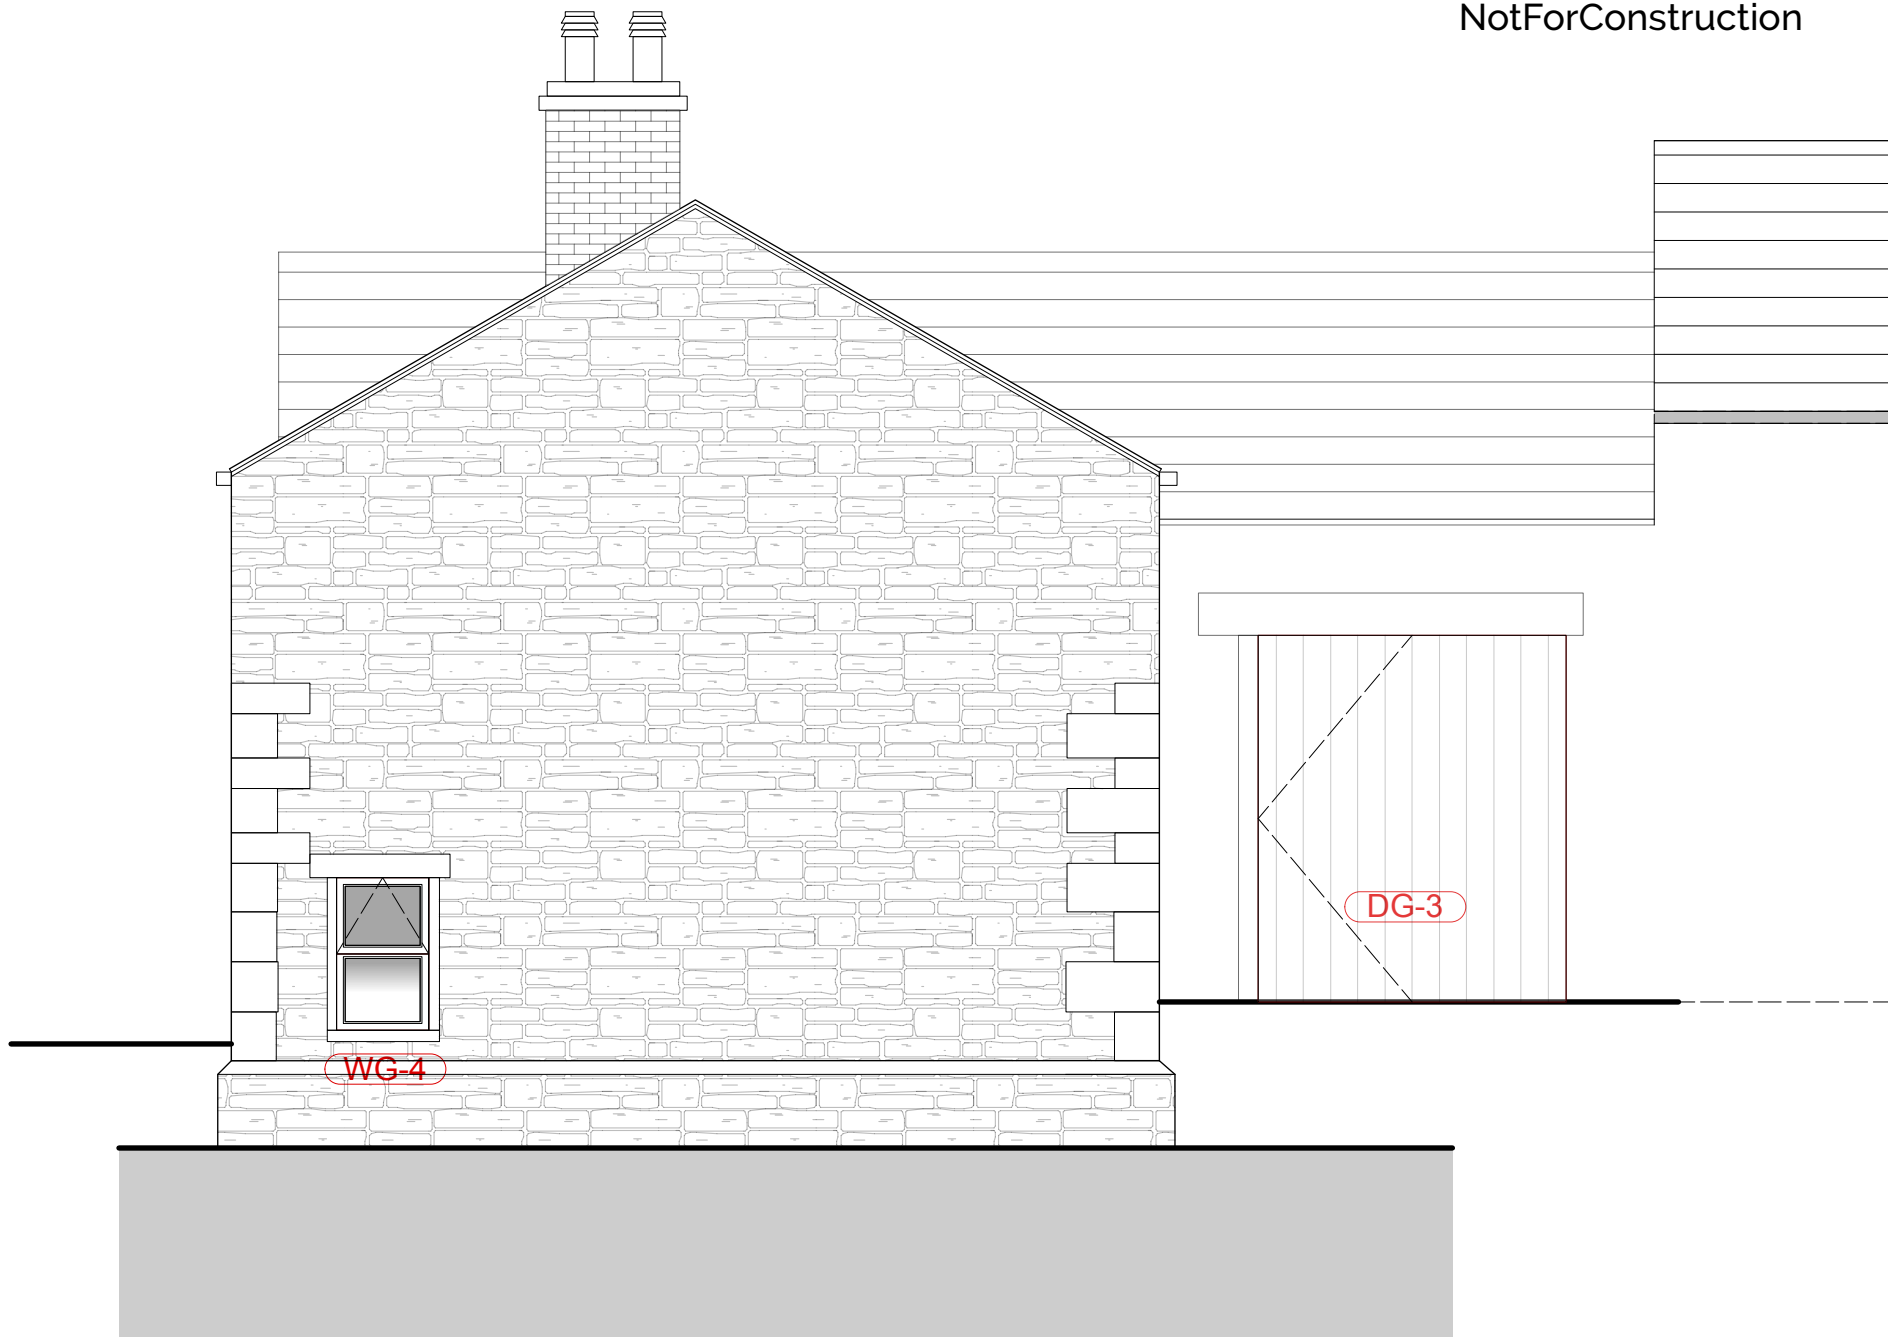

Proposed East Elevation    Scale: 1:50



Proposed South Elevation    Scale: 1:50



Proposed West Elevation    Scale: 1:50



Proposed North Elevation (Barn)    Scale: 1:50

A    01/06/26    MB    Minor changes to annotation

Revision

Project

Alterations to Existing Dwelling

Address

Manor Farm,  
Wolstenholme Fold,  
Rochdale  
Mrs L Cramb

Drawing

Proposed Elevations

storah architecture

Chartered Architects  
RIBA Chartered Practice

www.storah.com

mail@storah.com

01706 813214

Scale

Sheet Size

Date

Drawn

1:50

ISO A1

10/04/26

MB

Drawing Number

Revision

26-013 - 301    A