




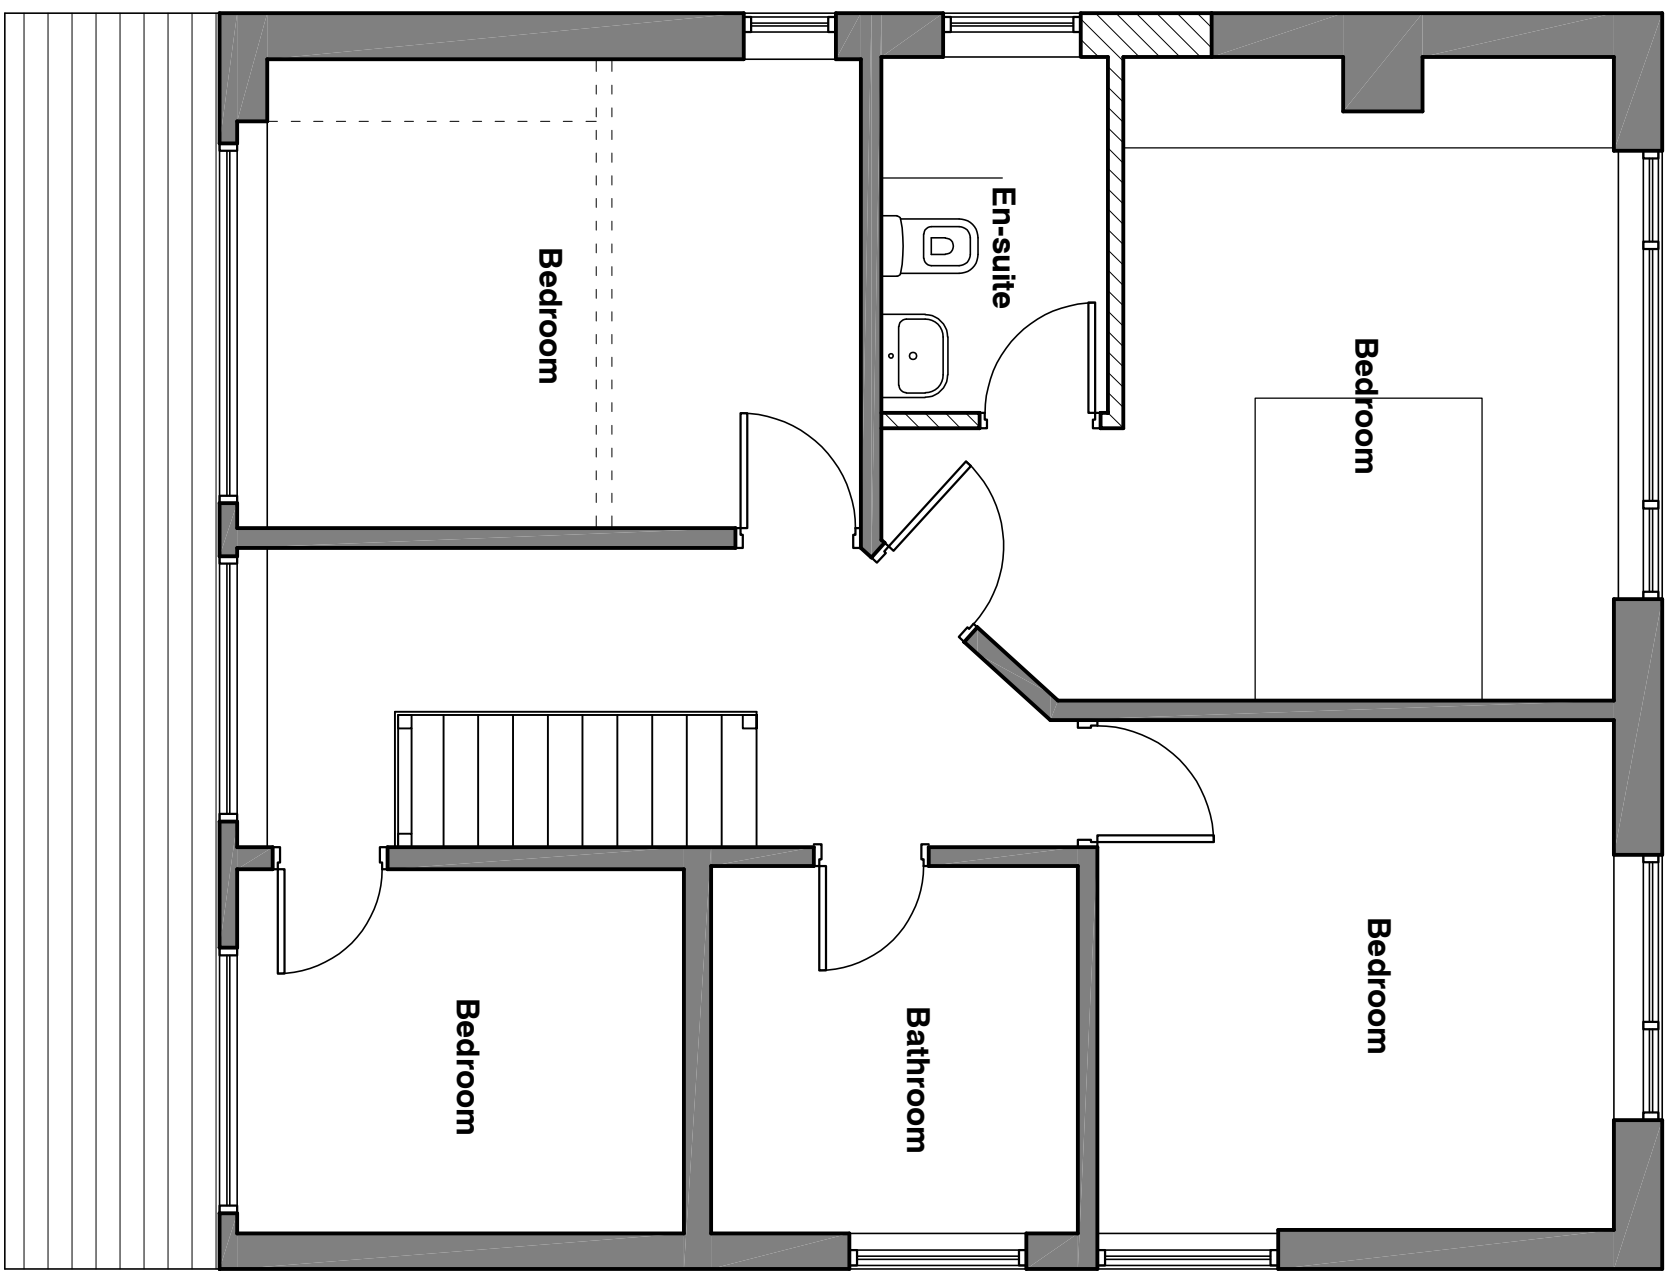


Proposed First Floor Plan 1:50

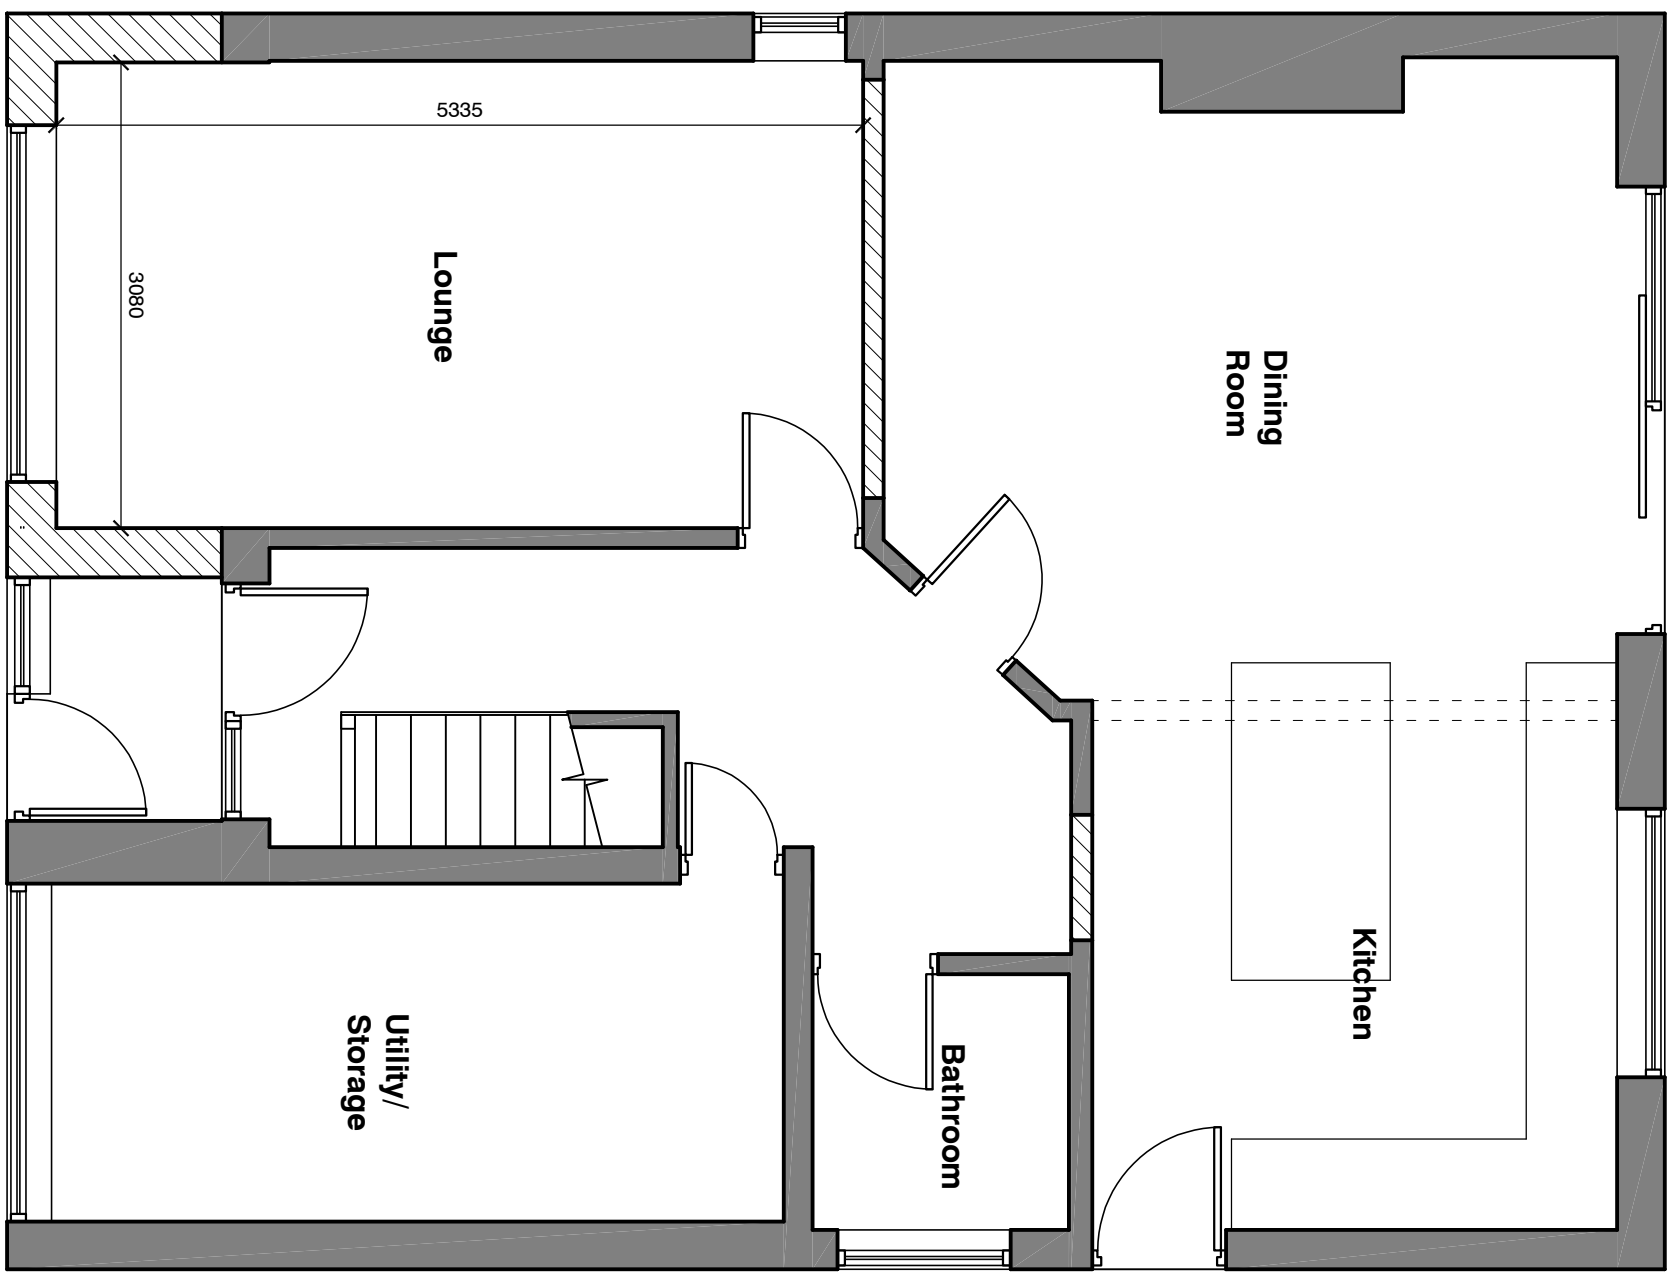

Proposed Ground Floor Plan 1:50

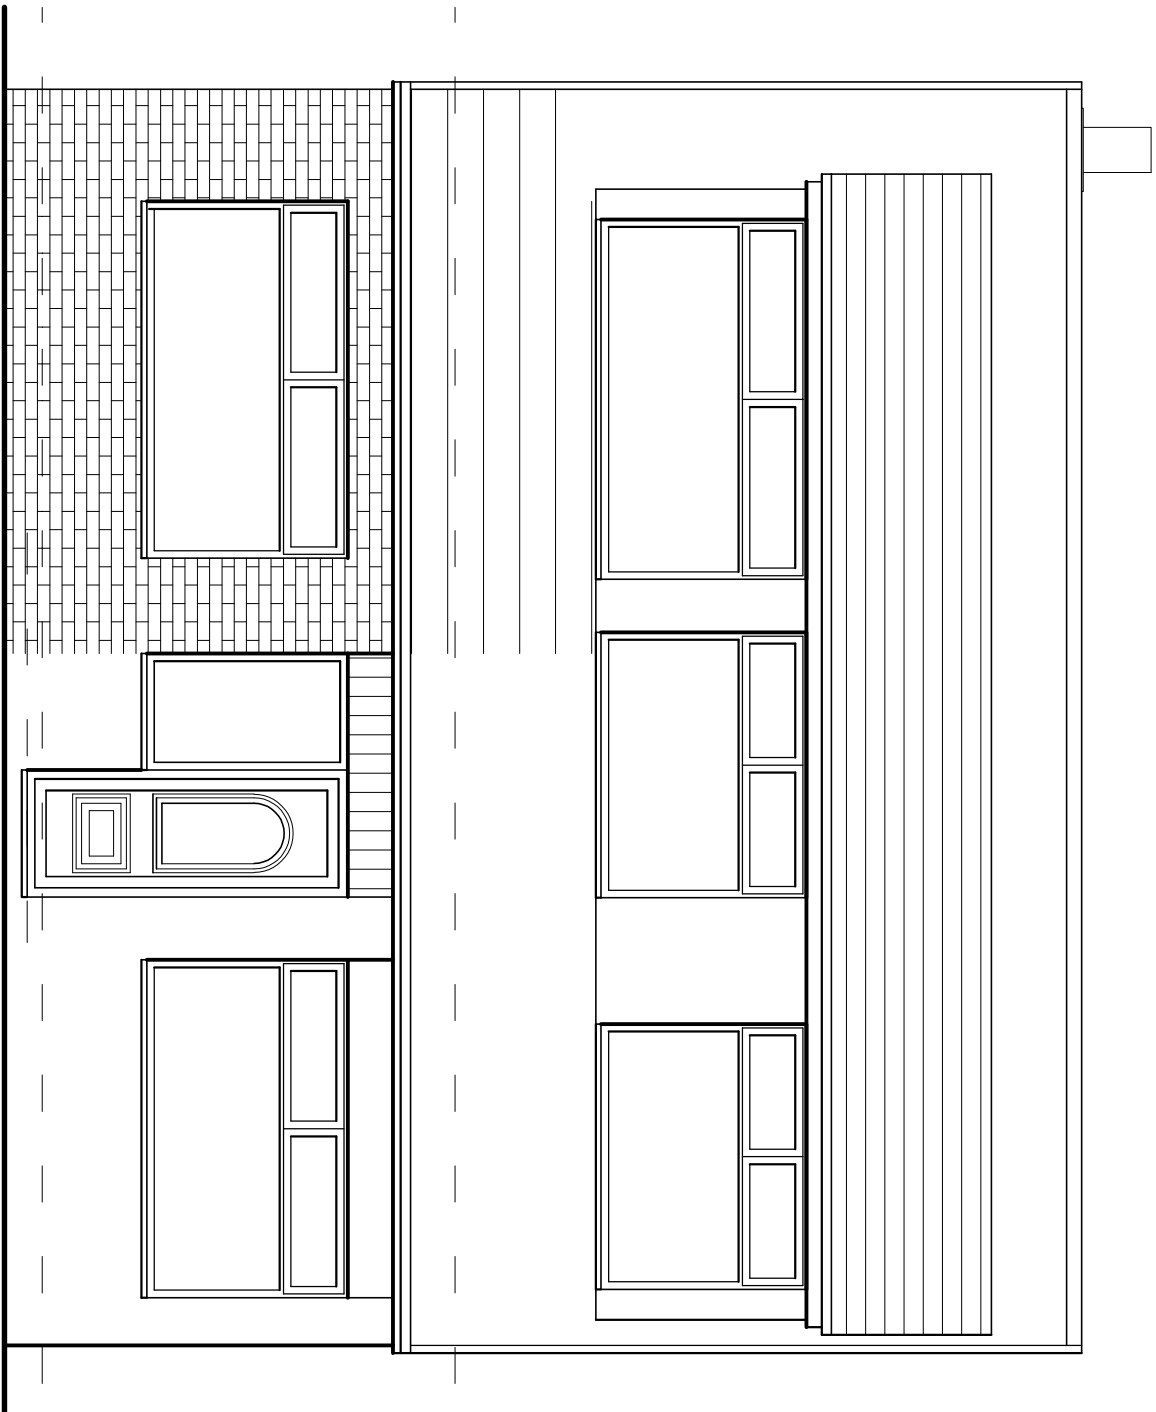



Proposed Front (South East) Elevation 1:50

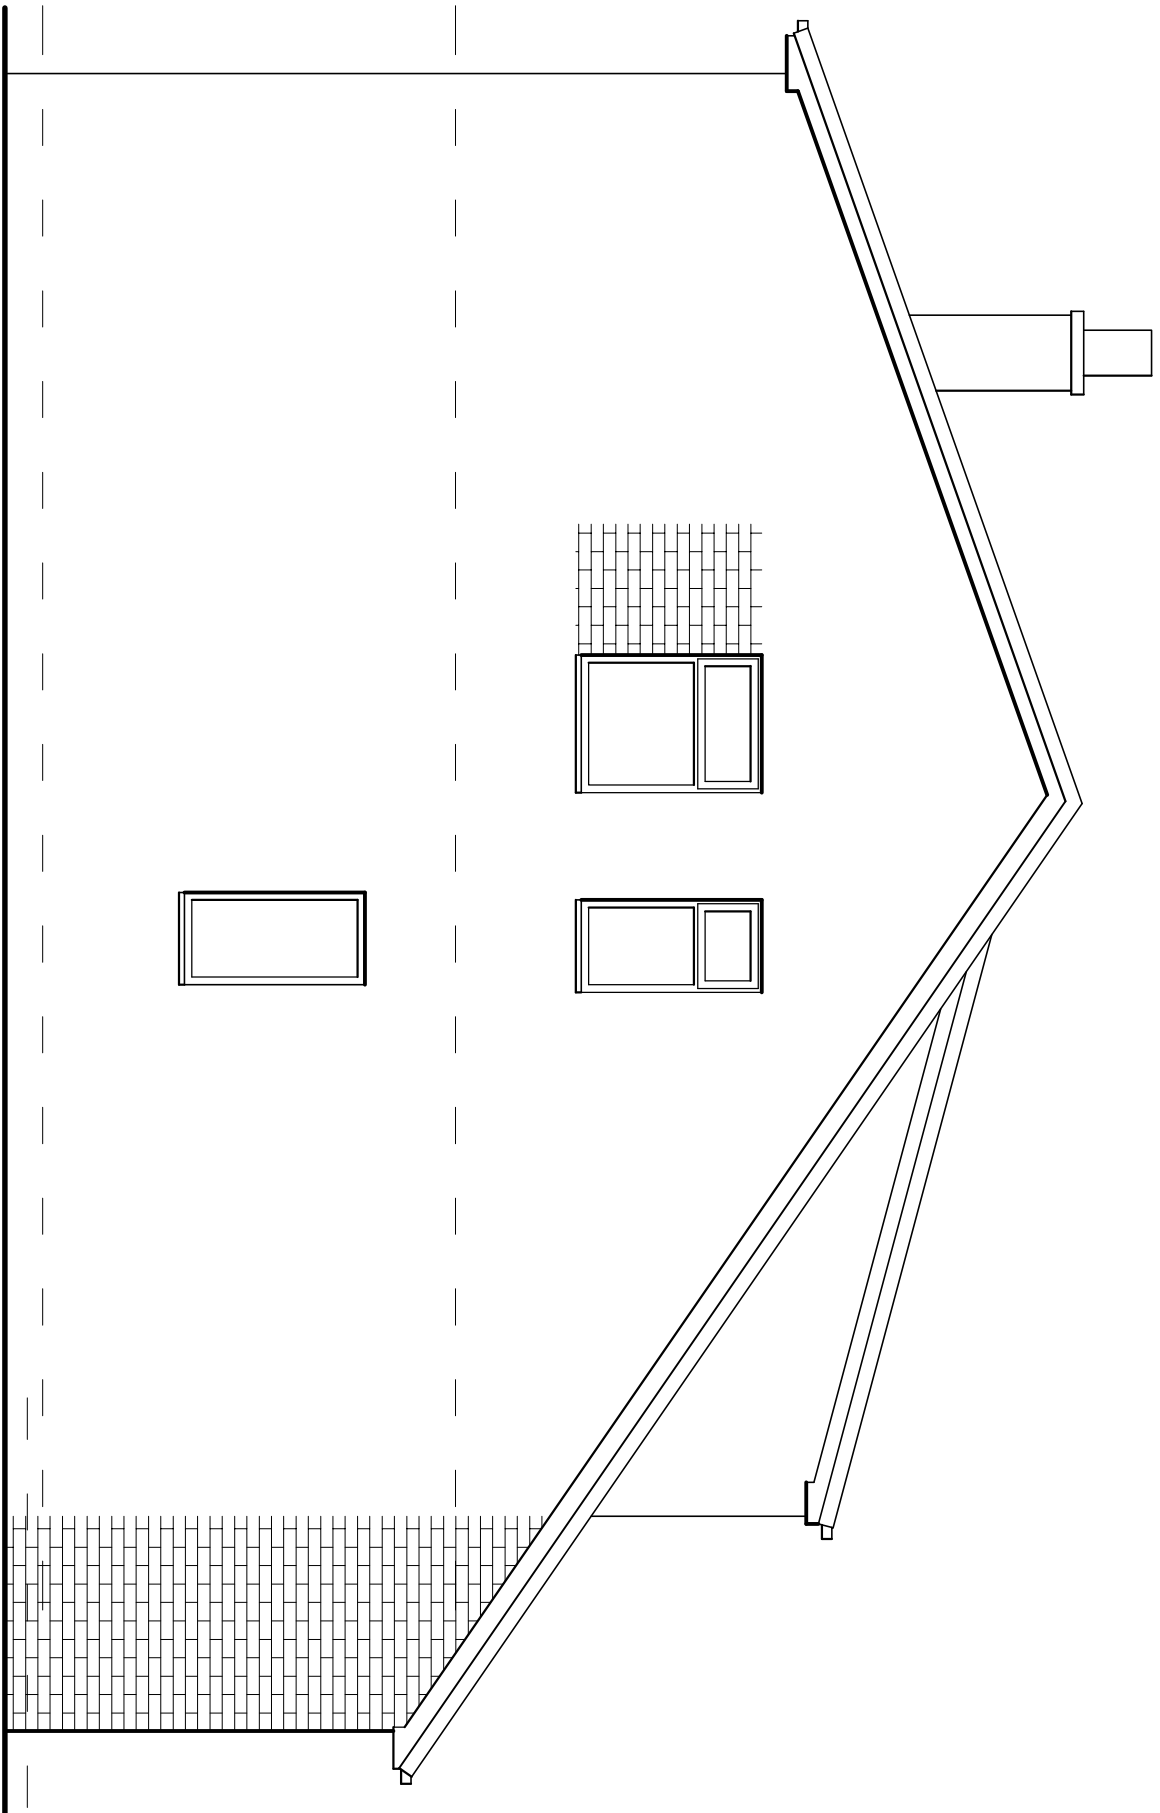

Proposed Side (South West) Elevation 1:50



Proposed Site Layout 1:200

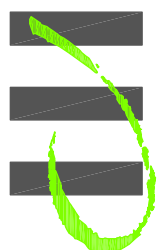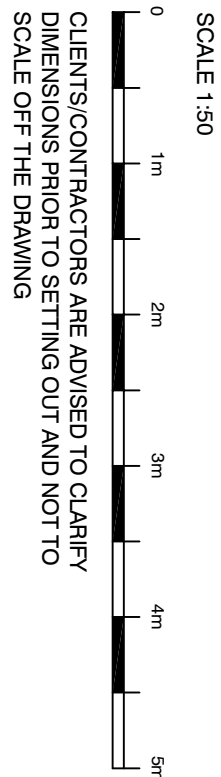

HIGH PEAK ARCHITECTS LTD
2nd Floor, Wharf House, Wharf Road, Wileay Bridge, High Peak, Derby S23 7JD
Tel: 01663 719177 Website: highpeakarch.com Email: hpa@highpeakarch.com

Extension and Remodelling
2 Garfield Close, Norden

Proposed Drawings
BL01.PL02

Scale: 1:50 & 1:200 @ A1

Date: August 2026

Rev: