




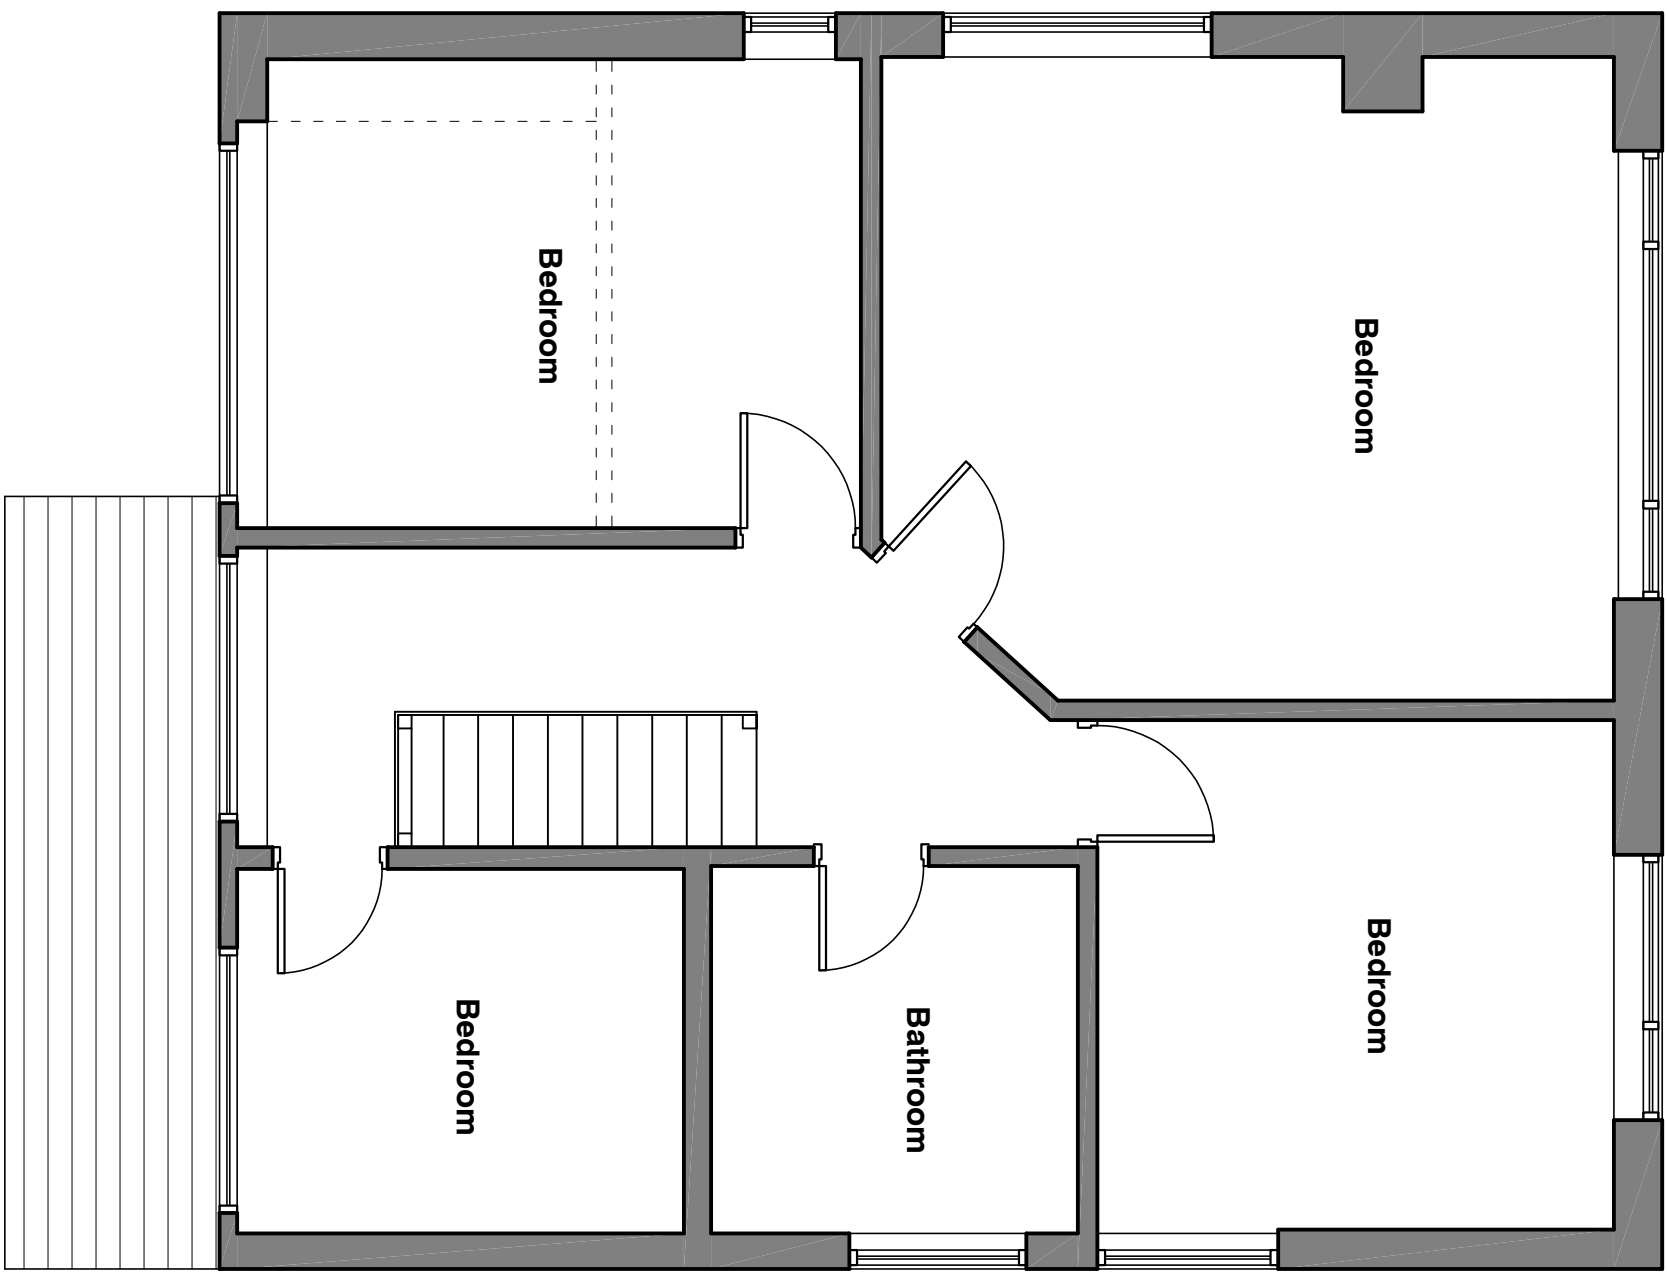


Existing First Floor Plan 1:50

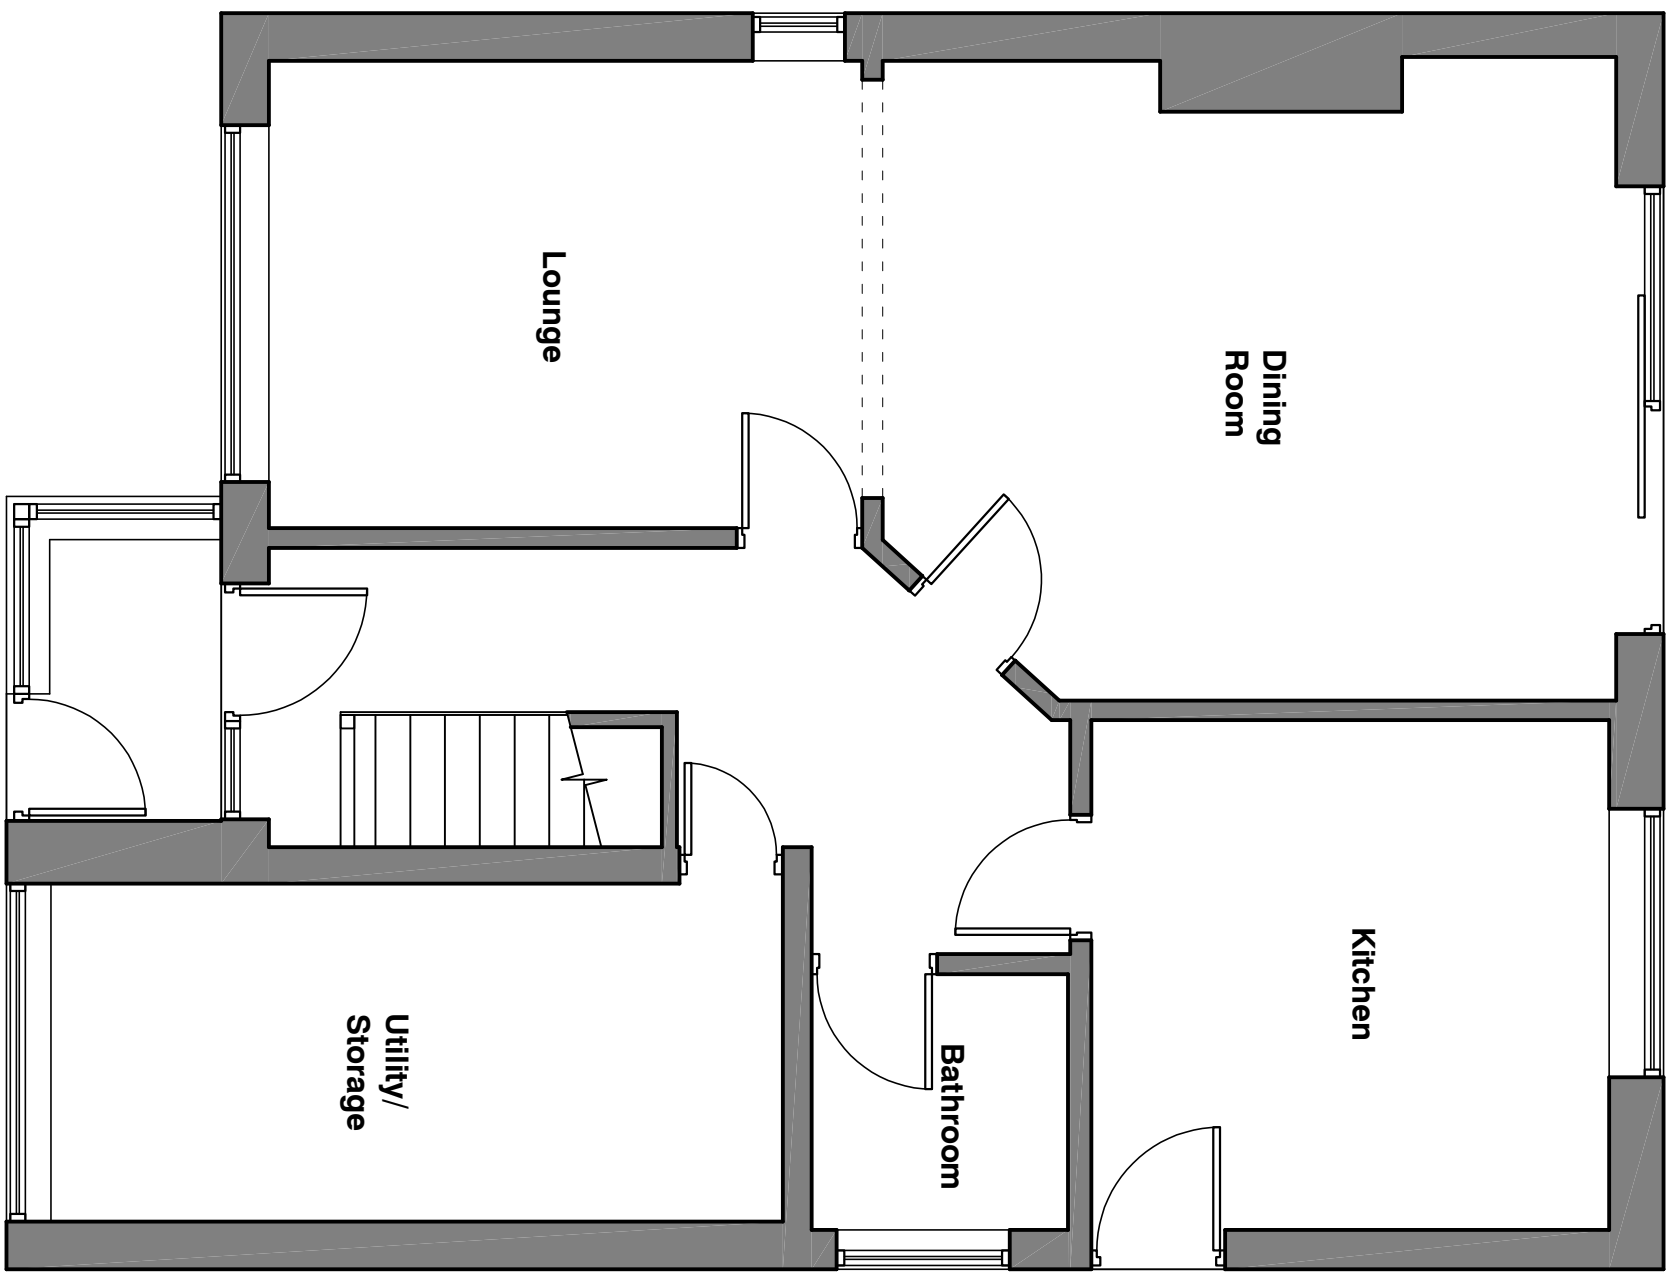

Existing Ground Floor Plan 1:50

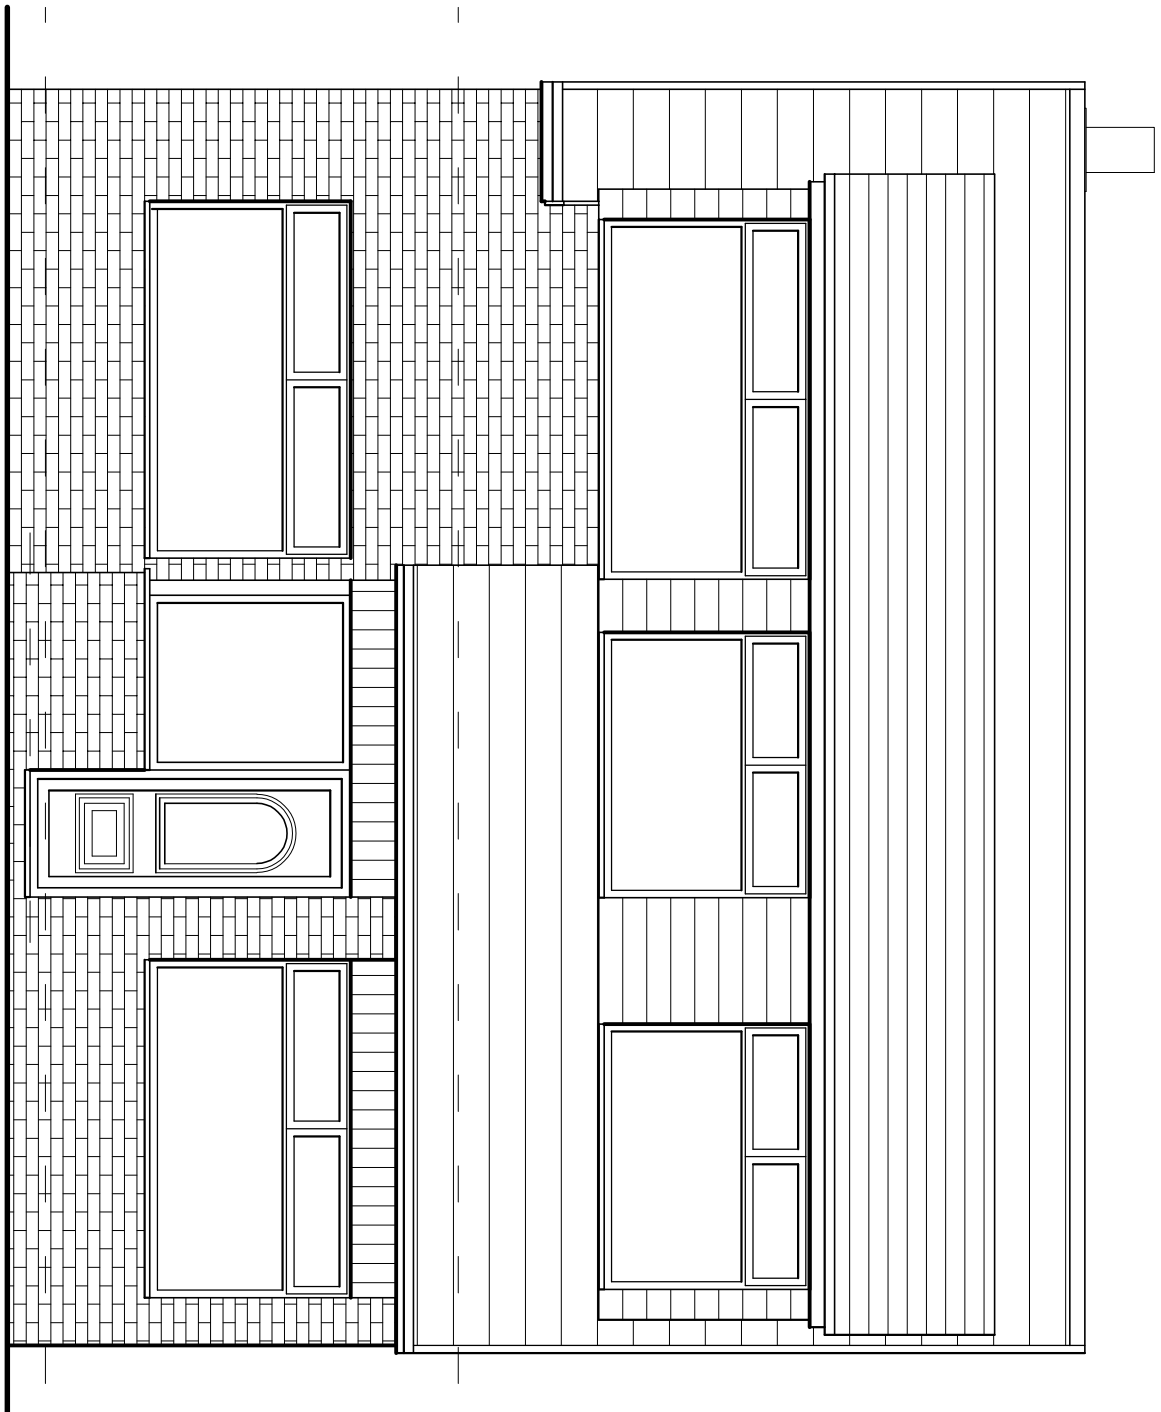


Existing Front (South East) Elevation 1:50

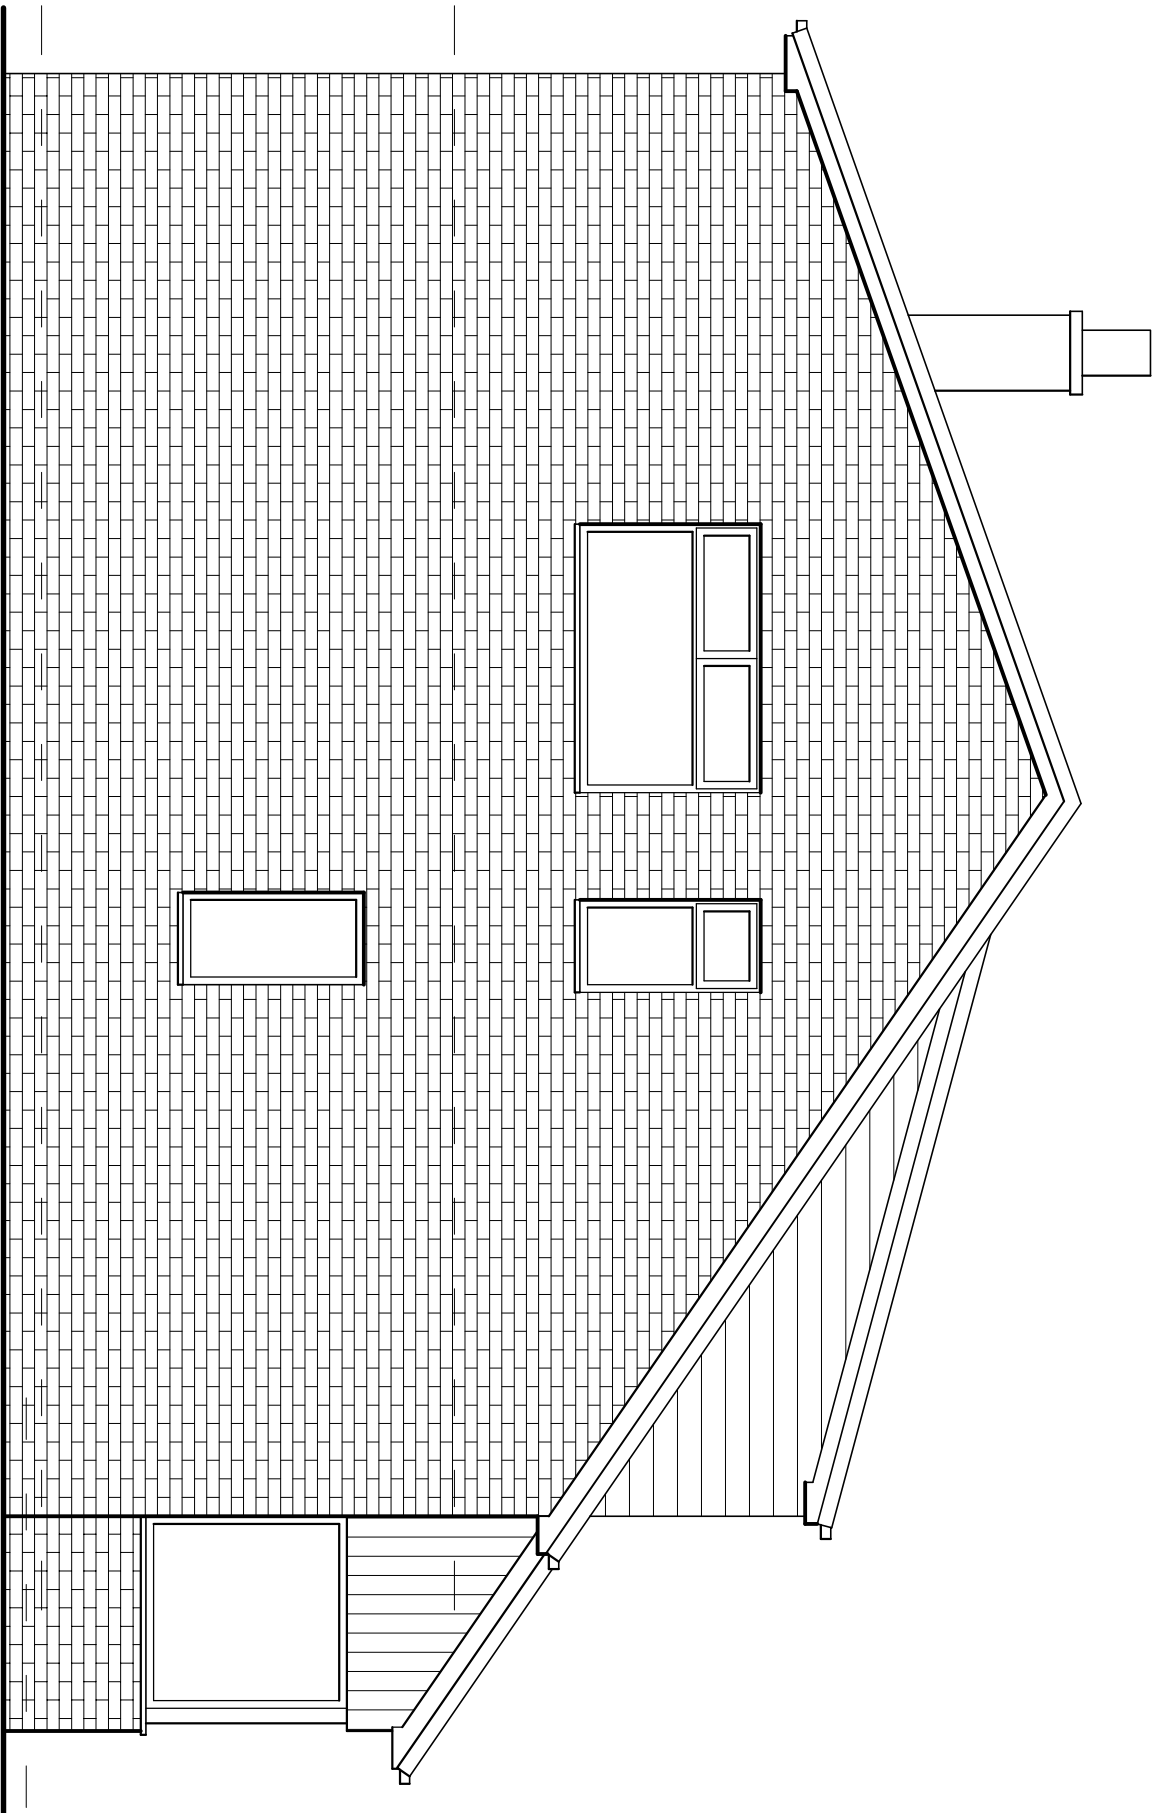


Existing Side (South West) Elevation 1:50



Existing Site Layout 1:200

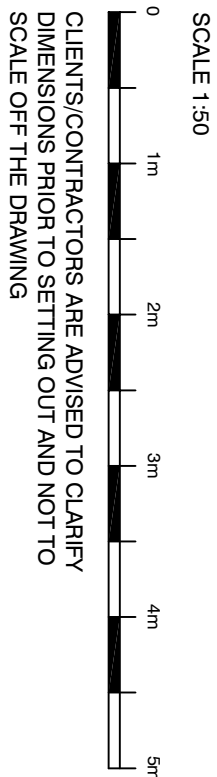

CLIENTS/CONTRACTORS ARE ADVISED TO CLARIFY DIMENSIONS PRIOR TO SETTING OUT AND NOT TO SCALE OFF THE DRAWING

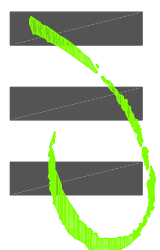

HIGH PEAK ARCHITECTS LTD
2nd Floor, Wharf House, Wharf Road, Walsley Bridge, High Peak, Derby S423 7JD
Tel: 01863 719717 Website: highpeakarch.com Email: hpa@highpeakarch.com

Extension and Remodelling
2 Garfield Close, Norden

Existing Drawings
BL01.PL01

Scale: 1:50 & 1:200 @ A1

Date: August 2026

Rev: