


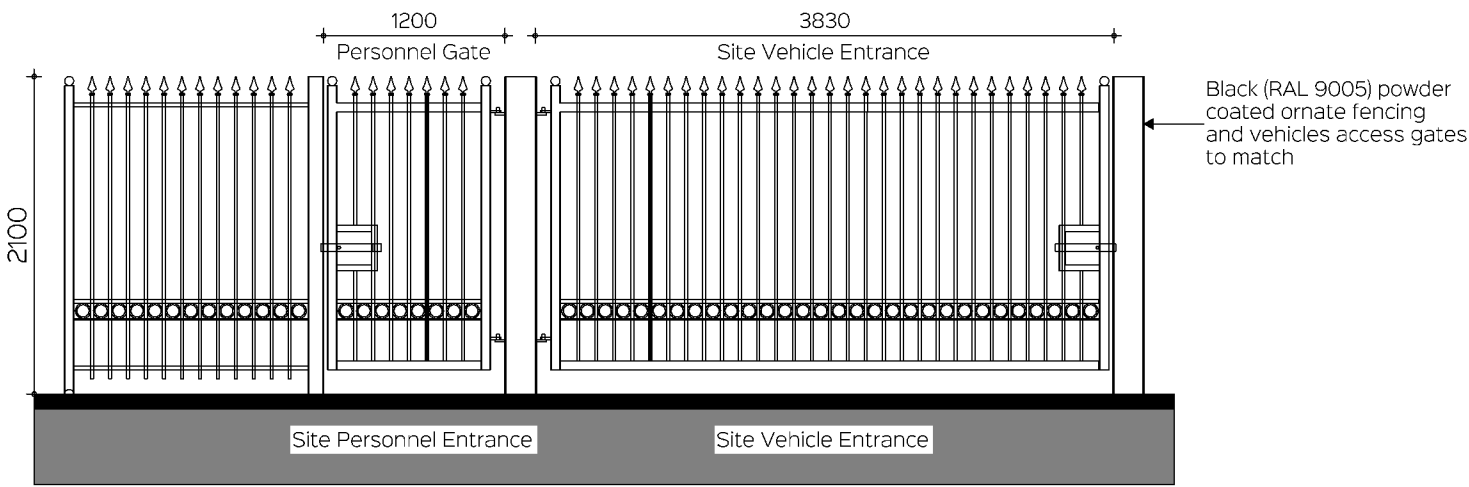


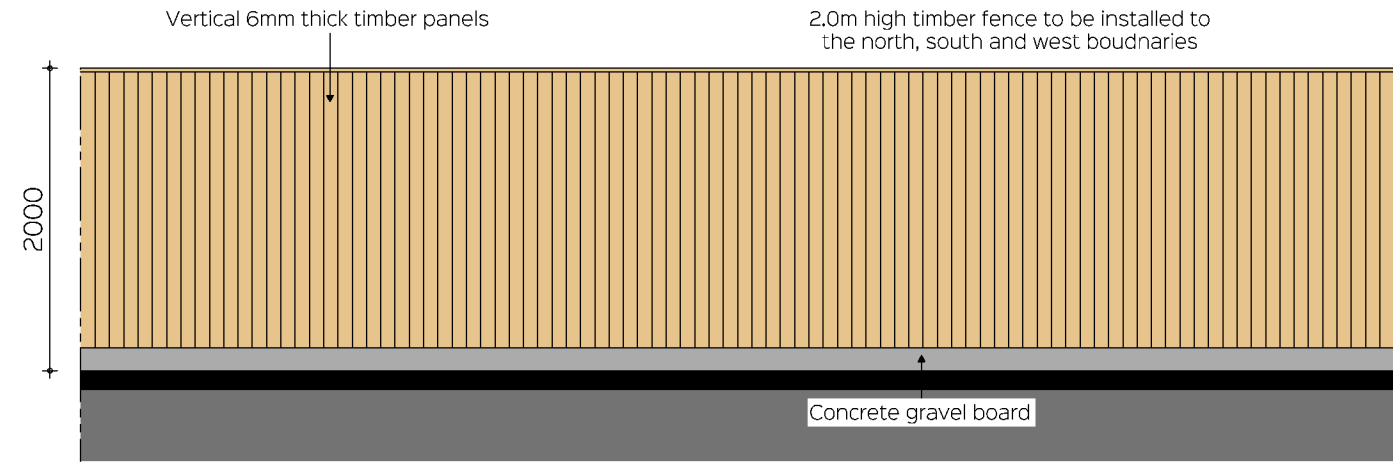


Proposed Entrance Elevation (scale 1:50)

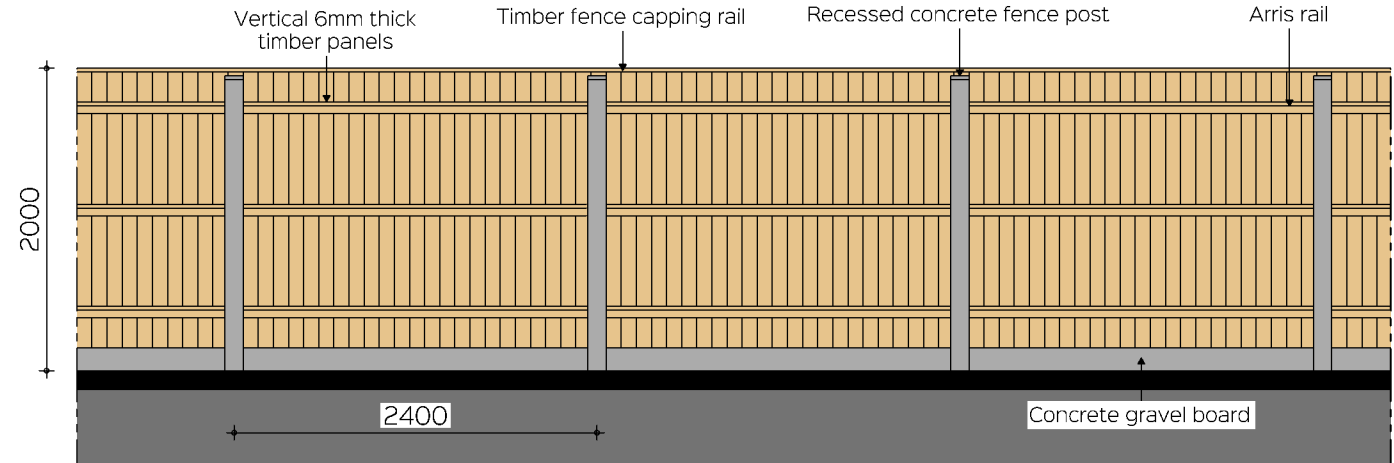

Proposed Timber Fence Elevation (into site) (scale 1:50)

 


Proposed Timber Fence Elevation (out of site) (scale 1:50)


 


Any discrepancies or proposed alterations to be notified to the designers and further instructions obtained prior to the commencement of work. For critical dimensions, use figured dimensions only - do not scale. All dimensions and levels to be verified on site prior to work commencing.


DATE:	REV:	DRAWN:	NOTE:
04.03.26	A	AJB	Alterations made in accordance with clients requirements
25.03.26	B	AJB	Revised layout of dog wash to incorporate vending machine
14.08.26	C	AJB	Addition of timber fencing and revised east boundary treatment elevation

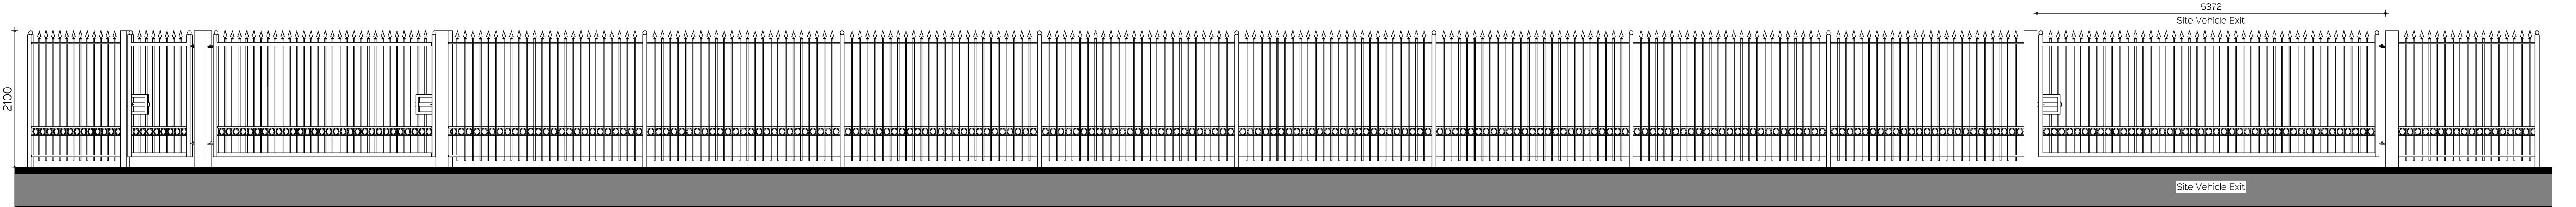


Proposed Boundary Treatment East Elevation (scale 1:50)

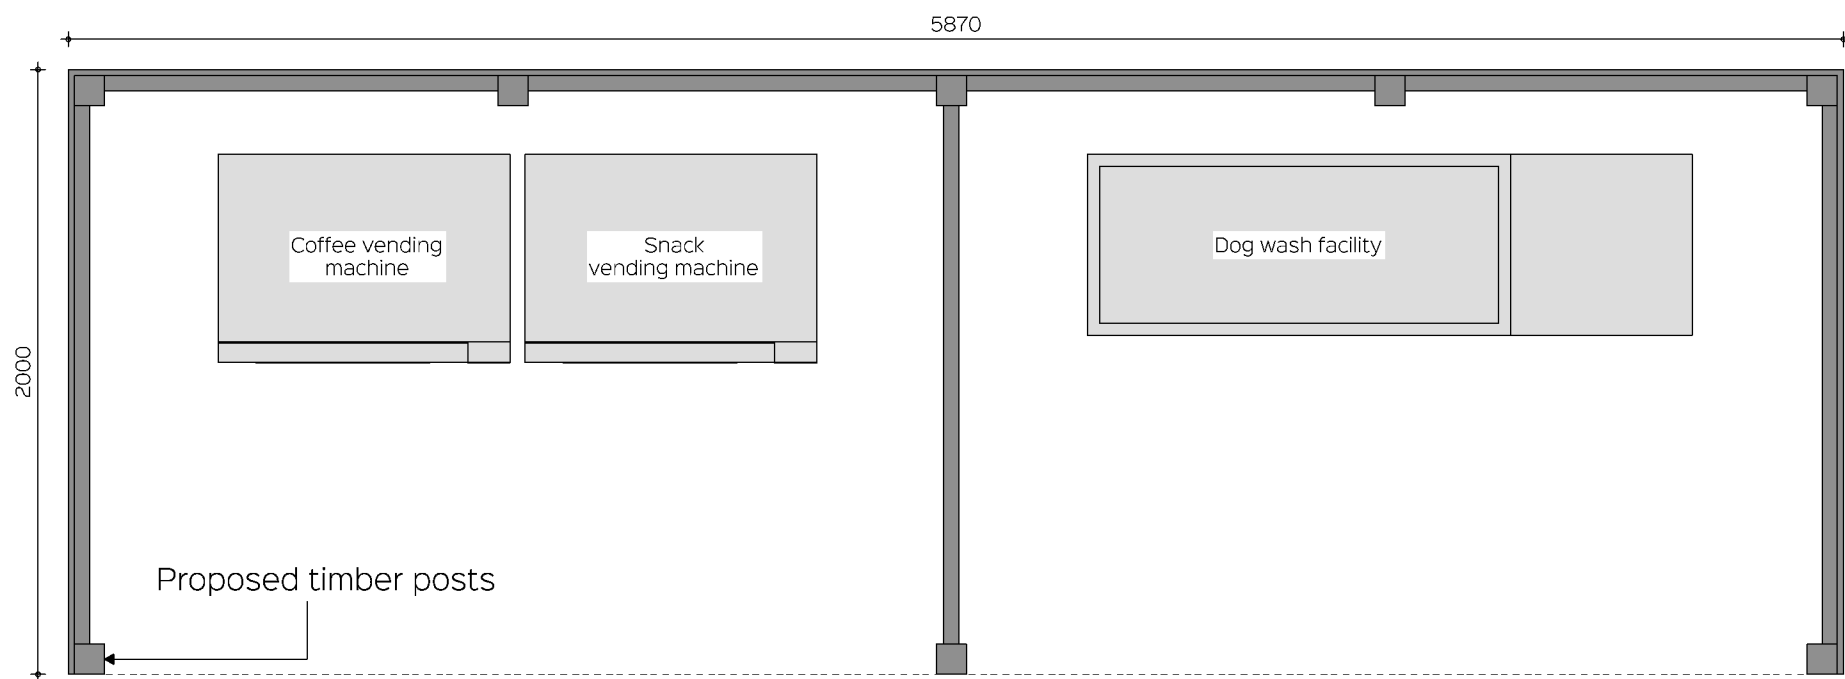 


Proposed Dog Wash & Vending Plan (scale 1:25)

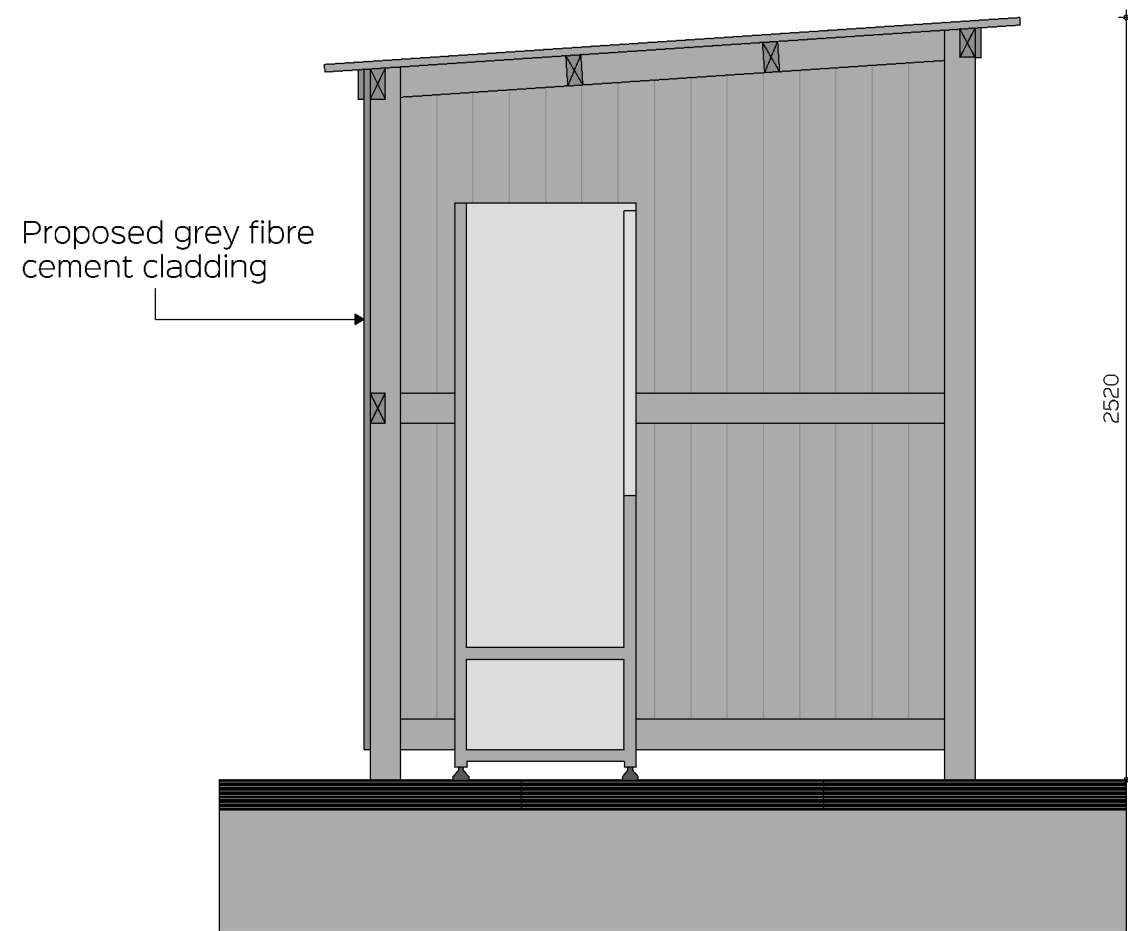

Proposed Dog Wash & Vending Section (scale 1:25)

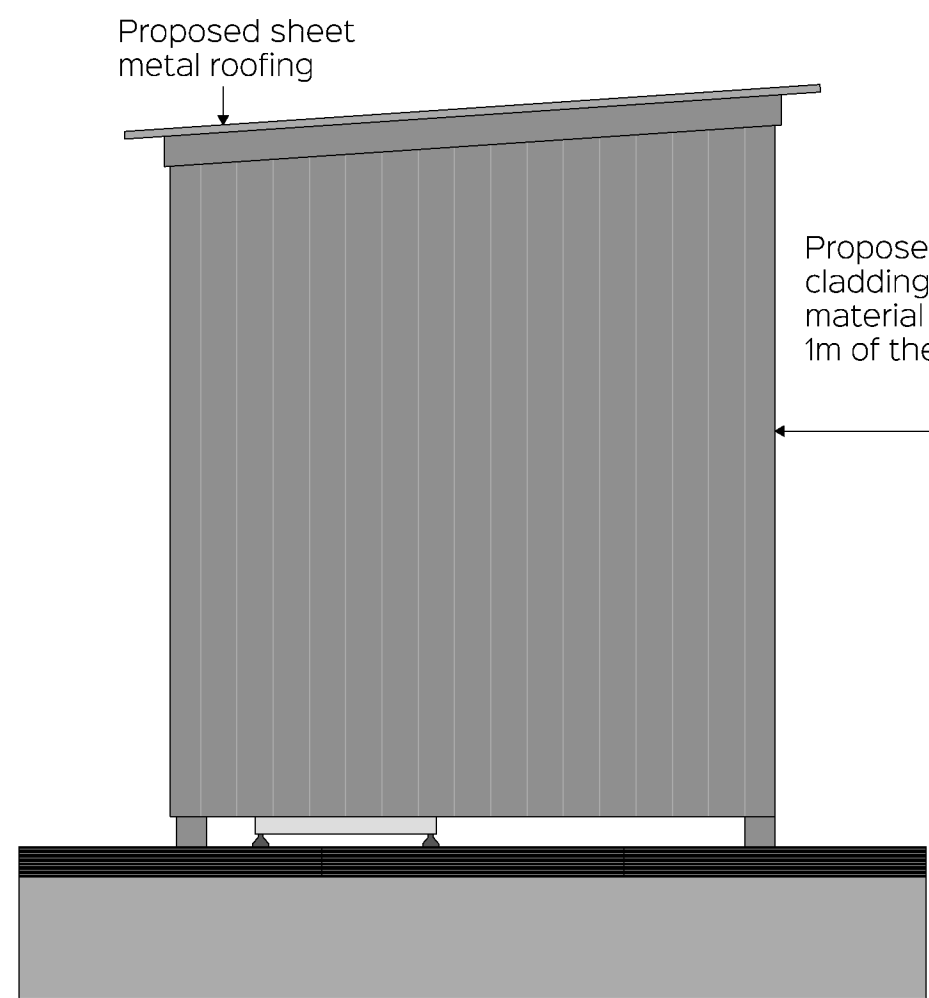



Proposed Dog Wash Side Elevation A (scale 1:25)

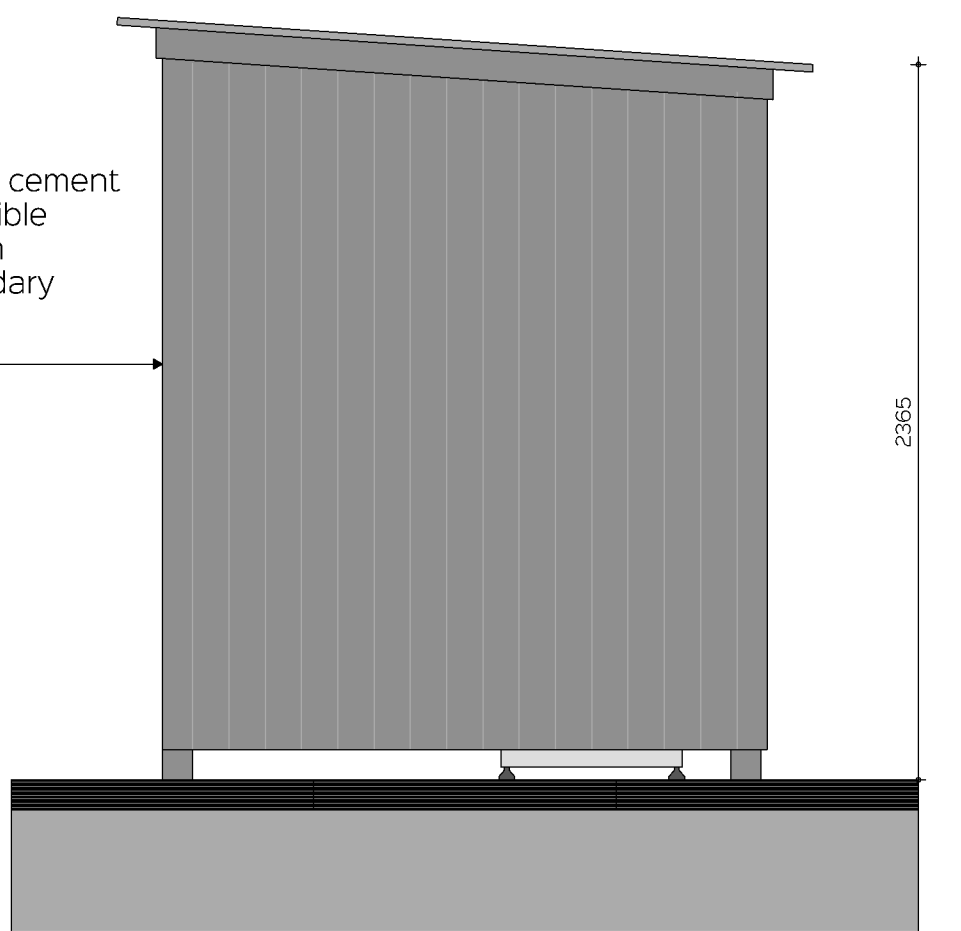


Proposed Dog Wash Side Elevation B (scale 1:25)



Proposed Dog Wash & Vending Front Elevation (scale 1:25)

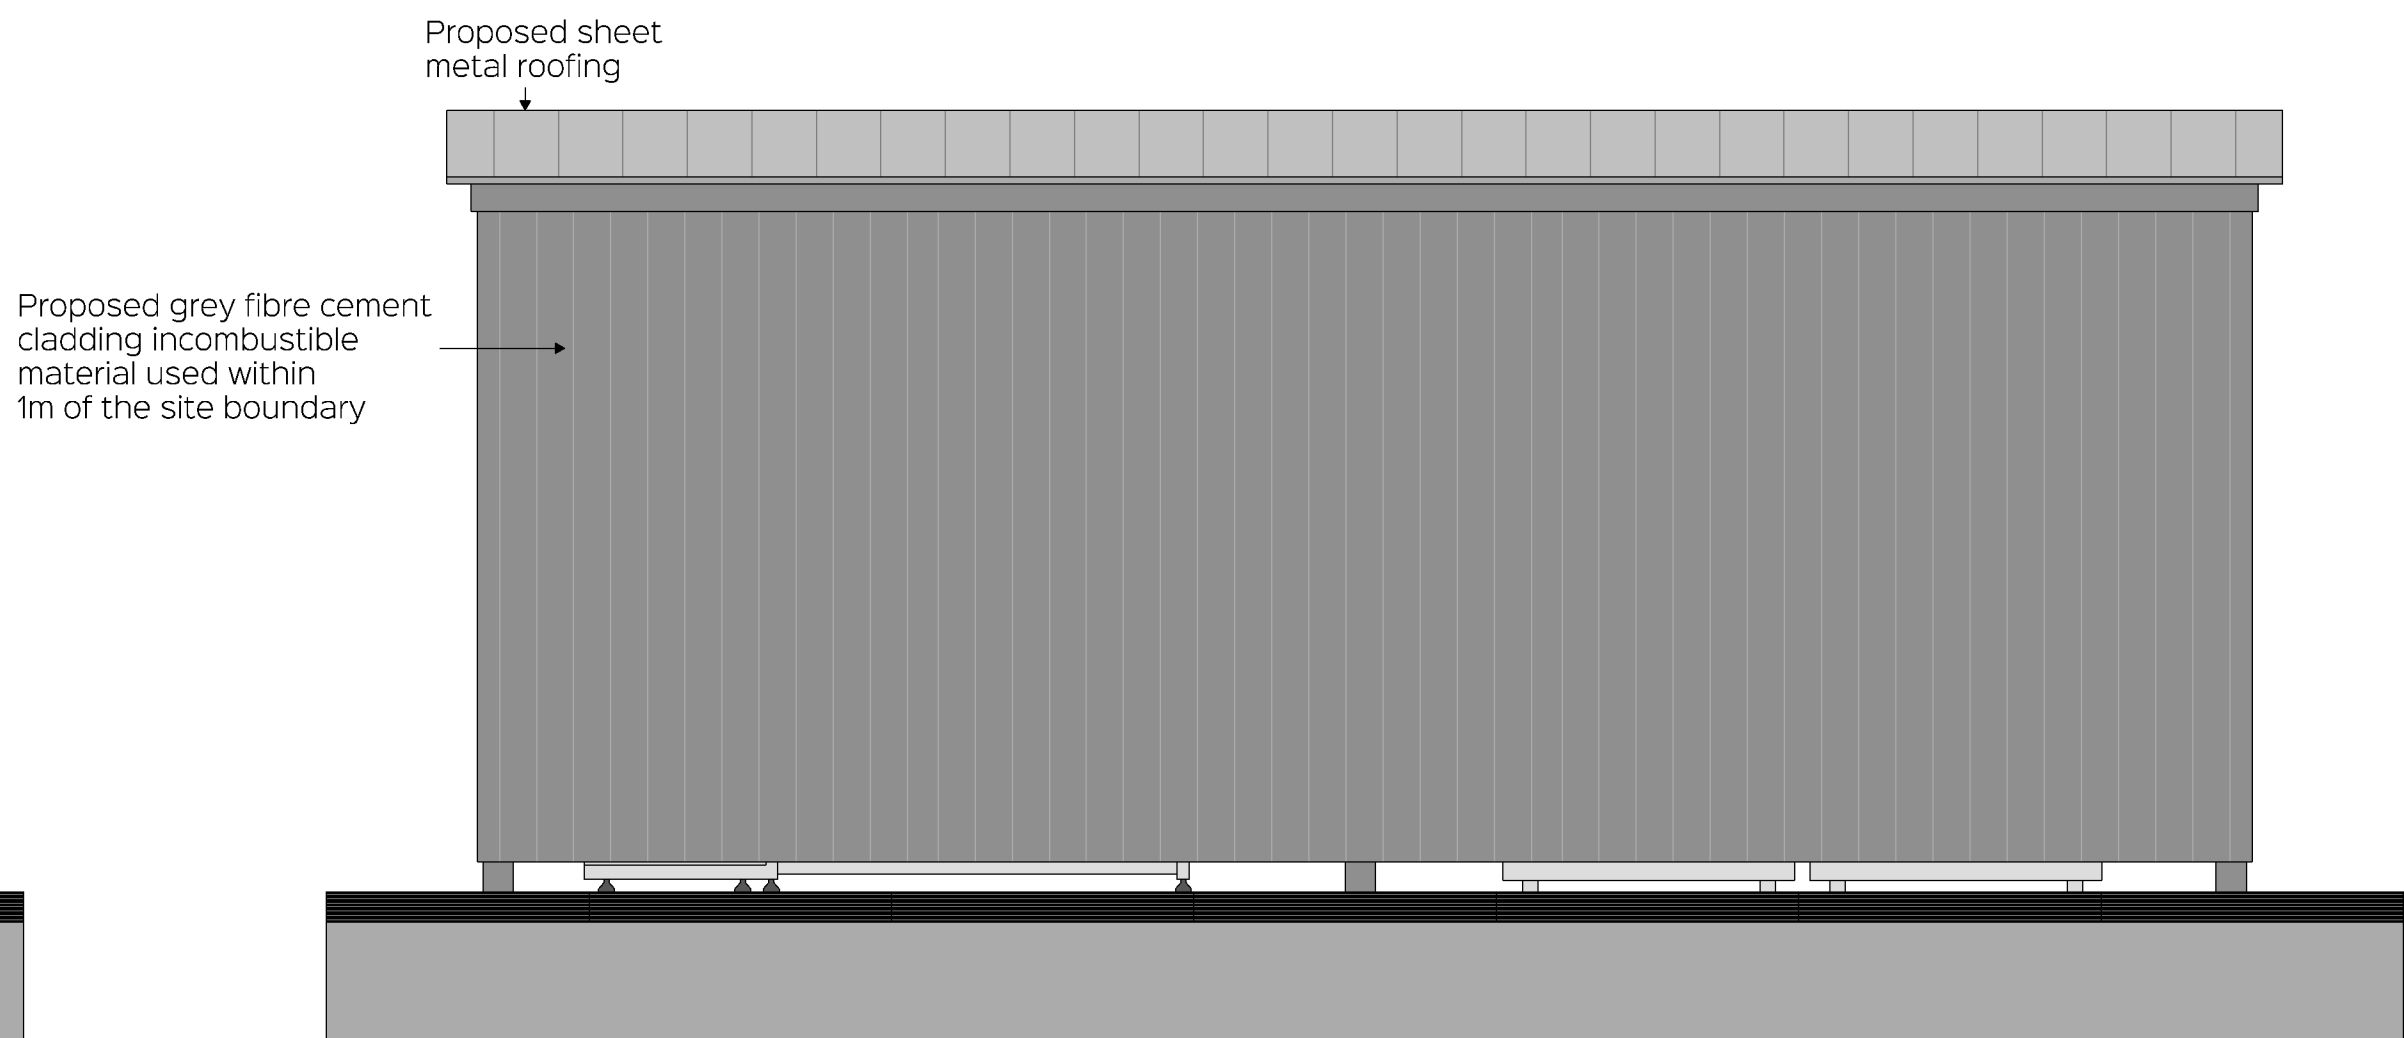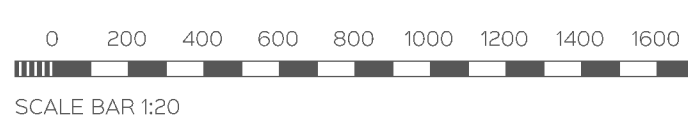

Proposed Dog Wash & Vending Rear Elevation (scale 1:25)

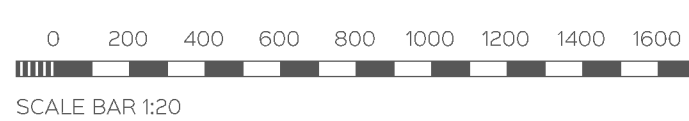

CLIENT: Moonbeam Car Wash		
PROJECT: Jet Wash, Vacuum, Laundrette Dog-Wash & Vending		
SITE LOCATION: 311 Kingsway, Rochdale, Lancashire, OL16 5BX		
DRAWING: Proposed Boundary Treatment & Dog Wash & Vending Elevations		
DATE: February 2026	SIZE: A1	SCALE: 1:25, 1:50
DRAWING NUMBER: J / 25 / 115 / 06	REV: C	STATUS: PLANNING
DRAWN BY: AJB	CHECKED BY: NMB	© COPYRIGHT RESERVED

