


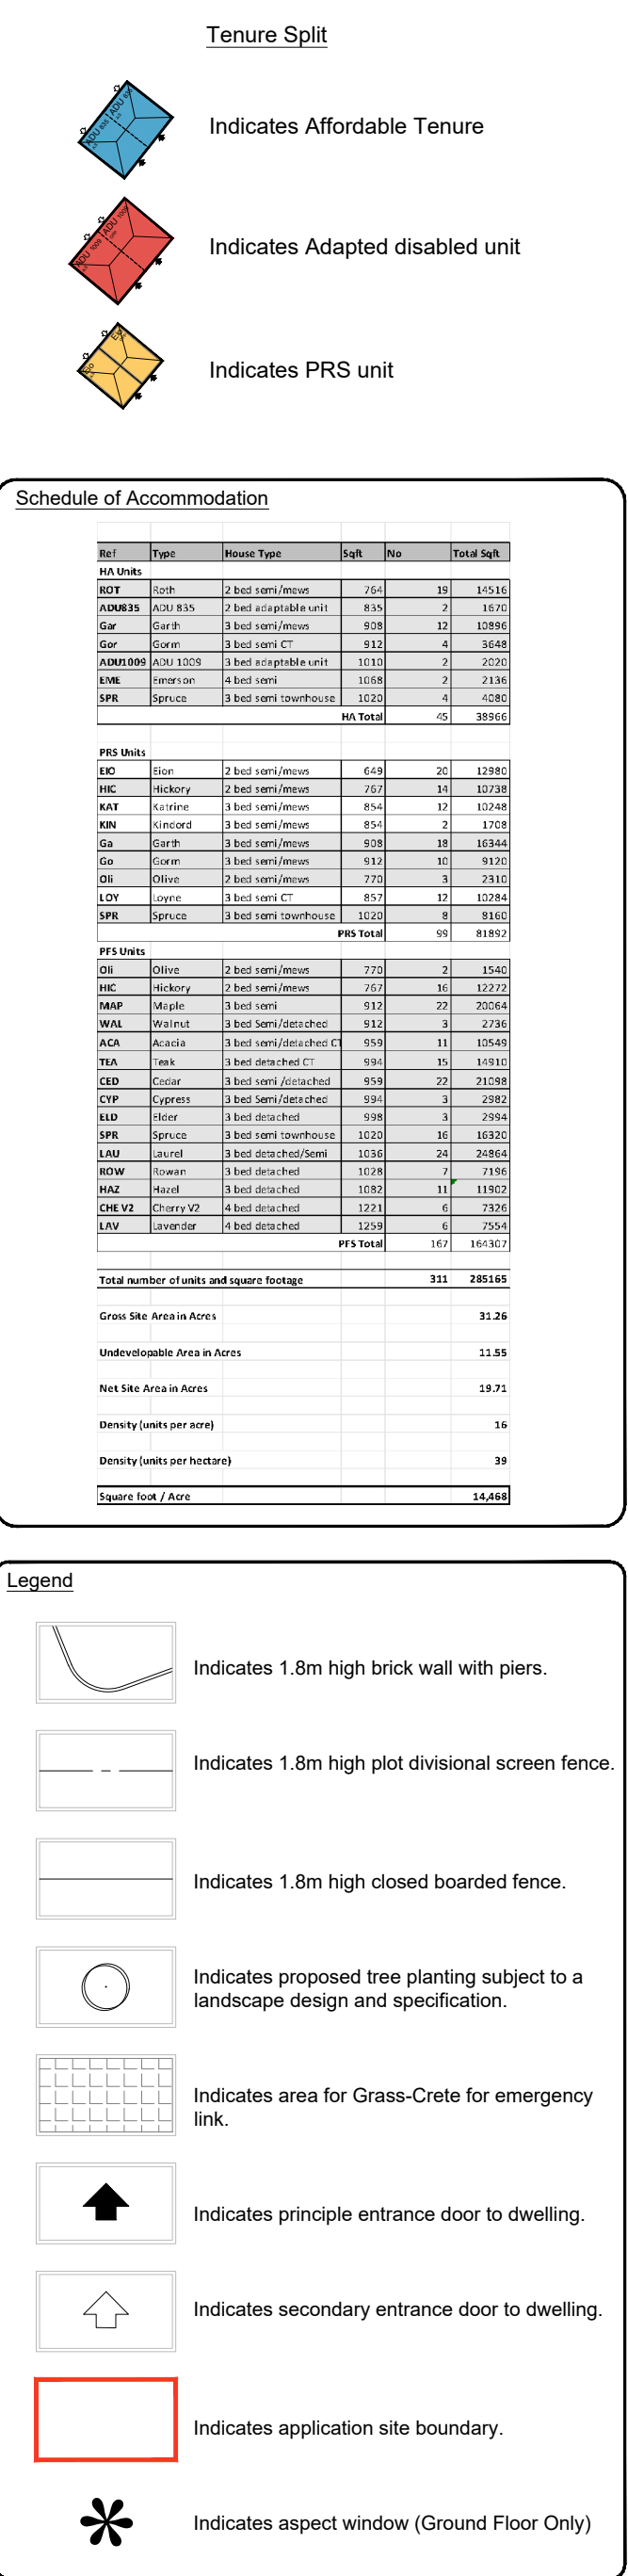

BJ	28.03.20	130, 131, 132, 9
----	----------	--

Designprint DON STREET	
Location MIDDLETON	
Marketing Name 	
Drawing Title SITE PLANNING LAYOUT - COMPOSITE	
Job No. KH002	Drawing No. DS/CSL-CL/01
Revision BJ	Scale (if AO) 1:500
Drawn By KH	Date 20.09.21
Checked by RC	Date Checked 24.09.21