




Front
(R1)




Front (End)
(R2)

Front (Mid)
(R2)

Front (End)
(R2)

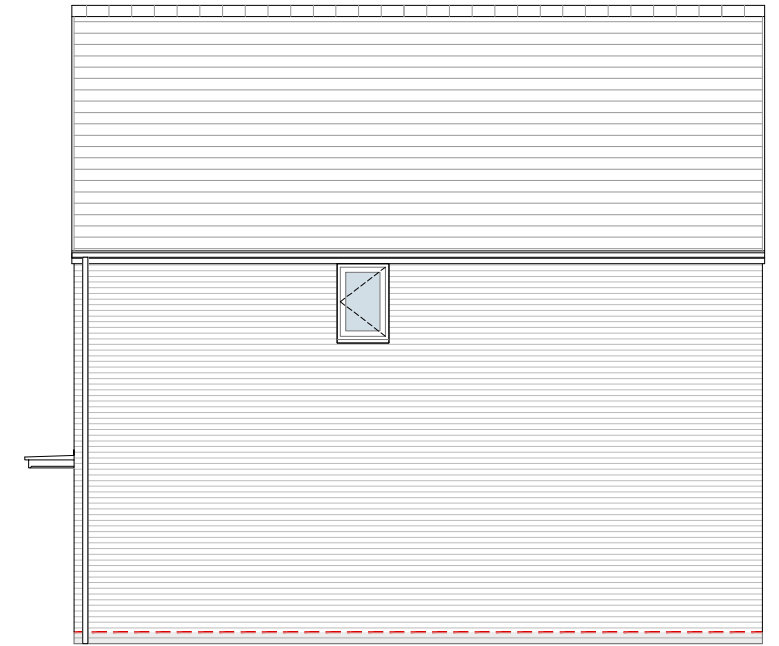

Side
(R2)

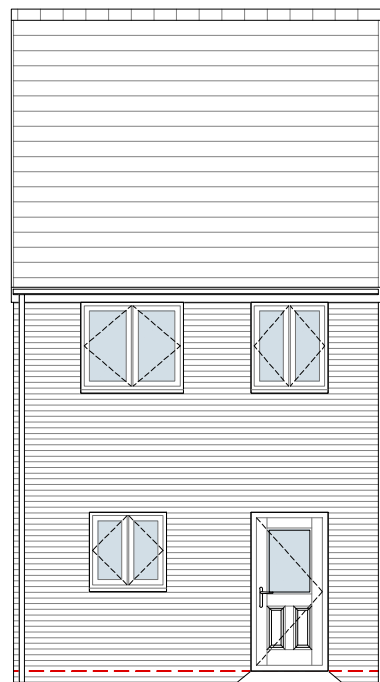


Rear
(R1)




Rear (End)
(R2)

Rear (Mid)
(R2)

Rear (End)
(R2)

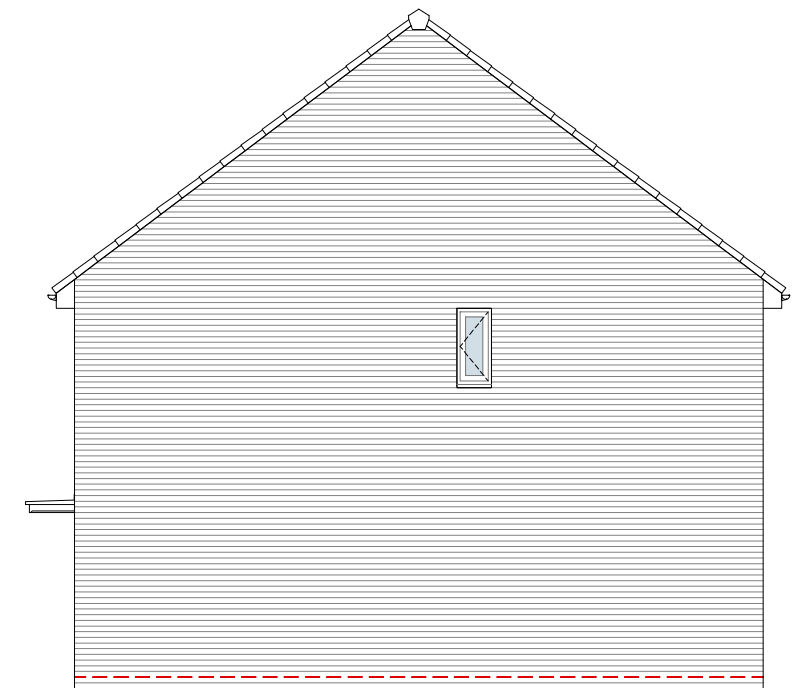

Side
(R1)

 

Stonebond

Project Title:
Timber Frame Range

House Type:
Bittern

Drawing Title:
**Planning Drawing:
Elevations**


Drawing Number:
MAN038-SBP-T2.10-ZZ-DR-A-04-002

Scale:
1:100 @ A3


Revision Notes:
Application Issue

Date:
June 2026


Rev:
P01

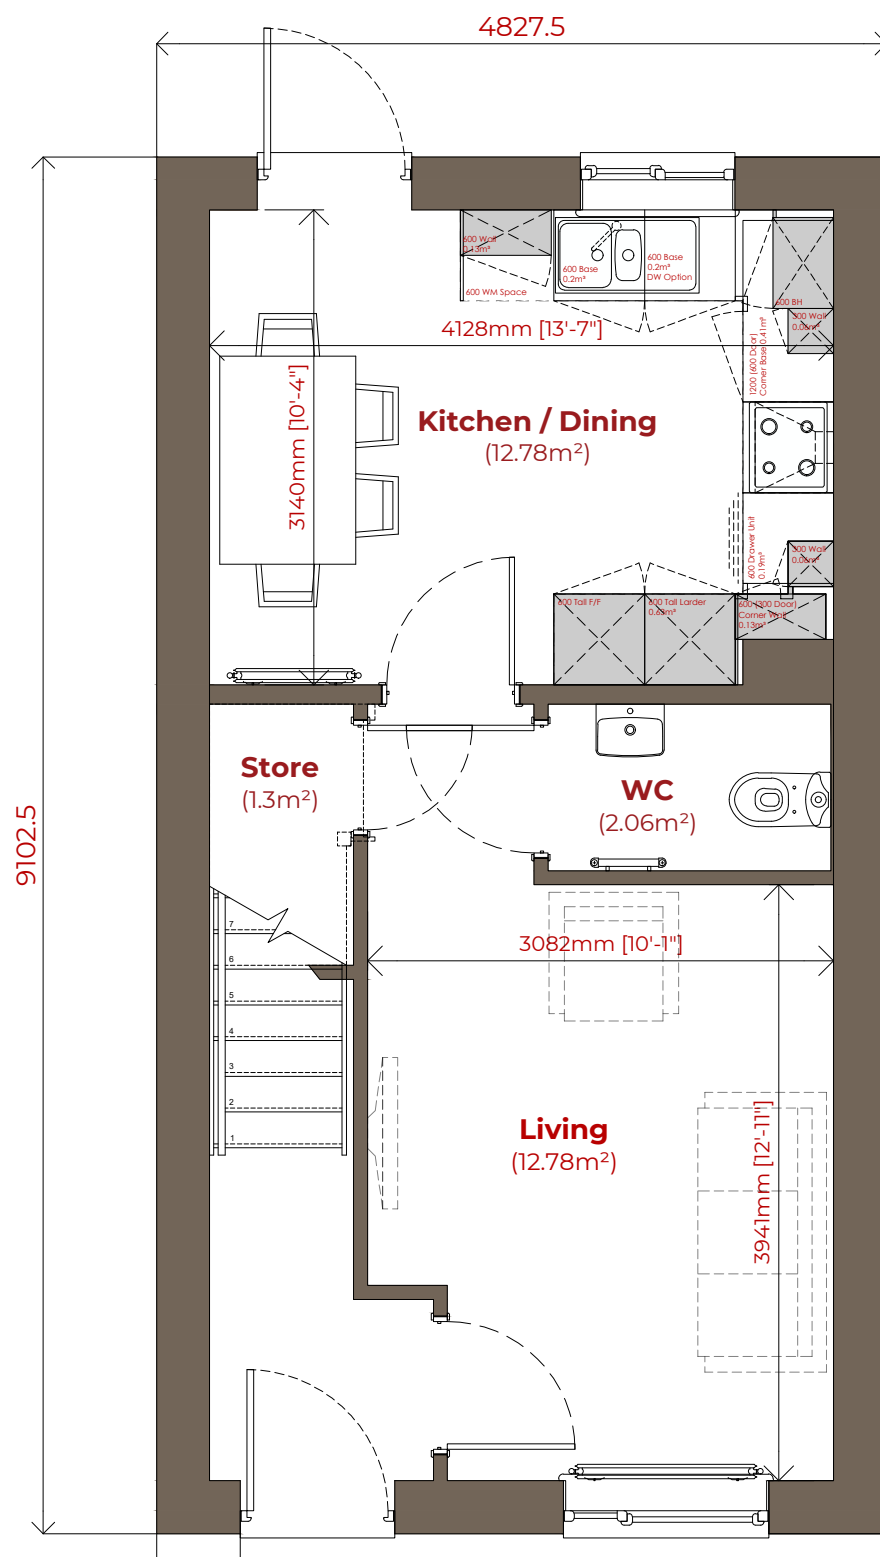

Ground Floor Plan

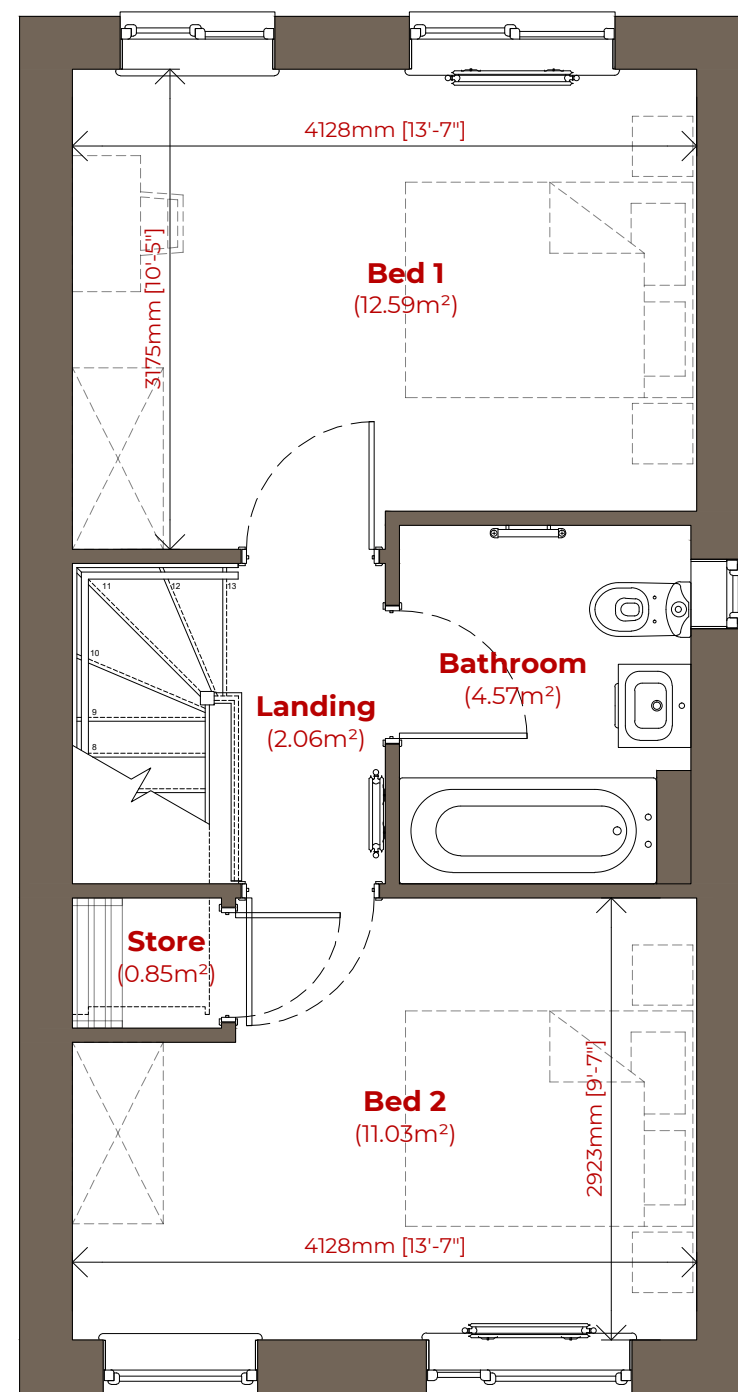

First Floor Plan

 

Stonebond

Project Title:
Timber Frame Range

House Type:
Bittern

Drawing Title:
**Planning Drawing:
Floor Plans**

Drawing Number:
MAN038-SBP-T2.10-ZZ-DR-A-04-001

Scale:
1:50 @ A3


Revision Notes:
Application Issue

Date:
June 2026

Rev:
P01



Front Elevation

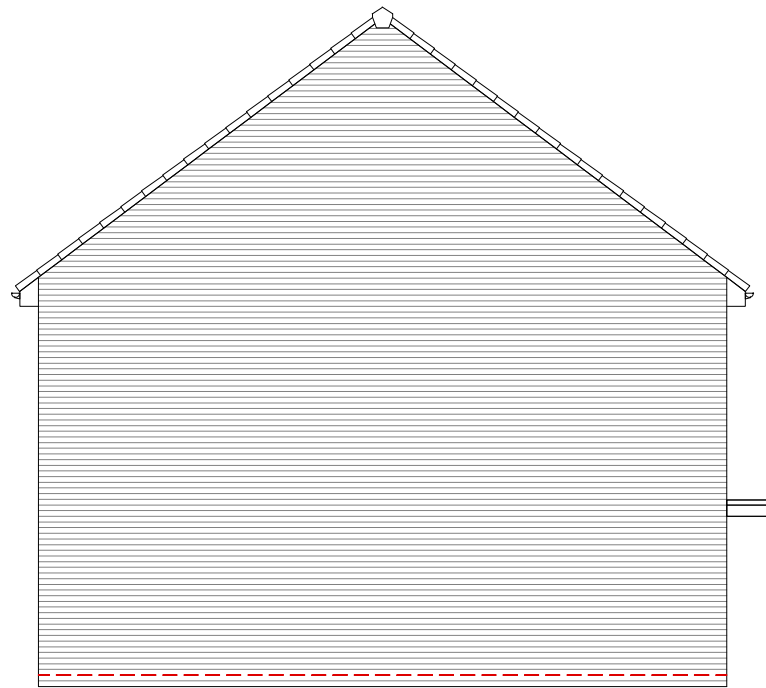


Side Elevation




(Indicative Adjoining Property)

Front (Mid)

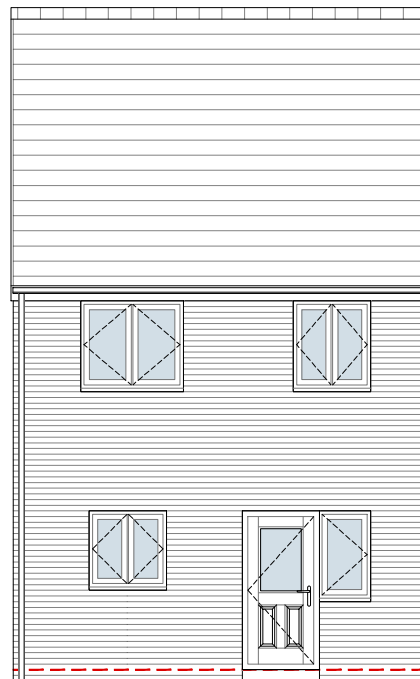

Rear Elevation

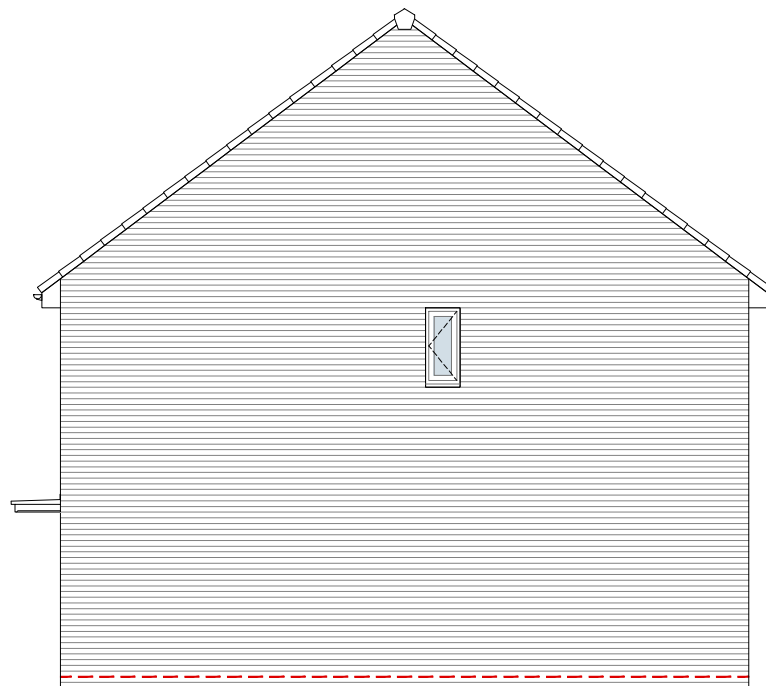


Side Elevation



Rear (Mid)

(Indicative Adjoining Property)

 

Stonebond

Project Title:
Timber Frame Range

House Type:
Tern

Drawing Title:
**Planning Drawing:
Elevations**


Drawing Number:
MAN038-SBP-T2.20-ZZ-DR-A-04-002

Scale:
1:100 @ A3


Revision Notes:
Application Issue

Date:
June 2026


Rev:
P01

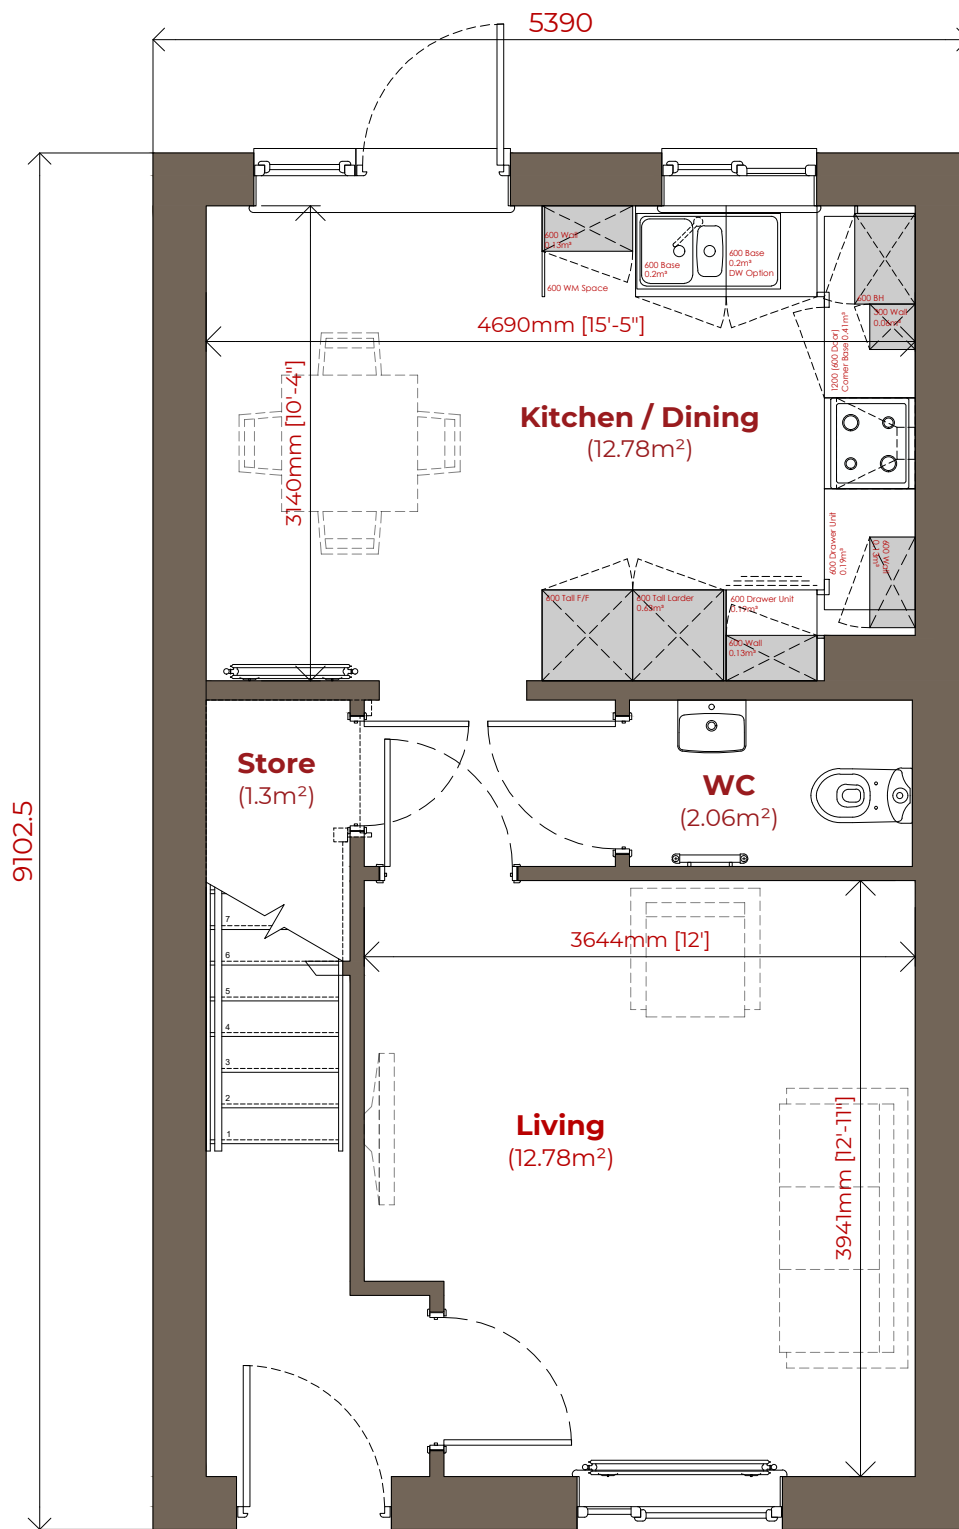

Ground Floor Plan

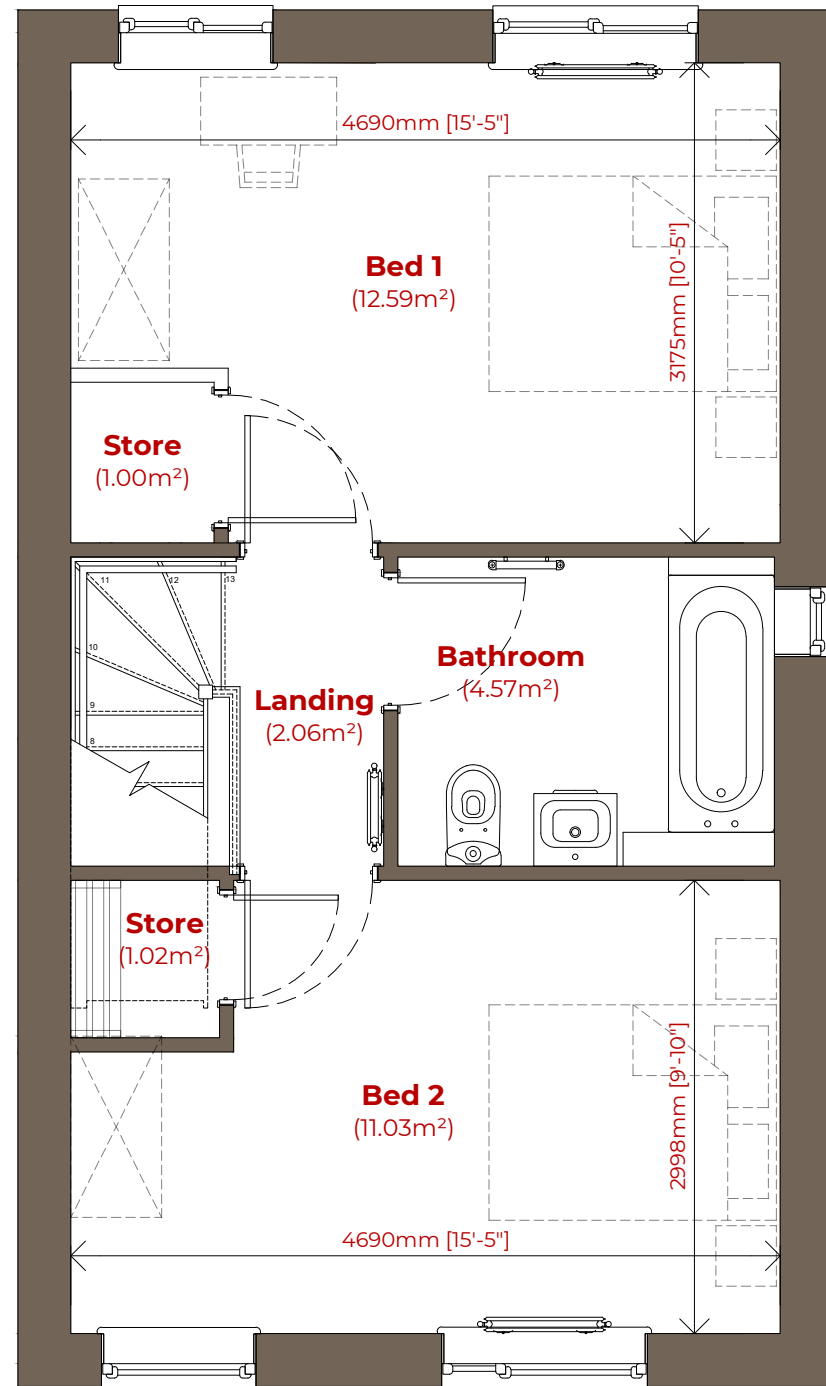

First Floor Plan

 

Stonebond

Project Title:
Timber Frame Range

House Type:
Tern

Drawing Title:
**Planning Drawing:
Floor Plans**

Drawing Number:
MAN038-SBP-T2.20-ZZ-DR-A-04-001

Scale:
1:50 @ A3


Revision Notes:
Application Issue

Date:
June 2026


Rev:
P01




Front Elevation

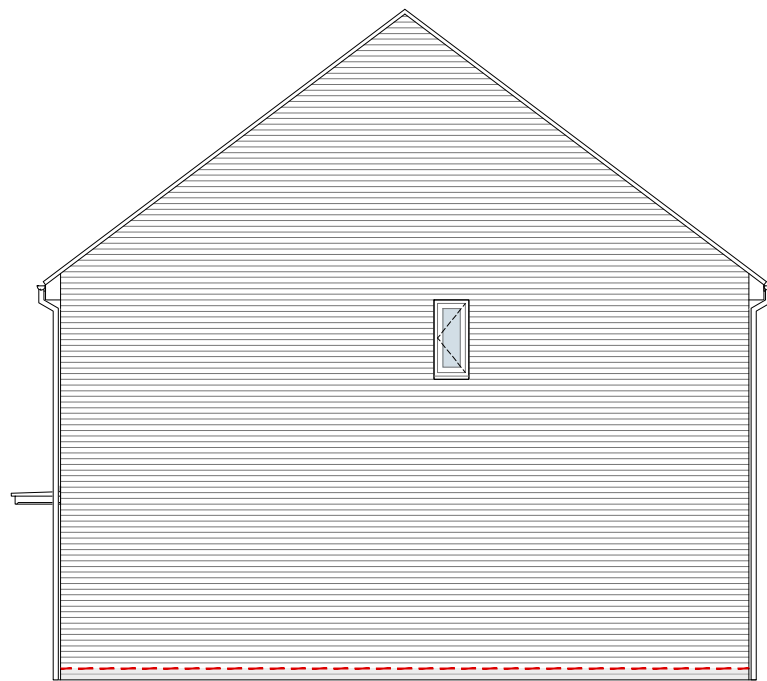


Side Elevation

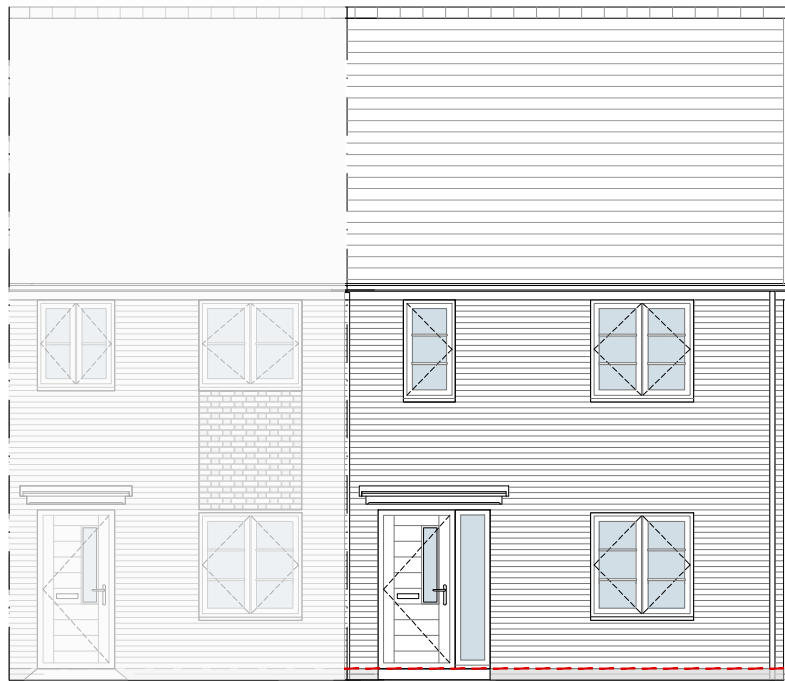

(Indicative Adjoining Property) Front (End)

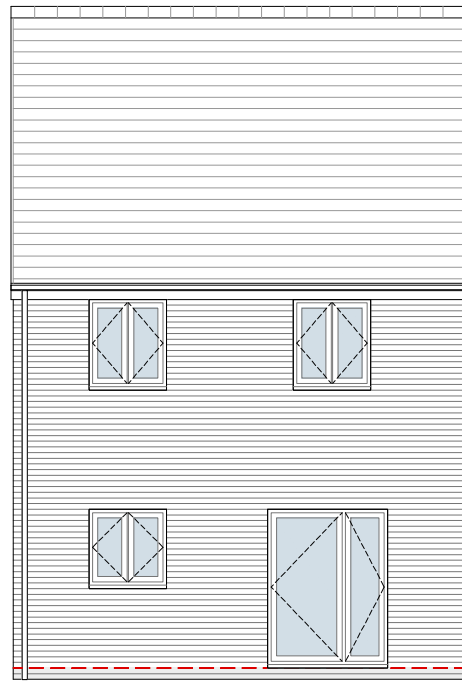


Rear Elevation

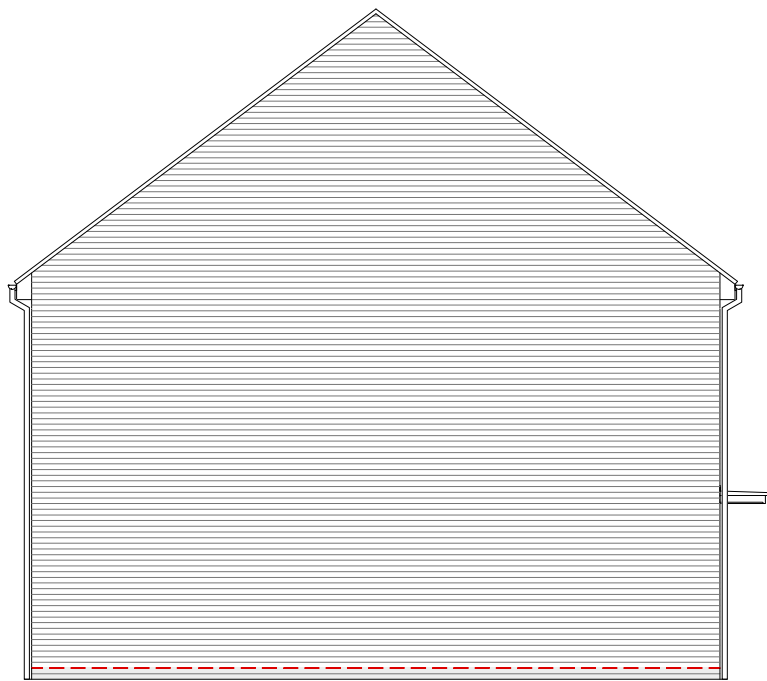

Side Elevation



Rear (End)

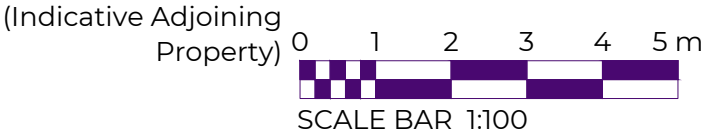

Stonebond

Project Title:
Timber Frame Range

House Type:
Curlew

Drawing Title:
**Planning Drawing:
Elevations**




Drawing Number:
MAN038-SBP-T3.10-ZZ-DR-A-04-002

Scale:
1:100 @ A3

Revision Notes:
Application Issue

Date:
June 2026

Rev:
P01

 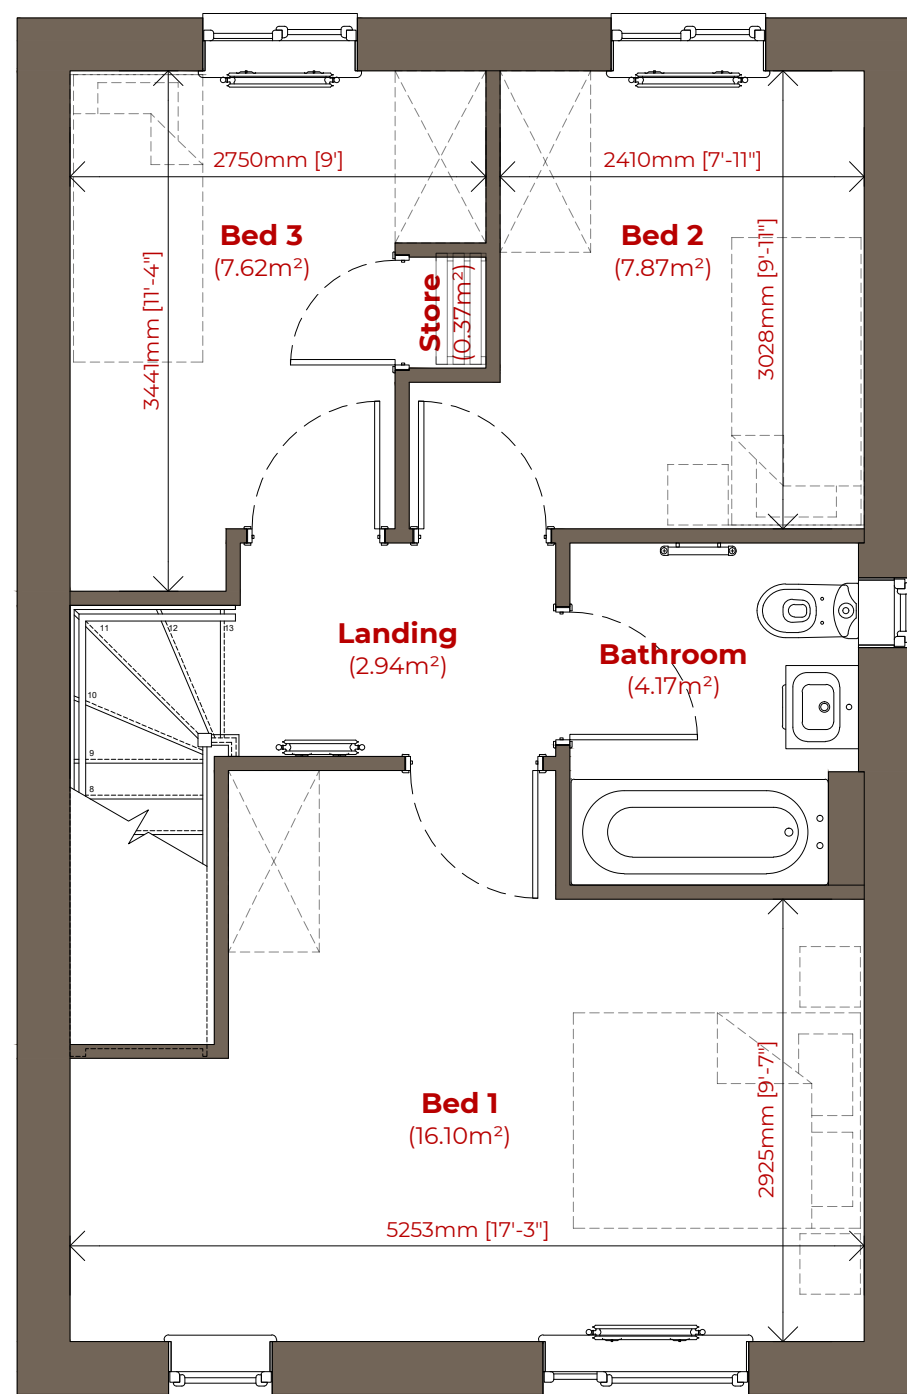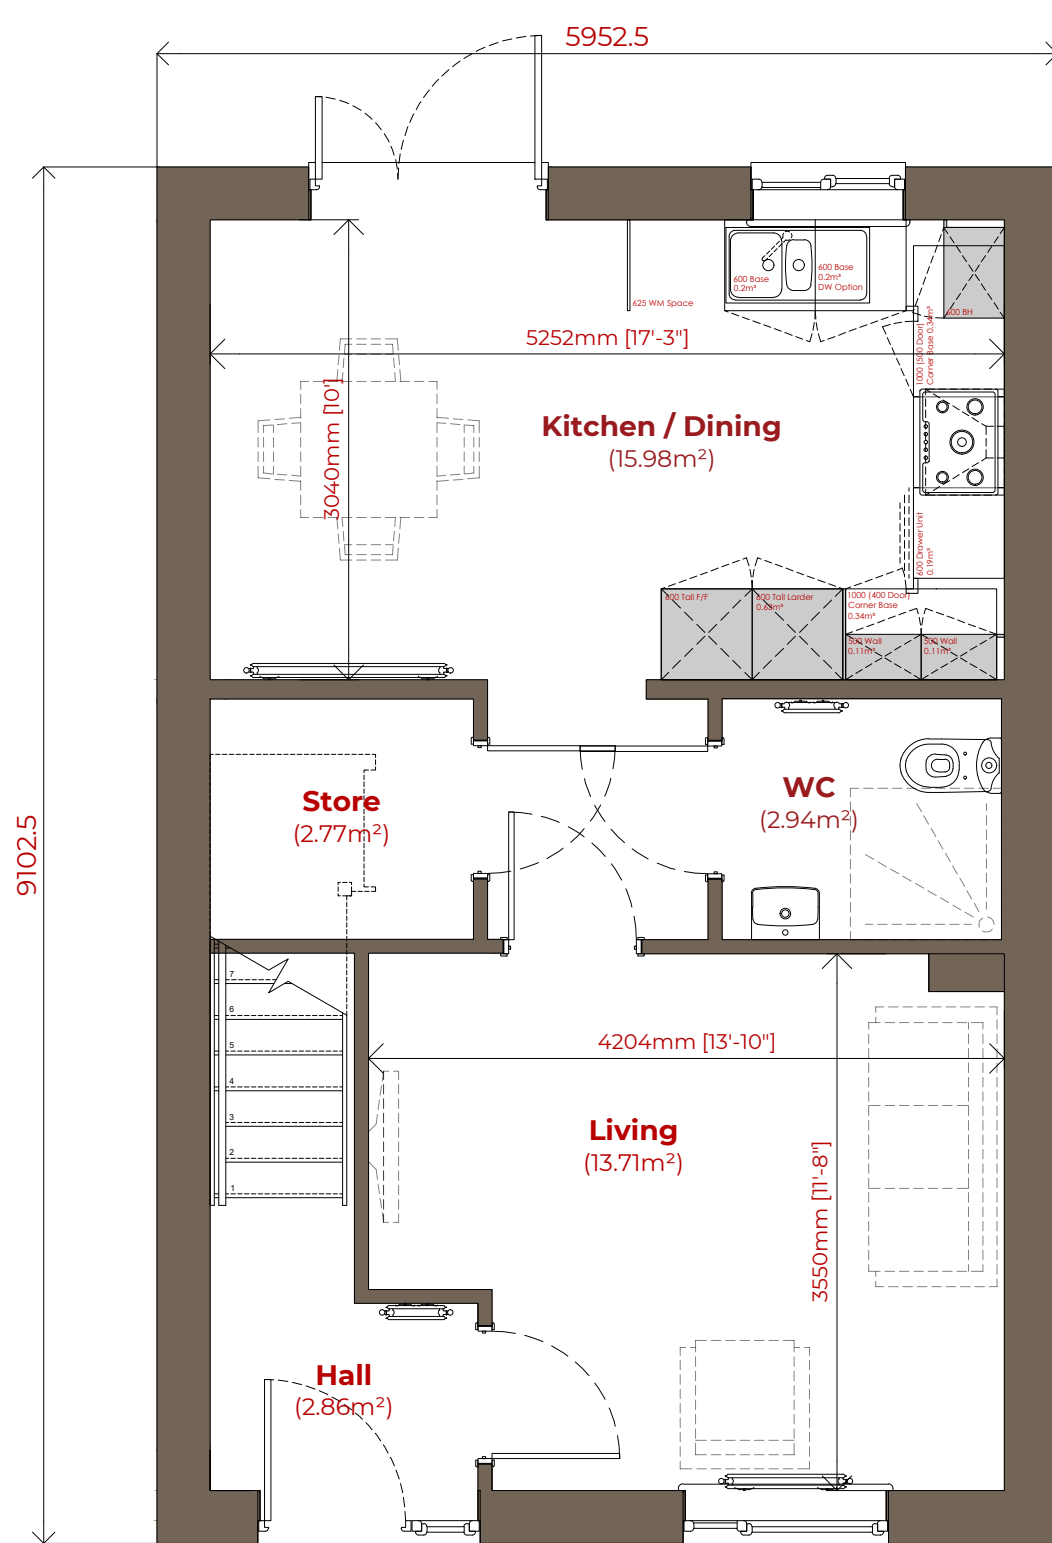

Project Title:
Timber Frame Range

House Type:
Curlew

Drawing Title:
**Planning Drawing:
Floor Plans**


Drawing Number:
MAN038-SBP-T3.10-ZZ-DR-A-04-001

Scale:
1:50 @ A3


Revision Notes:
Application Issue

Date:
June 2026


Rev:
P01

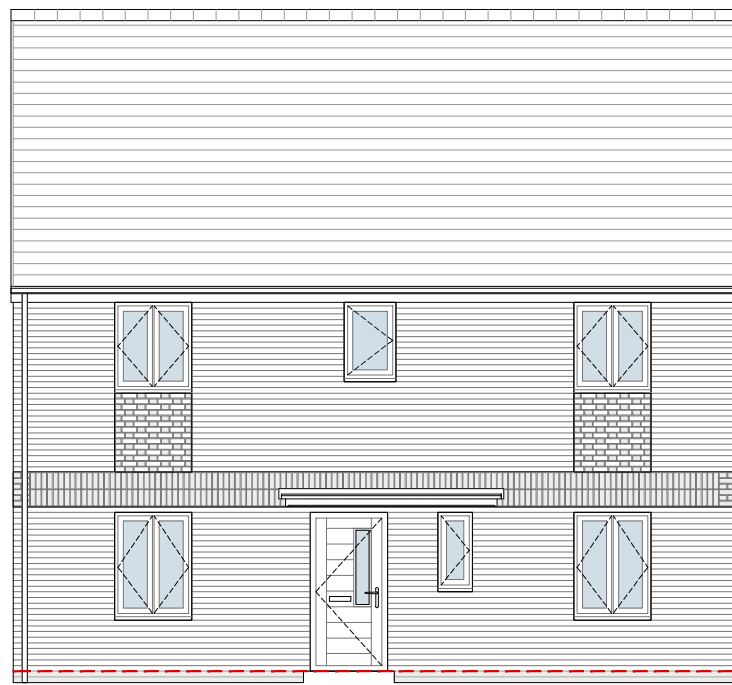


Front Elevation

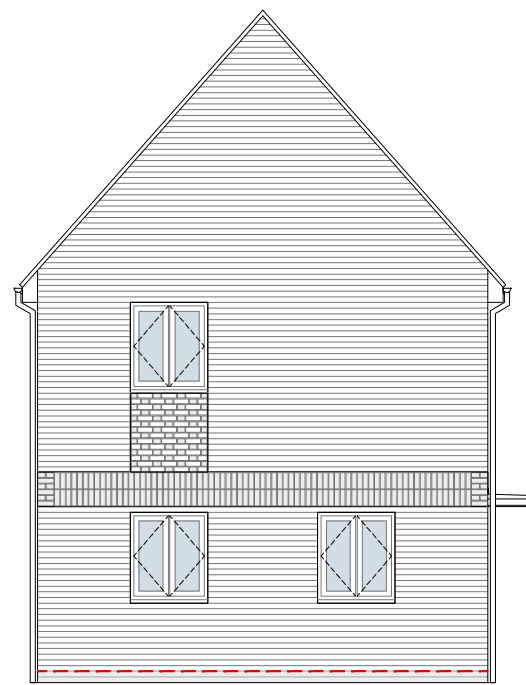


Side Elevation

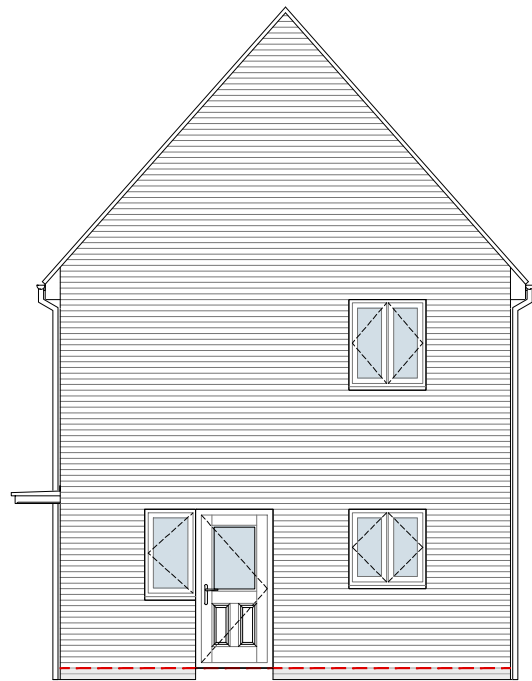

Rear Elevation

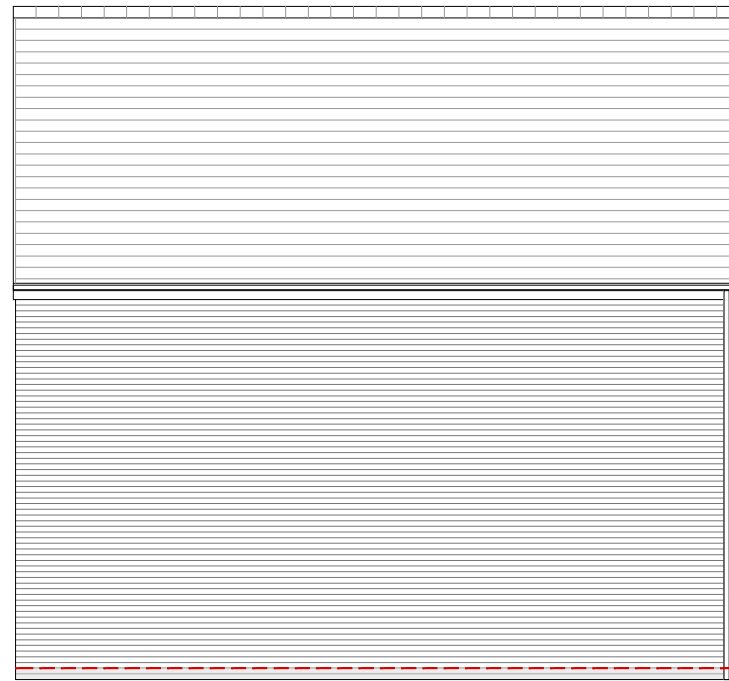

Side Elevation

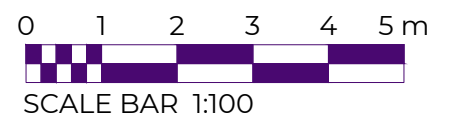

Stonebond

Project Title:
Timber Frame Range

House Type:
Eider

Drawing Title:
**Planning Drawing:
Elevations**




Drawing Number:
MAN038-SBP-T3.20-ZZ-DR-A-04-002

Scale:
1:100 @ A3

Revision Notes:
Application Issue

Date:
June 2026

Rev:
P01

 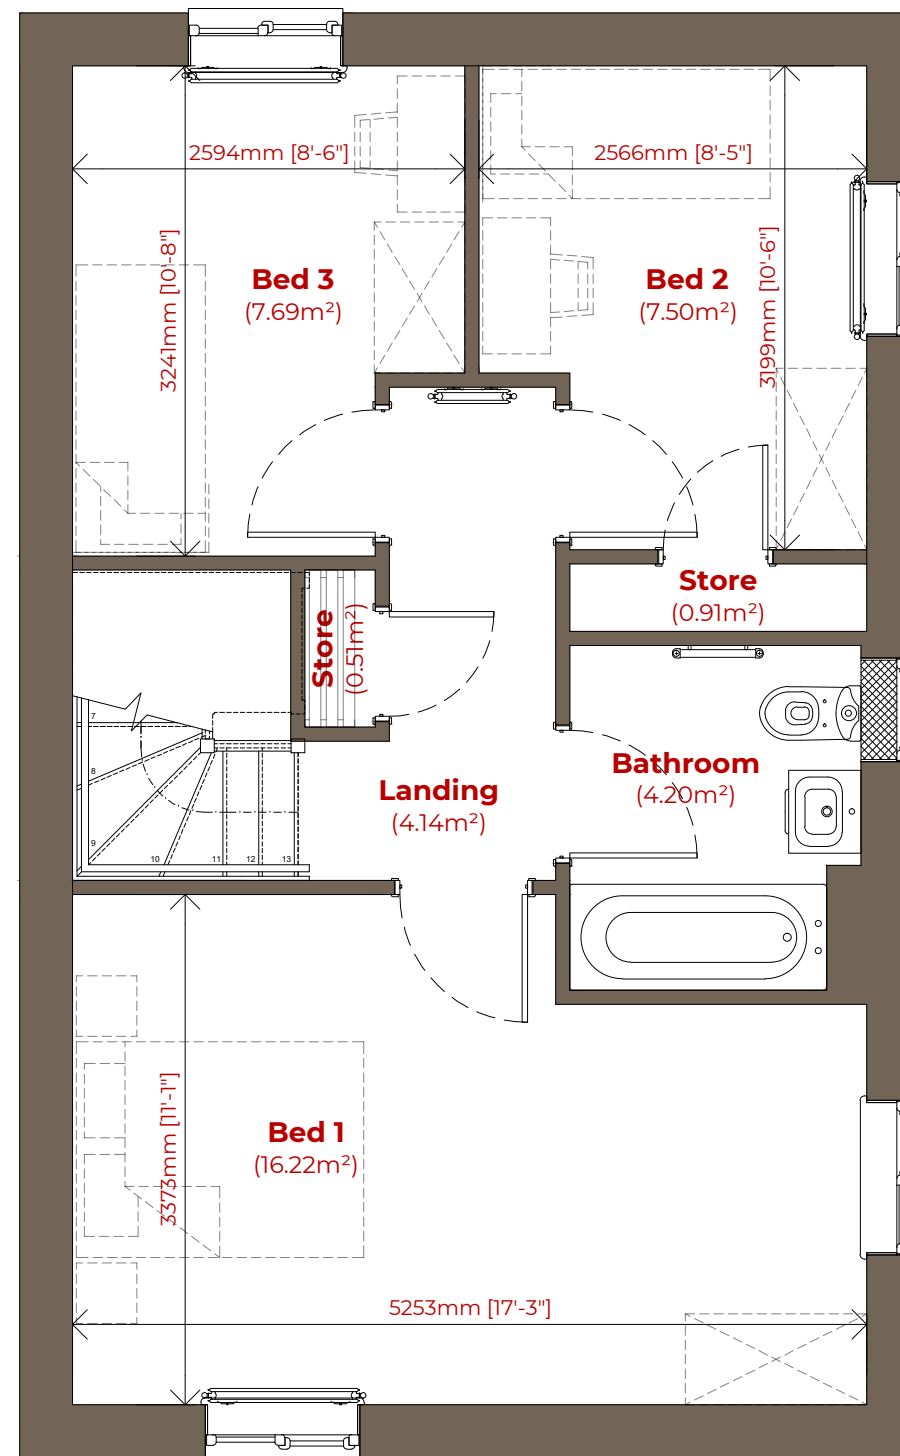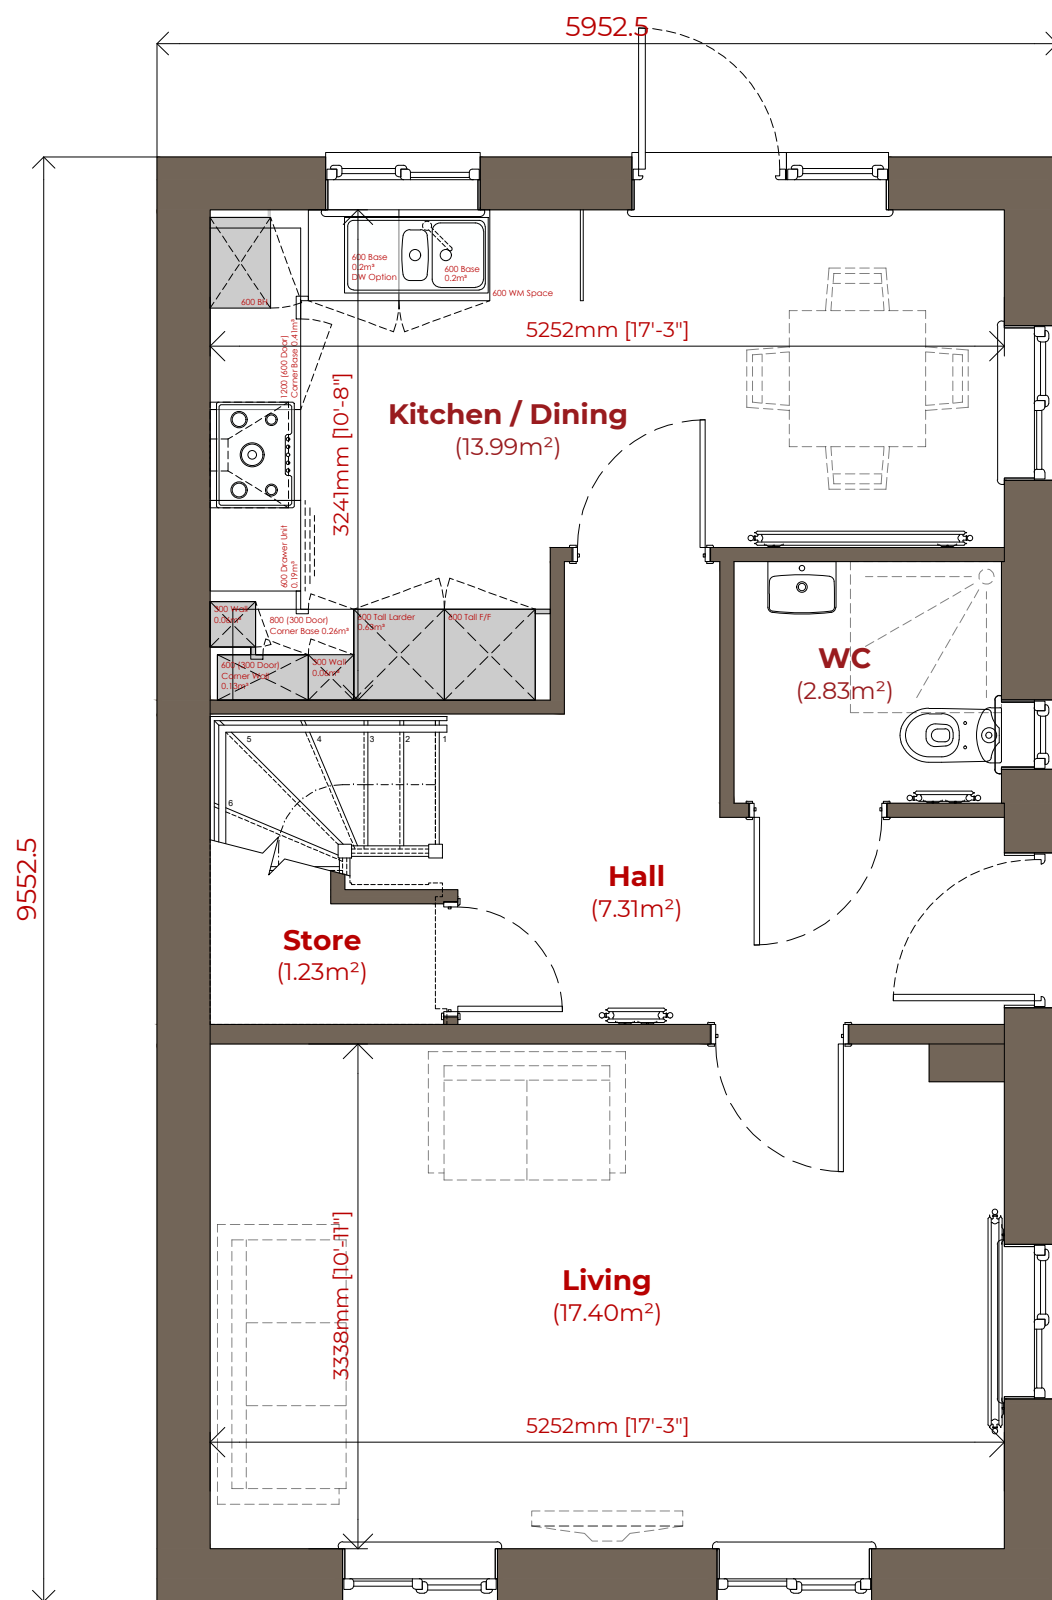

Stonebond

Project Title:
Timber Frame Range

House Type:
Eider

Drawing Title:
**Planning Drawing:
Floor Plans**


Drawing Number:
MAN038-SBP-T3.20-ZZ-DR-A-04-001

Scale:
1:50 @ A3


Revision Notes:
Application Issue

Date:
June 2026


Rev:
P01

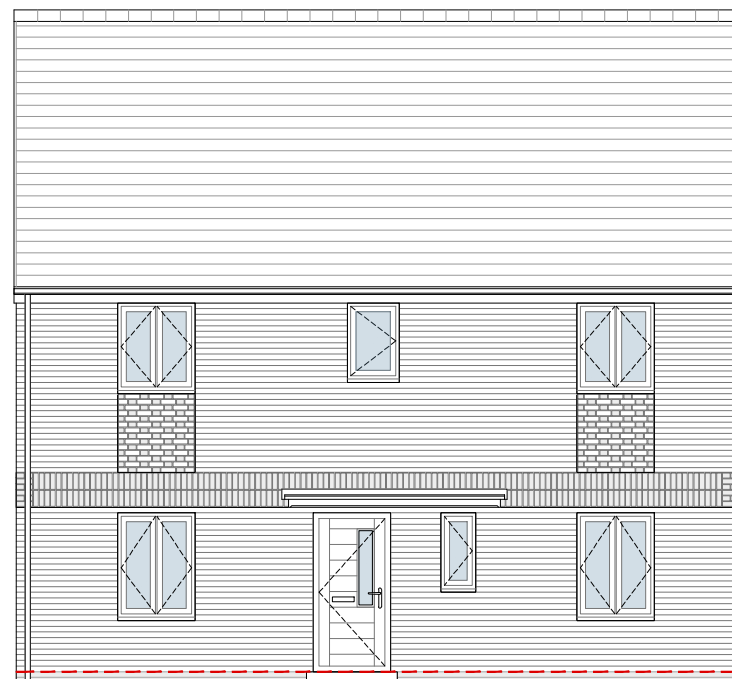


Front Elevation

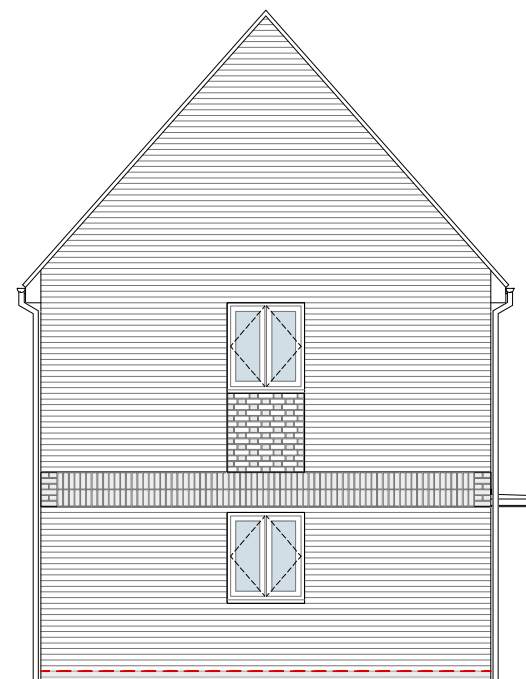


Side Elevation
FCT

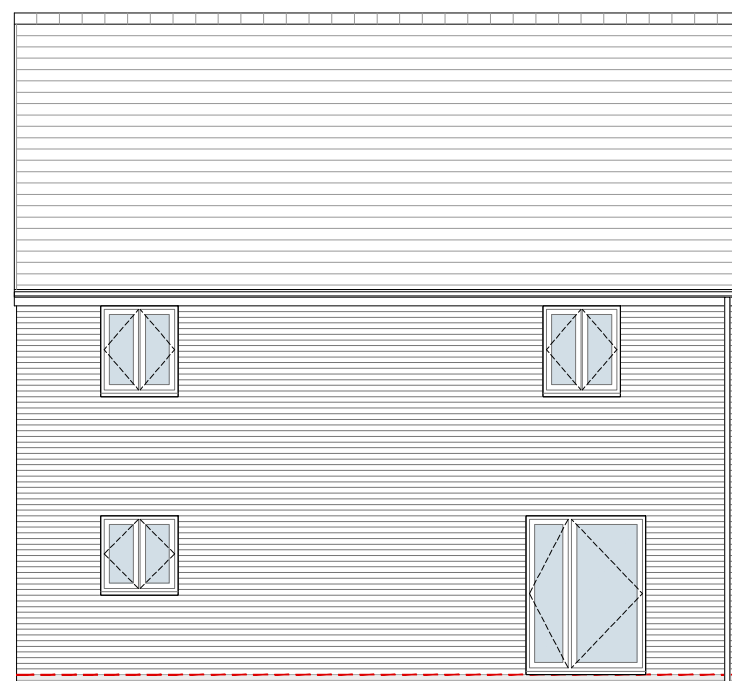

Rear Elevation

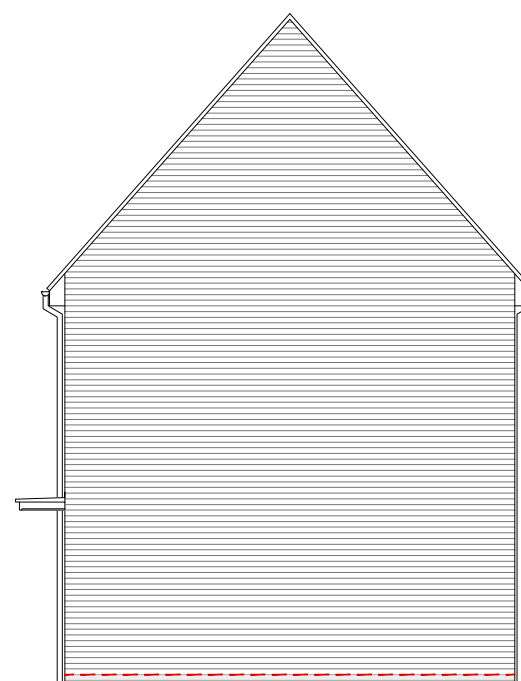

Side Elevation

 

Stonebond

Project Title:
Timber Frame Range

House Type:
Gadwall

Drawing Title:
**Planning Drawing:
Elevations**


Drawing Number:
MAN038-SBP-T3.30-ZZ-DR-A-04-002

Scale:
1:100 @ A3


Revision Notes:
Application Issue

Date:
June 2026


Rev:
P01

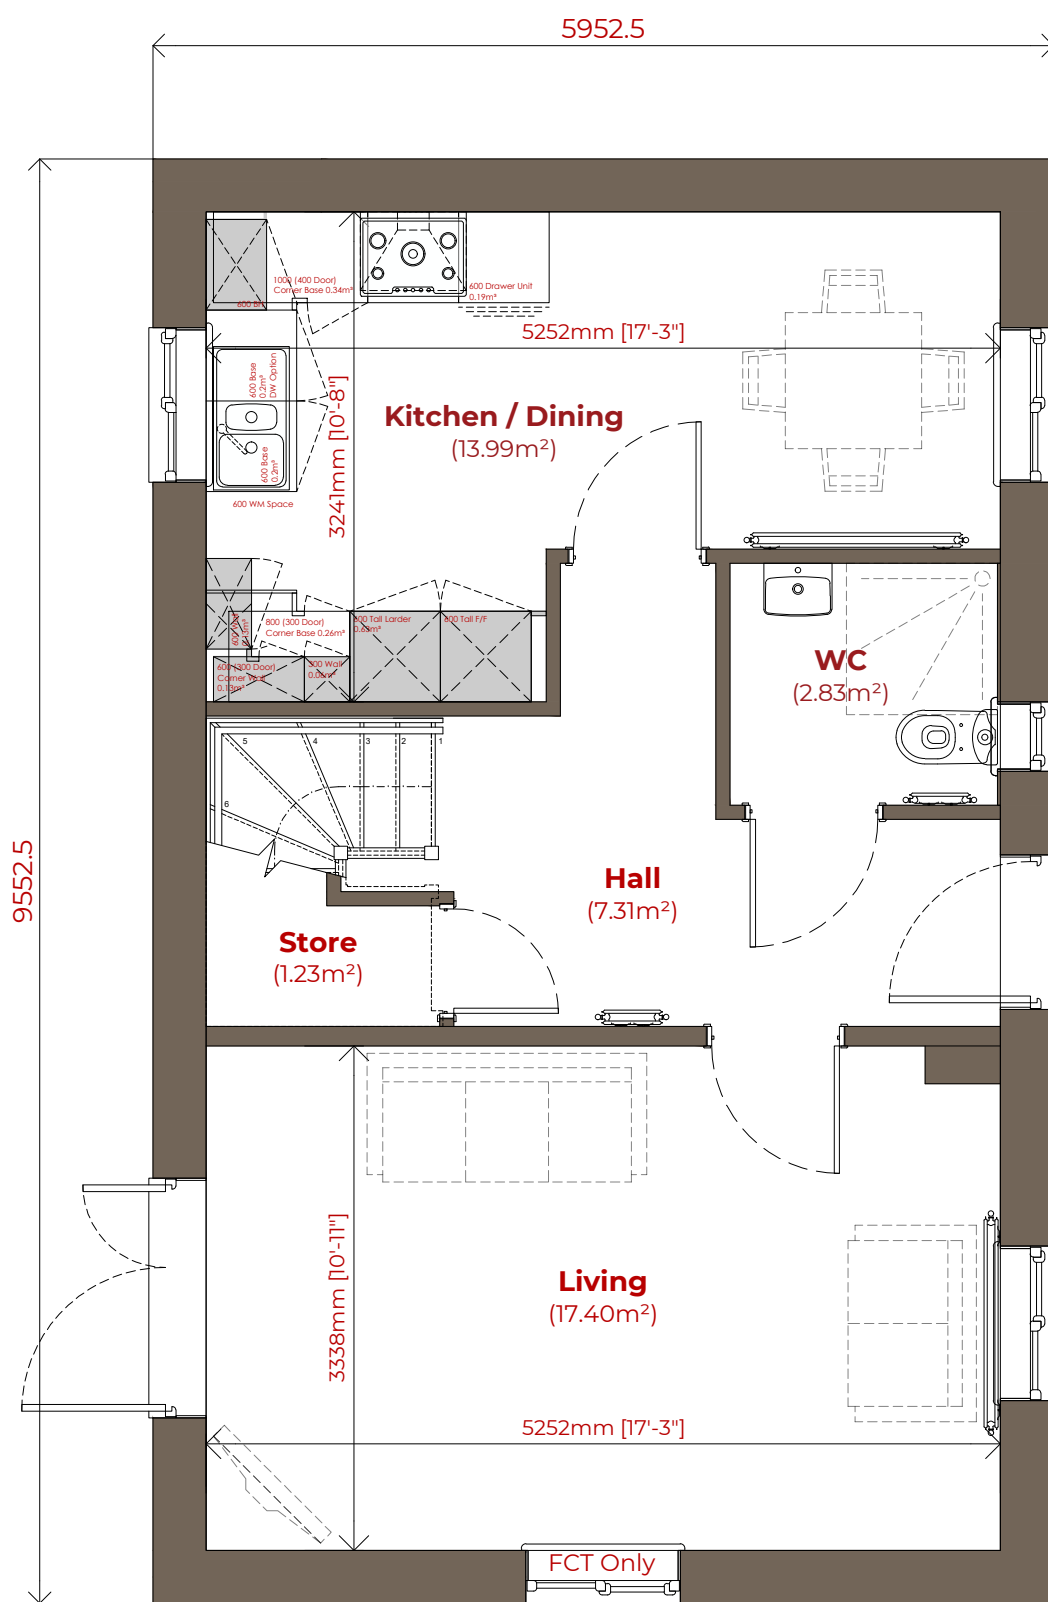

Ground Floor Plan

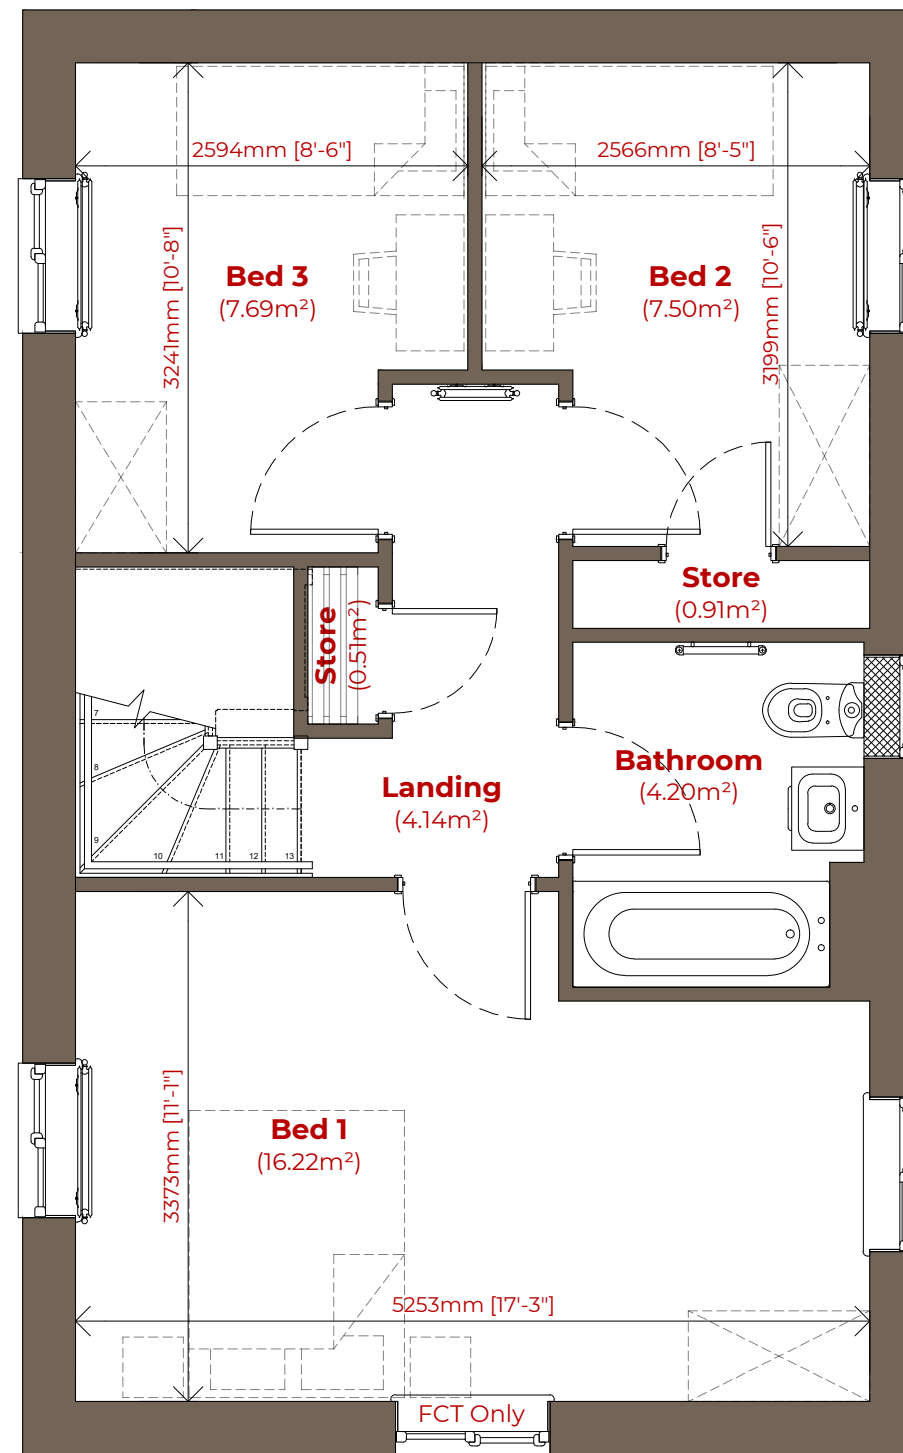

First Floor Plan

 

Stonebond

Project Title:
Timber Frame Range

House Type:
Gadwall

Drawing Title:
**Planning Drawing:
Floor Plans**


Drawing Number:
MAN038-SBP-T3.30-ZZ-DR-A-04-001

Scale:
1:50 @ A3


Revision Notes:
Application Issue

Date:
June 2026


Rev:
P01

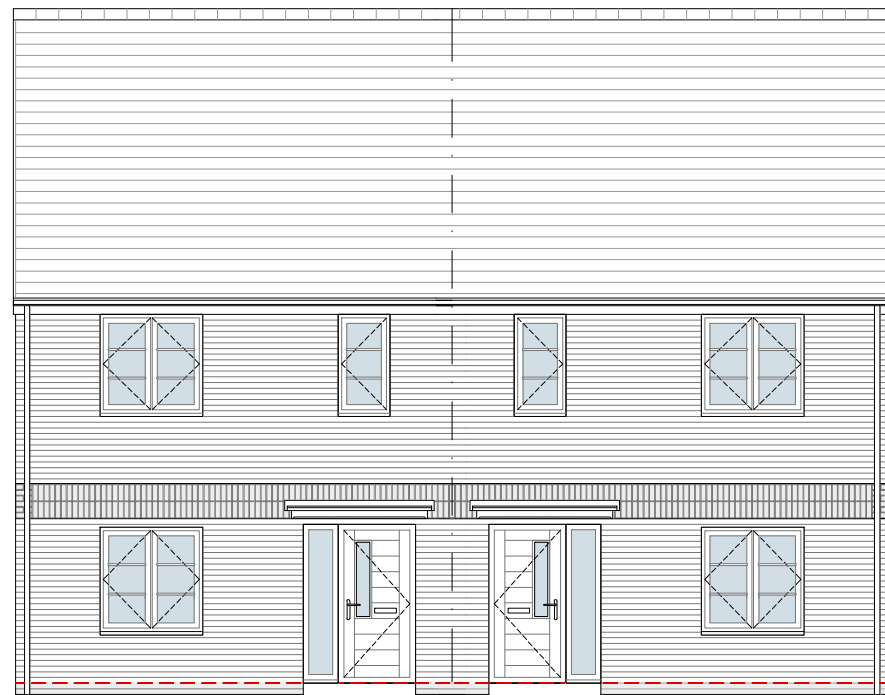


Front (R1)

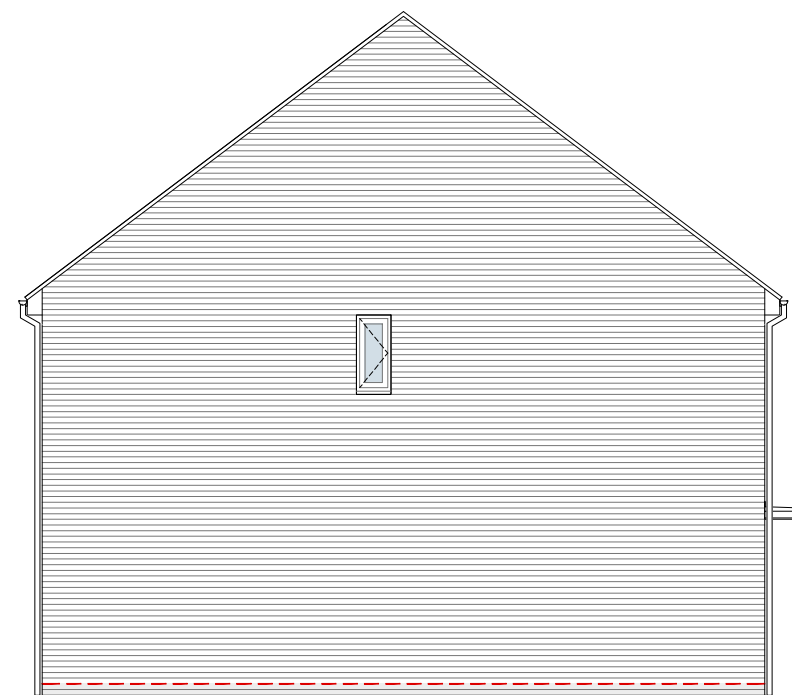


Side Elevation (R1)

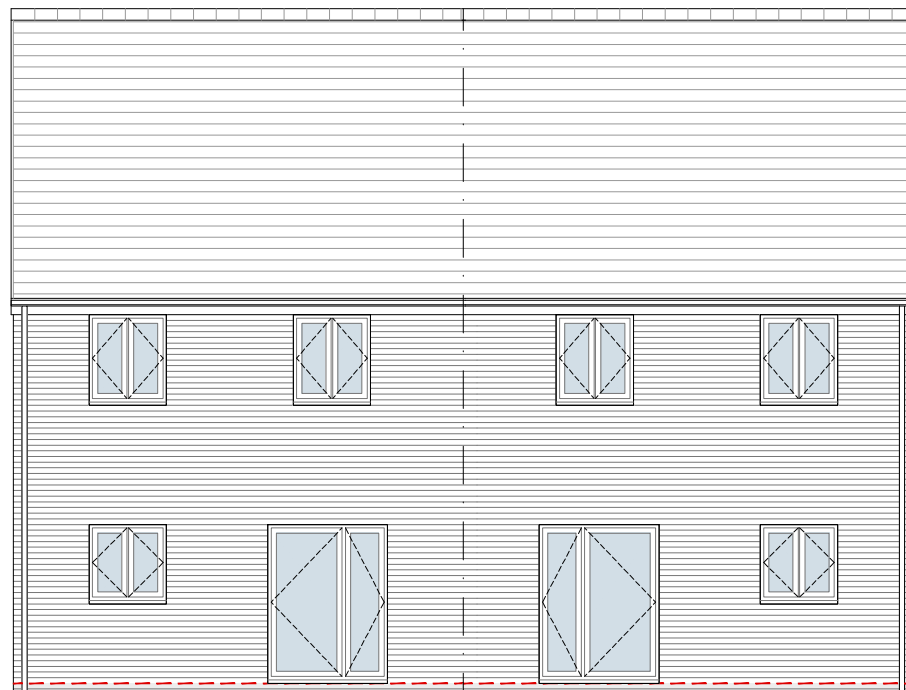

Rear (R1)

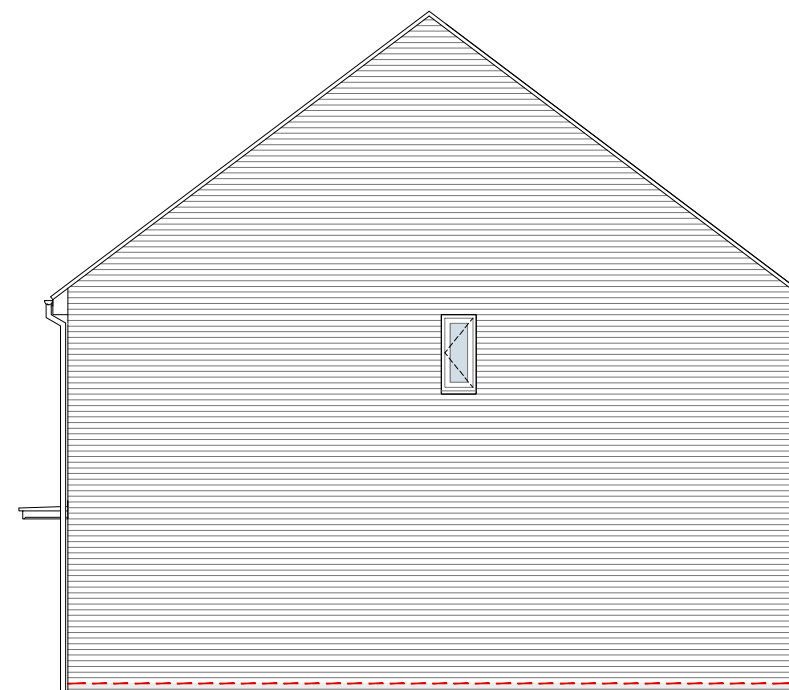

Side Elevation (R1)

 

Stonebond 

Project Title:
Timber Frame Range

House Type:
Jay

Drawing Title:
**Planning Drawing:
Elevations**

Drawing Number:
MAN038-SBP-T3.55-ZZ-DR-A-04-002

Scale:
1:100 @ A3


Revision Notes:
Application Issue

Date:
June 2026

Rev:
P01



Front Elevation (R2)

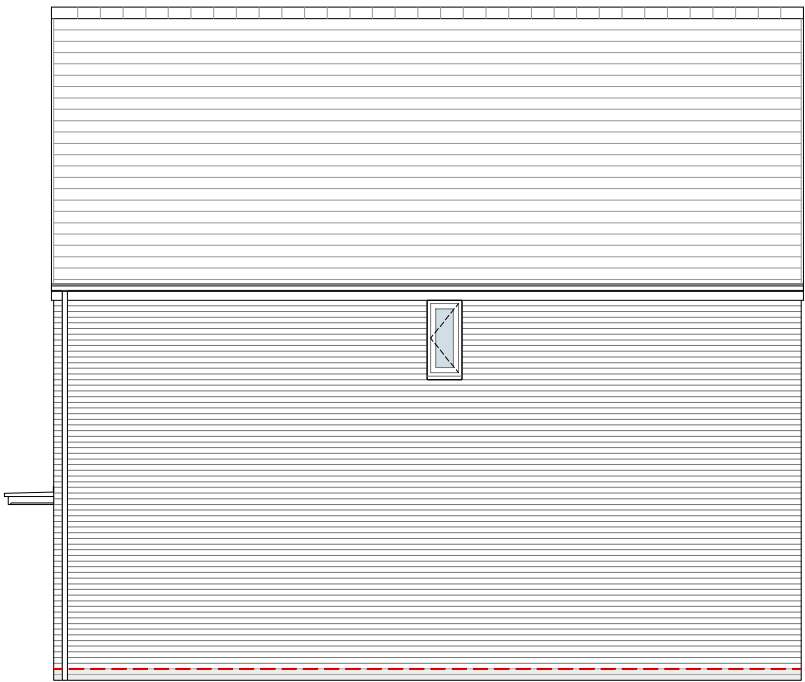


Side Elevation(R2)




Front (End)
(R2)


(Indicative Adjoining
Property)

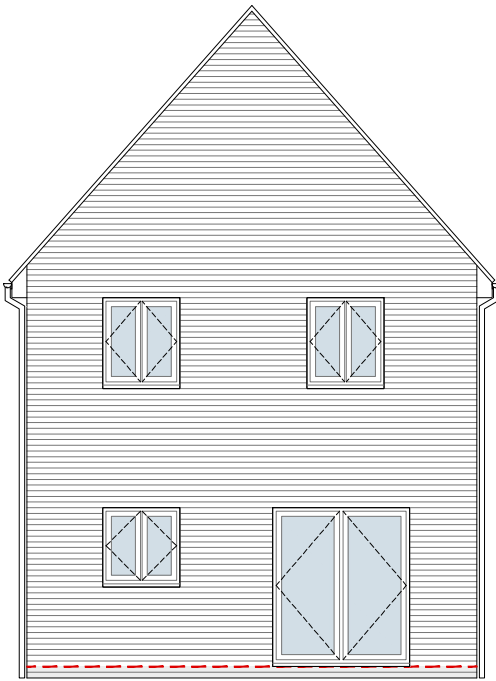

Rear Elevation (R2)

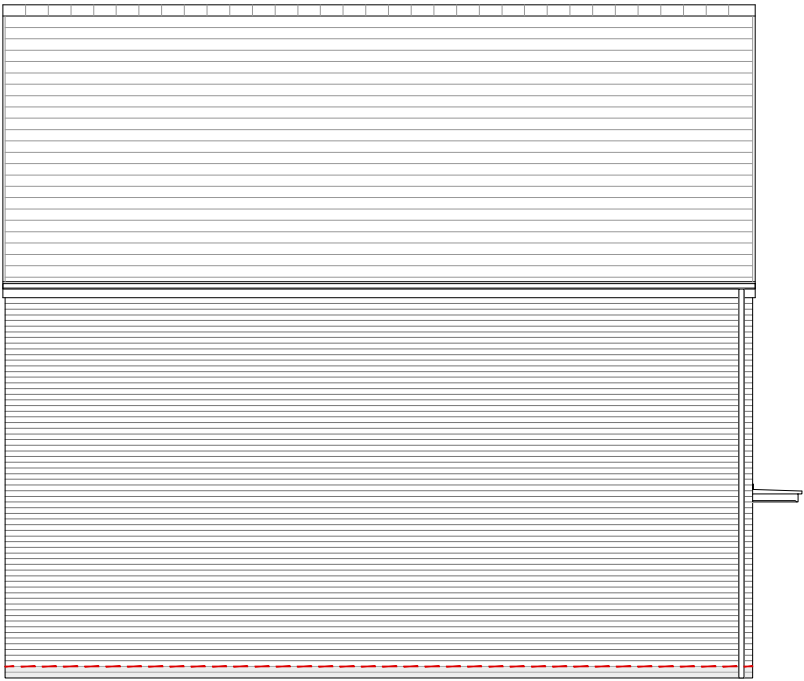


Side Elevation (R2)

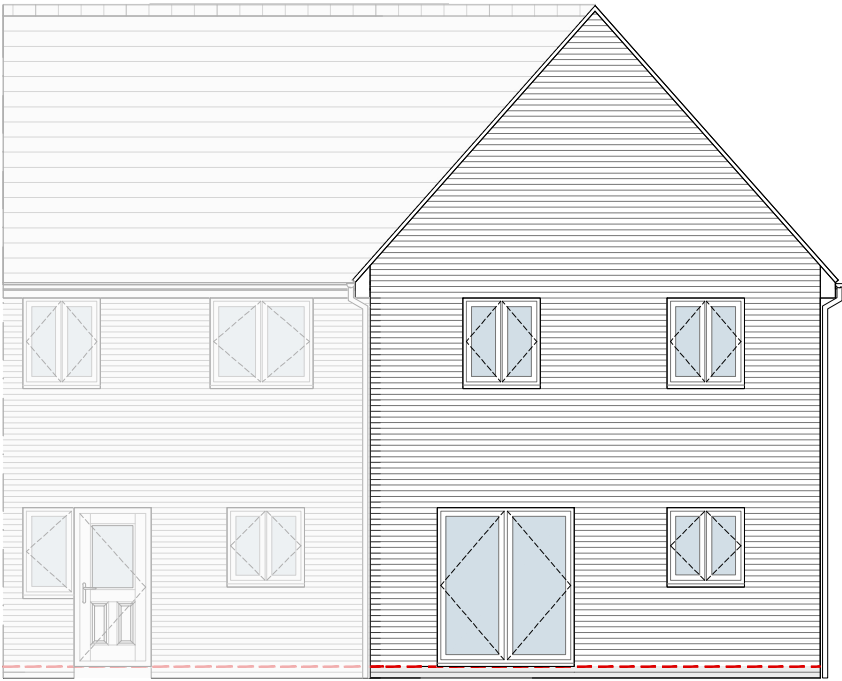

(Indicative Adjoining
Property)

Rear (End)
(R2)

 

Stonebond

Project Title:
Timber Frame Range

House Type:
Jay

Drawing Title:
**Planning Drawing:
Elevations**


Drawing Number:
MAN038-SBP-T3.55-ZZ-DR-A-04-003

Scale:
1:100 @ A3


Revision Notes:
Application Issue

Date:
June 2026


Rev:
P01

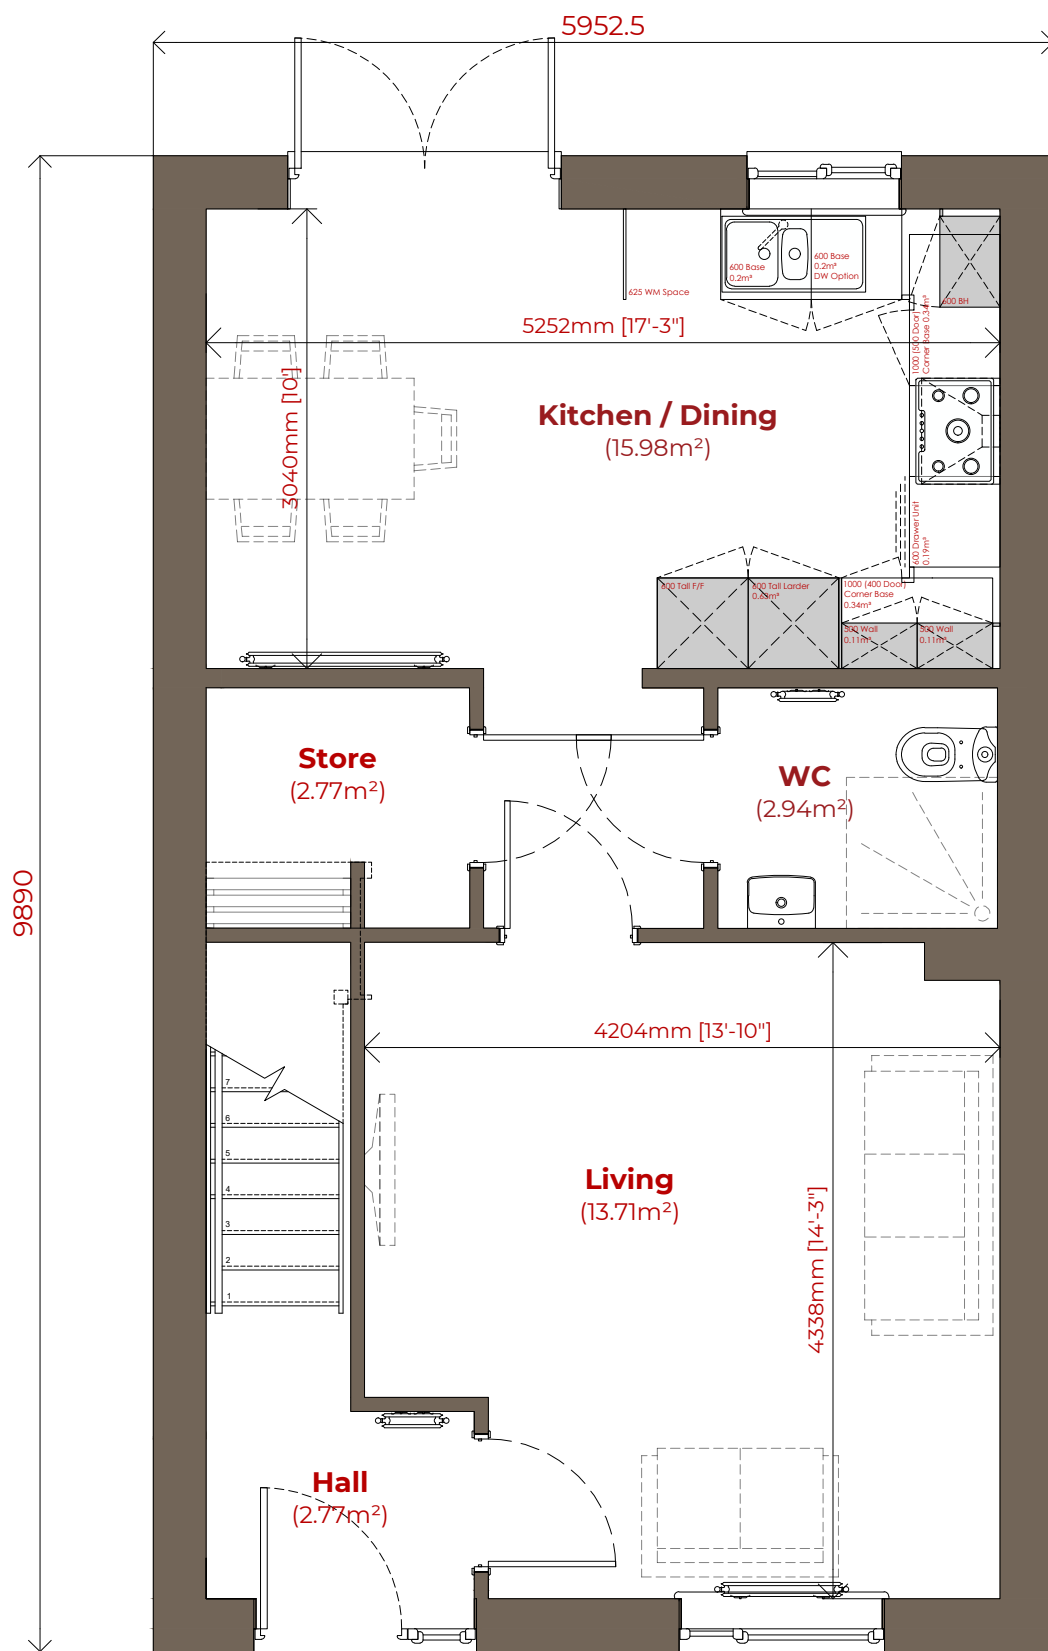

Ground Floor Plan

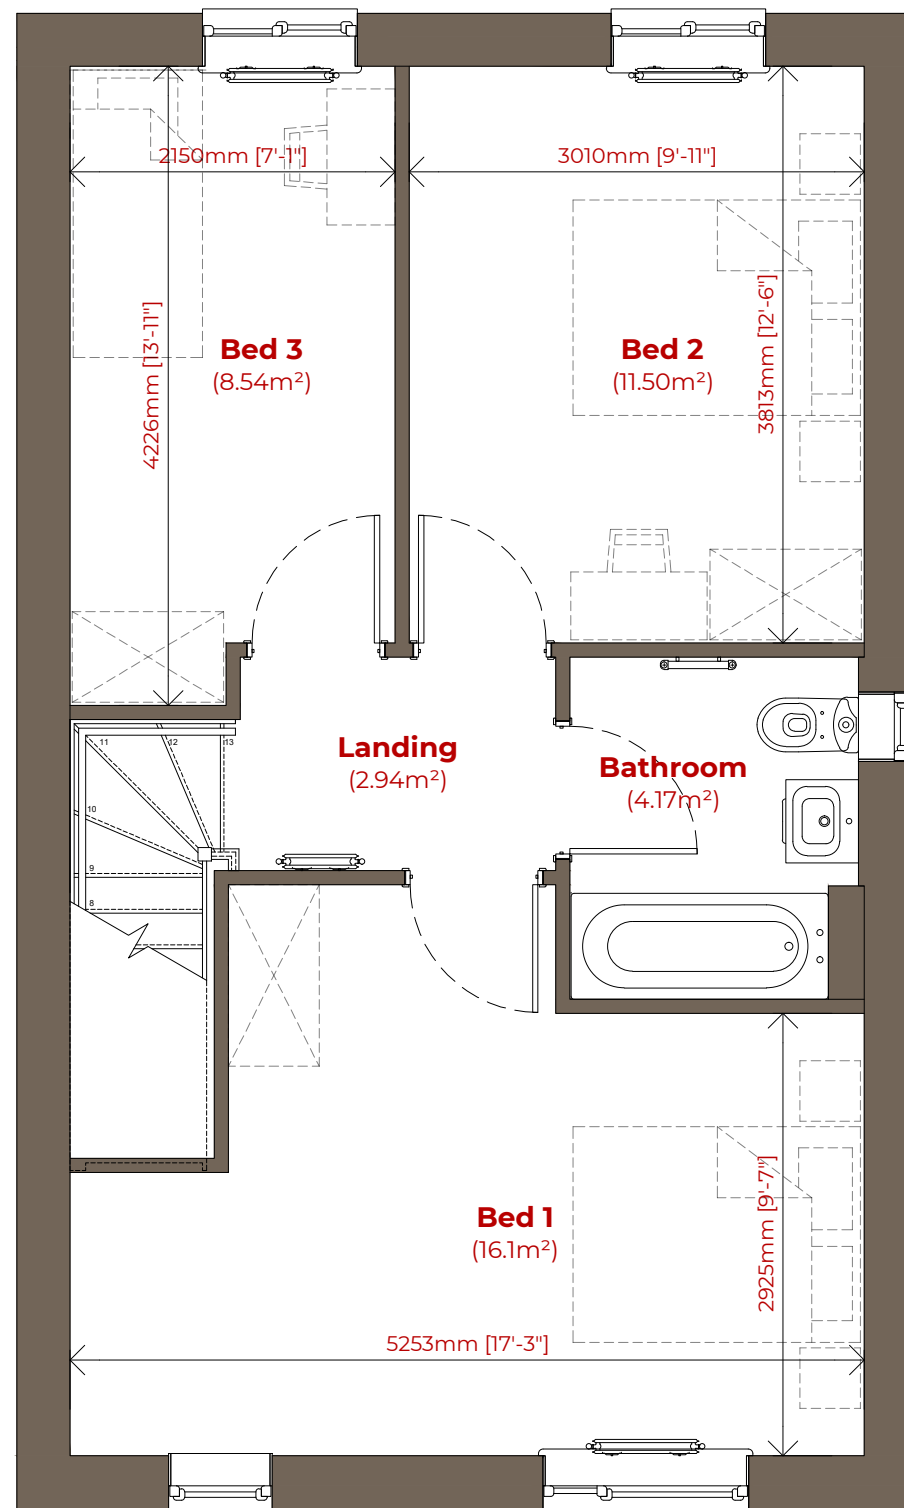

First Floor Plan

 

Stonebond

Project Title:
Timber Frame Range

House Type:
Jay

Drawing Title:
**Planning Drawing:
Floor Plans**


Drawing Number:
MAN038-SBP-T3.55-ZZ-DR-A-04-001

Scale:
1:50 @ A3


Revision Notes:
Application Issue

Date:
June 2026


Rev:
P01

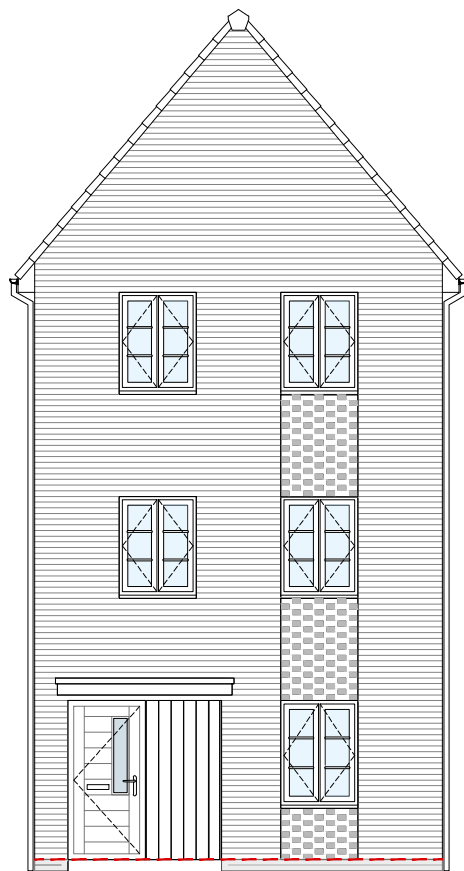


Front Elevation

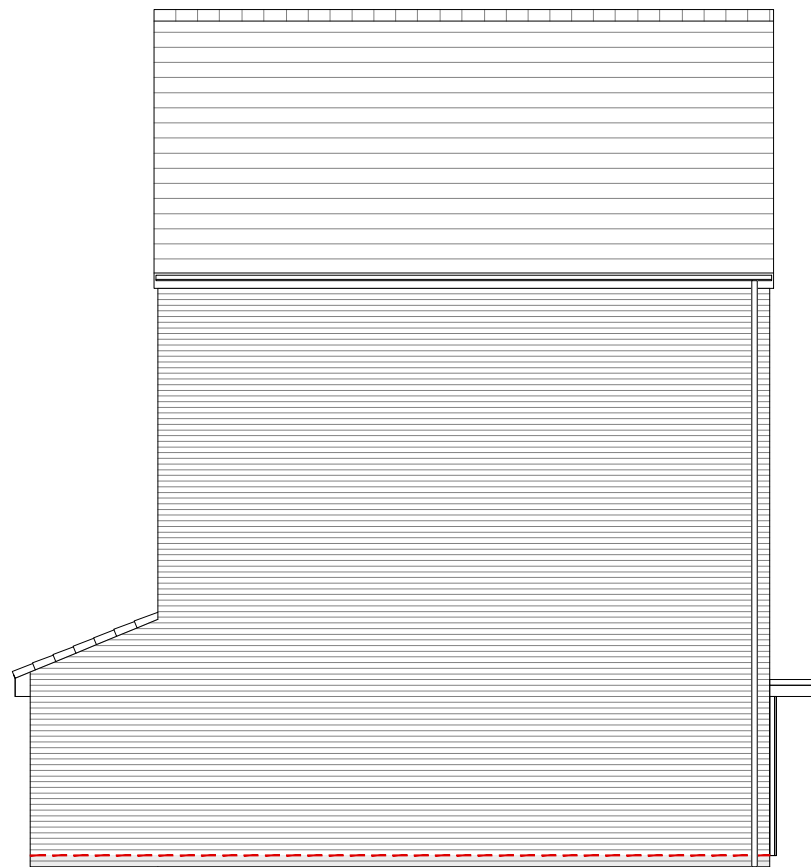

Side Elevation

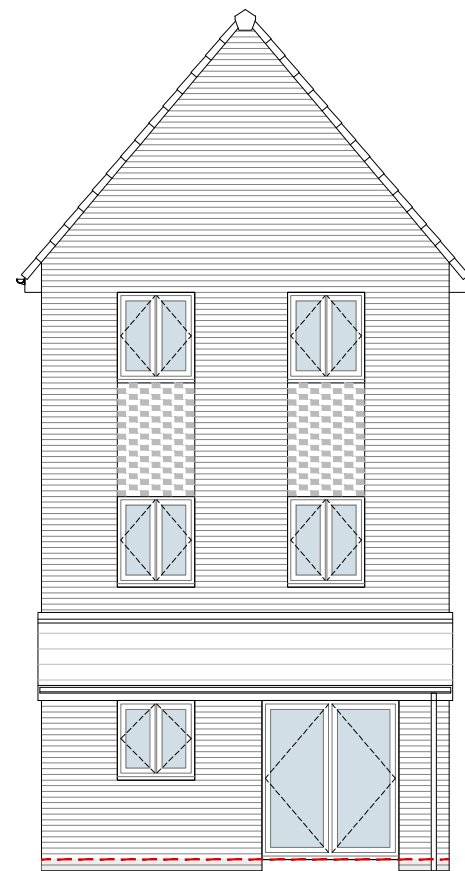


Rear Elevation

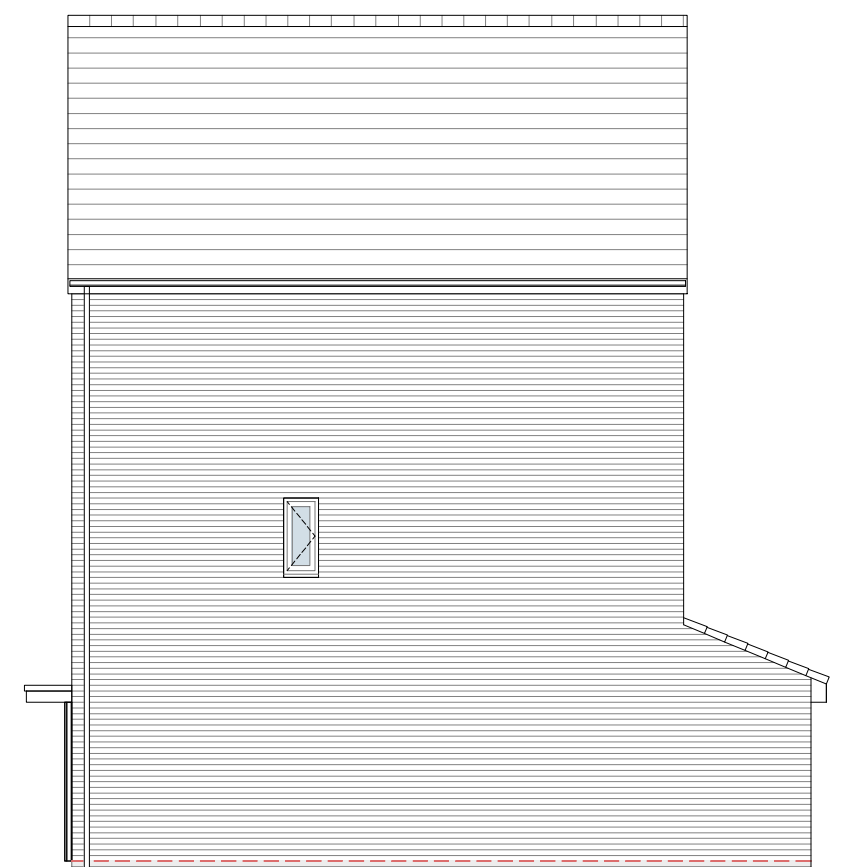

Side Elevation




Front Elevation (Mews)
1:200

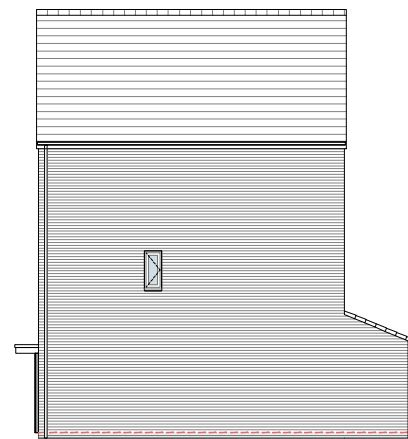

Side Elevation (Mews)
1:200



Rear Elevation (Mews)
1:200

 

Stonebond

Project Title:
Timber Frame Range

House Type:
Redwing

Drawing Title:
**Planning Drawing:
Elevations**





Drawing Number:
MAN038-SBP-T4.45-ZZ-DR-A-04-002

Scale:
1:100 @ A3

Revision Notes:
**Brick detail to the
rear amended.**

Date:
June 2026

Rev:
P03

 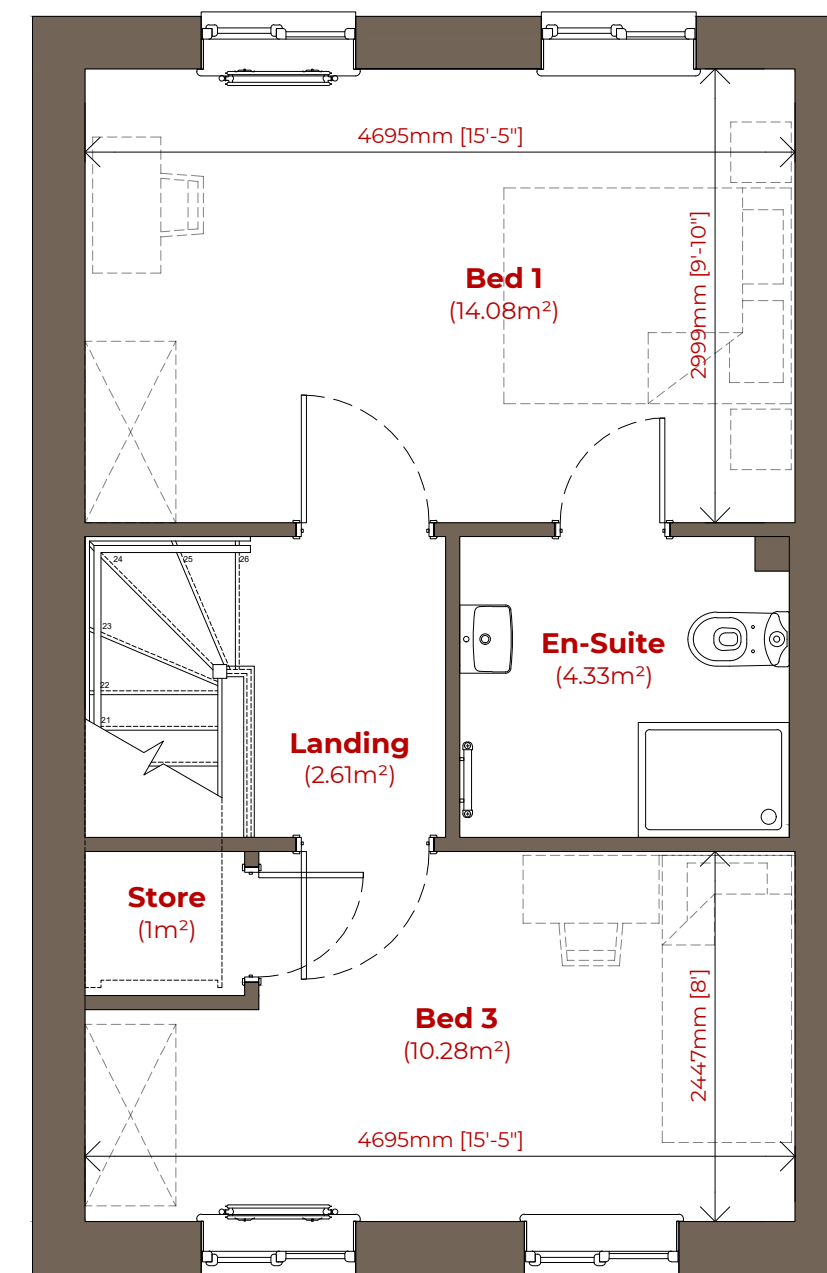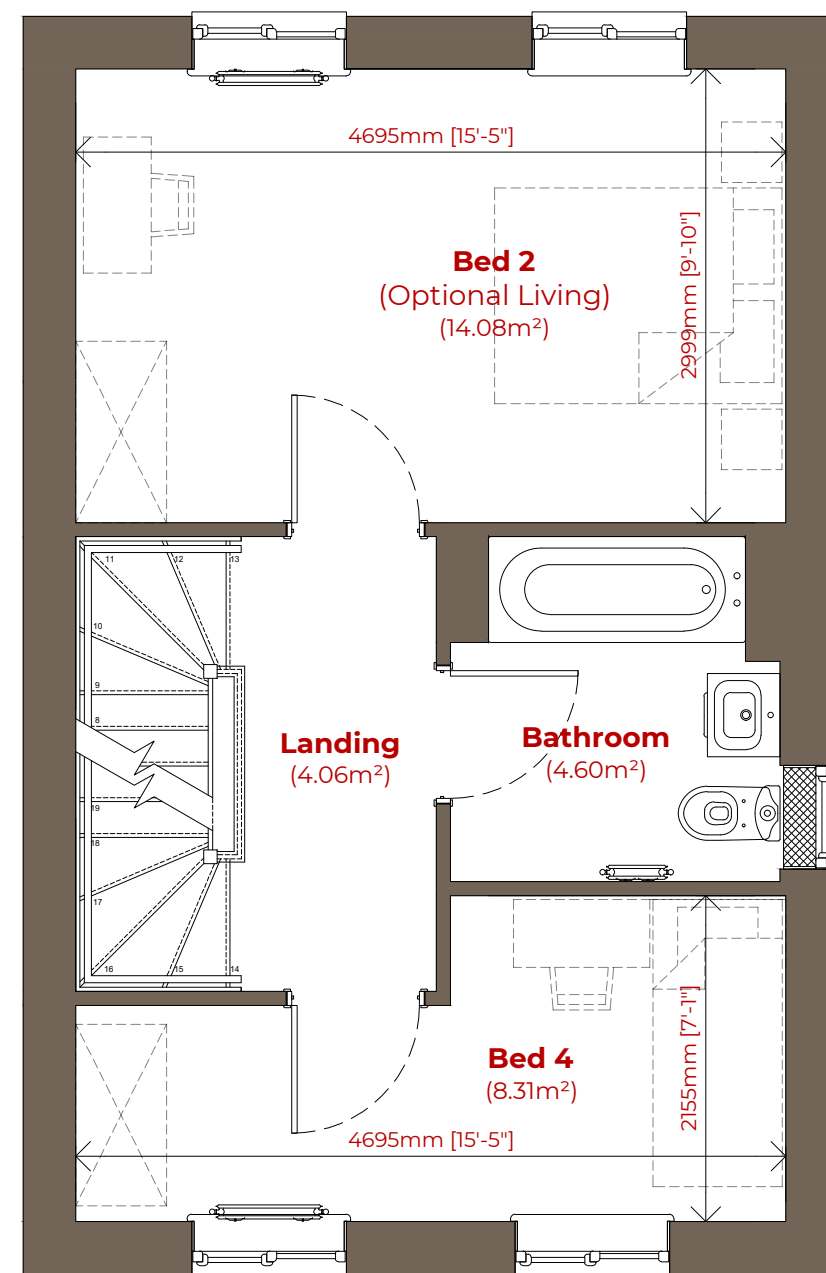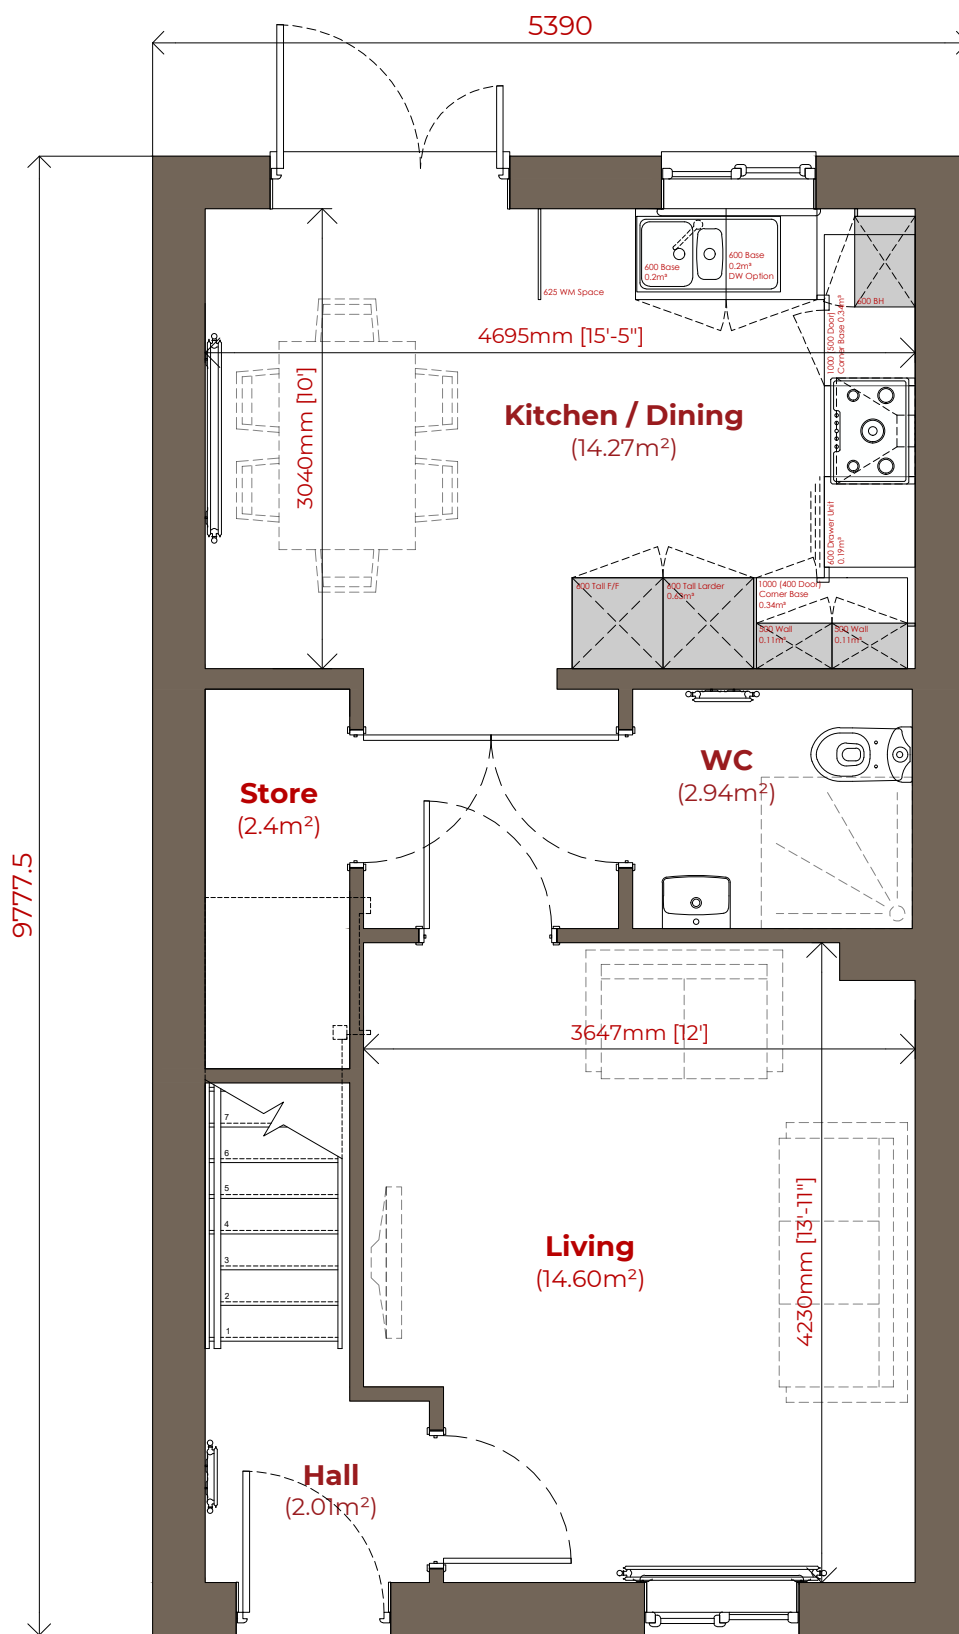

Ground Floor Plan

First Floor Plan

Second Floor Plan

Stonebond

Project Title:
Timber Frame Range

House Type:
Redwing

Drawing Title:
**Planning Drawing:
Floor Plans**

Drawing Number:
MAN038-SBP-T4.45-ZZ-DR-A-04-001

Scale:
1:50 @ A3

Revision Notes:
Application Issue

Date:
June 2026

Rev:
P01