
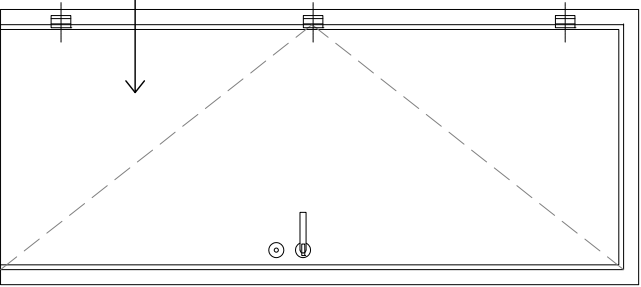


PROPOSED NEW DOOR TYPES
1:25


REFER TO FLOOR PLAN FOR LOCATIONS OF NEW DOORS

TYPE : Flush No Vision Panel	TYPE : Vision Panel
Door Numbers: ID-L0-021 & ID-L0-022	Door Numbers: ID-L0-017
	


PROPOSED NEW VENEER TO NEW DOORS TO MATCH EXISTING
APPEARANCE OF ORIGINAL DOORS

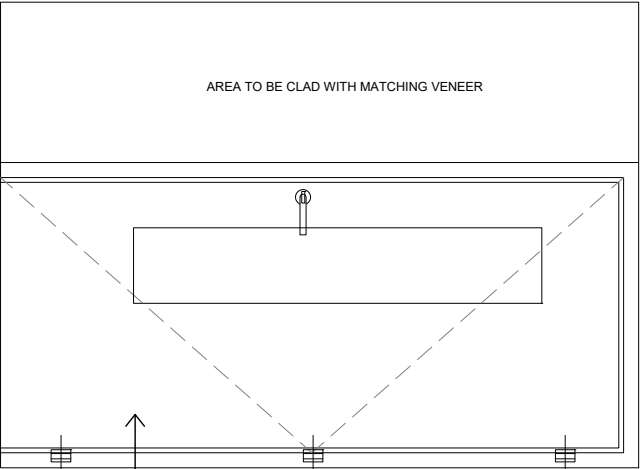

PHOTOGRAPH OF ORIGINAL DOOR

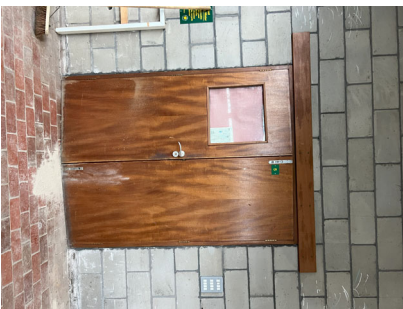

PROPOSED FLOOR PLAN
1:50

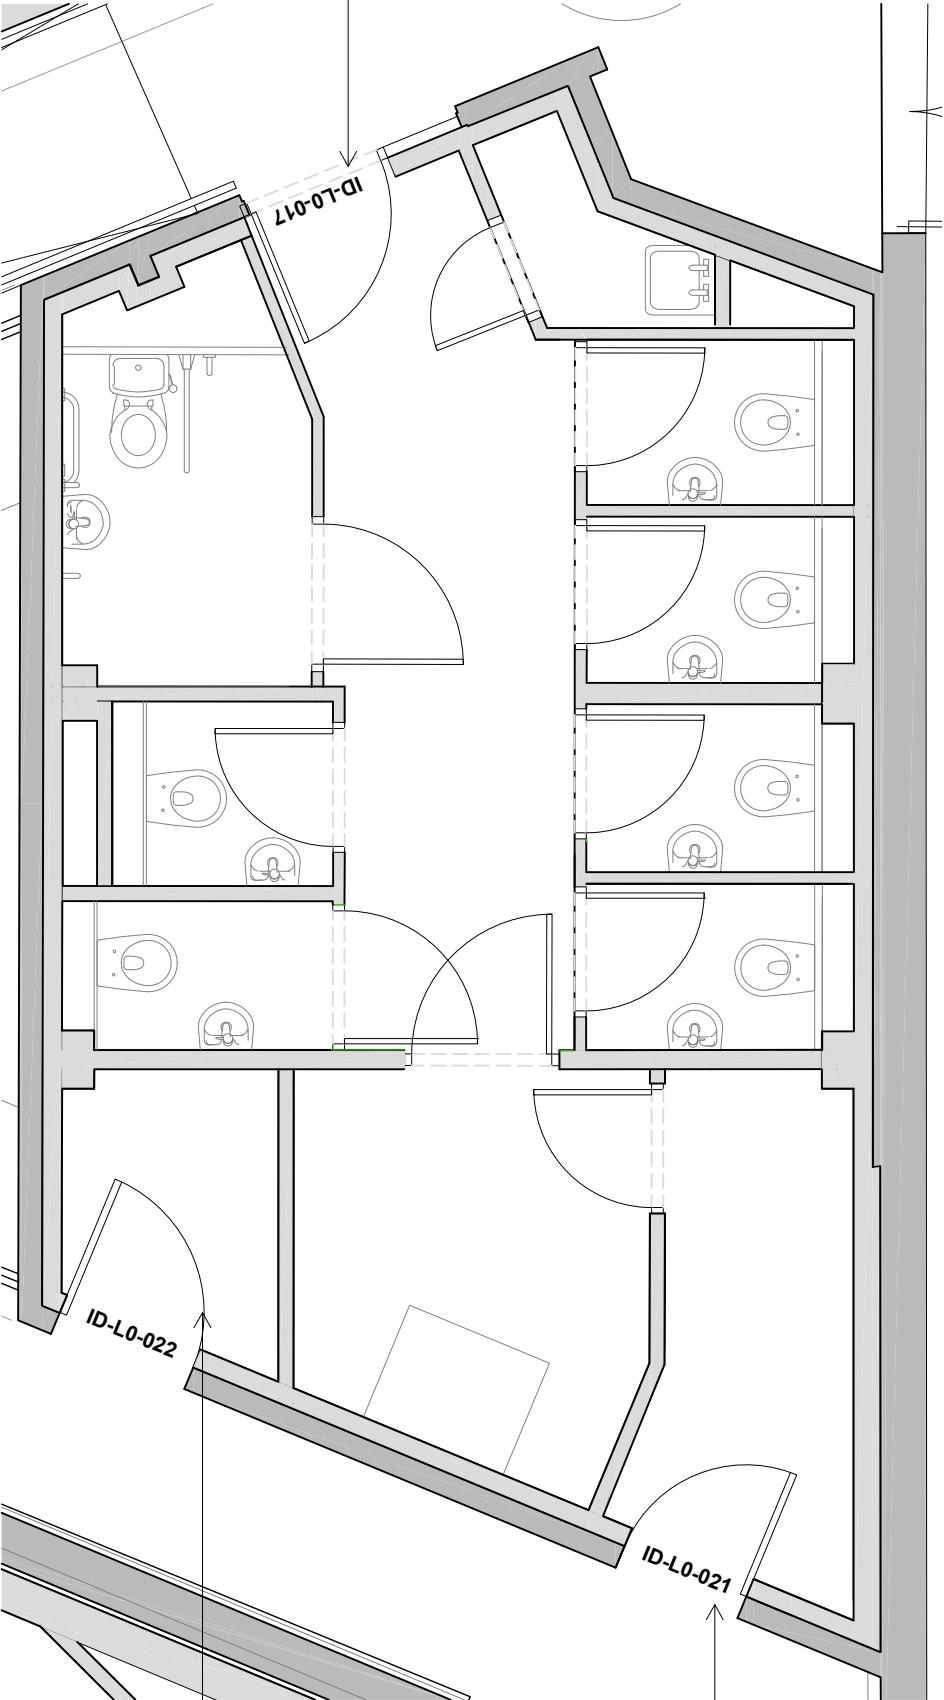

PHOTOGRAPH OF ORIGINAL DOOR



PHOTOGRAPH OF ORIGINAL DOOR



COPYRIGHT RESERVE

The Contractor shall verify, and be responsible for all dimensions. DO NOT scale the drawing. Any errors or omissions shall be reported to Seven Architecture without delay. The Copyrights to all designs and drawings are the property of Seven Architecture. No part of this drawing may be reproduced or transmitted in any form or by any means electronic or mechanical, including photocopying, recording, or by any information storage and retrieval system, without permission in writing from Seven Architecture.

GENERAL NOTES:

1. All dimensions of construction are shown in millimetres and are to be scaled and only within or calculated dimensions.
2. Any queries or doubts, drawing error or discrepancies should be referred to the architect.
3. All dimensions to be checked on site.
4. All architectural specifications and details are to be used in conjunction with the relevant British Standards.
5. All architectural specifications and details are to be used in conjunction with the relevant British Standards and manufacturer's drawings.

REV: DESCRIPTION: DATE: DRAWN: CHECK: P01 PLANNING ISSUE 11/05/2028 WR RS

DRAWING SCALE: Varies

KEY PLAN (NTS):

CLIENT:
Hopwood Hall College

PROJECT TITLE:
HCO Milnrow Chapel Conversion

PROJECT NO:
20765

DRAWING TITLE:
New Internal Doors

DRAWING NO:

PROJECT	1	ORIGIN	ZONE	LEVEL	TYPE	ROLE	NO.	REVISION
HCO	SEV	ZZ	ZZ	ZZ	DR	A	00180	P01

SUITABILITY
REVISION
DESCRIPTION
PLANNING