




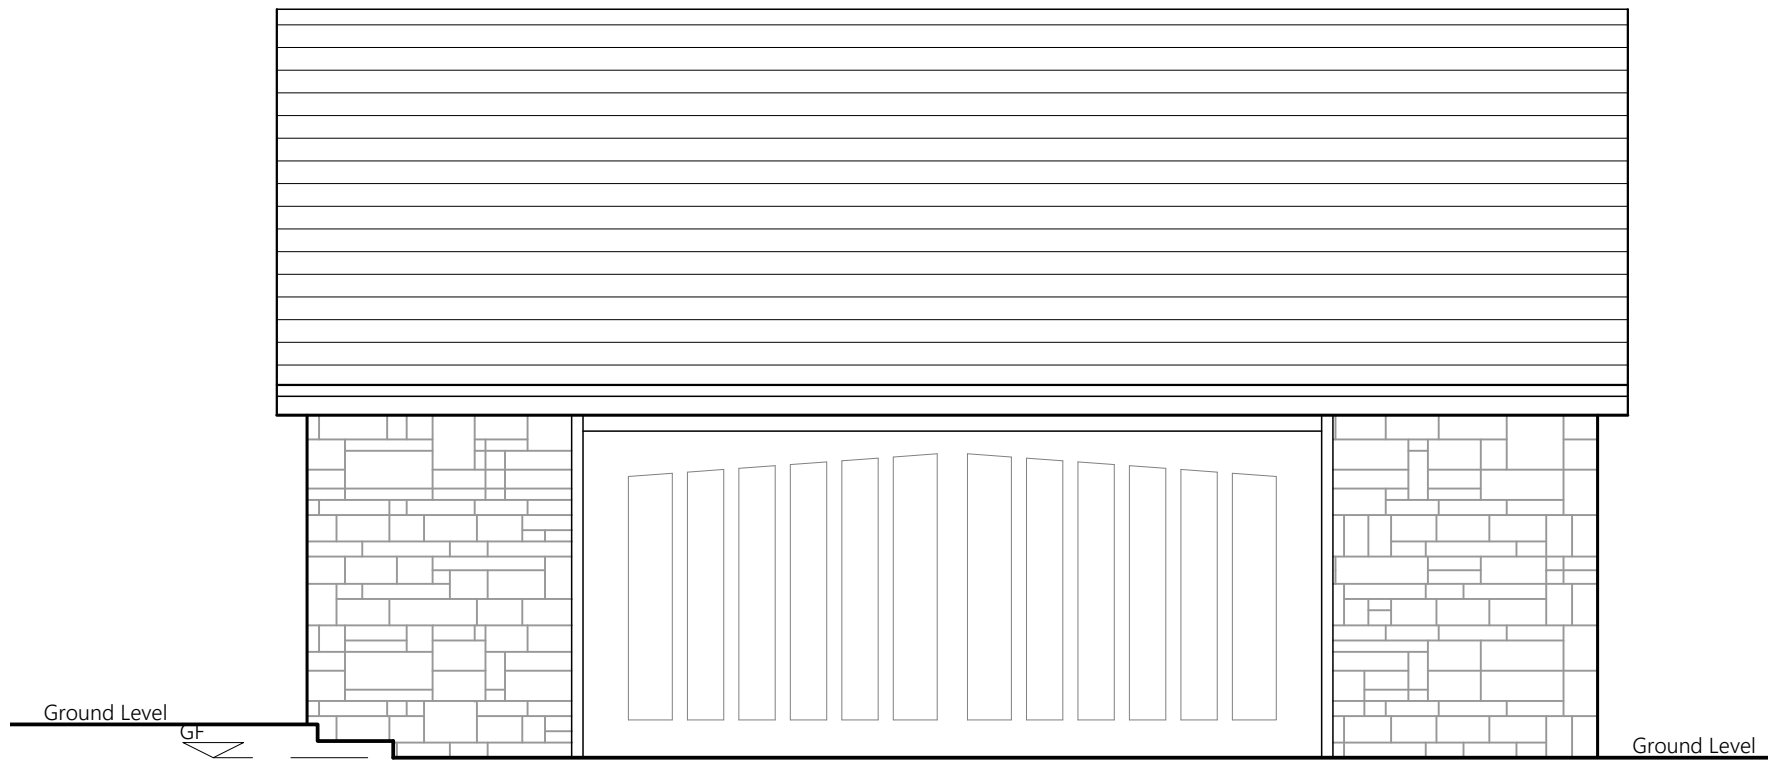

EXISTING FRONT ELEVATION

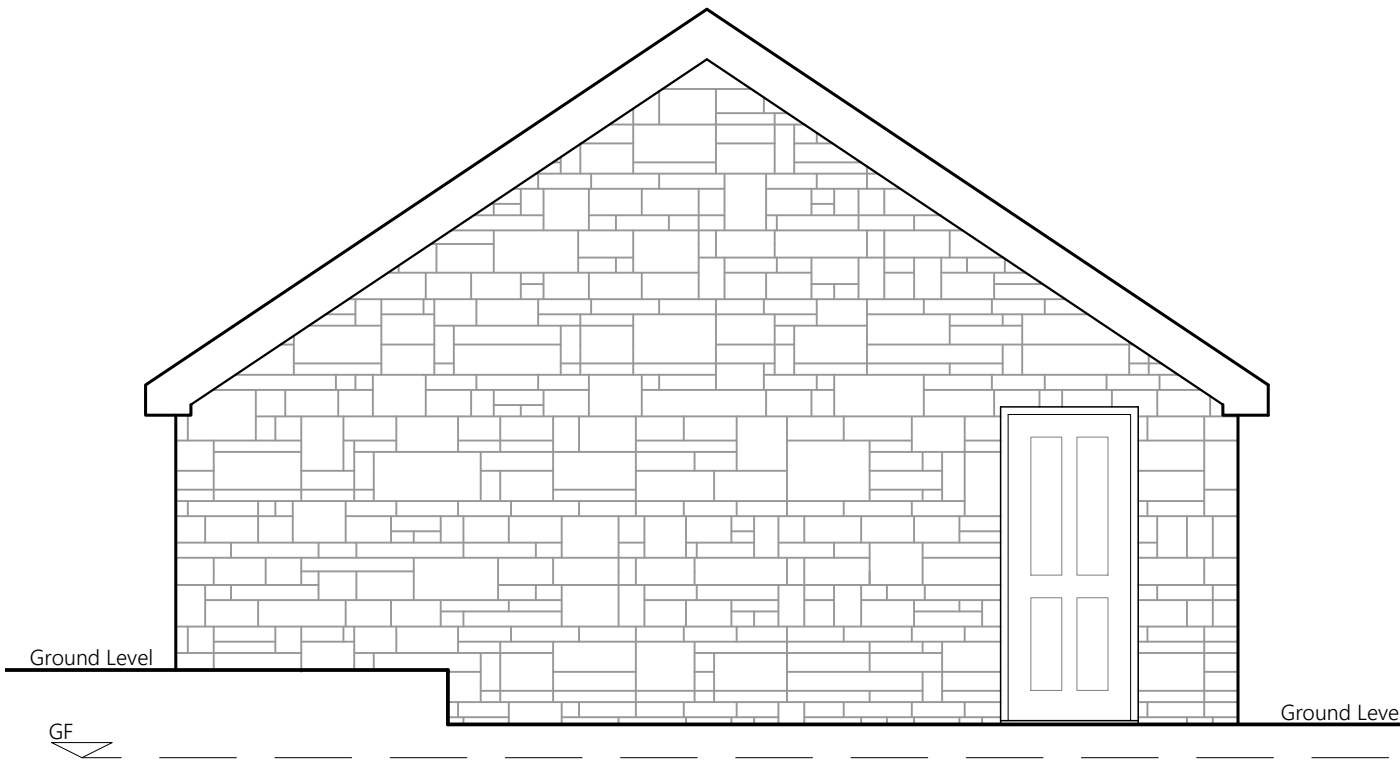

EXISTING SIDE ELEVATION

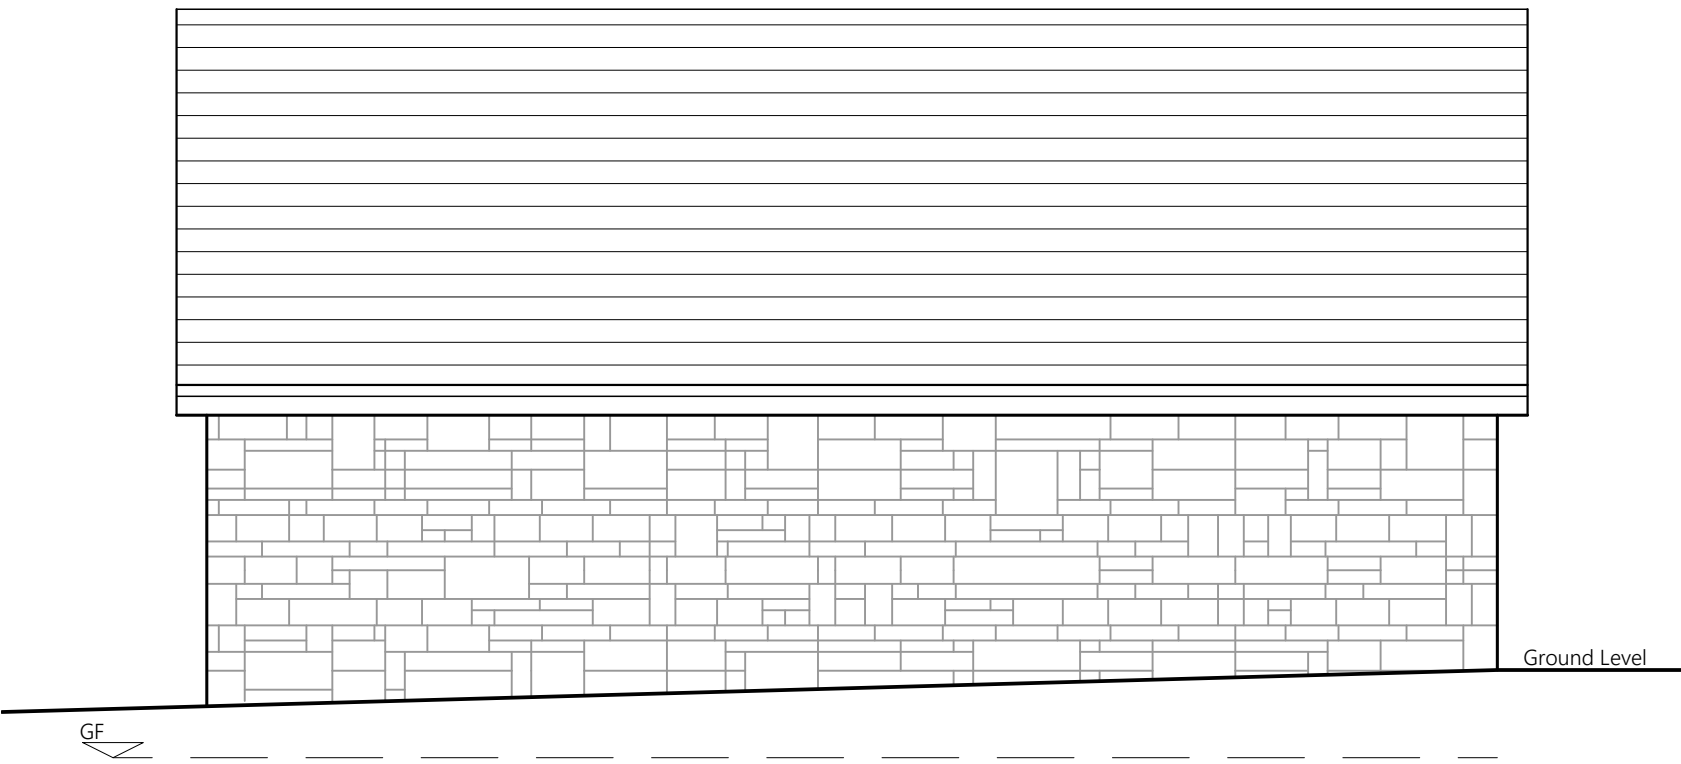


EXISTING REAR ELEVATION




SOFT LANDSCAPING/ GRASS

SOFT LANDSCAPING/ GRASS

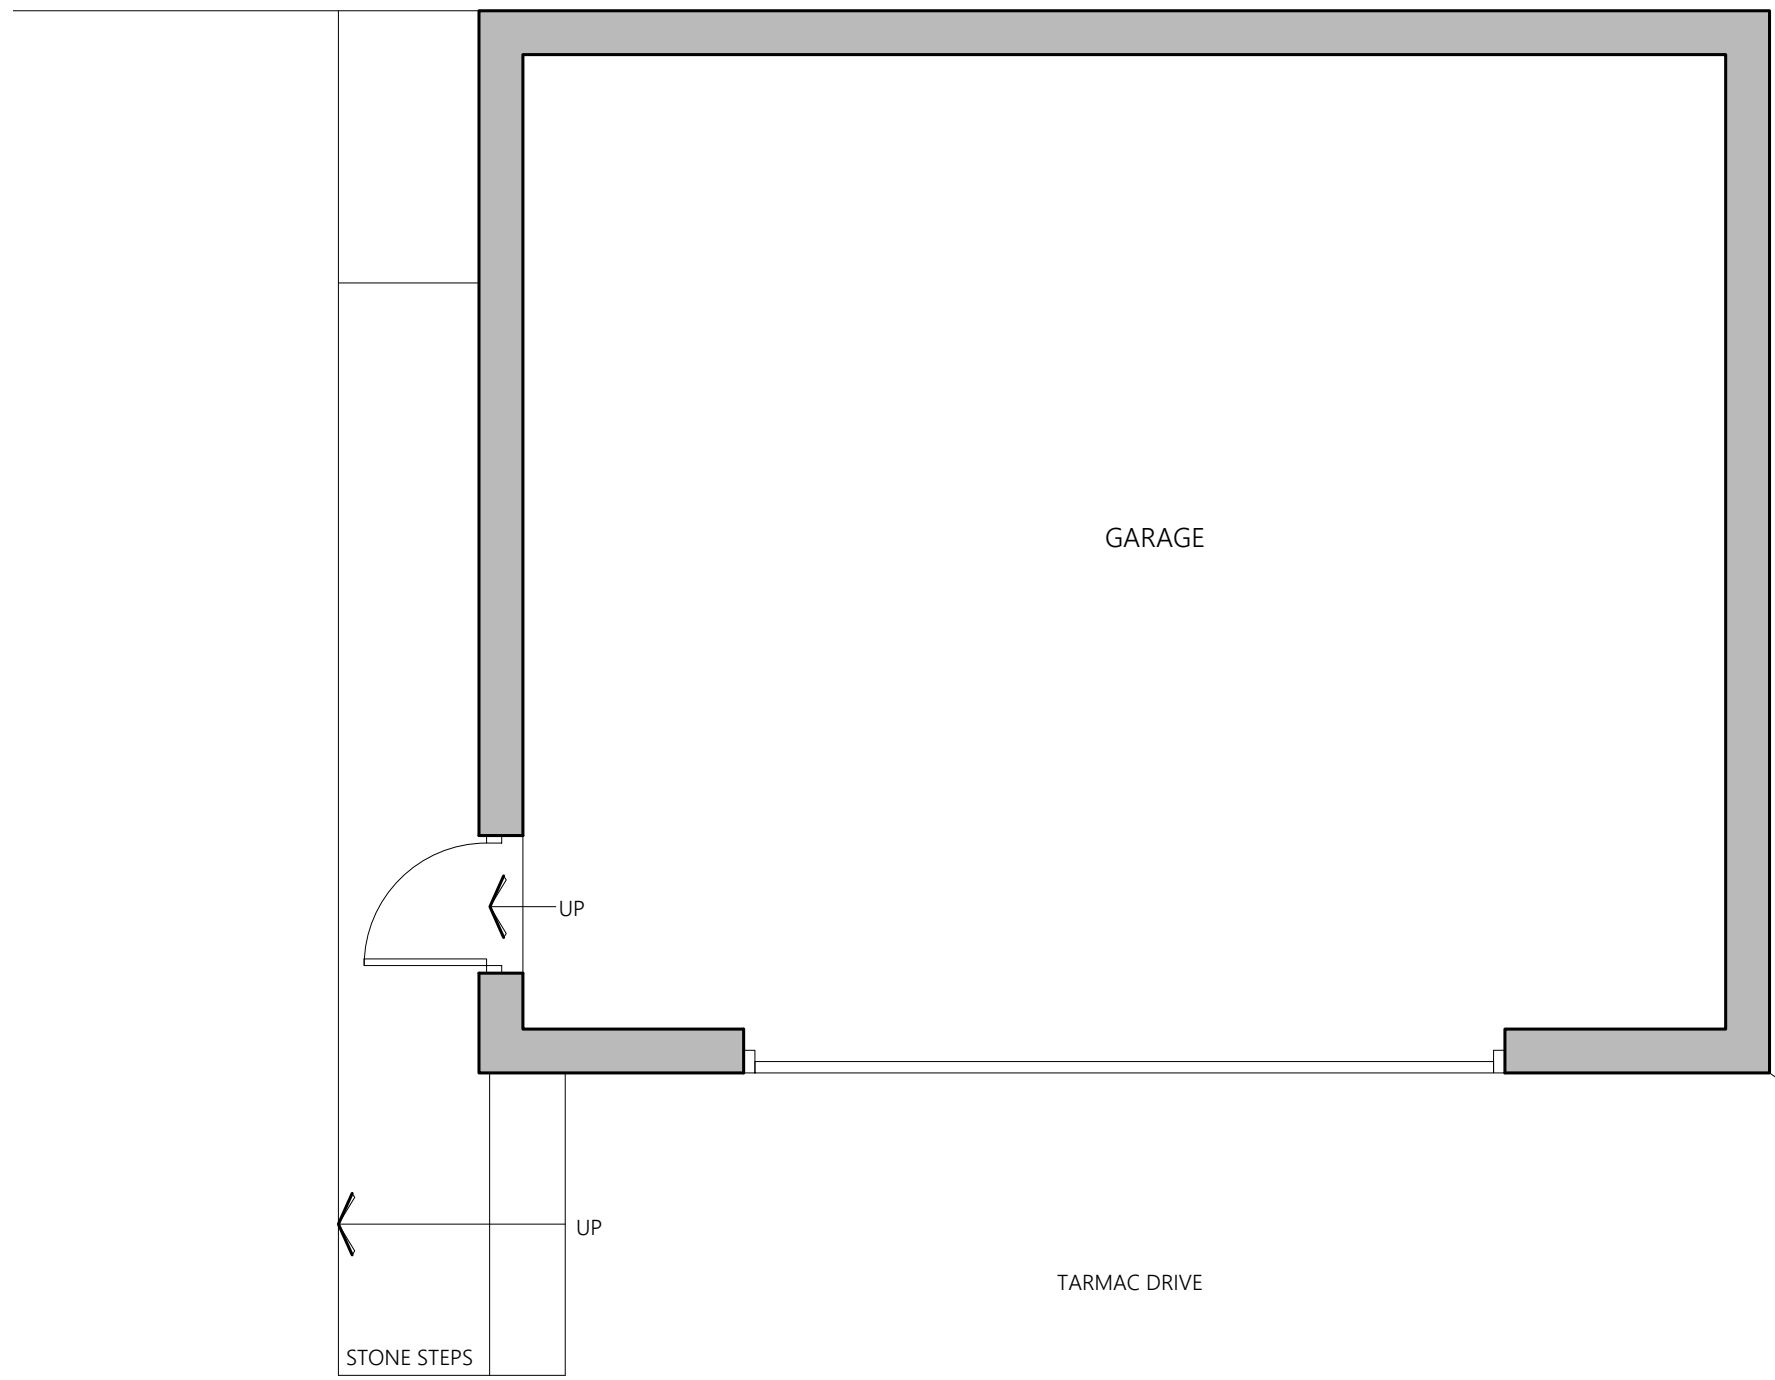

EXISTING GROUND FLOOR PLAN

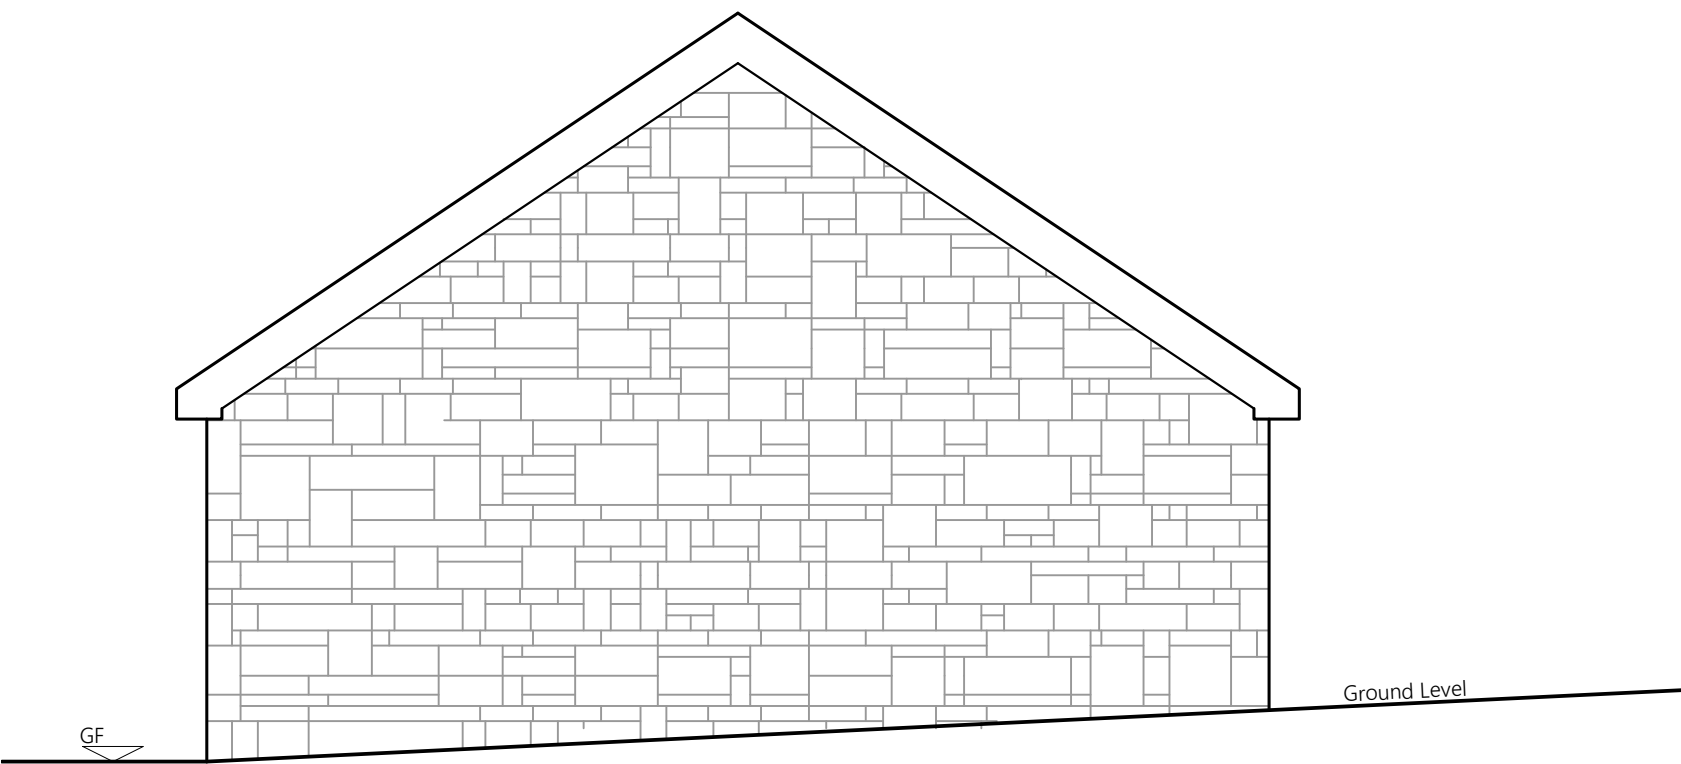

EXISTING SIDE ELEVATION



EXISTING ROOF PLAN



PROJECT	Pike Fold Lightowlers Lane, Littleborough OL15 0LN		
CLIENT	D Milne		
STATUS	Information		
DRAWING	Existing Plans & Elevations		
DWG No.	2620-02	REV	
SCALE	1:50@A1	DATE	May '26



website: www.agbcad.co.uk
email: info@agbcad.co.uk
telephone: 07912 090 125