




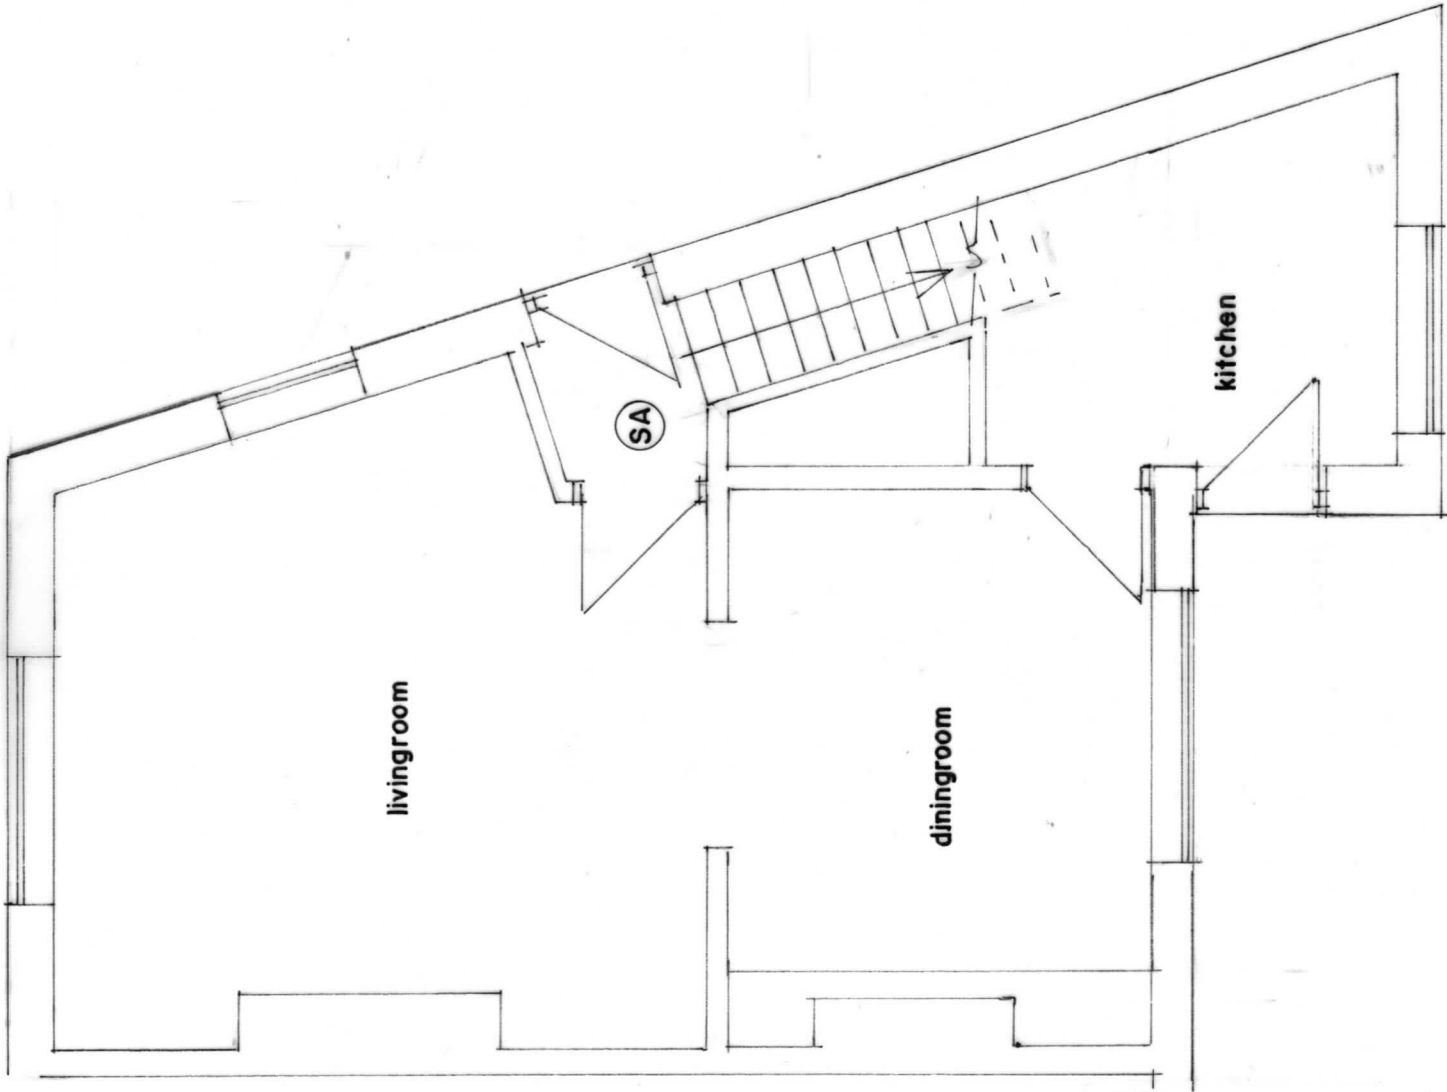

GROUND FLOOR PLAN
(PROPOSED)

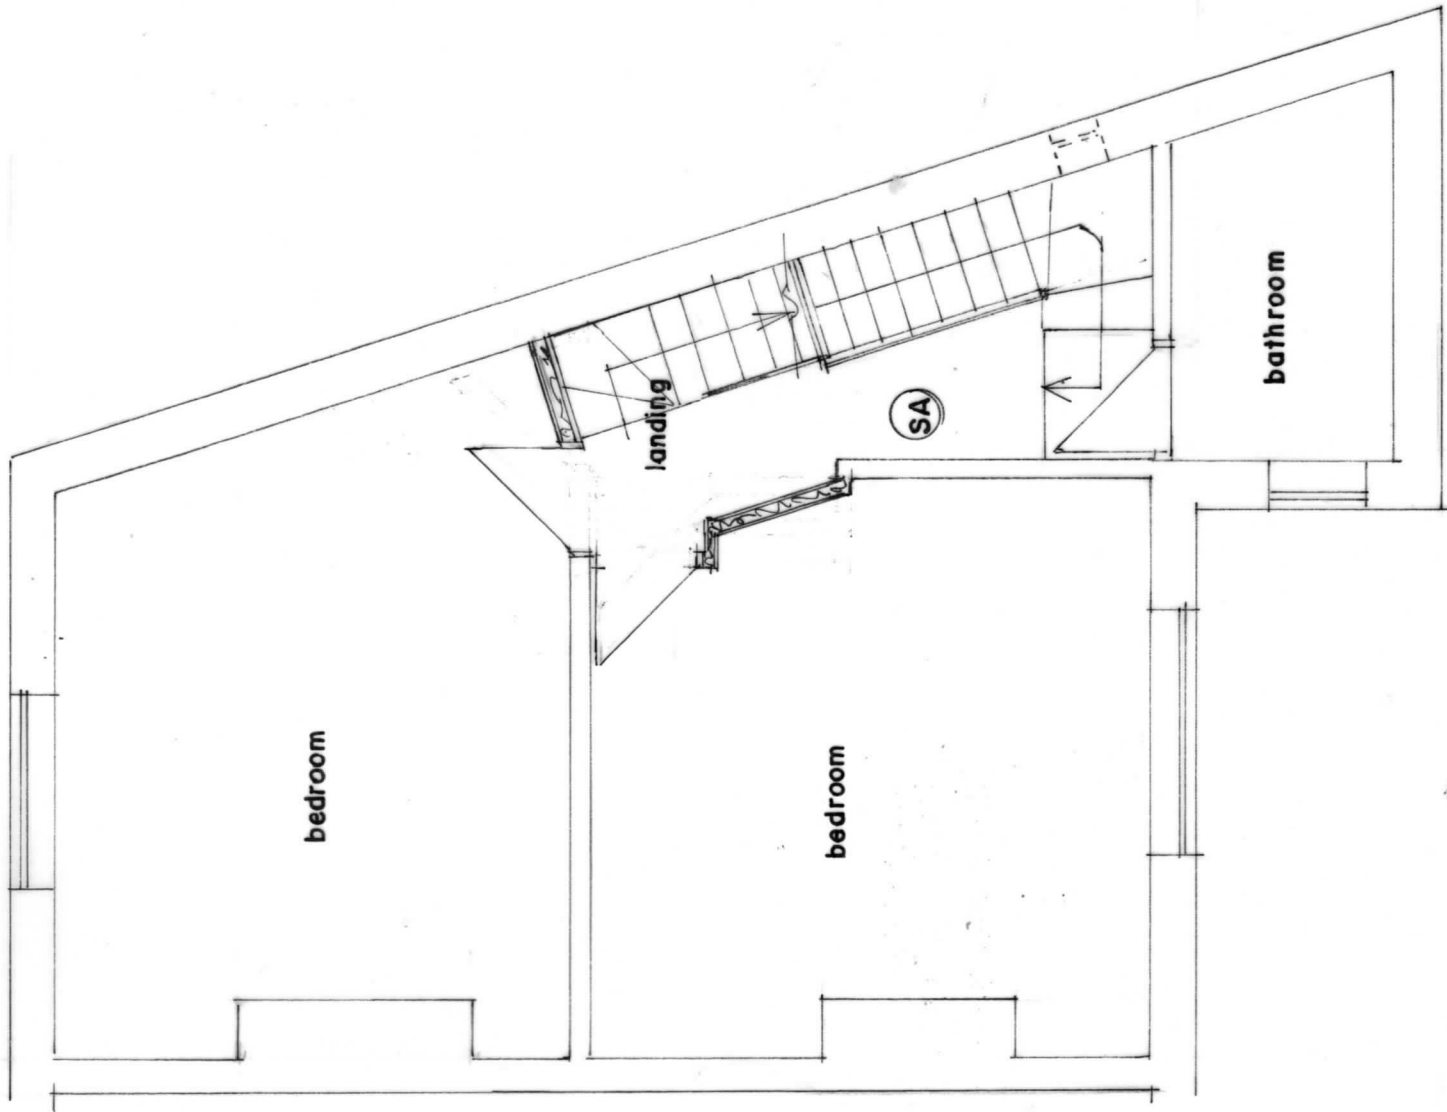

FIRST FLOOR PLAN
(PROPOSED)

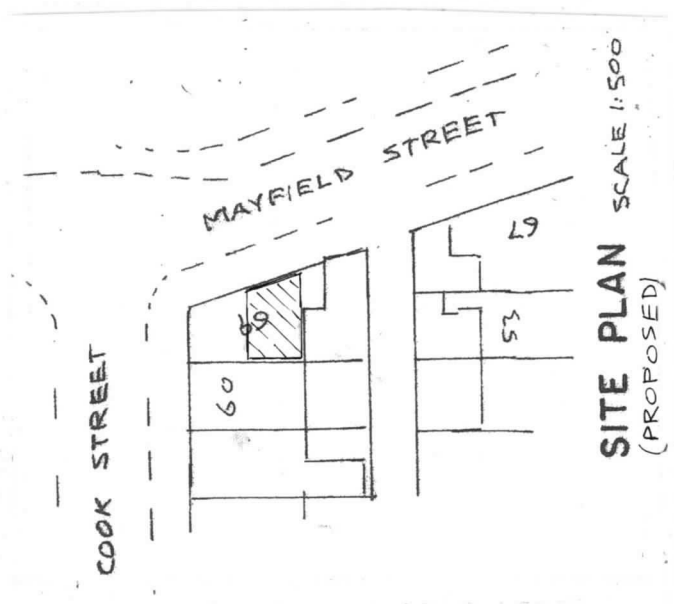

SITE PLAN SCALE 1:500
(PROPOSED)

BUILDING DESIGN SERVICES	
M. FAROOQ	
418 Bury Road Rochdale OL11 5EU.	
Tel: 01706 712231 Mob: 07967605763	
THE PROPOSED REAR DORMER EXTENSION AT	
69 MAYFIELD STREET ROCHDALE OL16 2NB	
For: MR MOHAMMED SHAH	
Plan	Scale 1:50
A 2464/2	