



A=

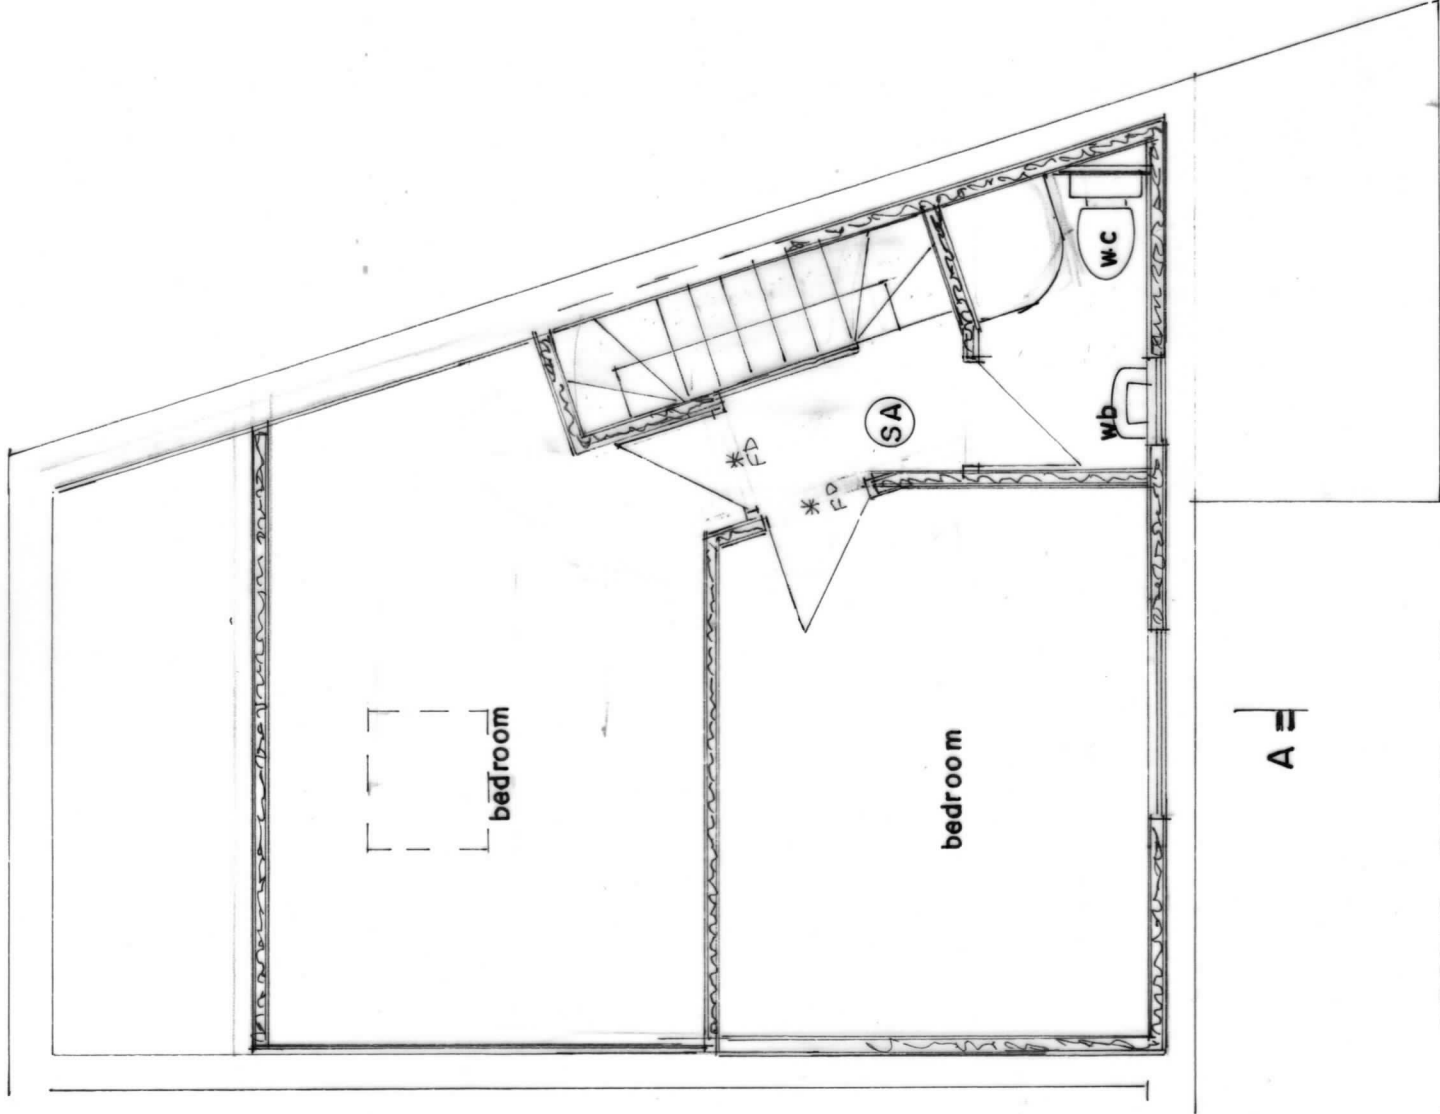

SECOND FLOOR PLAN
(PROPOSED)

SECTION A.A

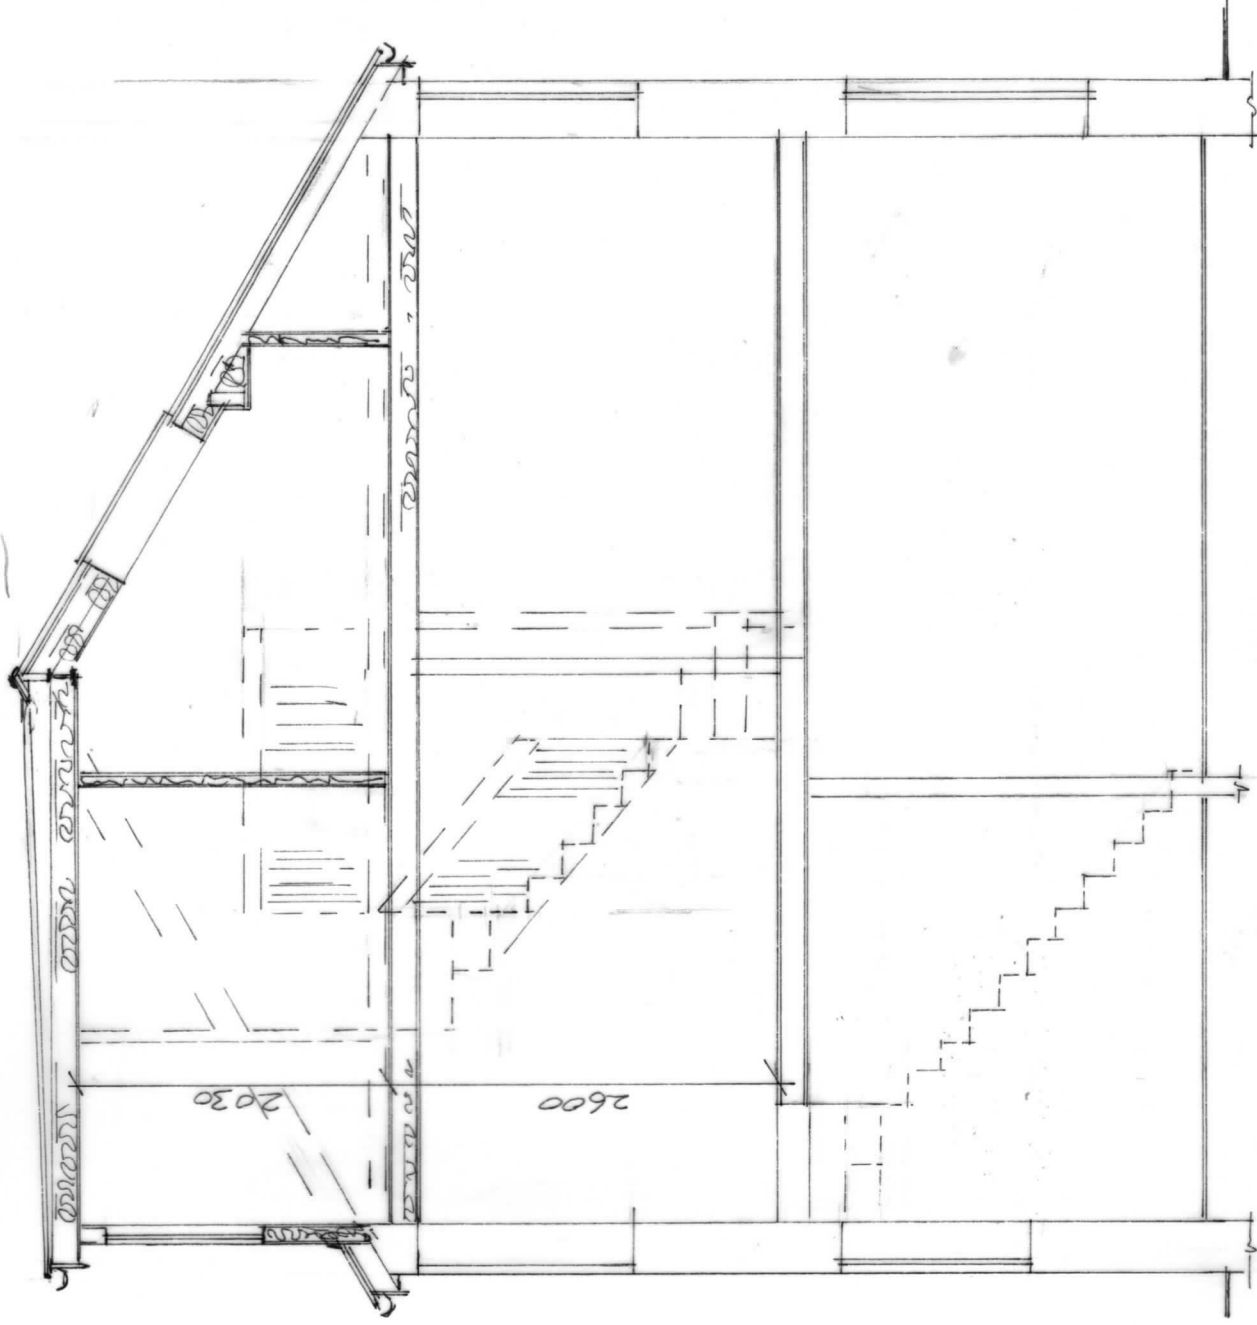

BUILDING DESIGN SERVICES

M. FAROOQ

418 Bury Road Rochdale OL11 5EU.

Tel: 01706 712231 Mob: 07967605763

THE PROPOSED REAR DORMER EXTENSION AT
69 MAYFIELD STREET ROCHDALE OL16 2NB

For: MR MOHAMMED SHAH

Plan & Section Scale 1:50

A 2464/3