




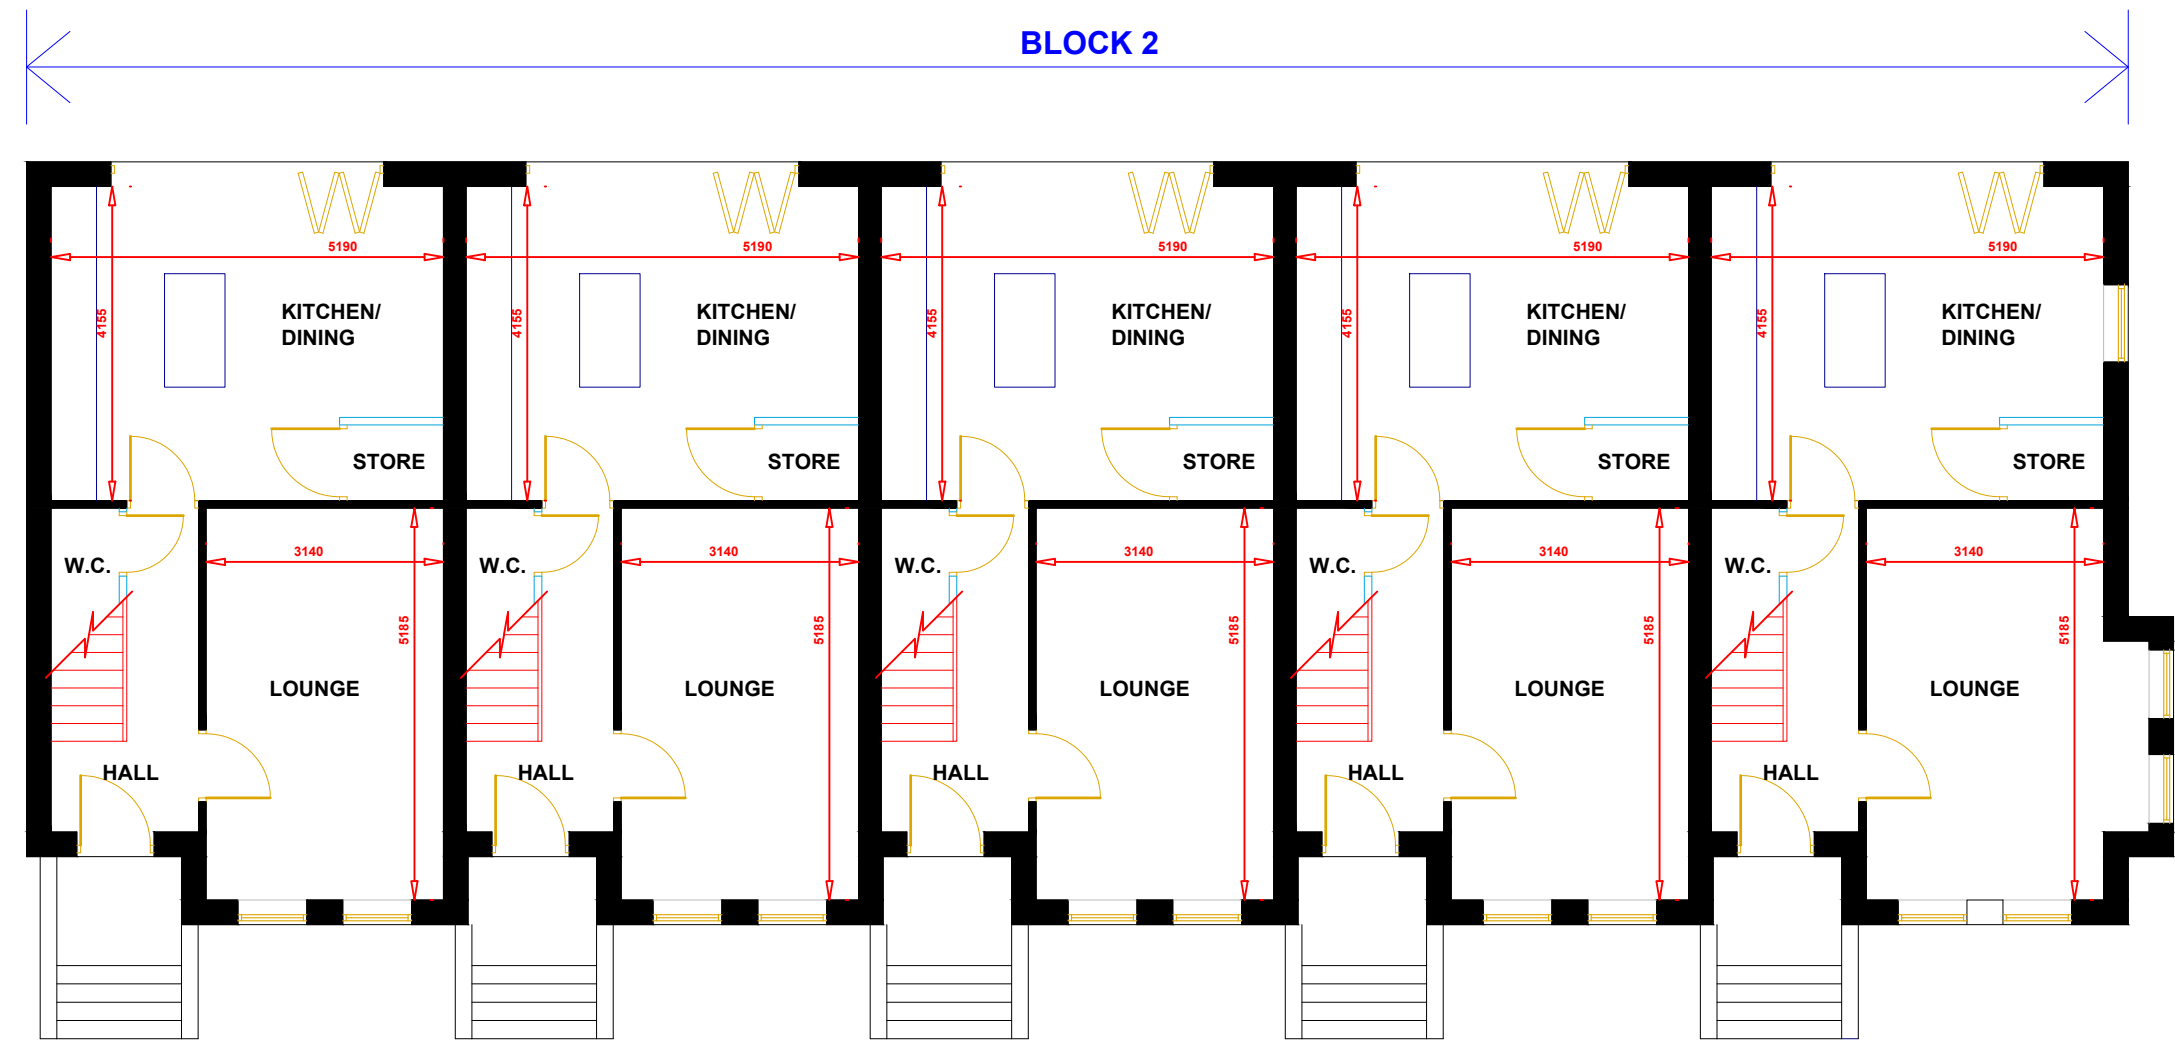

PROPOSED GROUND FLOOR PLAN

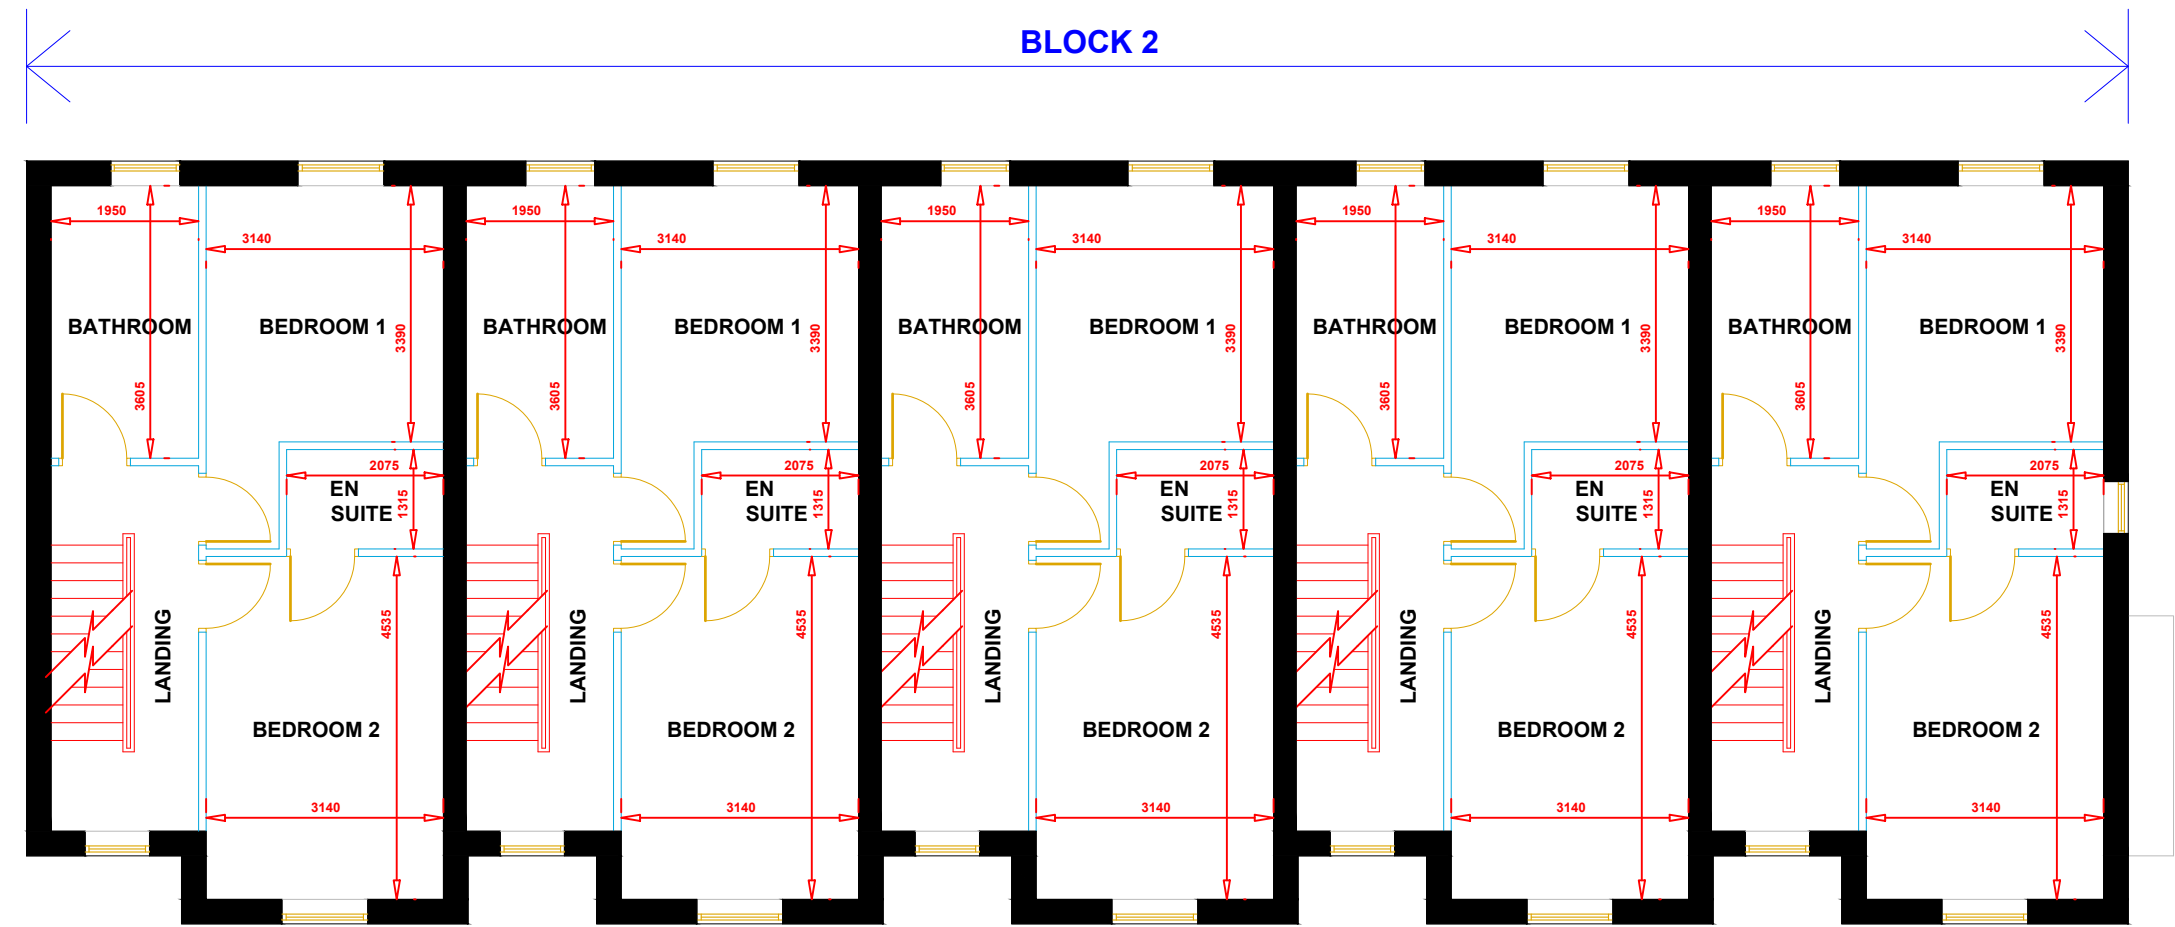

PROPOSED FIRST FLOOR PLAN

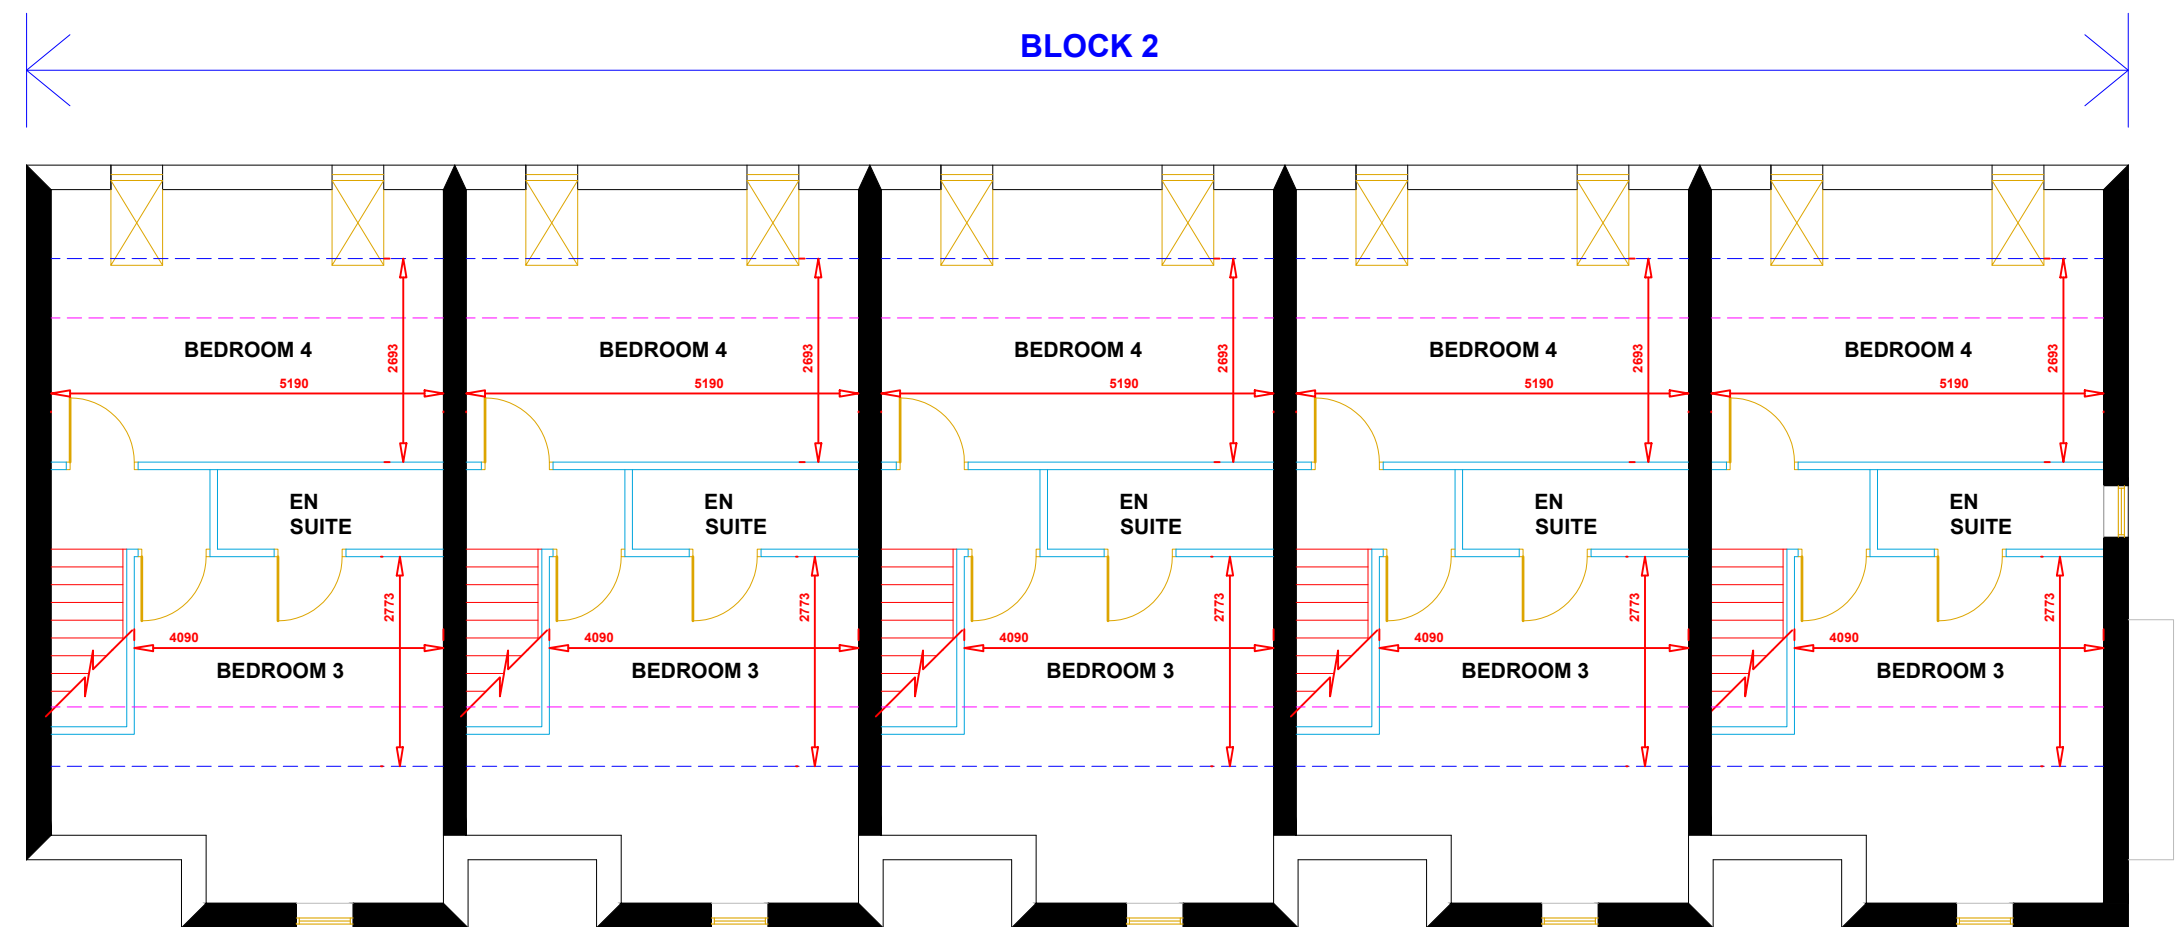

PROPOSED SECOND FLOOR PLAN

Area Schedule

Ground Floor

Room	Area
Lounge	16.2m2
Hall	6.7m2
W.c	1.5m2
Kitchen / Dining	21.5m2

Total Gross Ground Floor Area = **47m2**

Total Gross Internal Area = **129m2**

First Floor

Room	Area
Landing	9.4m2
Bedroom 1	12m2
Bedroom 2	14.2m2
En Suite	2.7m2
Bathroom	7.6m2

Total Gross Ground Floor Area = **47m2**

Second Floor

Room	Area
Landing	4.5m2
Bedroom 3	12m2
En Suite	3.1m2
Bedroom 4	13.9m2

Total Gross Second Floor Area = **35m2** (Min. 1.5m Height)

This drawing is provided as a document to gain either Planning Permission or Building Regulation approval purposes only. It is not a guarantee that Planning Permission will be granted.
This drawing and all contents are the copyright of James Campbell Associates Ltd. No copies to be made from the drawing & details within unless authorised by James Campbell Associates Ltd.
The contract for the works is between the client and his / her contractor. Contractor to visit site, study the details provided within the drawing and be familiar with both the work to be carried out in accordance with the details provided. Any stated dimension must be checked prior to any form of construction. All works and materials to comply with all relevant British Standards and carry a genuine BBA certificate. The materials specified within this drawing are a guide for the contractor as they are recognised materials with genuine BBA certificates etc. Any contractor who decides to use any different materials than that noted on the drawing must inform James Campbell Associates Ltd.
Any discrepancies discovered or items found that where not visible at the time of the initial survey should be reported to James Campbell Associates Ltd for consultation with our client.

CONSTRUCTION NOTES:-

DRAWING TITLE

PROPOSED BLOCK 2 FLOOR PLANS

JCA
JAMES CAMPBELL ASSOCIATES LTD
CHARTERED ARCHITECTURAL SERVICES
CIBO
CIAT

Campbell House
173 Rochdale Road
Firgrove
Rochdale
OL16 3BN

Tel: 01706 354888
Mob: 07817 623183
Email: admin@jamescampbellassociates.co.uk
Web: www.jamescampbellassociates.co.uk

PROJECT

PROPOSED RESIDENTIAL DEVELOPMENT

LOCATION

GNG Foam Converters (Lancs) Ltd
Pennine Industrial Estate
Todmorden Road
Littleborough

DRAWN:- Frank James Smith
DATE:- July 2024
SCALE:- 1:100 @ A1
ISSUE:- B

DRAWING NUMBER:-

24.3344.5B