





REAR ELEVATION



RETURN ELEVATION

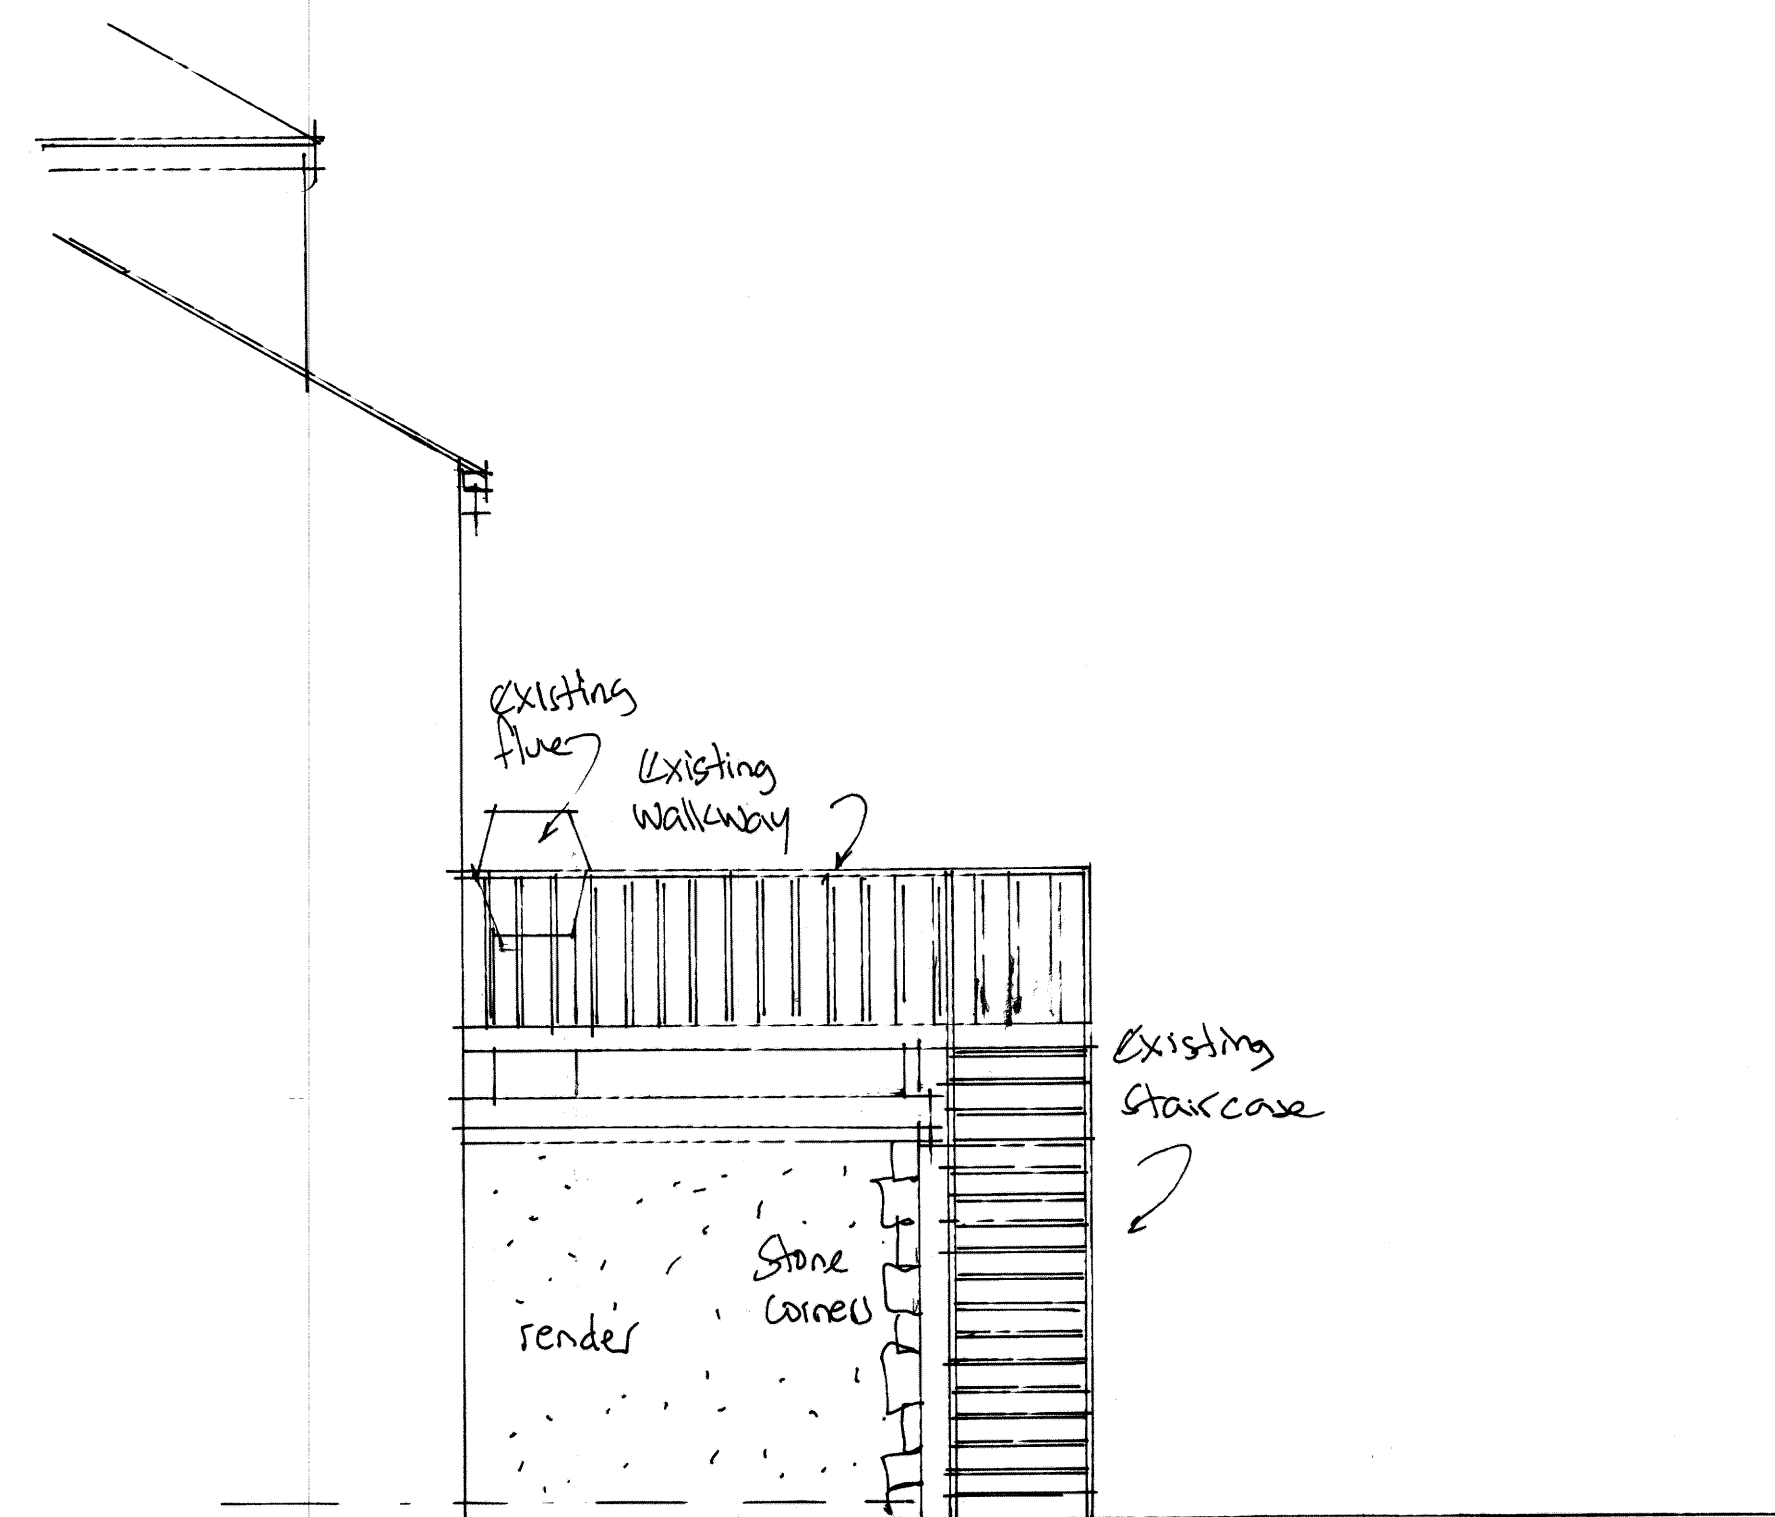

SIDE ELEVATION

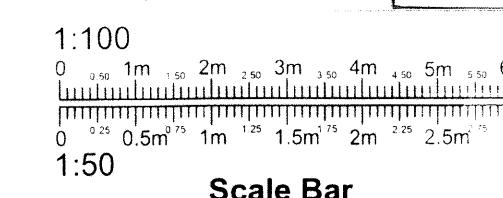

PROJECT
PROPOSED COMMERCIAL SINGLE
STOREY WHITE RENDERED
KITCHEN EXTENSION WITH
EXTERNAL STAIRCASE AND
WALKWAY.
DRAWING TITLE
EXISTING ELEVATIONS.
CLIENT
MKF ASSOCIATES LTD.
ADDRESS
THE SHEAF,
HAUGH FOLD, MILNROW,
ROCHDALE. OL16 3RF.
SCALE
SCALE 1:50@A1
DATE
FEB 2026.
DRAWING No
CL 02265965/2.