
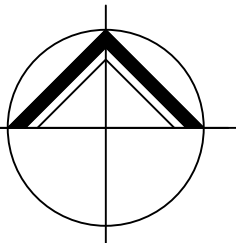
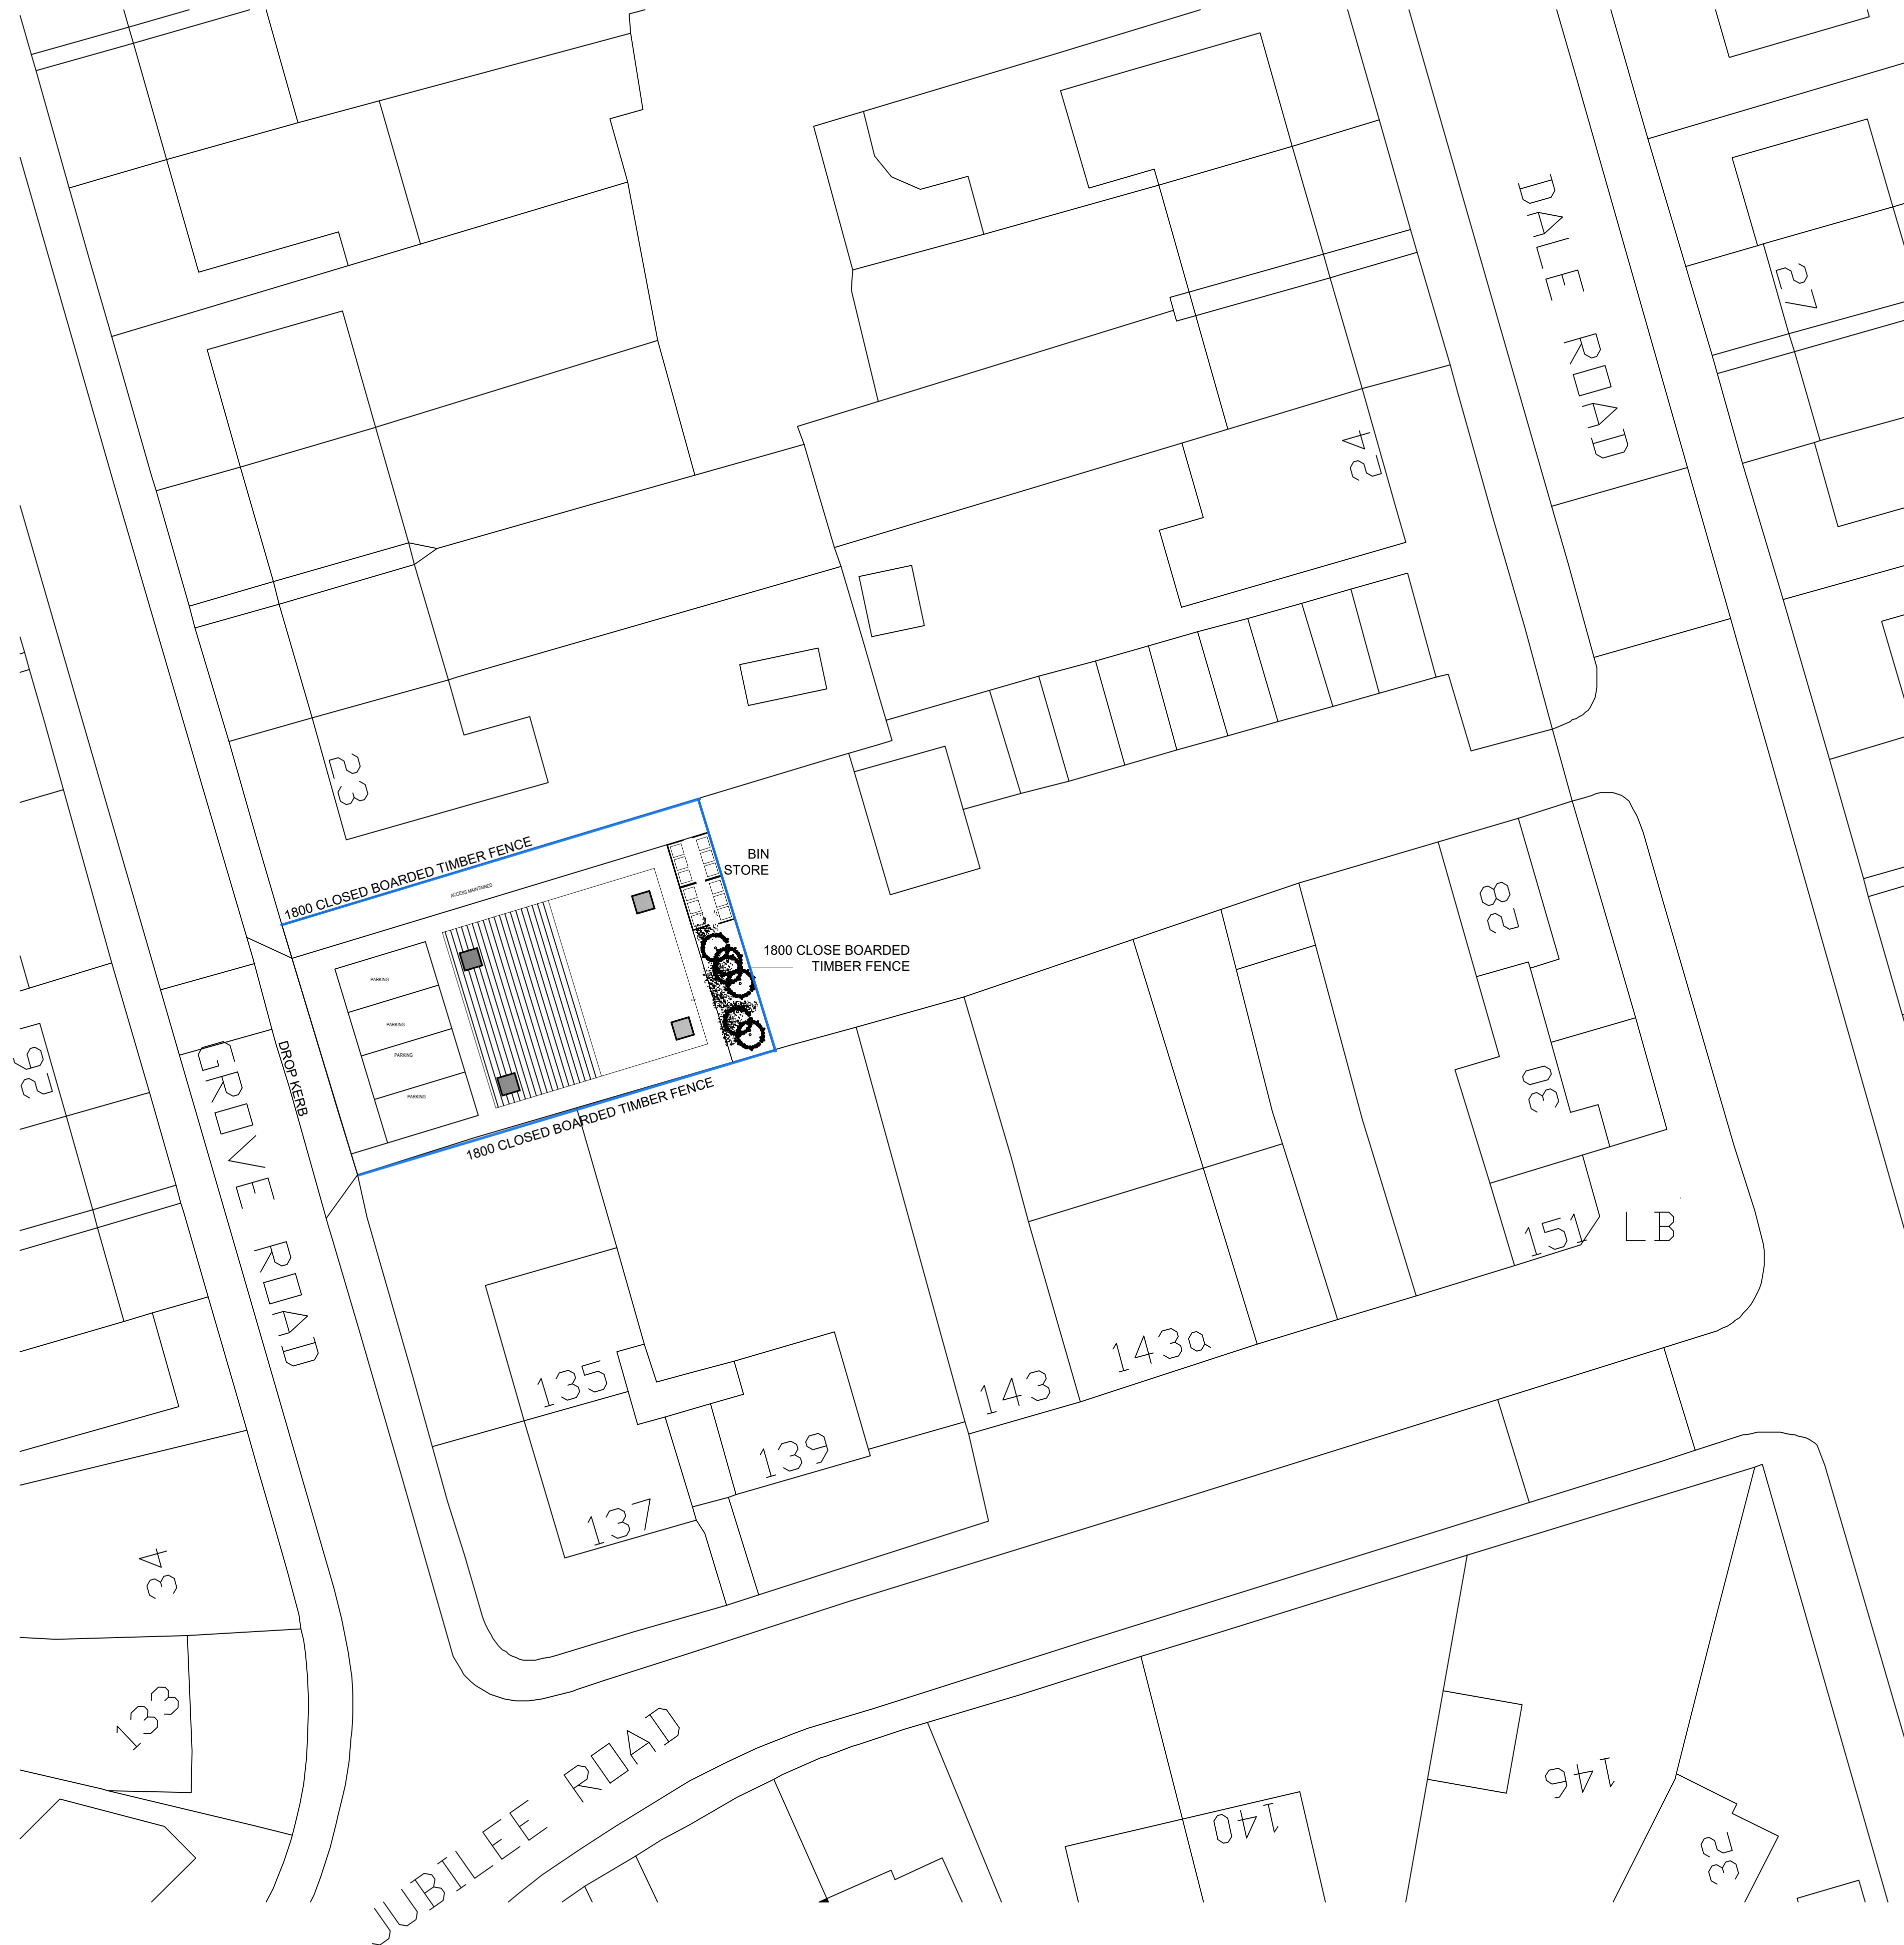


THE COPYRIGHT FOR THESE DRAWINGS REMAINS THE PROPERTY OF THE ARCHITECT,
THEY MUST NOT BE REPRODUCED IN ANY WAY WITHOUT THE ARCHITECTS PRIOR
WRITTEN CONSENT.

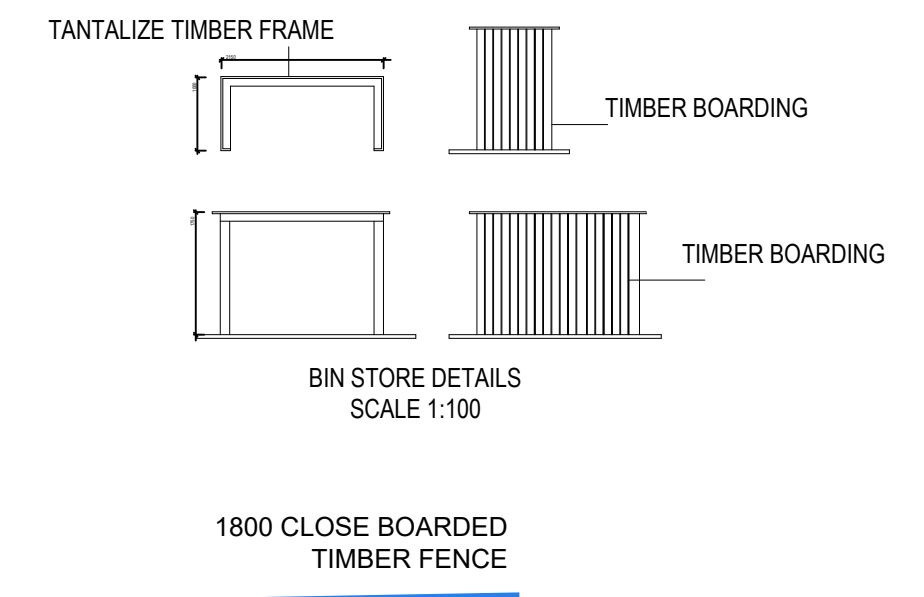

**NORTHERN
DESIGN**

(OLDHAM)
CHARTED ARCHITECTS

NORTHERN DESIGN
17 STATION LANE
GROTON
OLDHAM
OL4 5QY

TELEPHONE : 07753 859616

CLIENT	
--------	--

CRISTIAN VRAJITORU

PROJECT
PROPOSED FLATS
GROVE ROAD MIDDLETON
M24 2LZ

DRAWING TITLE

PROPOSED SITE PLAN

Rev.	Notes	Date	Drawn
A	BIN STORE ADDED	08.26	AD

SCALE	1:200 AT A1	10.25	AD
-------	-------------	-------	----

PROJECT No.	DRAWING No.	Rev.
2572	01	A