
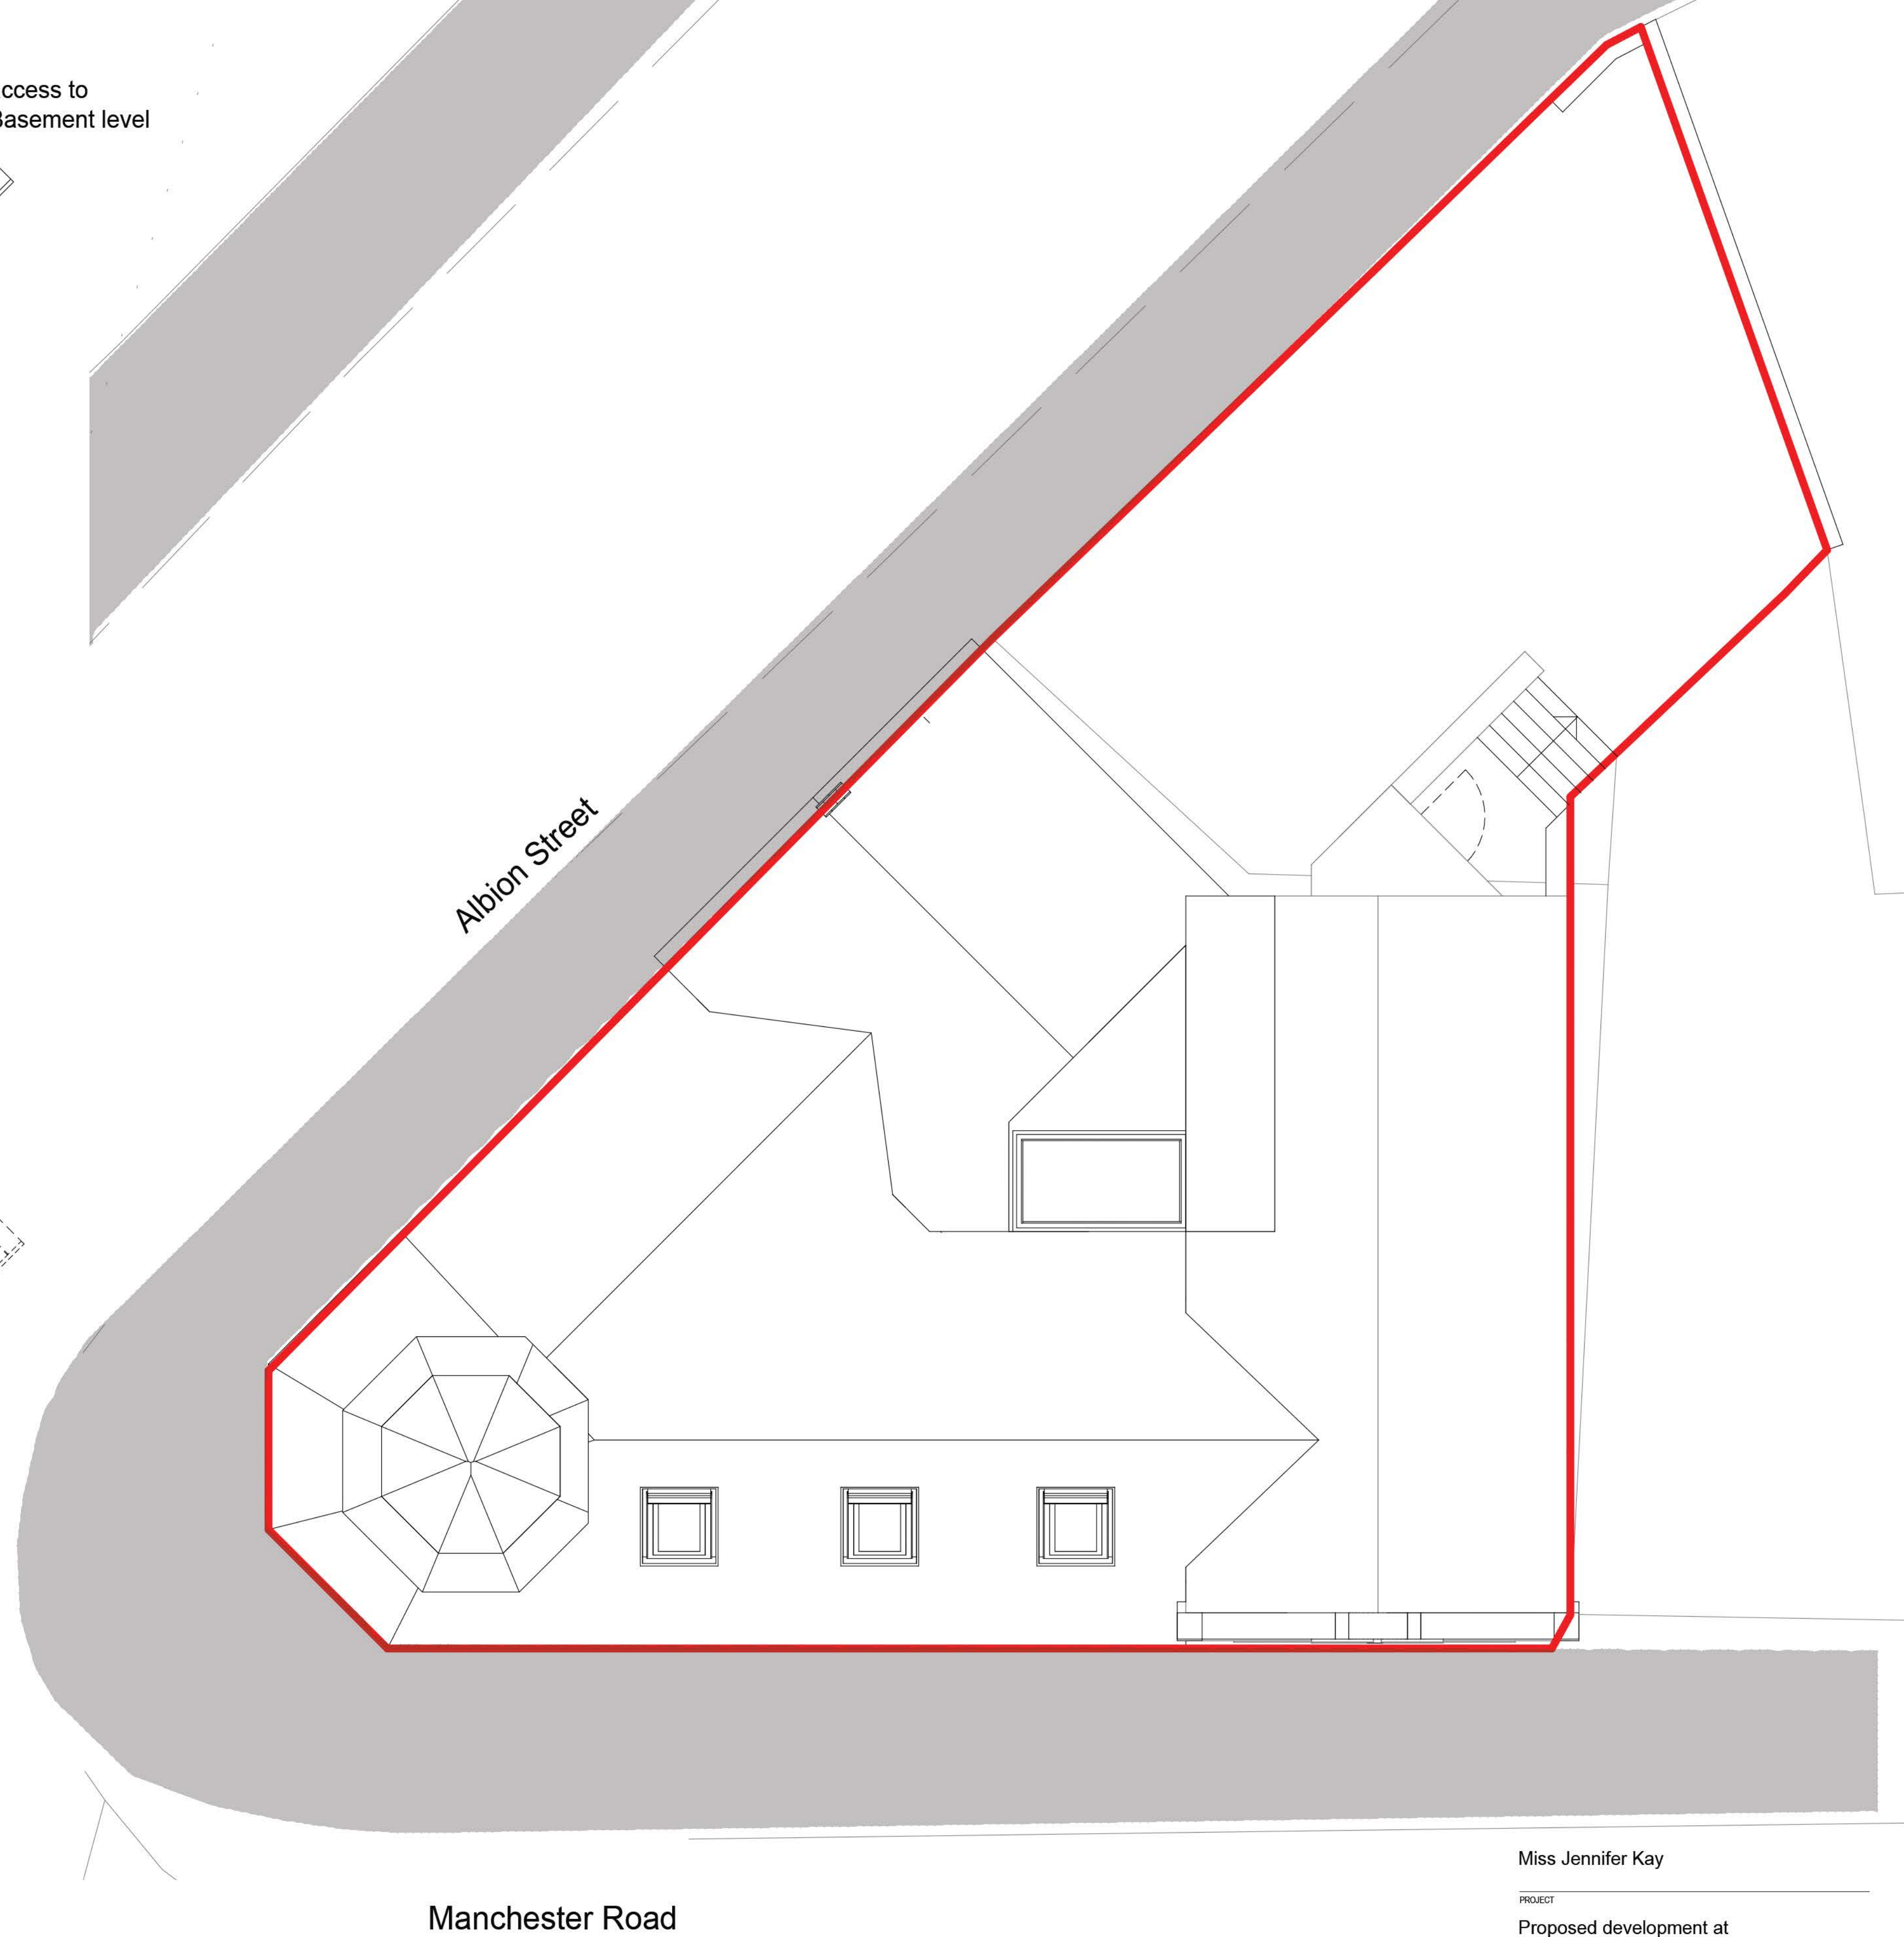
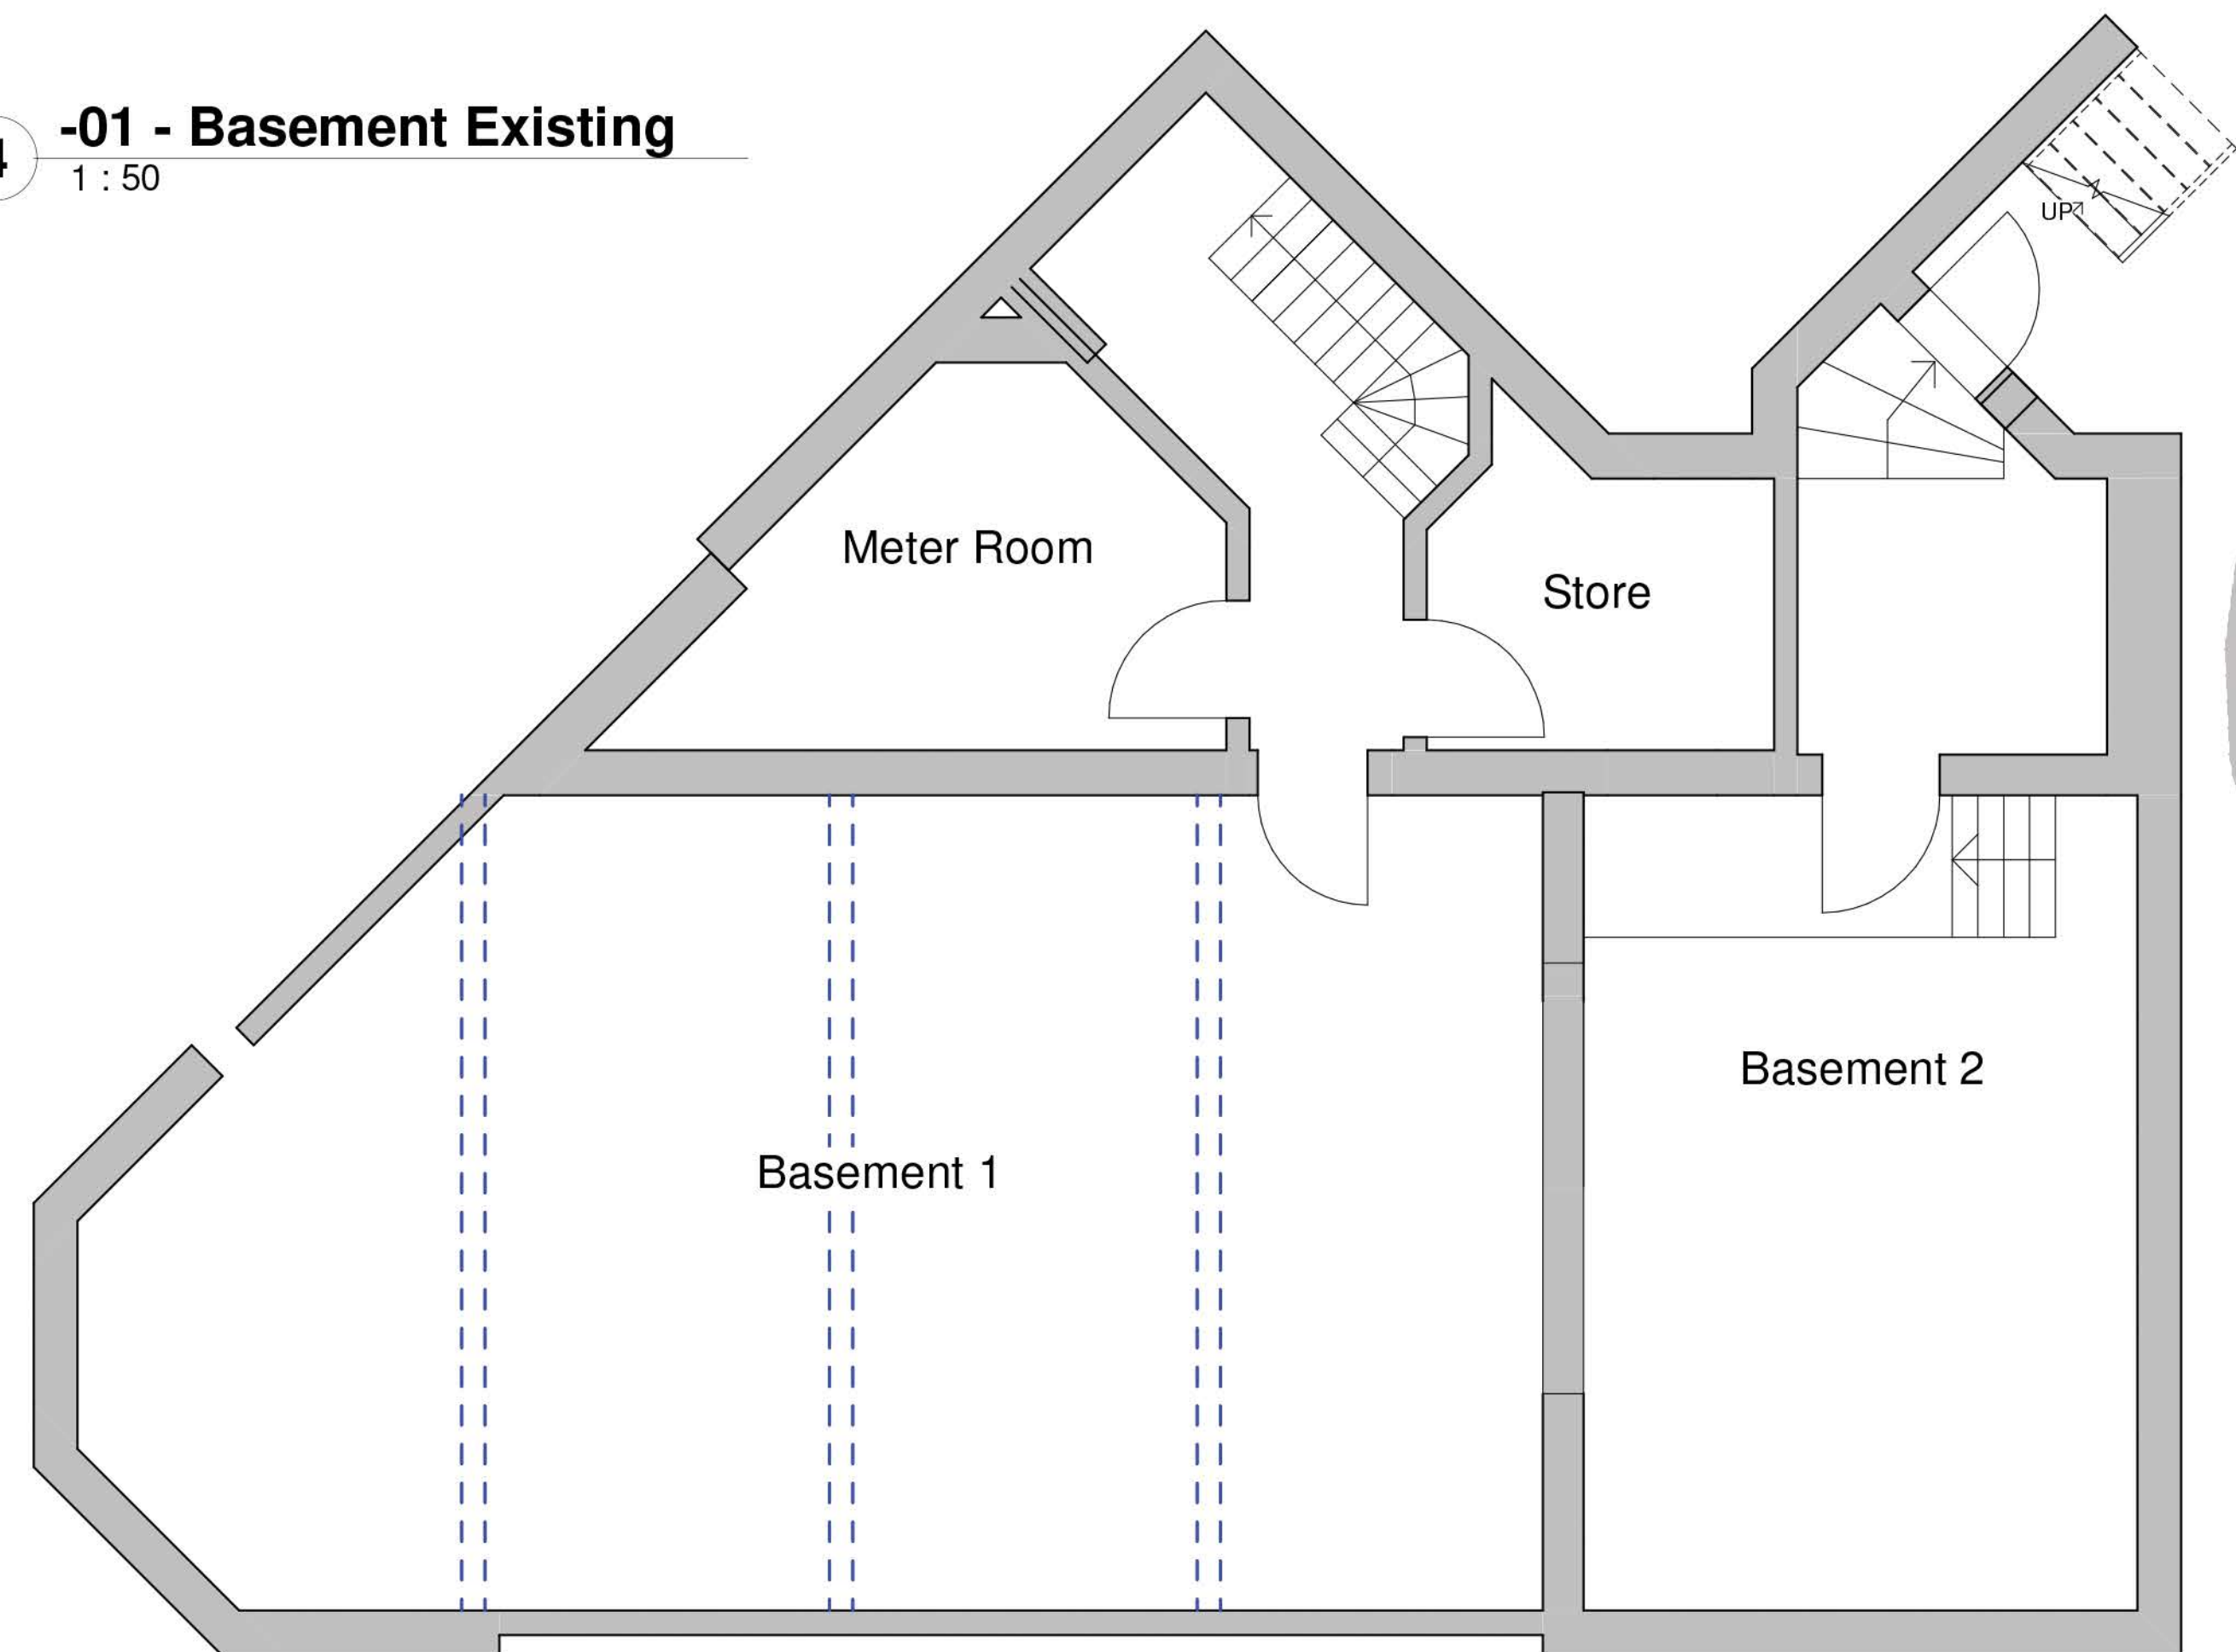


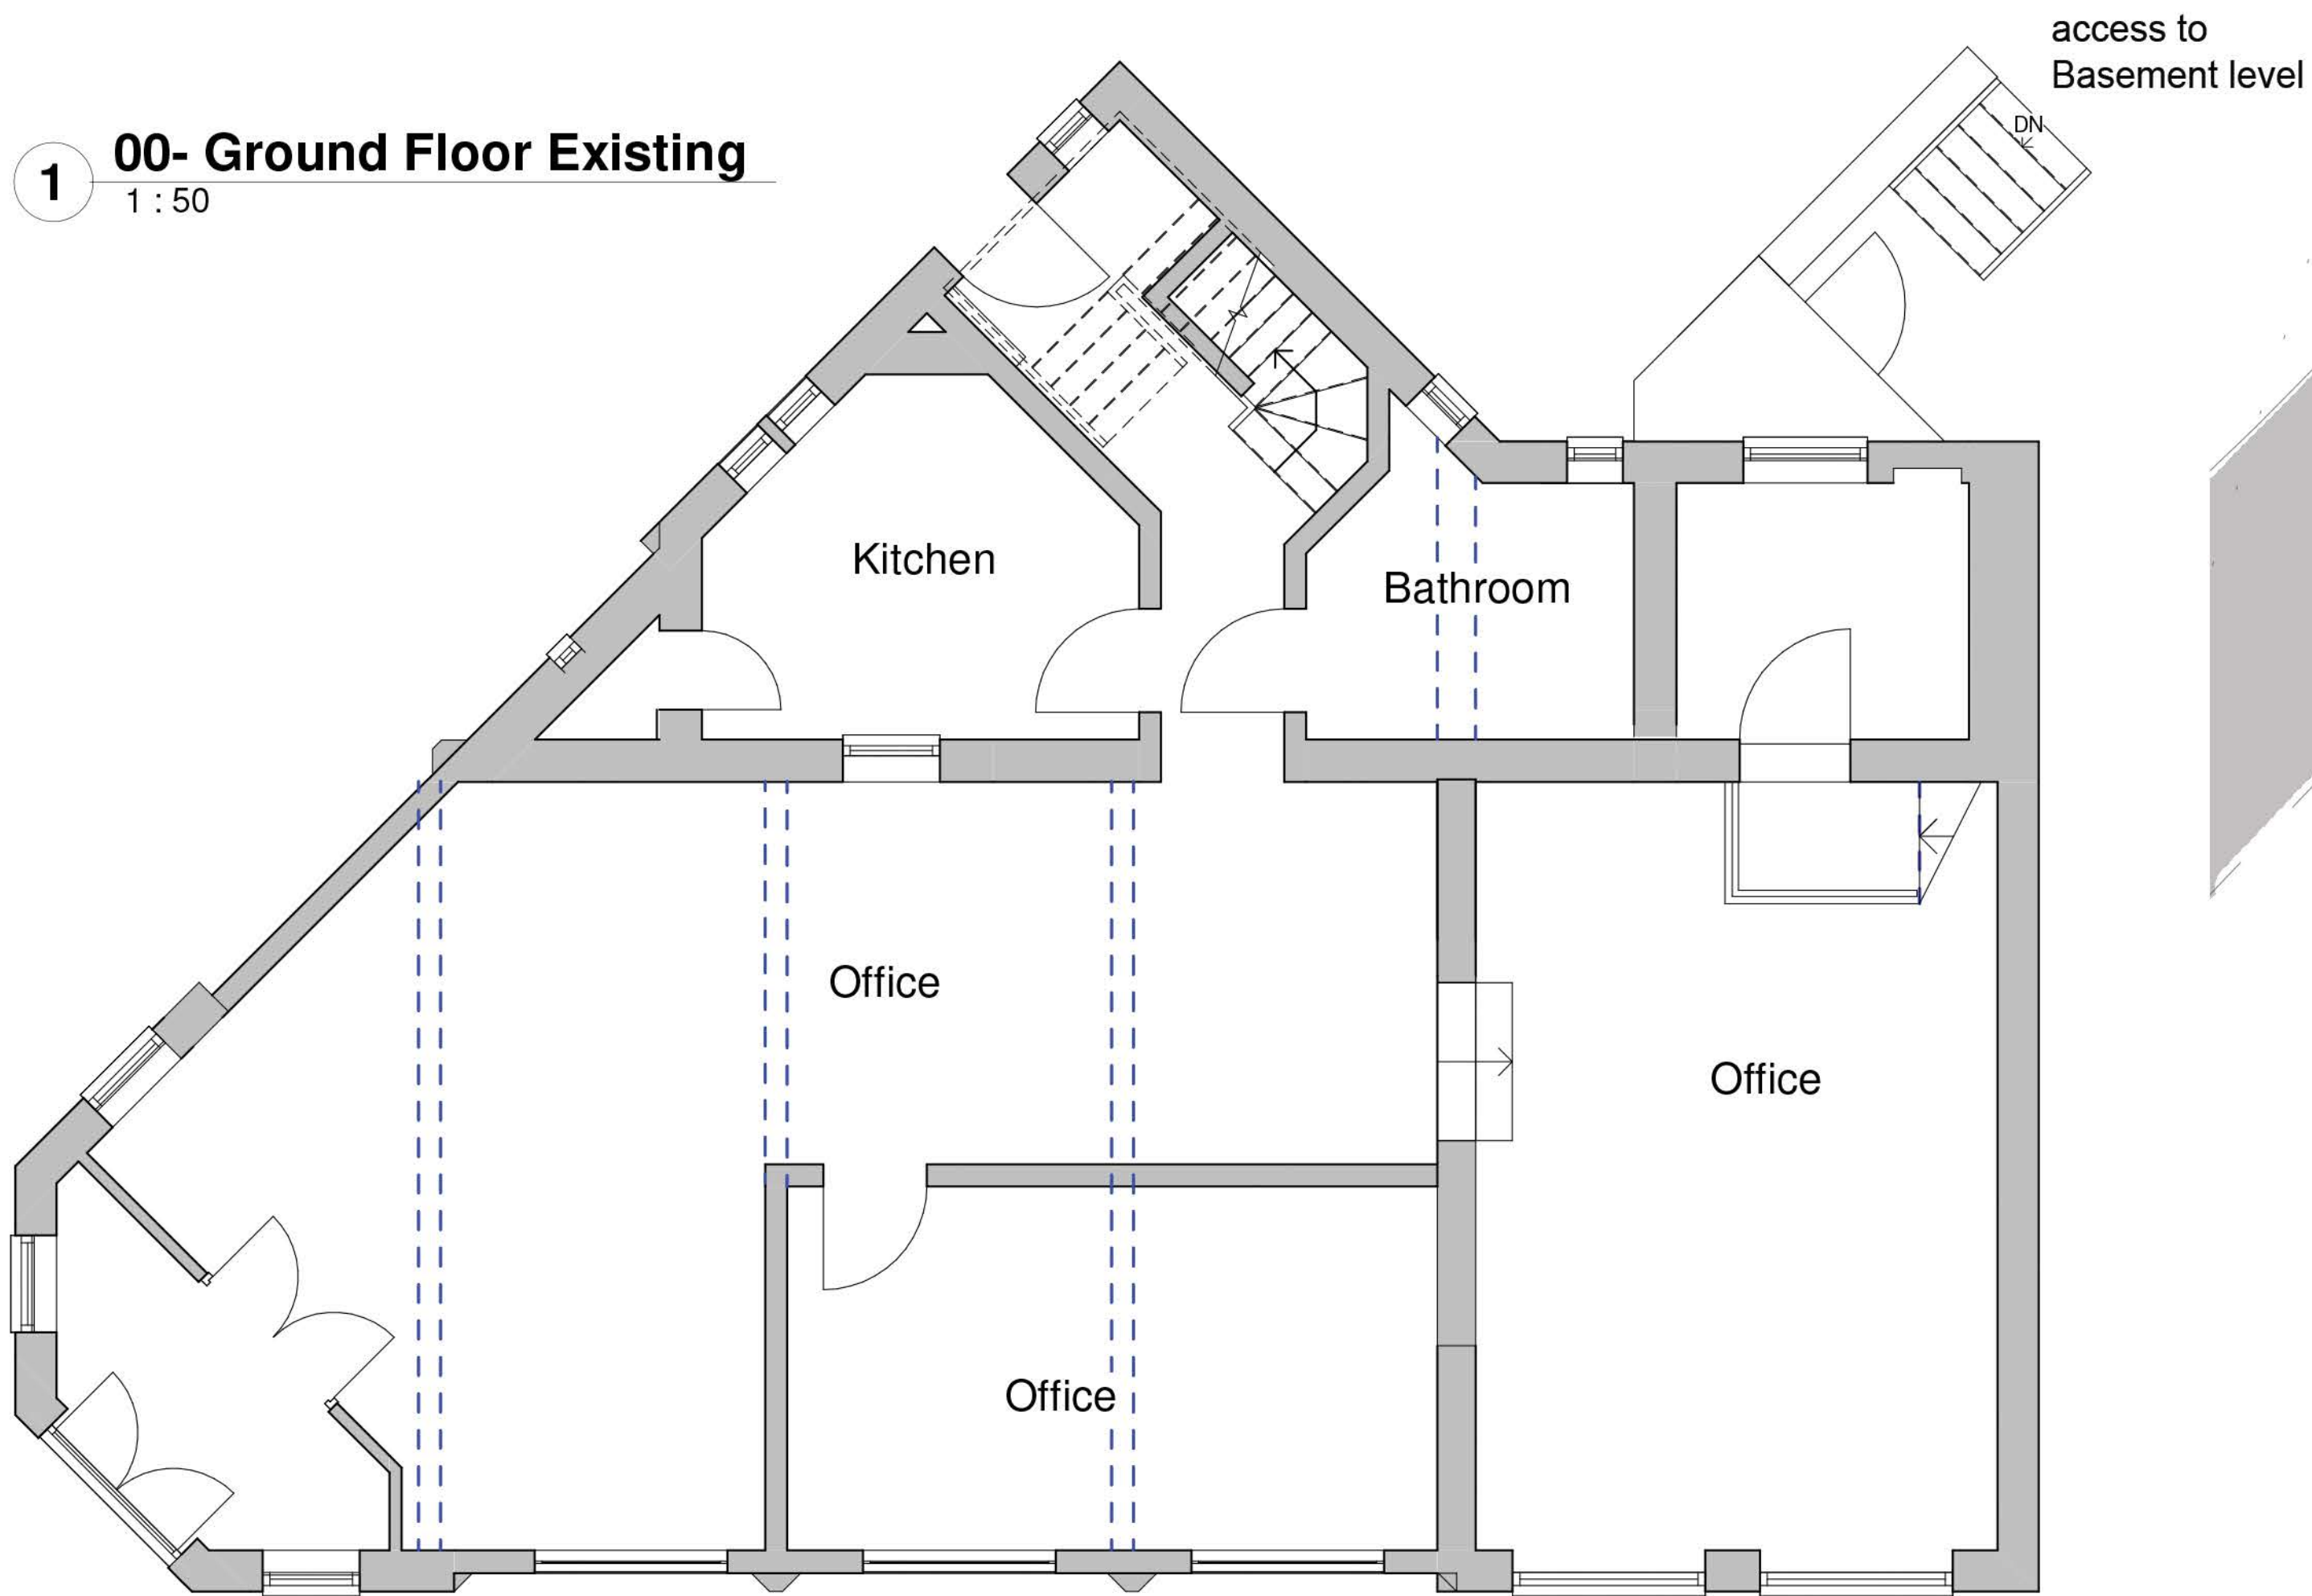

1 Existing Site Plan
1 : 50

Miss Jennifer Kay

PROJECT
Proposed development at
847-849 Manchester Road, Castleton

DRAWING
Plans as existing

SCALE	DATE	DRAWN	CHECKED
1:50 at A1	Aug 2026	<i>sk</i>	<i>sk</i>
DRAWING NO.	CAD REFERENCE NO.	REVISION	
R 1118	sk 02		

equilibrium
ARCHITECTS

3 Manchester Road, Bury, BL9 0DR T:0161 797 2077
info@equilibriumarchitects.co.uk www.equilibriumarchitects.co.uk