




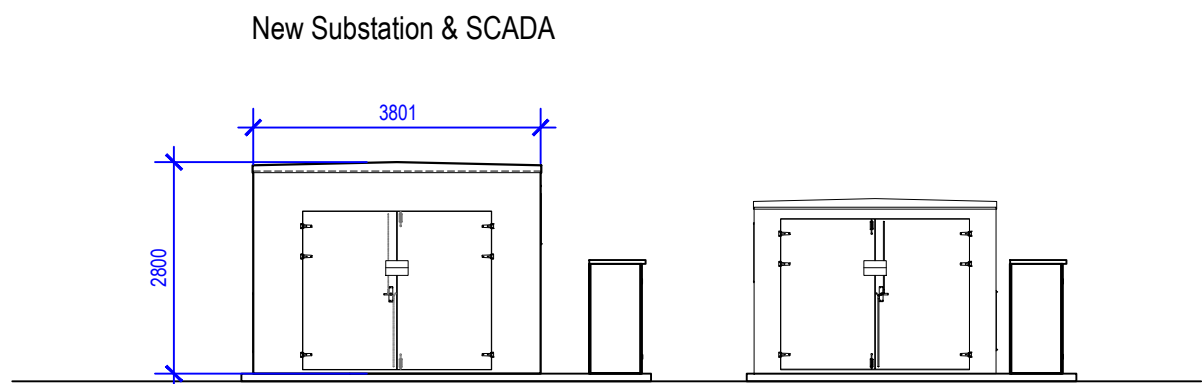

Front Elevation

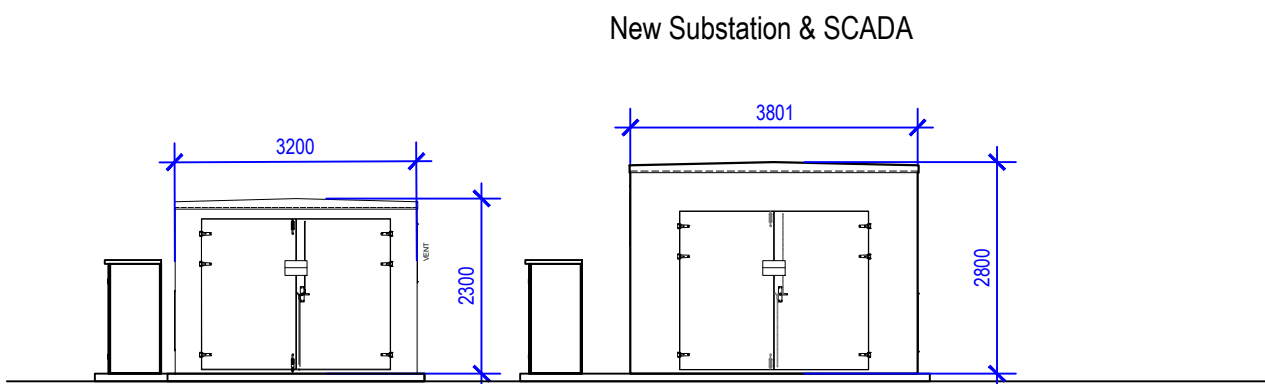

Rear Elevation

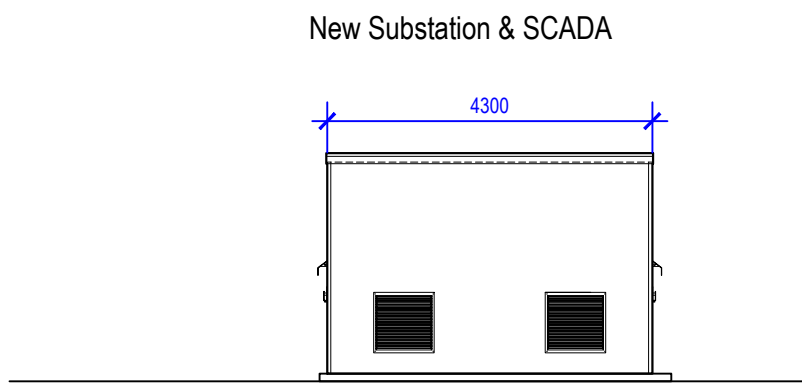

Side Elevation



Side Elevation



A	11.08.26	Redrawn	DH	
Rev	Date	Description	Drawn	Checked

Amendments

Drawing Status

PLANNING



Construction Consultants

PROJECT Moto Birch WB Gridserve EV Charging Hub Expansion			
CLIENT Gridserve			
TITLE Elevations As Proposed			
SCALE 1:100 @ A1			DATE July 2026
DRAWN BY DH	CHECKED BY	DRAWING No. 26080_05	REV A