




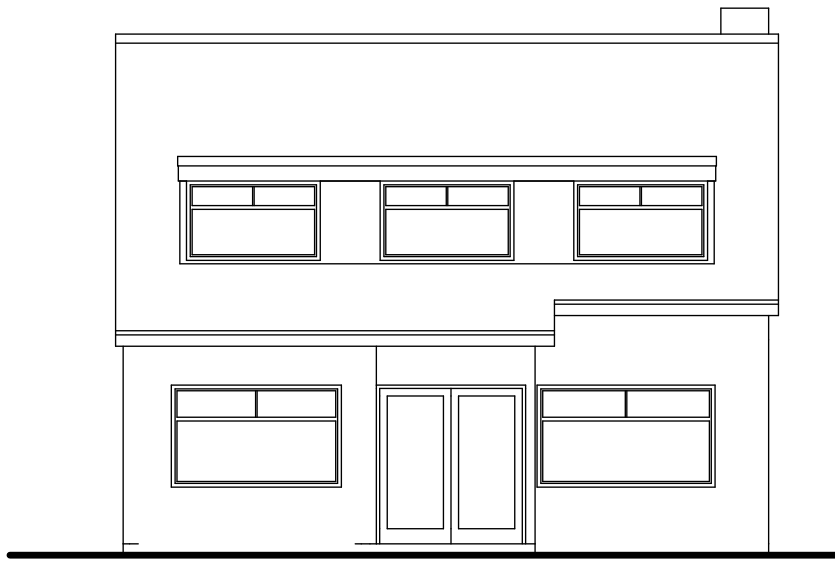


existing south-west elevation 1:100

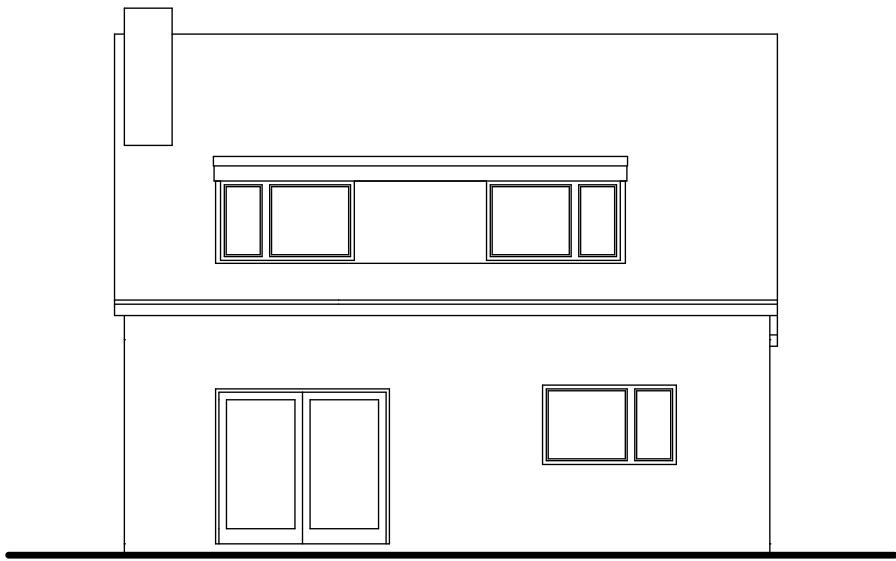

existing north-east elevation 1:100

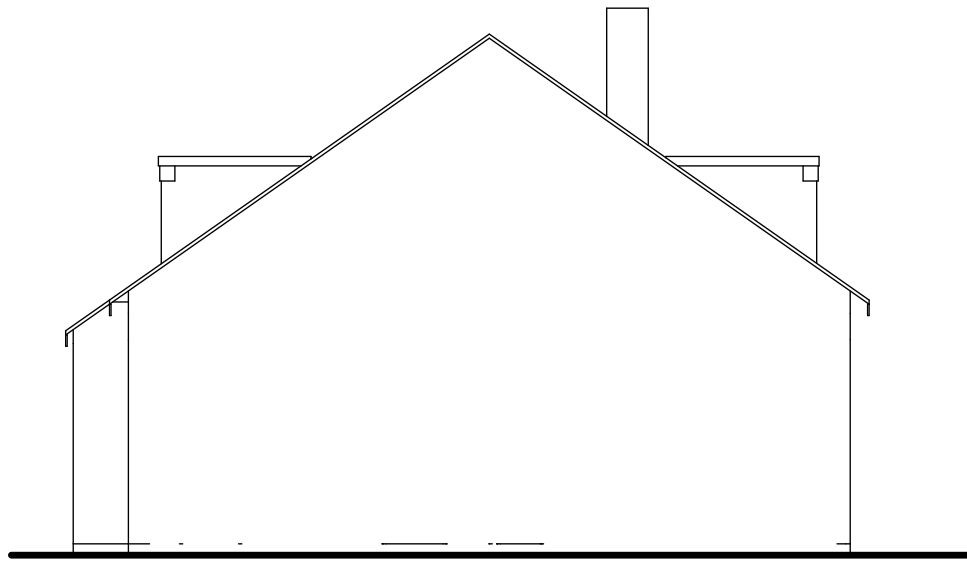

existing south-east elevation 1:100

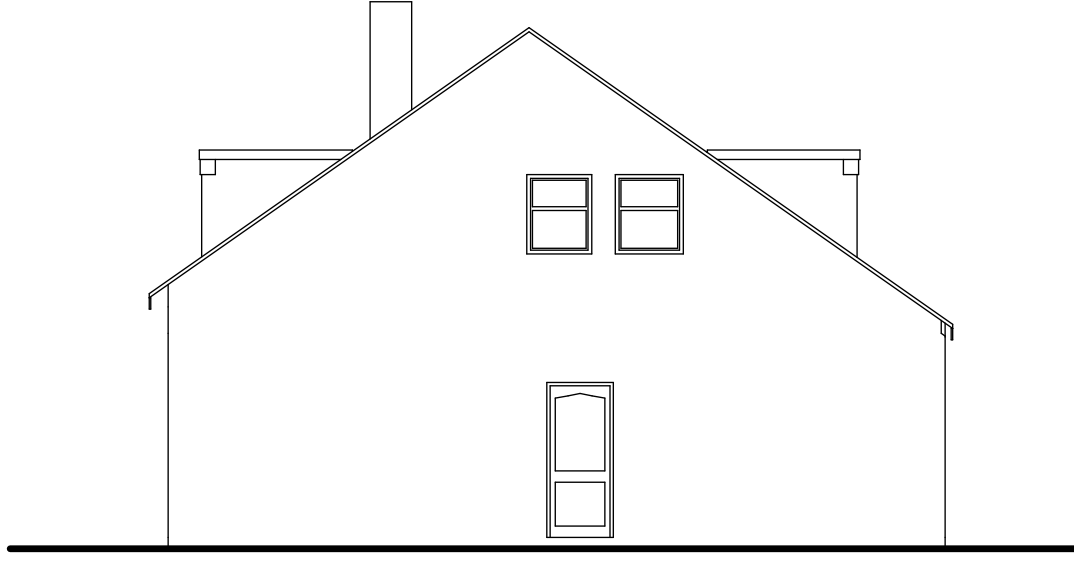


existing north-west elevation 1:100




proposed south-west elevation 1:100





proposed north-east elevation 1:100

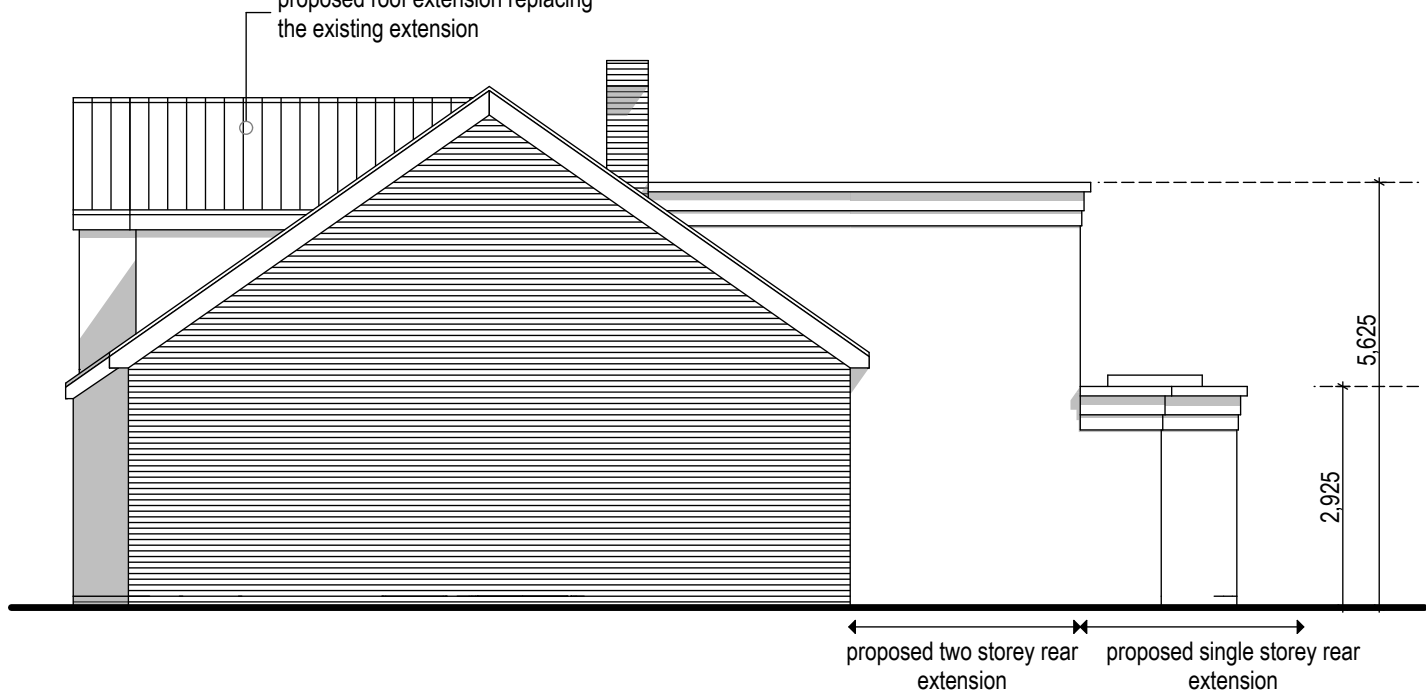


proposed south-east elevation 1:100

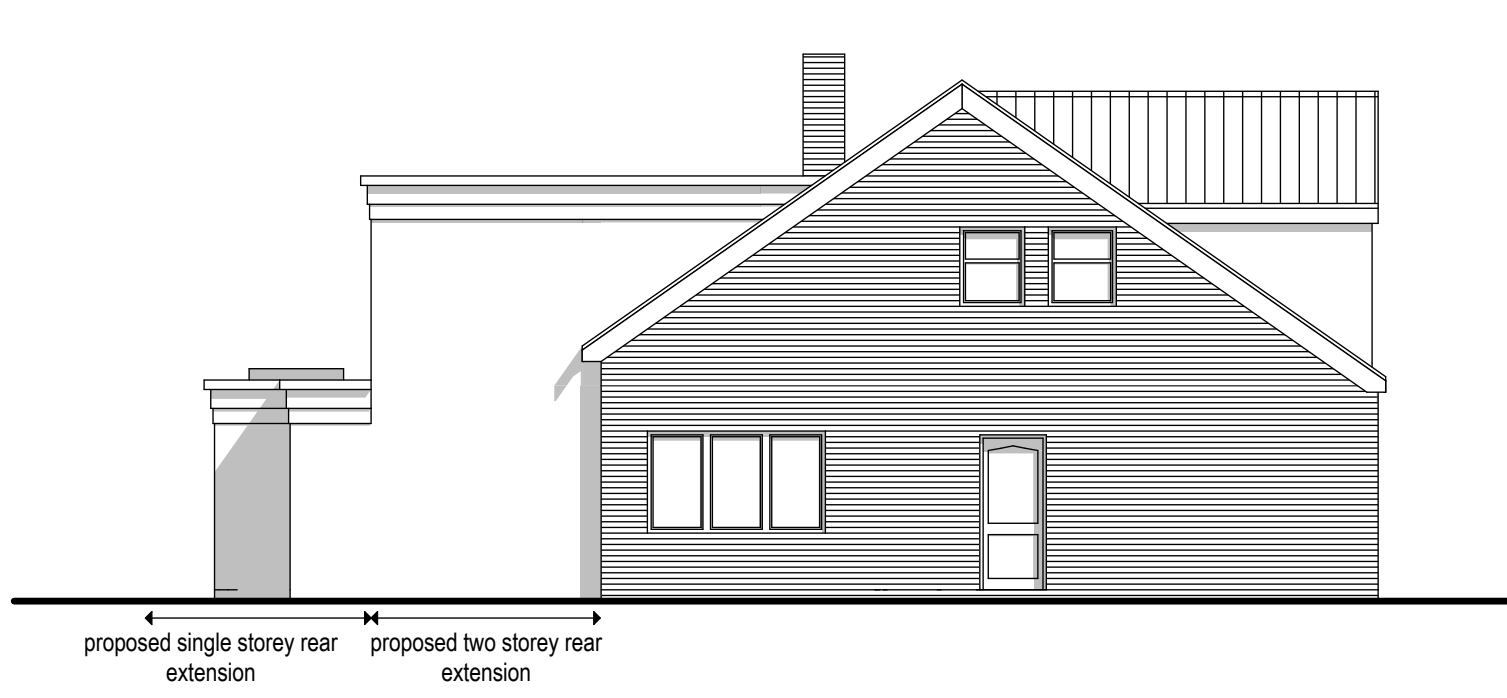


proposed north-west elevation 1:100

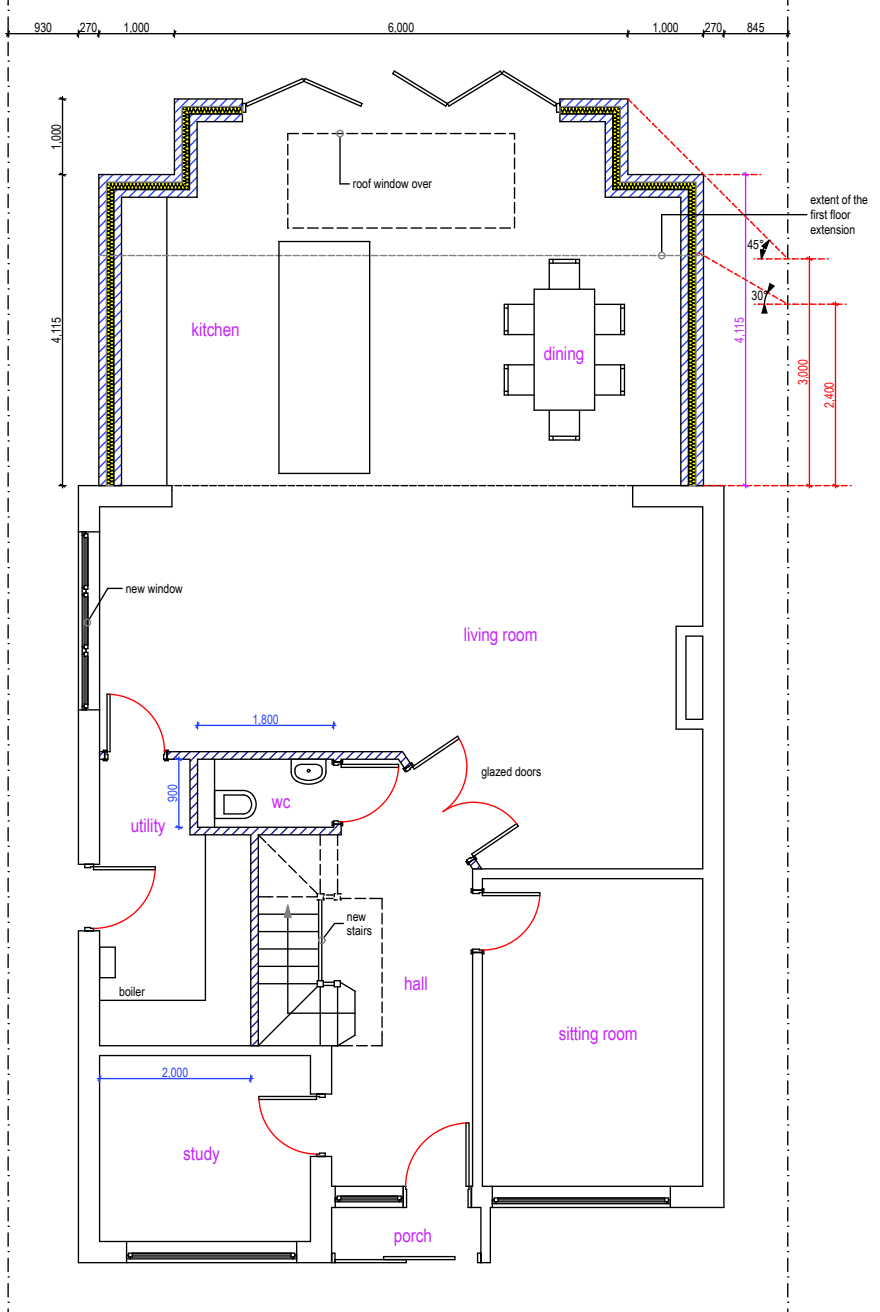 


proposed ground floor plan 1:100

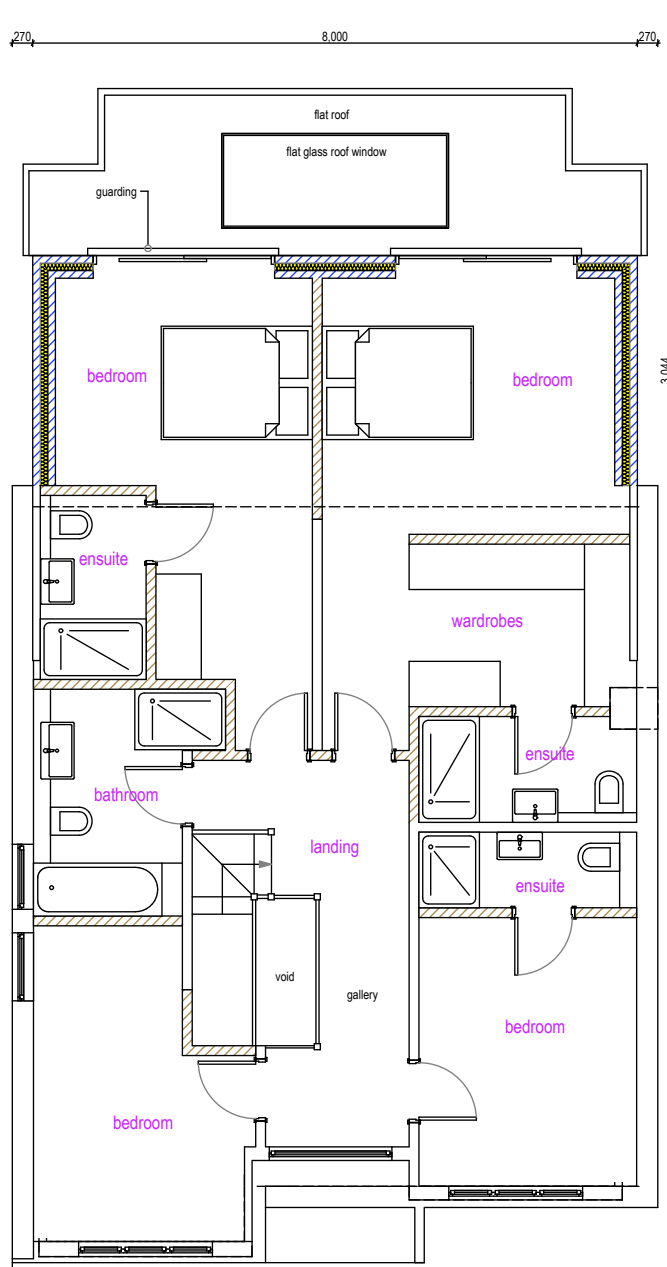


proposed first floor plan 1:100

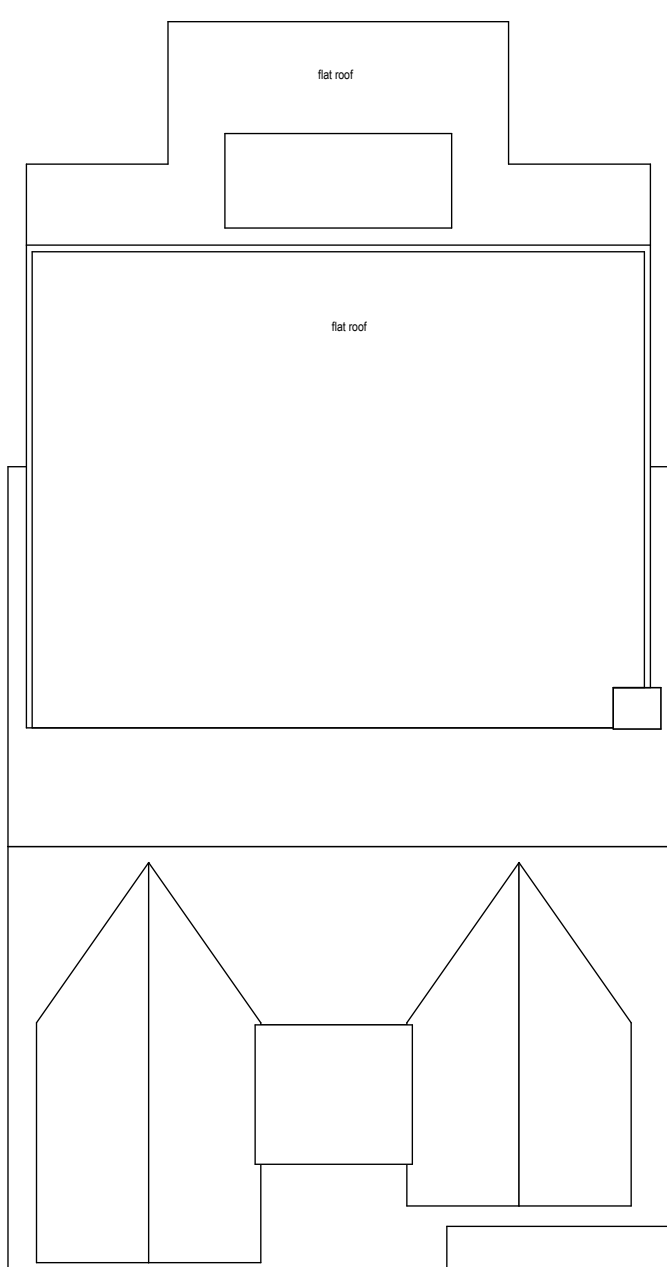


proposed roof plan 1:100

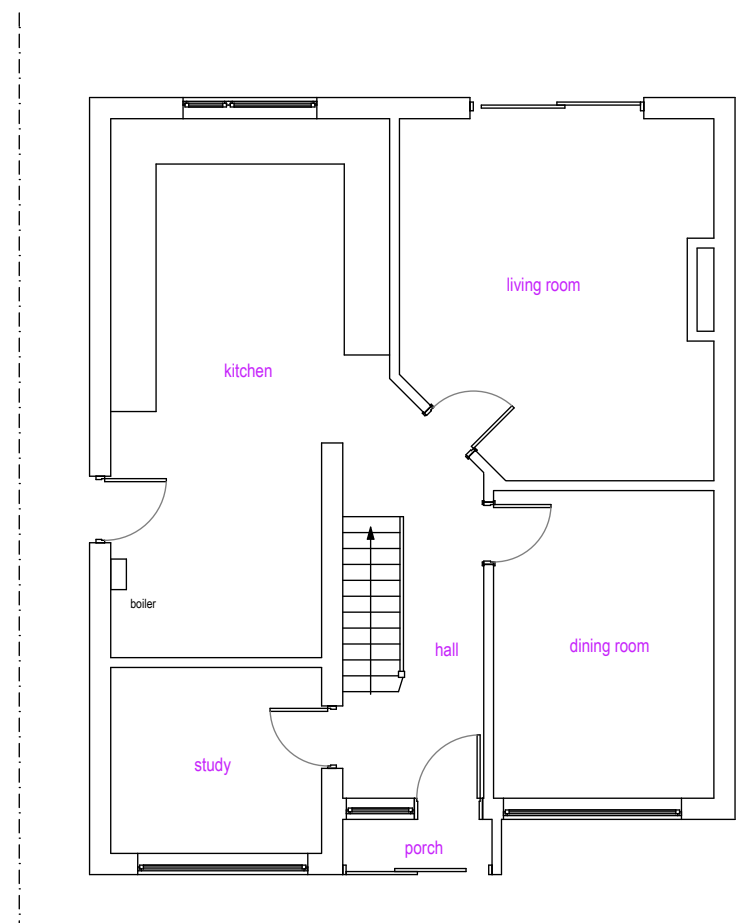


existing ground floor plan 1:100

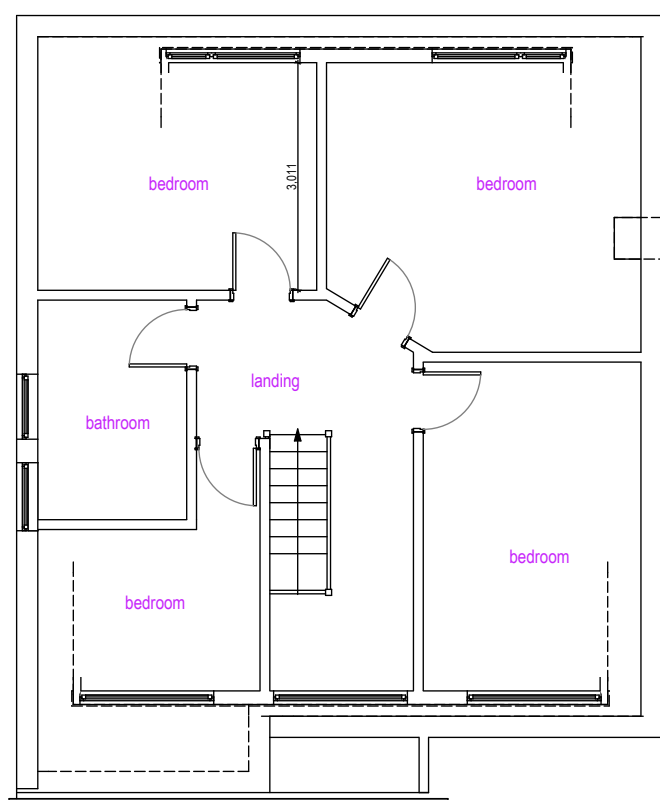

existing first floor plan 1:100

 


existing roof plan 1:100

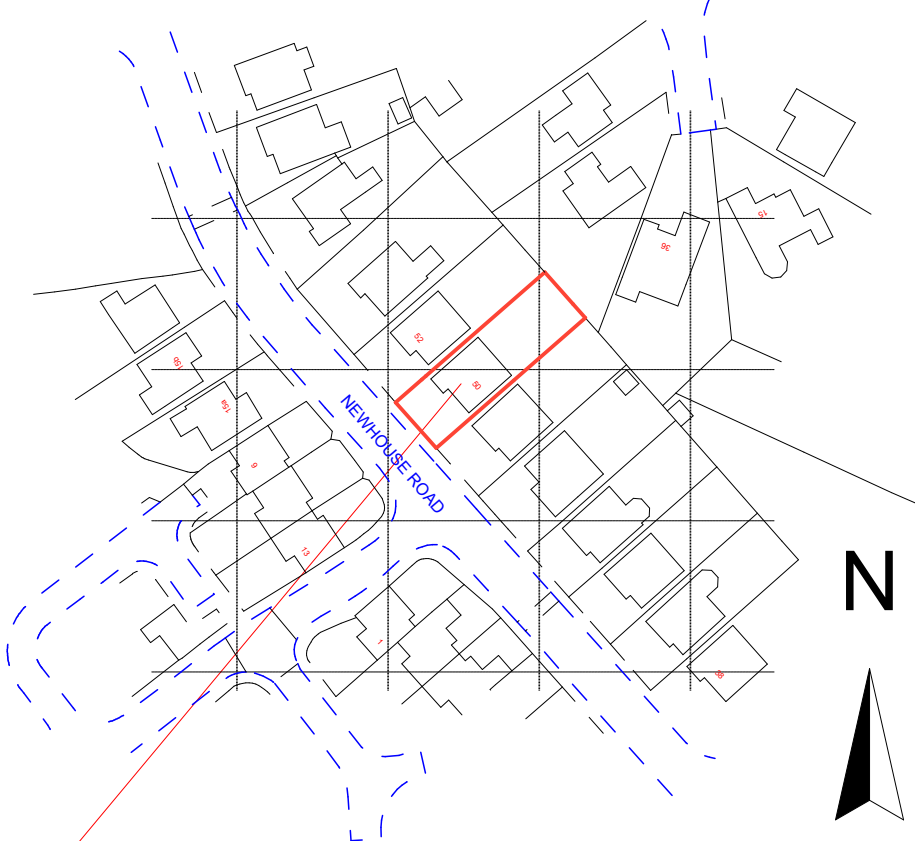


application site location
50 Newhouse Road, Heywood, Lancashire, OL10 2NU
Ordnance Survey (c) Crown Copyright 2020. All rights reserved. Licence number: 100029432

location plan (for locating purposes only) 1:1250

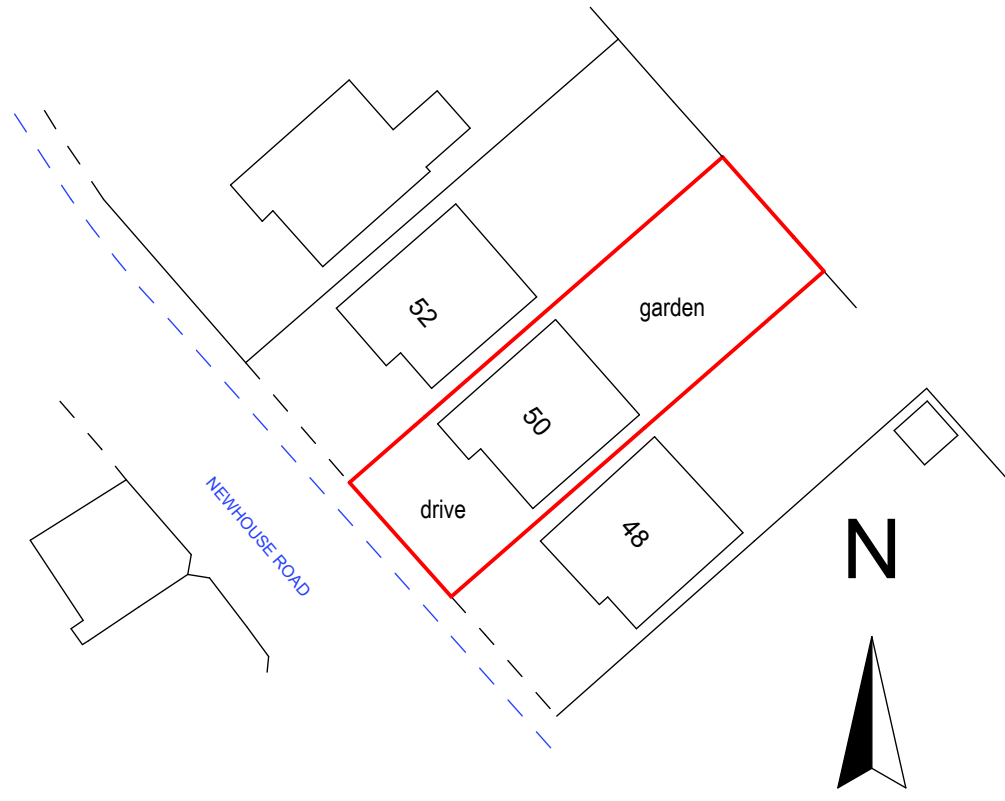

existing block plan 1:500

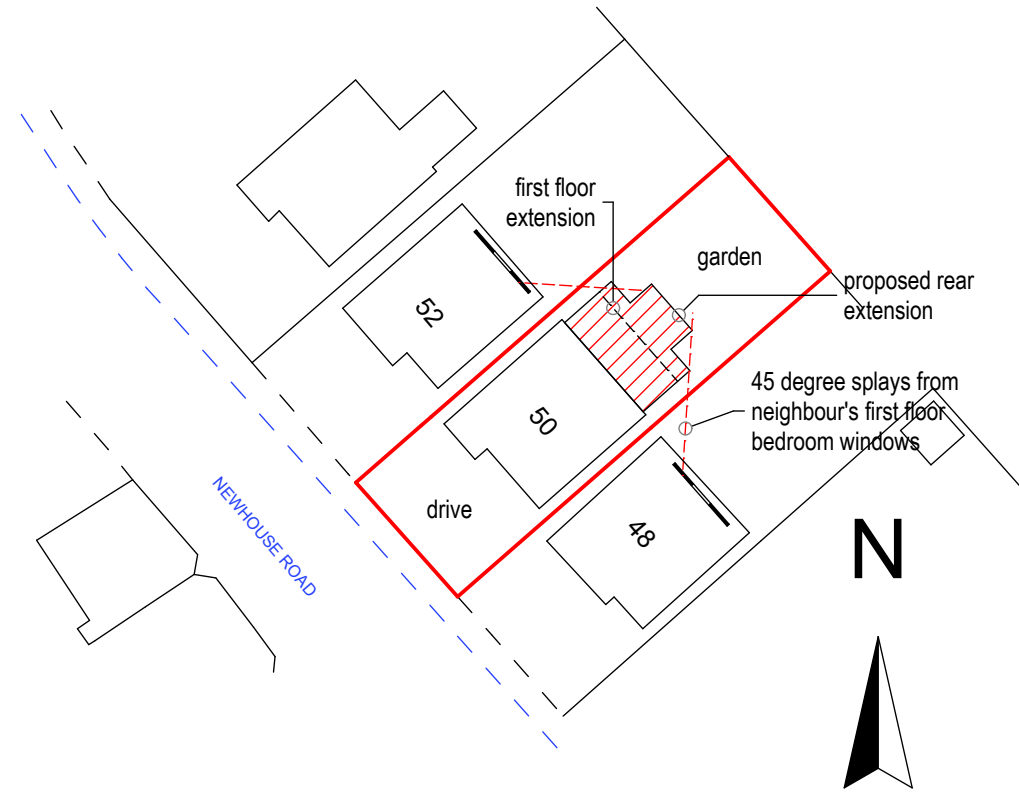

proposed block plan 1:500

SUBJECT TO PLANNING APPROVAL
PL1 August 2026 revised extension size
DANIEL AGUILAR BA(Hons) arch DipArch
acre cottage acre road carlton newmarket suffolk cb89lf t: 07860 140954 e: daguilar@stabletech.com

client: Mr & Mrs. M. Latif
job: front and rear extensions
50 Newhouse Road
Heywood
drawing: existing and proposed plans and elevations

scale: as shown @ A1
date: July 2026
dm.: da
job no.: A903-26
drg. no.: 01
rev.: PL1