




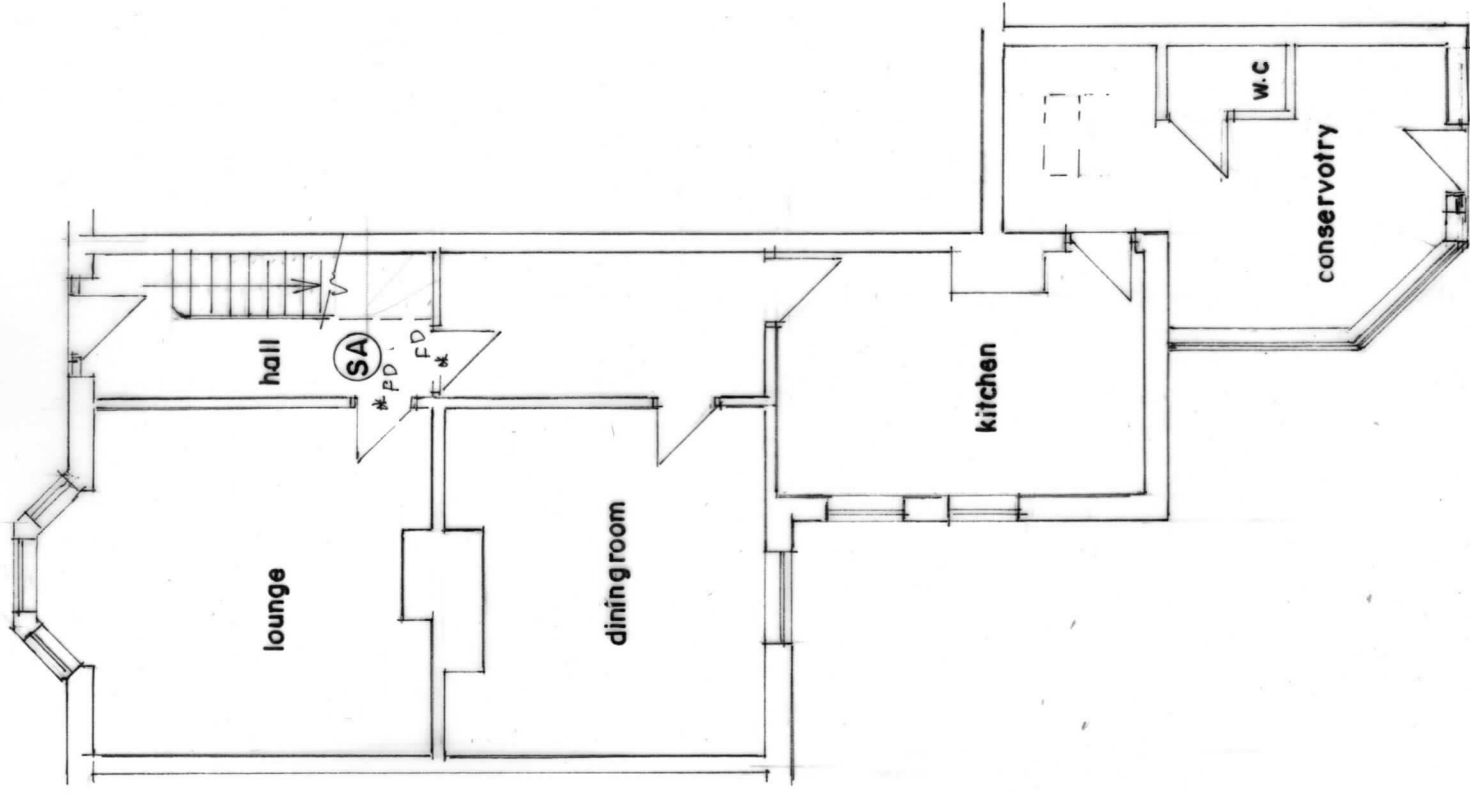

GROUND FLOOR PLAN
(PROPOSED)

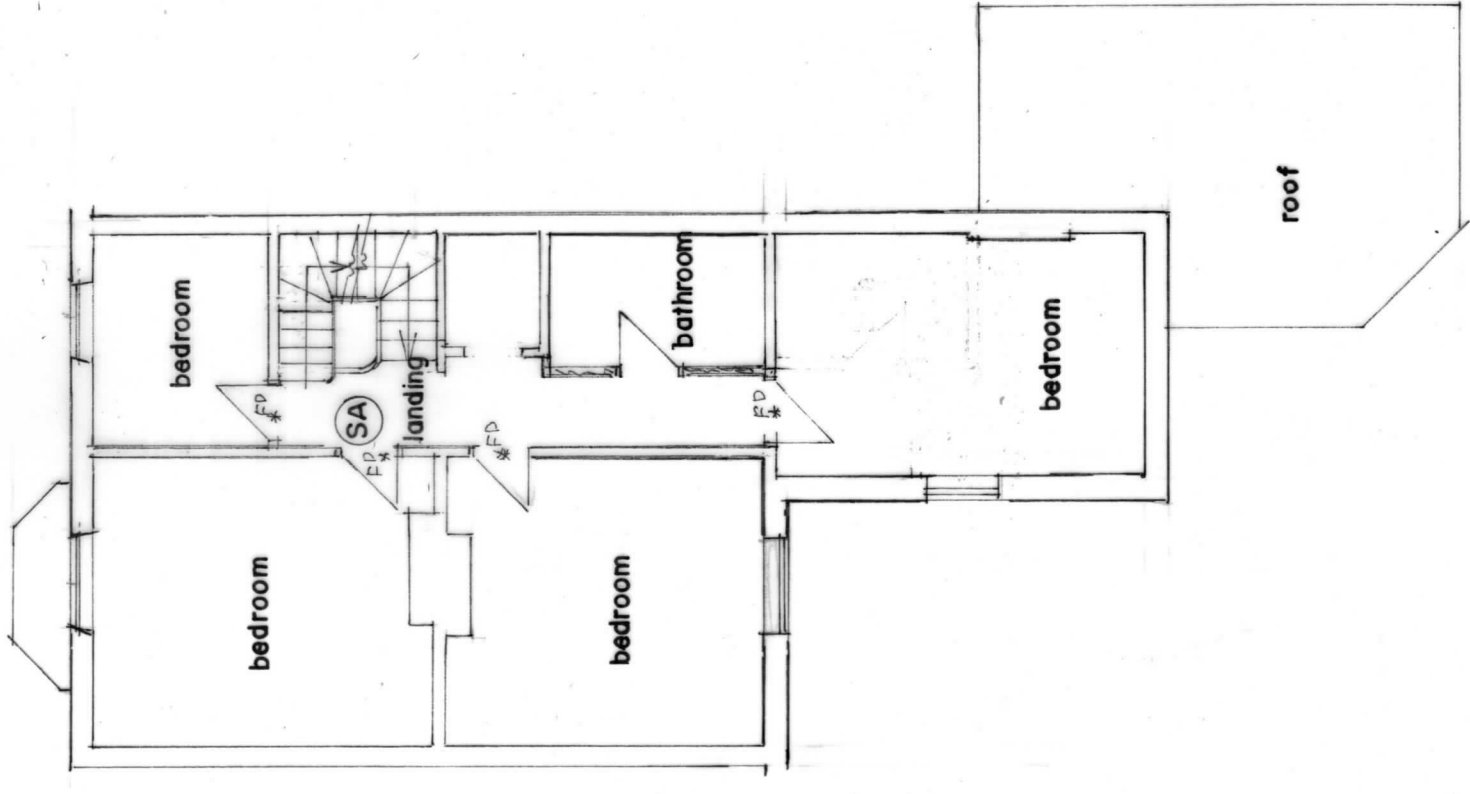


FIRST FLOOR PLAN
(PROPOSED)

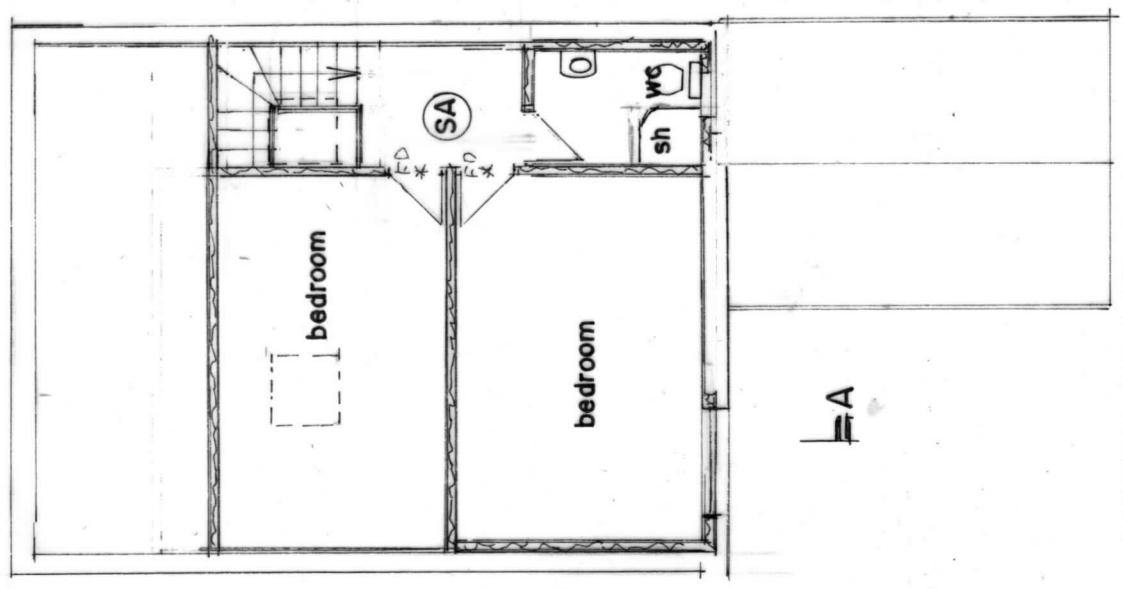

SECOND FLOOR PLAN
(PROPOSED)

MANCHESTER ROAD

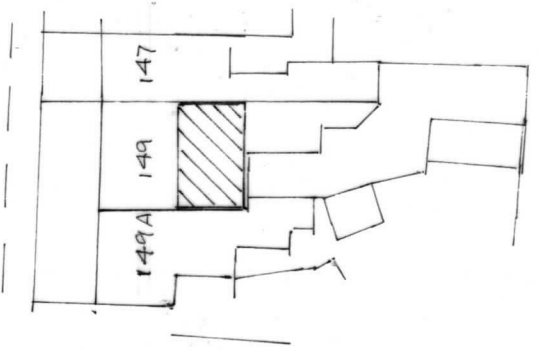

SITE PLAN SCALE 1:500

BUILDING DESIGN SERVICES M. FAROOQ 418 Bury Road Rochdale OL11 5EU. Tel: 01706 712231 Mob: 07967605763	
PROPOSED REAR DORMER EXTENSION AT 149 MANCHESTER ROAD HEYWOOD OL10 2HH	
For: MR FURQAAN IQBAL	
Plan	Scale 1:100
	2477/2