




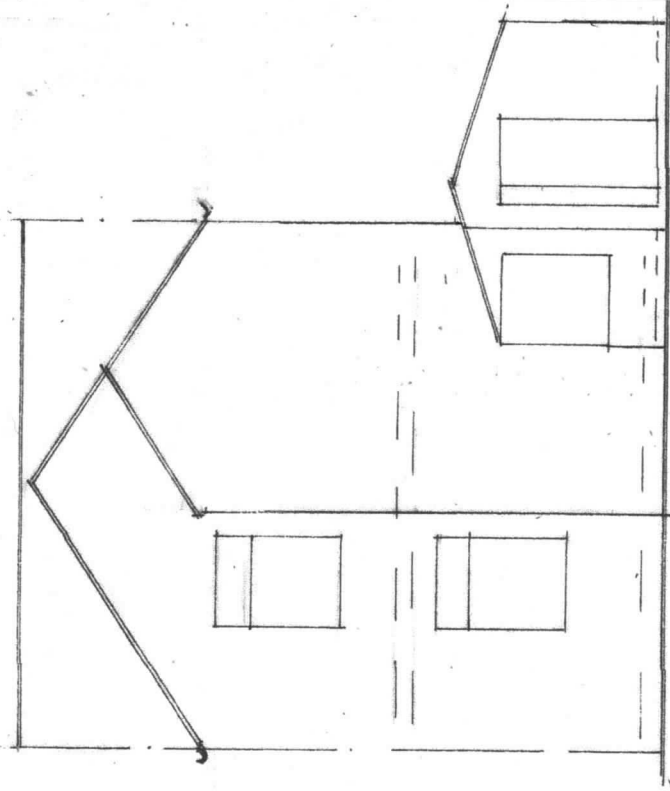


REAR ELEVATION
(EXISTING)

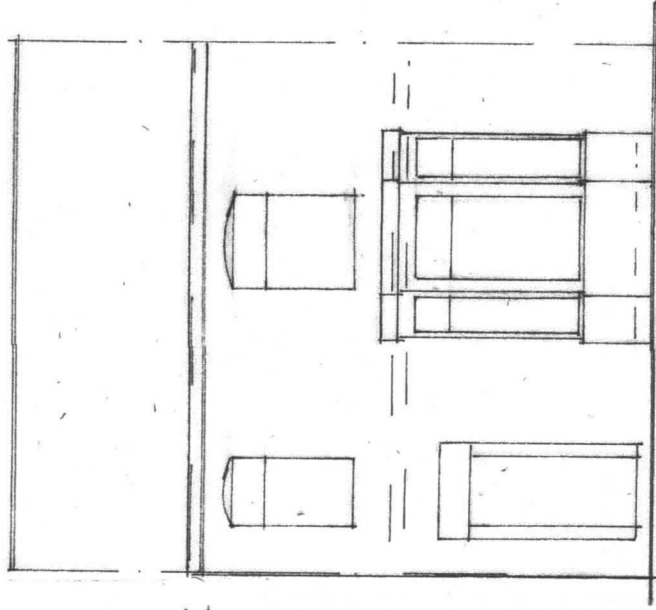

FRONT ELEVATION
(EXISTING)

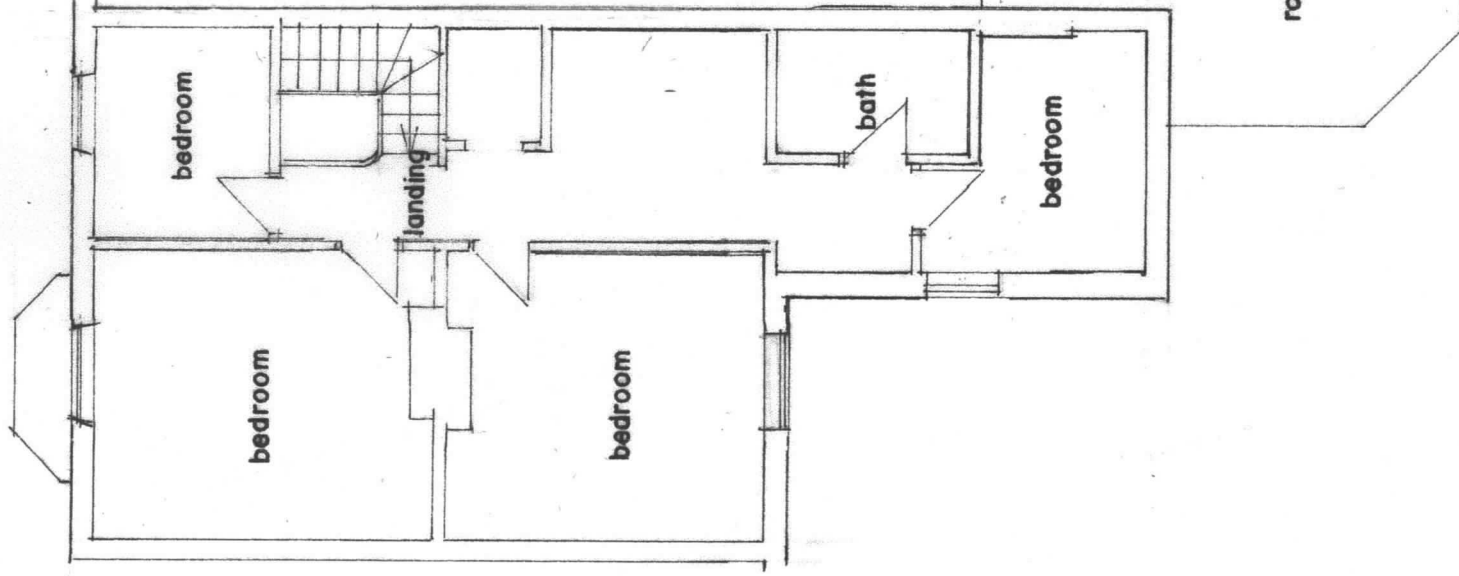


FIRST FLOOR PLAN
(EXISTING)

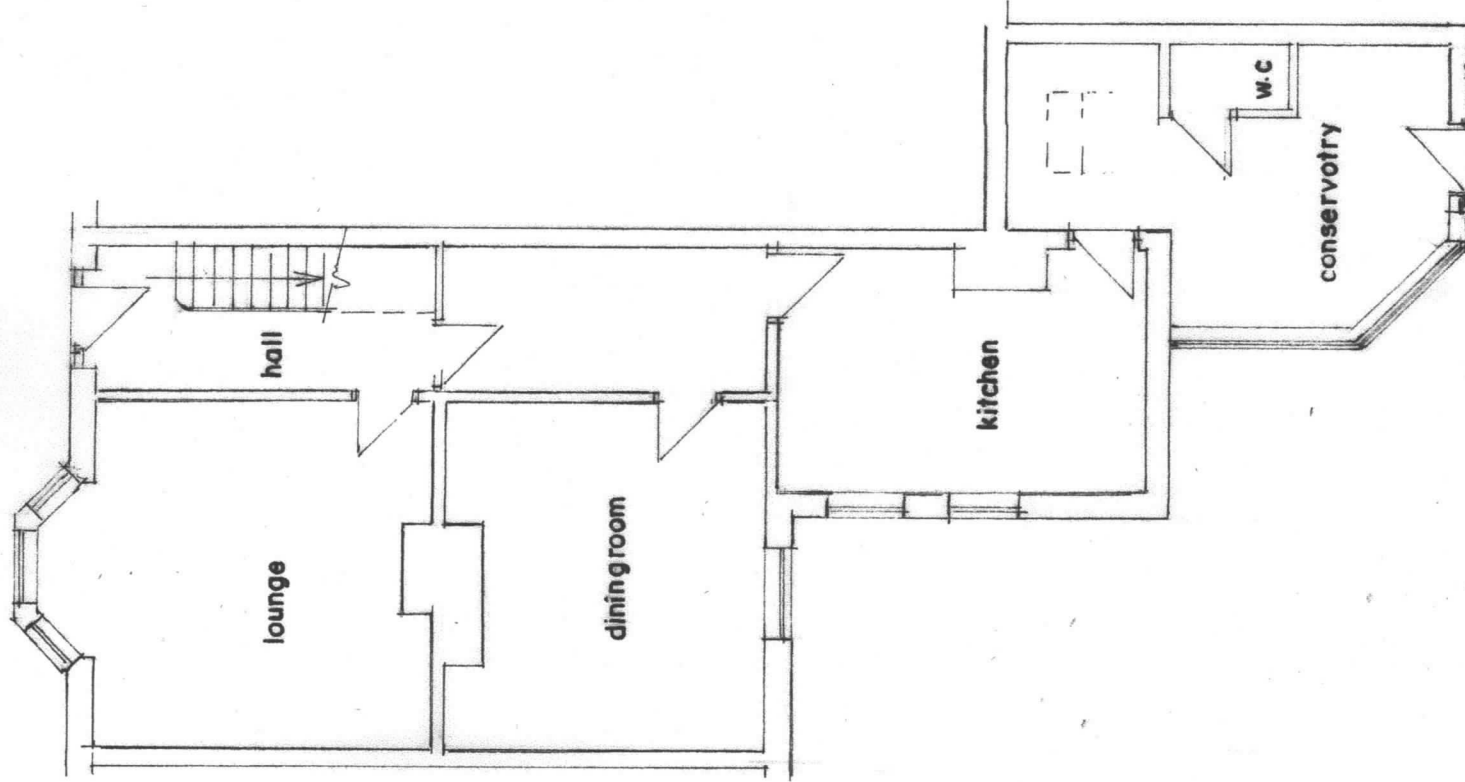

GROUND FLOOR PLAN
(EXISTING)

MANCHESTER ROAD

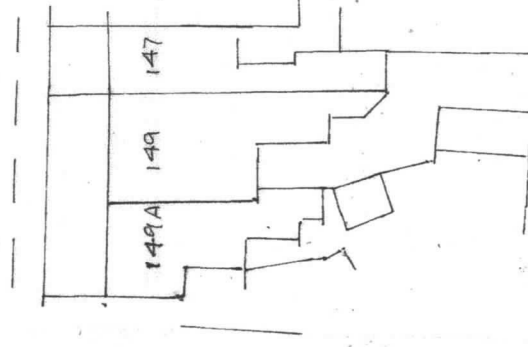

SITE PLAN scale 1:500
(EXISTING)

BUILDING DESIGN SERVICES

M. FAROOQ

418 Bury Road Rochdale OL11 5EU.

Tel: 01706 712231 Mob: 07967605763

PROPOSED REAR DORMER EXTENSION AT
149 MANCHESTER ROAD HEYWOOD OL10 2HH

For: MR FURQAAN IQBAL

Plan

Scale 1:100

Elevation

Scale 1:100

2477/1