



Copyright of this drawing is the property of Urban Edge Architecture Limited. It must not be reproduced or amended nor used in the execution of any works whether in conjunction with the proposed works for which it is prepared or otherwise without the express consent in writing of Urban Edge Architecture Limited.

Urban Edge Architecture Limited
One Scotgate Mews, Scotgate,
Stamford, Lincolnshire, PE9 2FX.

Tel. ++44 (0)1780 755665
Fax. ++44 (0)1780 755360

DO NOT SCALE FROM THIS DRAWING - ALL DIMENSIONS TO BE CHECKED ON SITE, ANY DISCREPANCIES RAISED WITH URBAN EDGE

DRAWING TO BE READ IN COLOUR


SITE LOCATION PLAN

LEGEND

— APPLICATION BOUNDARY

NOTE:-
THE SITE BOUNDARY (RED LINE) IS DEPICTED IN ACCORDANCE WITH THE GUIDELINES LAID OUT IN HM LAND REGISTRY PLANS, PRACTICE GUIDE 40, SUPPLEMENT 5.

THE OUTSIDE EDGE OF ALL BOUNDARY LINES DENOTE THE EXTENT OF THE BOUNDARY. THE THICKNESS IS FOR GRAPHIC REPRESENTATION ONLY. WITH THE EXCEPTION OF THE OUTLINE BOUNDARY IN WHICH THE INTERNAL LINE OF BOUNDARY LINE DENOTES THE EDGE OF THE BOUNDARY.

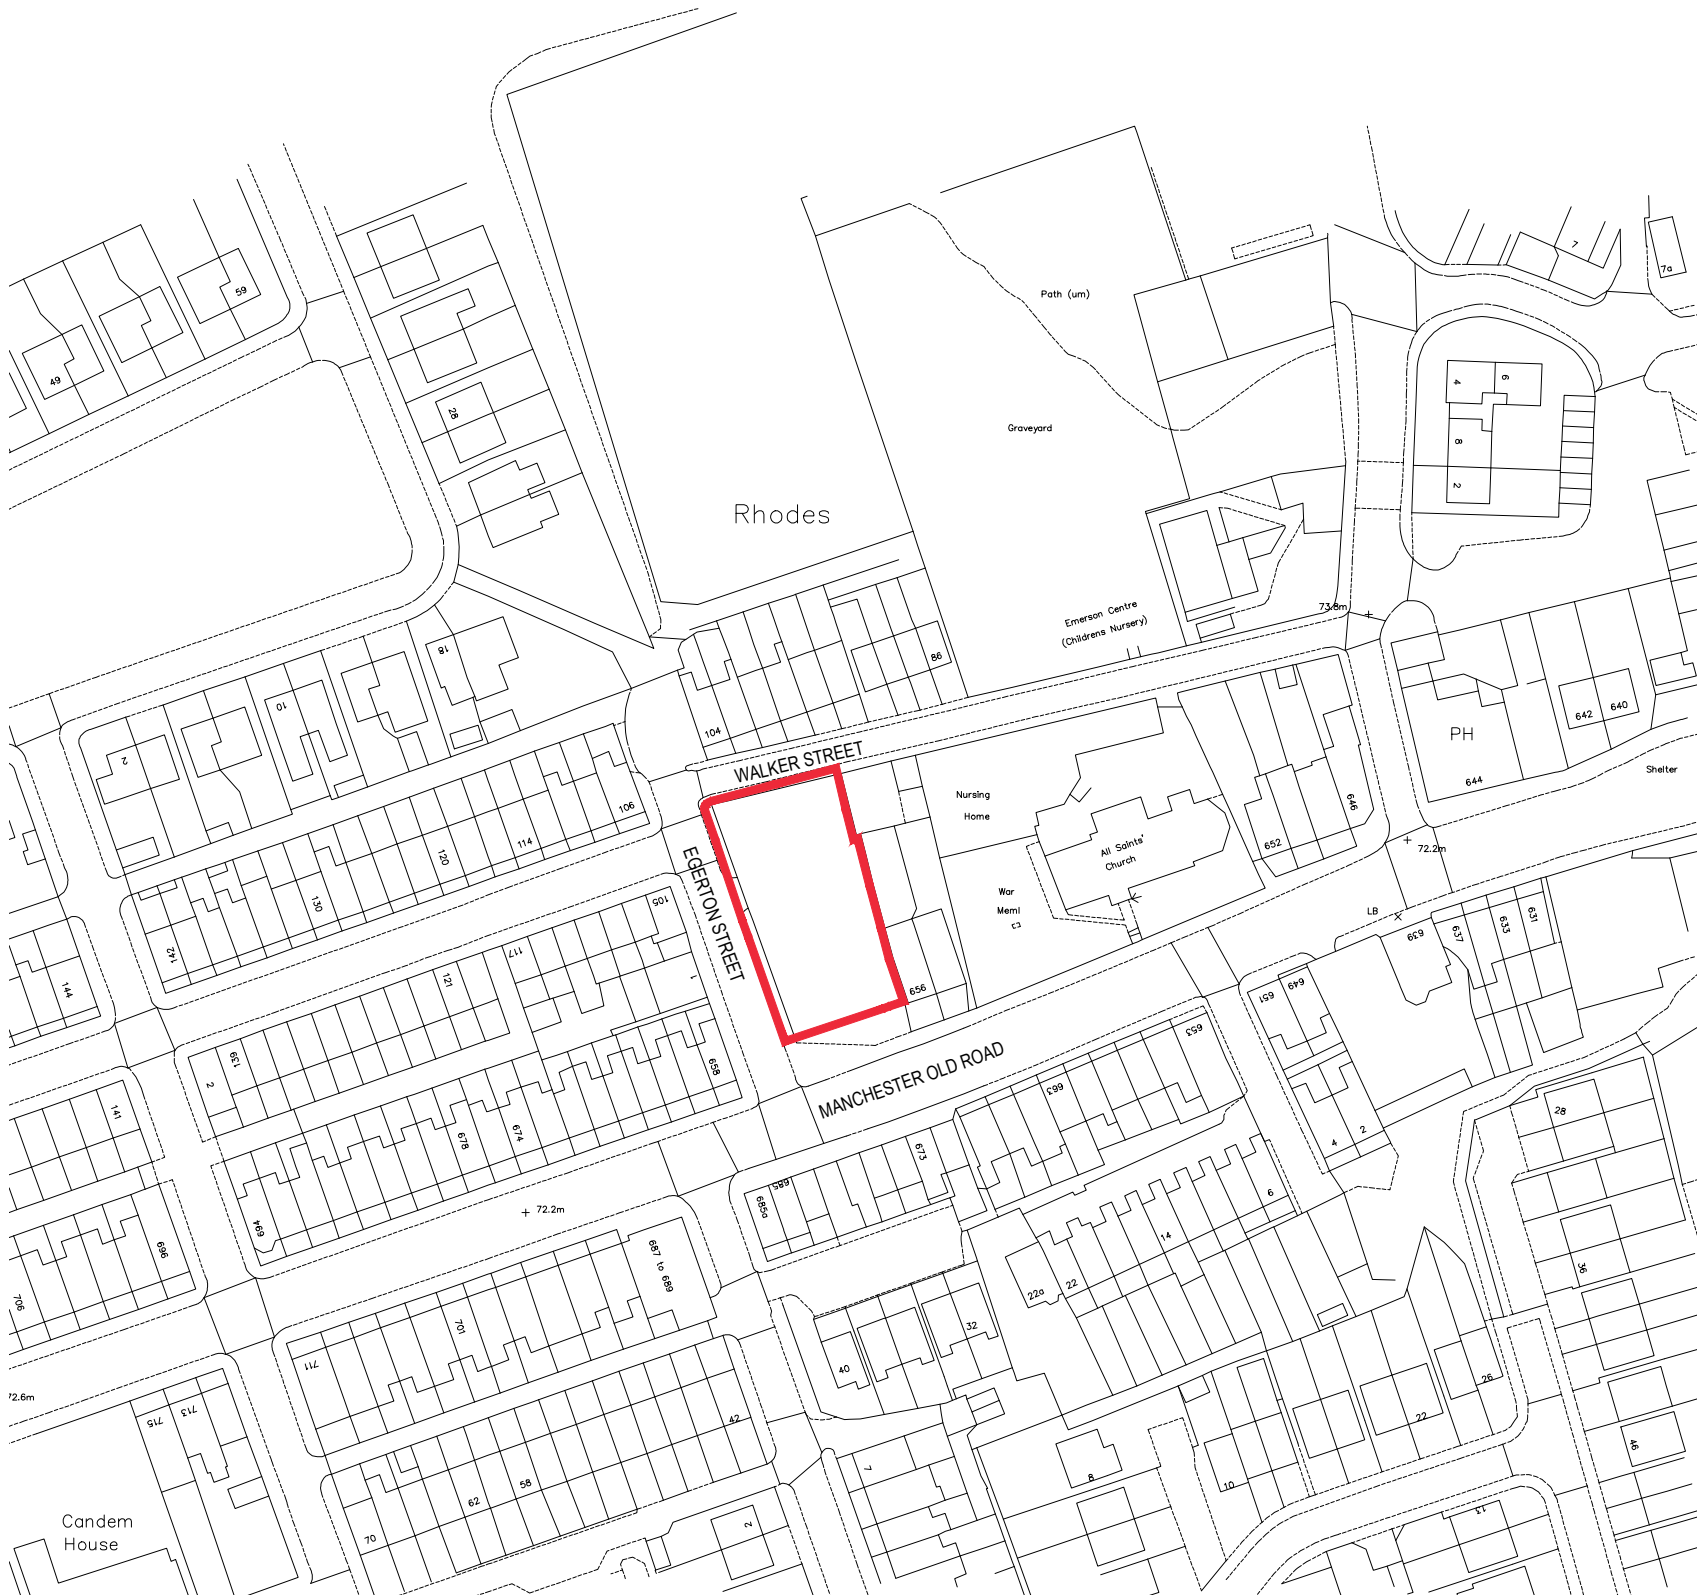



Copyright of this drawing is the property of Urban Edge Architecture Limited. It must not be reproduced or amended nor used in the execution of any works whether in conjunction with the proposed works for which it is prepared or otherwise without the express consent in writing of Urban Edge Architecture Limited.

Urban Edge Architecture Limited
One Scotgate Mews, Scotgate,
Stamford, Lincolnshire, PE9 2FX.

Tel. ++44 (0)1780 755665
Fax. ++44 (0)1780 755360

DO NOT SCALE FROM THIS DRAWING - ALL DIMENSIONS TO BE CHECKED ON SITE, ANY DISCREPANCIES RAISED WITH URBAN EDGE

DRAWING TO BE READ IN COLOUR


SITE LOCATION PLAN

LEGEND

— APPLICATION BOUNDARY

NOTE: —
THE SITE BOUNDARY (RED LINE) IS DEPICTED IN ACCORDANCE WITH THE GUIDELINES LAID OUT IN HM LAND REGISTRY PLANS, PRACTICE GUIDE 40, SUPPLEMENT 5.

THE OUTSIDE EDGE OF ALL BOUNDARY LINES DENOTE THE EXTENT OF THE BOUNDARY. THE THICKNESS IS FOR GRAPHIC REPRESENTATION ONLY. WITH THE EXCEPTION OF THE OUTLINE BOUNDARY IN WHICH THE INTERNAL LINE OF BOUNDARY LINE DENOTES THE EDGE OF THE BOUNDARY.

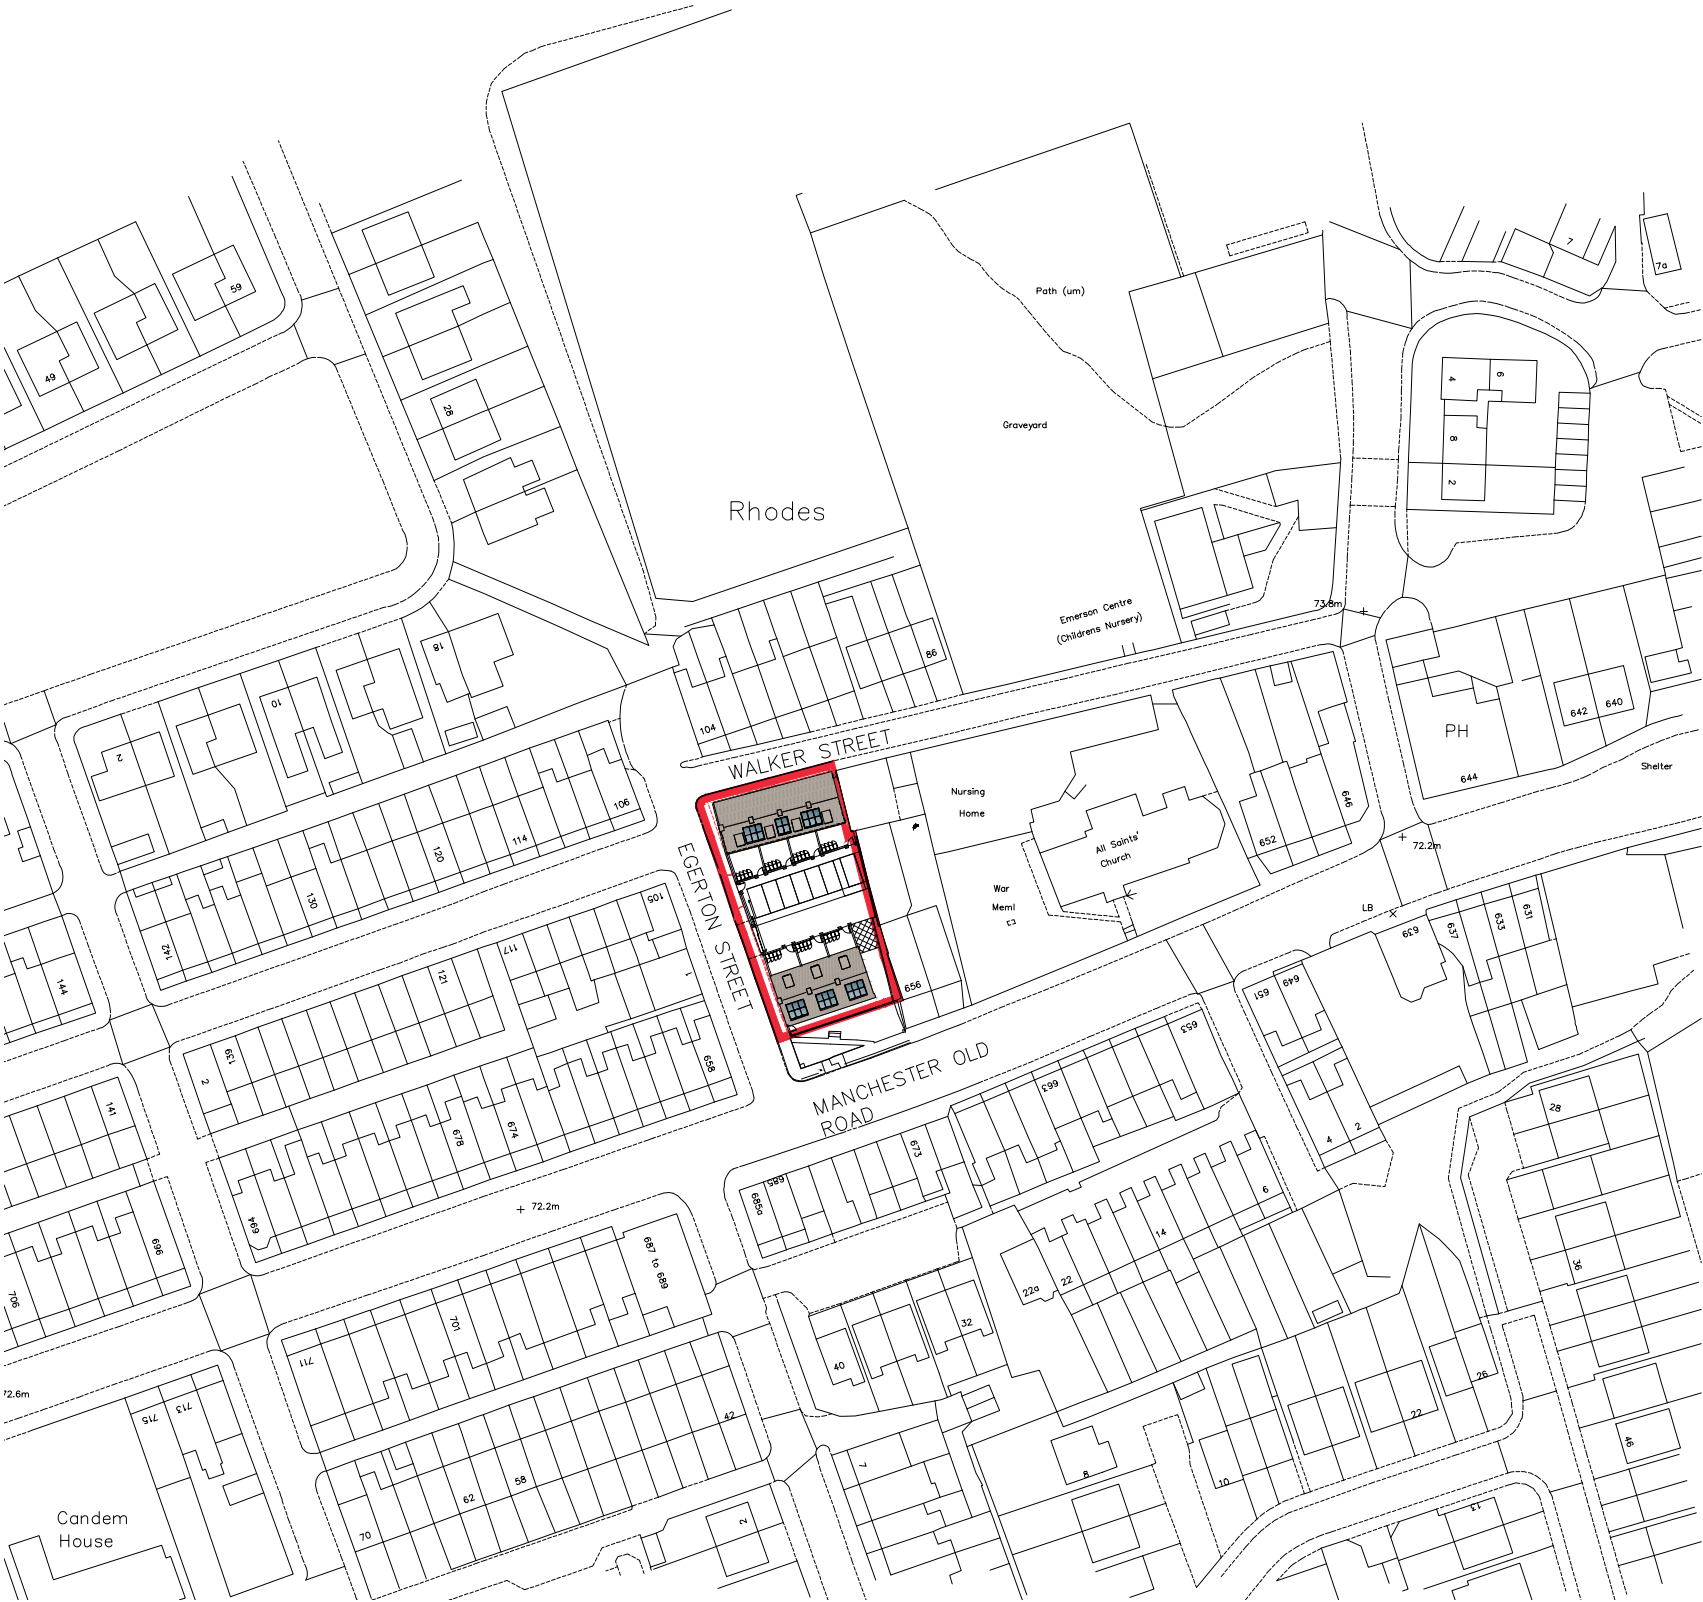

P03	REVISED ISSUE FOR PLANNING	WB	01/09/26
P02	REVISED ISSUE FOR PLANNING	WB	25/08/26
P01	REVISED ISSUE FOR PLANNING	AS	23/06/26
P00	INITIAL ISSUE FOR PLANNING	WB	09/02/26

Rev No	Description	Drawn By	Date
--------	-------------	----------	------

URBANEDGE
architecture / landscape / masterplanning

Client
ZEST ECO LTD


Project
**MANCHESTER OLD ROAD,
RHODES, MIDDLETON
M24 4QD**


Drawing
**SITE LOCATION PLAN
AS PROPOSED**

Issue Purpose
PLANNING

UE Proj No	Scale	Date	Drawn	Status	Revision
2913	1:1250@A3	OCT 25	WB	-	P03

Project - Organisation - Volume/System - Level - Type - Role - Number
2913-URB-ZZ-XX-DR-A-208901

 

 

Tel. ++44 (0)1780 755665
Fax. ++44 (0)1780 755360

DO NOT SCALE FROM THIS DRAWING - ALL DIMENSIONS TO BE CHECKED ON SITE, ANY DISCREPANCIES RAISED WITH URBAN EDGE

DRAWING TO BE READ IN COLOUR


SITE LOCATION PLAN

LEGEND

APPLICATION BOUNDARY

NOTE:-
THE SITE BOUNDARY (RED LINE) IS DEPICTED IN ACCORDANCE WITH THE GUIDELINES LAID OUT IN HM LAND REGISTRY PLANS, PRACTICE GUIDE 40, SUPPLEMENT 5.

THE OUTSIDE EDGE OF ALL BOUNDARY LINES DENOTE THE EXTENT OF THE BOUNDARY. THE THICKNESS IS FOR GRAPHIC REPRESENTATION ONLY. WITH THE EXCEPTION OF THE OUTLINE BOUNDARY IN WHICH THE INTERNAL LINE OF BOUNDARY LINE DENOTES THE EDGE OF THE BOUNDARY.

 

P00	INITIAL ISSUE FOR PLANNING	WB	09/02/2017
Rev No	Description	Drawn By	Date

URBANEDGE
architecture / landscape / masterplanning

Client
ZEST ECO LTD

Project
**MANCHESTER OLD ROAD,
RHODES, MIDDLETON
M24 4OD**

Drawing

**SITE BLOCK PLAN
AS EXISTING**

Issue Purpose

PLANNING

UE Proj No	Scale	Date	Drawn	Status	Revision
2913	1:500@A3	OCT 25	WB	-	P00

Project - Organisation - Volume/System - Level - Type - Role - Number

2913-URB-ZZ-XX-DR-A-208902



Copyright of this drawing is the property of Urban Edge Architecture Limited. It must not be reproduced or amended nor used in the execution of any works whether in conjunction with the proposed works for which it is prepared or otherwise without the express consent in writing of Urban Edge Architecture Limited.

Urban Edge Architecture Limited
One Scotgate Mews, Scotgate,
Stamford, Lincolnshire, PE9 2FX.

Tel. ++44 (0)1780 755665
Fax. ++44 (0)1780 755360

DO NOT SCALE FROM THIS DRAWING - ALL DIMENSIONS TO BE CHECKED ON SITE, ANY DISCREPANCIES RAISED WITH URBAN EDGE

DRAWING TO BE READ IN COLOUR

SITE LOCATION PLAN

LEGEND

— APPLICATION BOUNDARY

NOTE: —

THE SITE BOUNDARY (RED LINE) IS DEPICTED IN ACCORDANCE WITH THE GUIDELINES LAID OUT IN HM LAND REGISTRY PLANS, PRACTICE GUIDE 40, SUPPLEMENT 5.

THE OUTSIDE EDGE OF ALL BOUNDARY LINES DENOTE THE EXTENT OF THE BOUNDARY. THE THICKNESS IS FOR GRAPHIC REPRESENTATION ONLY. WITH THE EXCEPTION OF THE OUTLINE BOUNDARY IN WHICH THE INTERNAL LINE OF BOUNDARY LINE DENOTES THE EDGE OF THE BOUNDARY.

Rhodes

Graveyard

Emerson Centre
(Childrens Nursery)

WALKER STREET

Nursing
Home

War
Meml

All Saints'
Church

EGERTON STREET

MANCHESTER OLD ROAD

+ 72.2m

P03	REVISED ISSUE FOR PLANNING	WB	01/09/26
P02	REVISED ISSUE FOR PLANNING	WB	25/08/26
P01	REVISED ISSUE FOR PLANNING	AS	23/06/26
P00	INITIAL ISSUE FOR PLANNING	WB	09/02/26

Rev No	Description	Drawn By	Date
--------	-------------	----------	------

URBANEDGE
architecture / landscape / masterplanning

Client
ZEST ECO LTD

Project
**MANCHESTER OLD ROAD,
RHODES, MIDDLETON
M24 4QD**

Drawing
**SITE BLOCK PLAN
AS PROPOSED**

Issue Purpose
PLANNING

UE Proj No	Scale	Date	Drawn	Status	Revision
2913	1:500@A3	OCT 25	WB	-	P03

Project - Organisation - Volume/System - Level - Role - Number
2913-URB-ZZ-XX-DR-A-208903

SCALE 1 : 500
SCALE 1 : 1






Copyright of this drawing is the property of Urban Edge Architecture Limited. It must not be reproduced or amended nor used in the execution of any works whether in conjunction with the proposed works for which it is prepared or otherwise without the express consent in writing of Urban Edge Architecture Limited.

Urban Edge Architecture Limited
One Scotgate Mews, Scotgate,
Stamford, Lincolnshire, PE9 2FX.

Tel. ++44 (0)1780 755665
Fax. ++44 (0)1780 755360

THIS DRAWING IS FOR PLANNING ONLY AND IS NOT TO BE USED FOR
TENDER OR CONSTRUCTION

DRAWING TO BE READ IN COLOUR

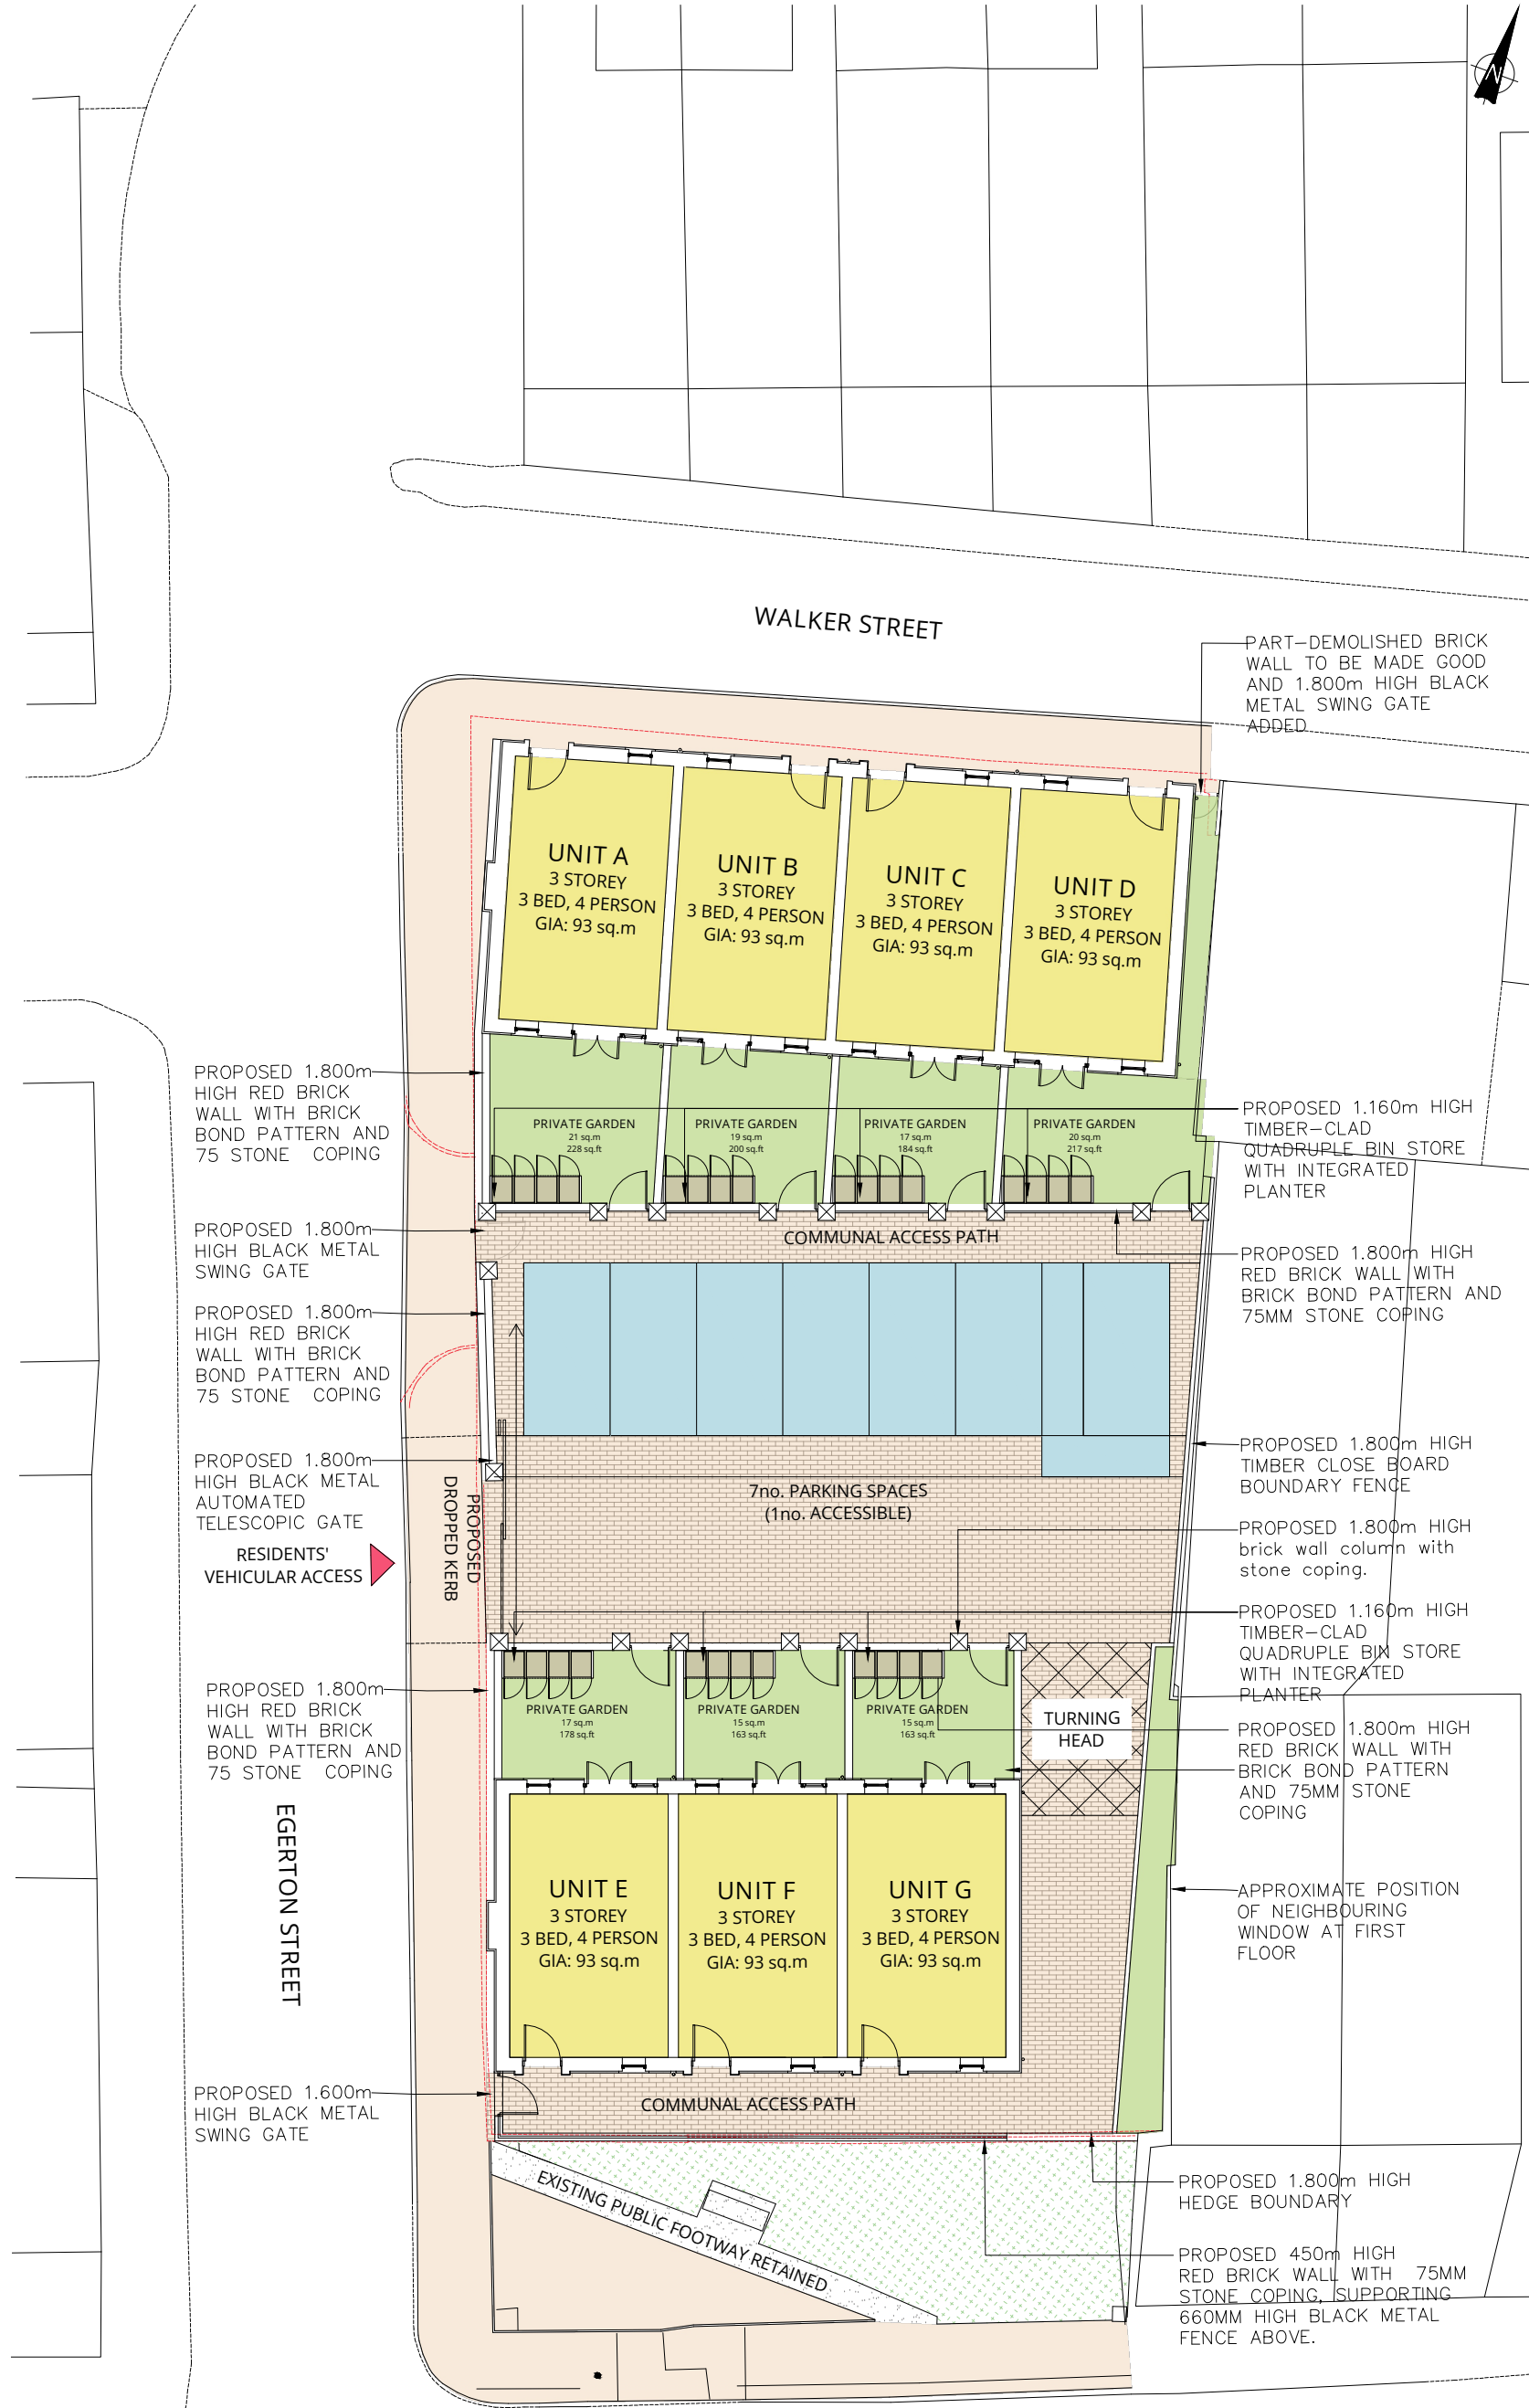

P03	REVISED ISSUE FOR PLANNING	WB	01/09/26
P02	REVISED ISSUE FOR PLANNING	WB	25/08/26
P01	REVISED ISSUE FOR PLANNING	AS	23/06/26
P00	INITIAL ISSUE FOR PLANNING	WB	09/02/26

Rev No	Description	Drawn By	Date
--------	-------------	----------	------

URBANEDGE
architecture / landscape / masterplanning

Client
ZEST ECO LTD

Project
**MANCHESTER OLD ROAD,
RHODES, MIDDLETON
M24 4QD**

Drawing
**SITE PLAN
AS PROPOSED**

Issue Purpose
PLANNING

UE Proj No	Scale	Date	Drawn	Status	Revision
2913	1:200@A3	OCT 25	WB	-	P03

Project - Organisation - Volume/System - Level - Type - Role - Number
2913-URB-ZZ-XX-DR-A-208904



ROOF PLAN



Copyright of this drawing is the property of Urban Edge Architecture Limited. It must not be reproduced or amended nor used in the execution of any works whether in conjunction with the proposed works for which it is prepared or otherwise without the express consent in writing of Urban Edge Architecture Limited.

Urban Edge Architecture Limited
One Scotgate Mews, Scotgate,
Stamford, Lincolnshire, PE9 2FX.


Tel. ++44 (0)1780 755665
Fax. ++44 (0)1780 755360

THIS DRAWING IS FOR PLANNING ONLY AND IS NOT TO BE USED FOR TENDER OR CONSTRUCTION


DRAWING TO BE READ IN COLOUR

PROPOSED UNIT GIAs


GROUND FLOOR	35.01 sq.m
FIRST FLOOR	35.01 sq.m
SECOND FLOOR	22.93 sq.m
TOTAL UNIT GIA:	92.95 sq.m

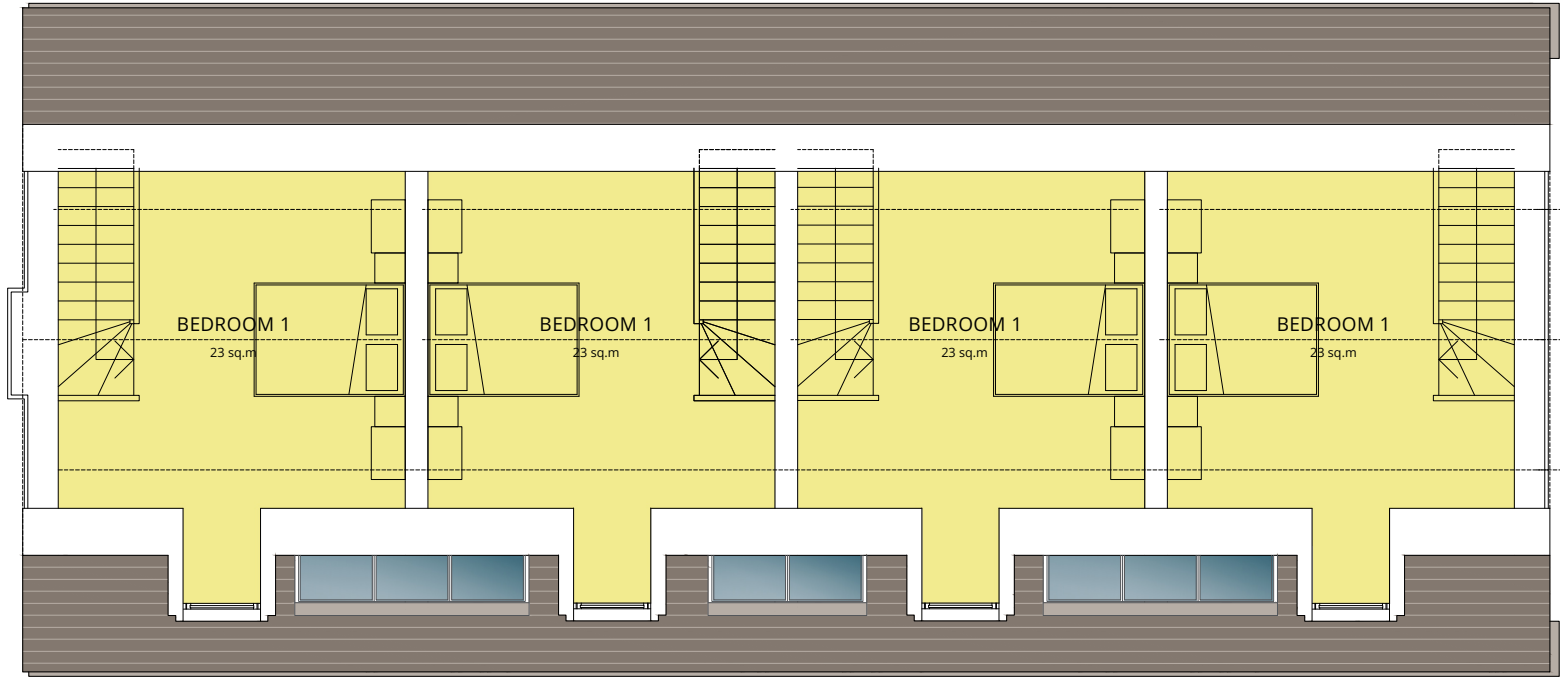

SECOND FLOOR PLAN

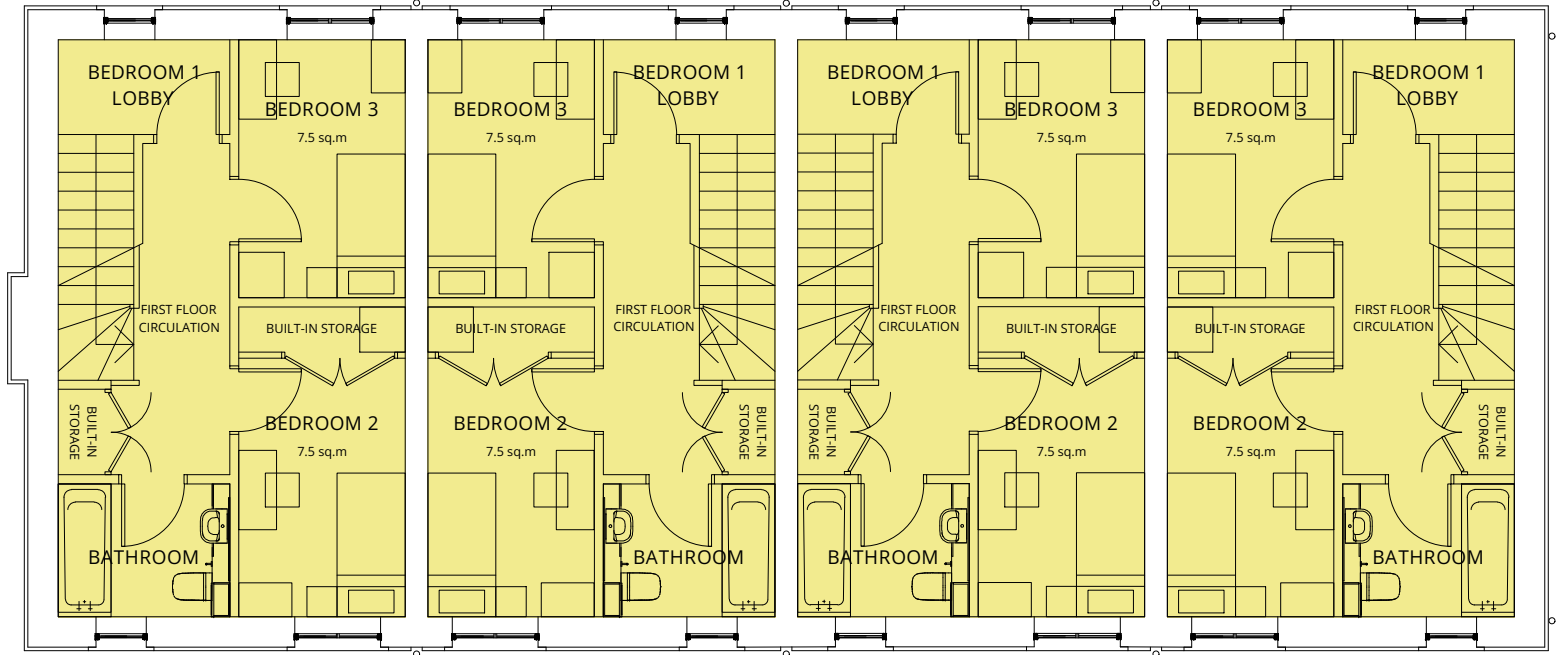

FIRST FLOOR PLAN

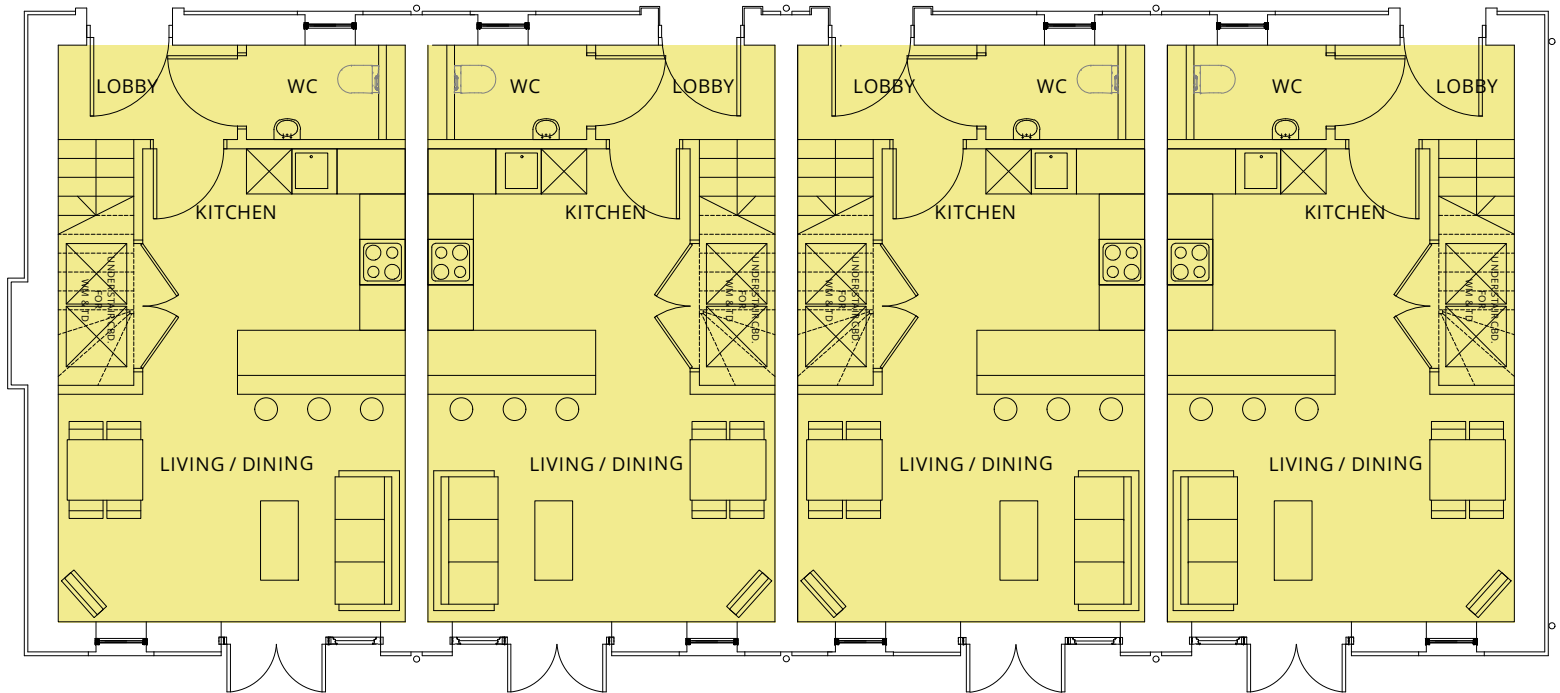

GROUND FLOOR PLAN

SCALE 1 : 100

SCALE 1 : 1



P03	REVISED ISSUE FOR PLANNING	WB	01/09/26
P02	REVISED ISSUE FOR PLANNING	WB	25/08/26
P01	REVISED ISSUE FOR PLANNING	AS	23/06/26
P00	INITIAL ISSUE FOR PLANNING	WB	09/02/26
Rev No	Description	Drawn By	Date

URBANEDGE
architecture / landscape / masterplanning

Client
ZEST ECO LTD

Project
MANCHESTER OLD ROAD,
RHODES, MIDDLETON
M24 4QD

Drawing
FLOOR PLAN AS PROPOSED
BLOCK 1
UNITS A, B, C & D


Issue Purpose
PLANNING

UE Proj No	Scale	Date	Drawn	Status	Revision
2913	1:100@A3	OCT 25	WB	-	P03

Project - Organisation - Volume/System - Level - Type - Role - Number
2913-URB-B1-ZZ-DR-A-208150




ELEVATION A-A

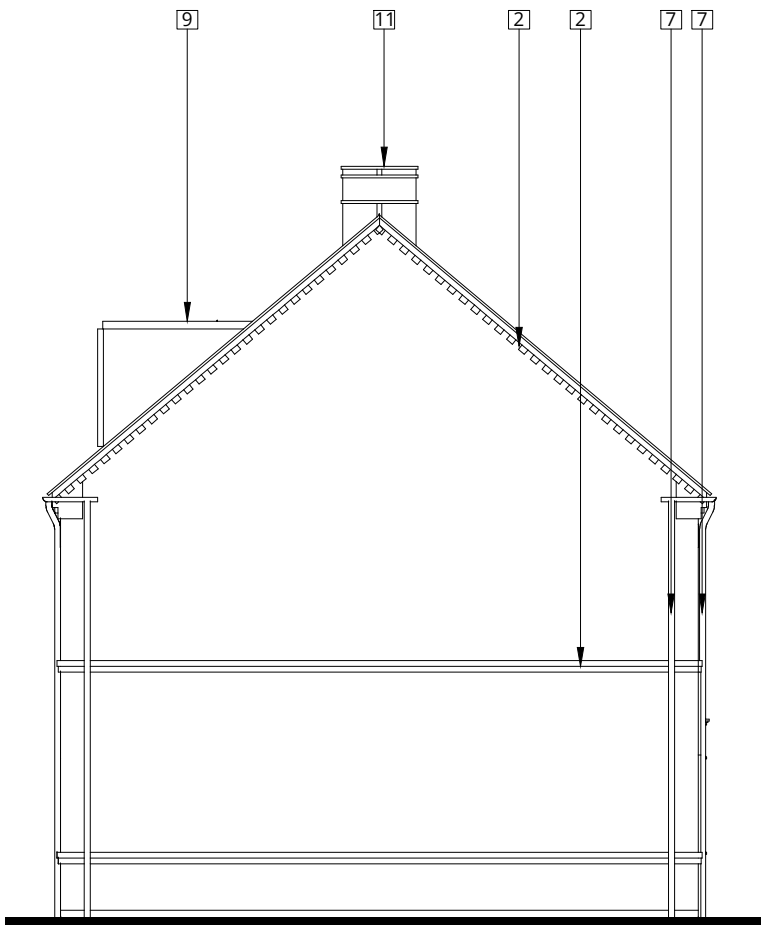


ELEVATION B-B



ELEVATION C-C

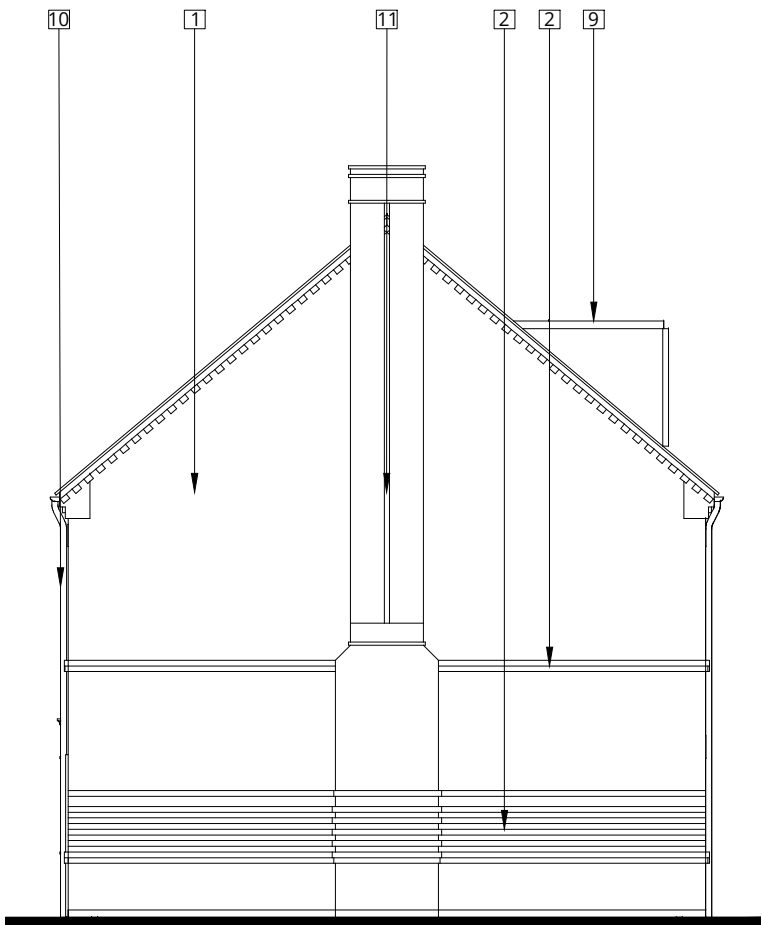

ELEVATION D-D

 


Copyright of this drawing is the property of Urban Edge Architecture Limited. It must not be reproduced or amended nor used in the execution of any works whether in conjunction with the proposed works for which it is prepared or otherwise without the express consent in writing of Urban Edge Architecture Limited.

Urban Edge Architecture Limited
One Scotgate Mews, Scotgate,
Stamford, Lincolnshire, PE9 2FX.
Tel. ++44 (0)1780 755 665
Fax. ++44 (0)1780 755 360

THIS DRAWING IS FOR PLANNING ONLY AND IS NOT TO BE USED FOR TENDER OR CONSTRUCTION

DRAWING TO BE READ IN COLOUR

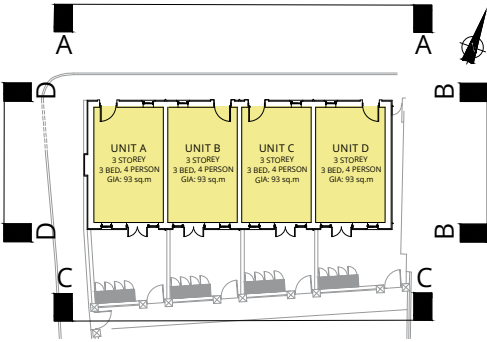

KEY PLAN 1:500

MATERIAL KEY:

1. BRICKWORK - RED
2. PATTERN BRICK - RED
3. ENGINEERING BRICK
4. COMPOSITE ENTRANCE DOOR UPVC
5. MECHANICAL JOINT FLUSH WINDOW WITH STONE CILL AND LINTEL - COLOUR: GRAY
6. UPVC PATIO DOOR WITH STONE LINTEL - COLOUR: GRAY
7. SLATE ROOF TILE
8. INTEGRATED PV PANELS
9. PPC ALUMINUM CLAD LEAD DORMER - COLOUR: GRAY
10. UPVC RAINWATER GOODS - COLOUR: GRAY
11. RED BRICK CHIMNEY

P03	REVISED ISSUE FOR PLANNING	WB	01/09/26
P02	REVISED ISSUE FOR PLANNING	WB	25/06/26
P01	REVISED ISSUE FOR PLANNING	AS	24/06/26
P00	INITIAL ISSUE FOR PLANNING	WB	09/02/26

Rev No	Description	Drawn By	Date
--------	-------------	----------	------

URBANEDGE
architecture / landscape / masterplanning

Client
ZEST ECO LTD

Project
MANCHESTER OLD ROAD,
RHODES, MIDDLETON
M24 4QD

Drawing
ELEVATIONS AS PROPOSED
BLOCK 1
UNITS A, B, C, D


Issue Purpose
PLANNING

UE Proj No	Scale	Date	Drawn	Status	Revision
2913	1:100@A3	OCT 25	WB	-	P03


Project - Organisation - Volume/System - Level - Type - Role - Number
2913-URB-B1-ZZ-DR-A-208250




ROOF PLAN

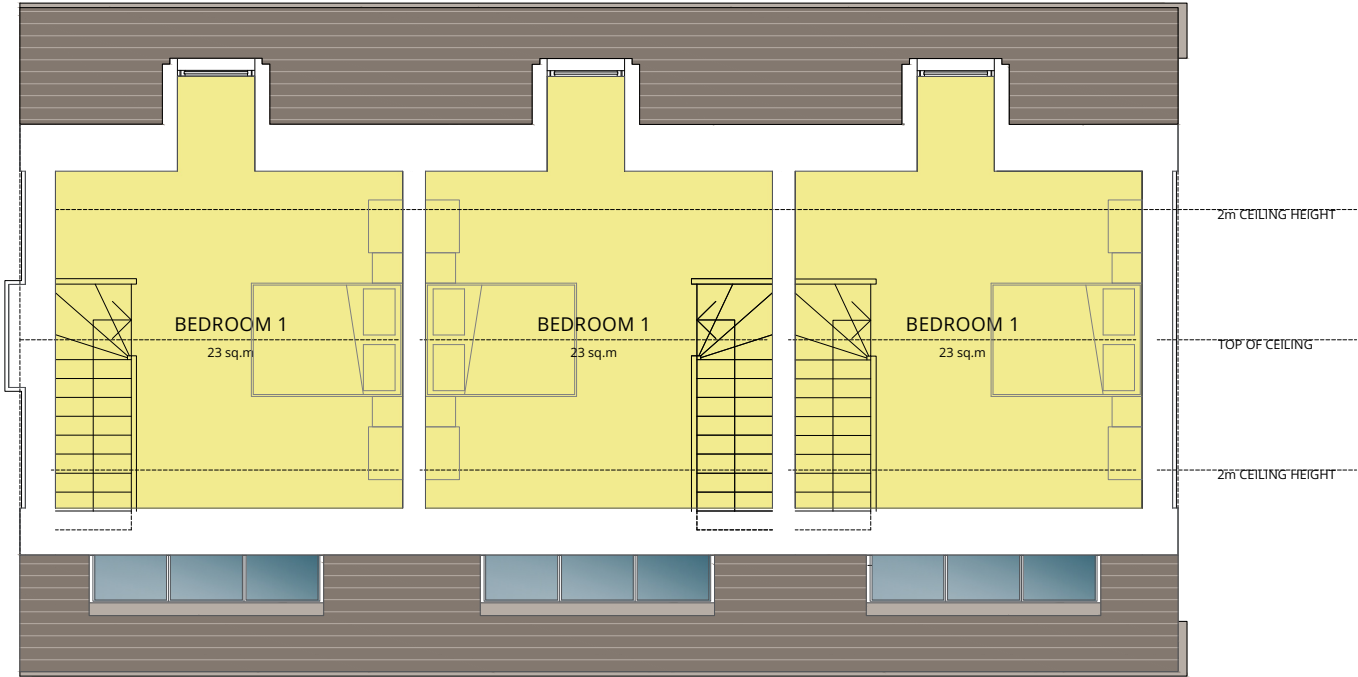

SECOND FLOOR PLAN

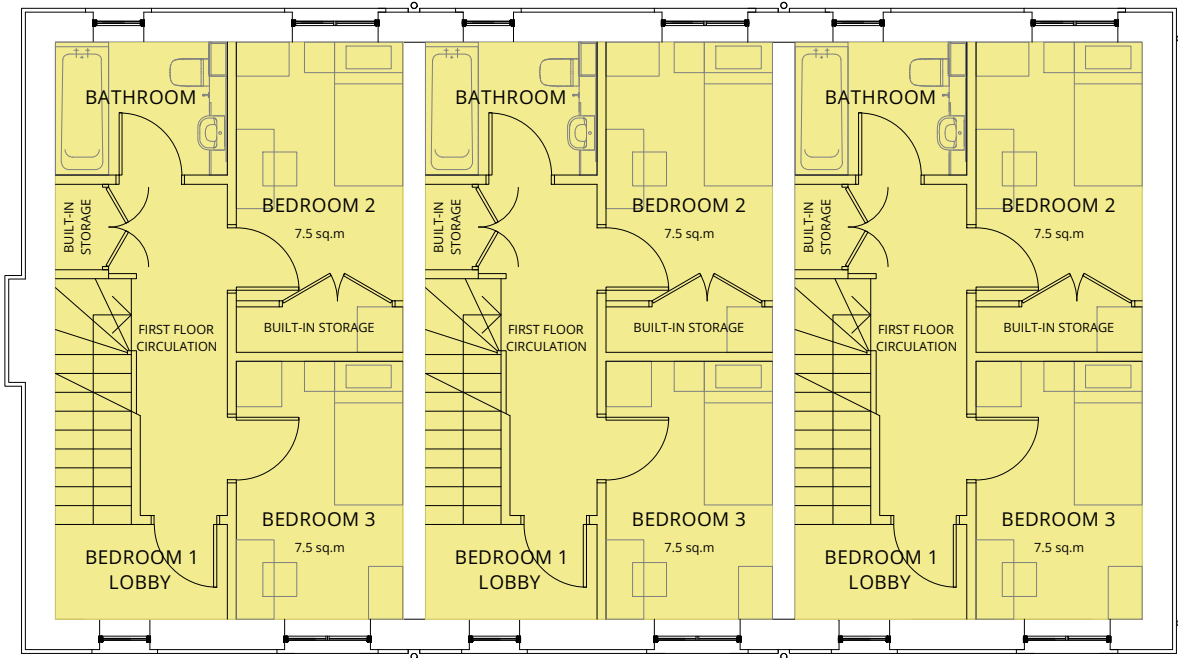

FIRST FLOOR PLAN

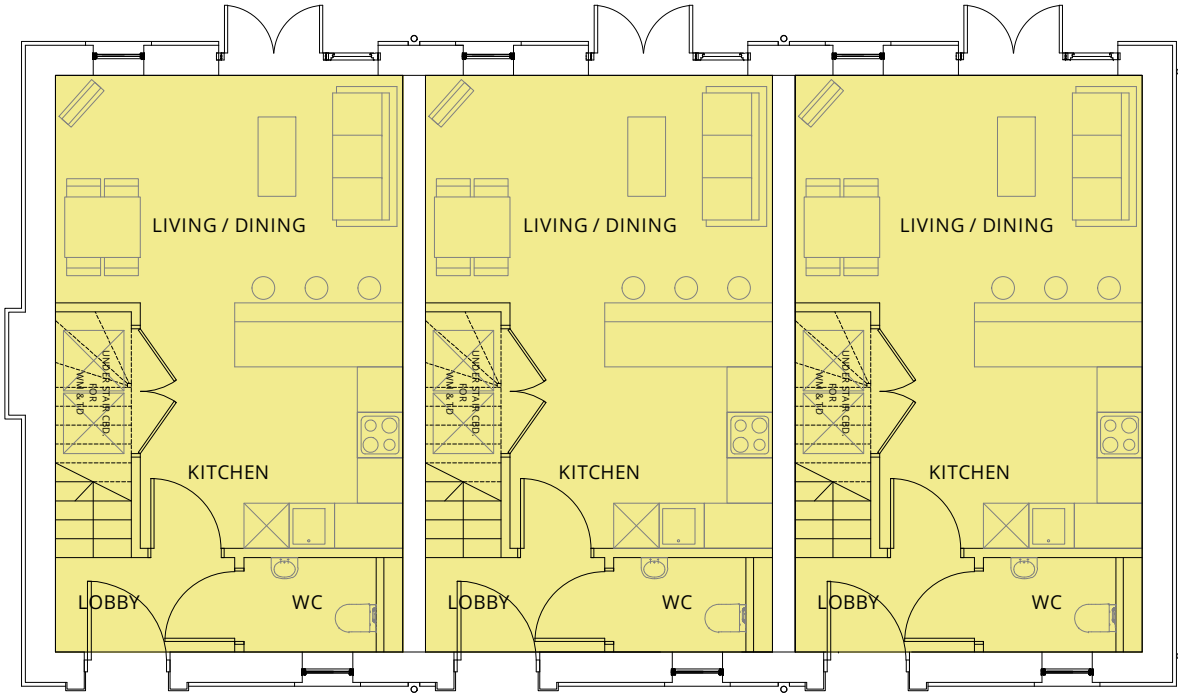

GROUND FLOOR PLAN

SCALE 1 : 100

SCALE 1 : 1



Copyright of this drawing is the property of Urban Edge Architecture Limited. It must not be reproduced or amended nor used in the execution of any works whether in conjunction with the proposed works for which it is prepared or otherwise without the express consent in writing of Urban Edge Architecture Limited.

Urban Edge Architecture Limited
One Scotgate Mews, Scotgate,
Stamford, Lincolnshire, PE9 2FX.

Tel. ++44 (0)1780 755665
Fax. ++44 (0)1780 755360

THIS DRAWING IS FOR PLANNING ONLY AND IS NOT TO BE USED FOR TENDER OR CONSTRUCTION

DRAWING TO BE READ IN COLOUR

PROPOSED UNIT GIAs	
GROUND FLOOR	35.01 sq.m
FIRST FLOOR	35.01 sq.m
SECOND FLOOR	22.93 sq.m
TOTAL UNIT GIA:	92.95 sq.m

P03	REVISED ISSUE FOR PLANNING	WB	01/09/26
P02	REVISED ISSUE FOR PLANNING	WB	25/08/26
P01	REVISED ISSUE FOR PLANNING	AS	23/06/26
P00	INITIAL ISSUE FOR PLANNING	WB	09/02/26
Rev No	Description	Drawn By	Date

URBANEDGE
architecture / landscape / masterplanning

Client
ZEST ECO LTD

Project
MANCHESTER OLD ROAD,
RHODES, MIDDLETON
M24 4QD

Drawing
FLOOR PLANS AS PROPOSED
BLOCK 2
UNIT D,E,F,G


Issue Purpose
PLANNING

UE Proj No	Scale	Date	Drawn	Status	Revision
2913	1:100@A3	OCT 25	WB	-	P03


Project - Organisation - Volume/System - Level - Type - Role - Number
2913-URB-B2-ZZ-DR-A-208150




ELEVATION A-A

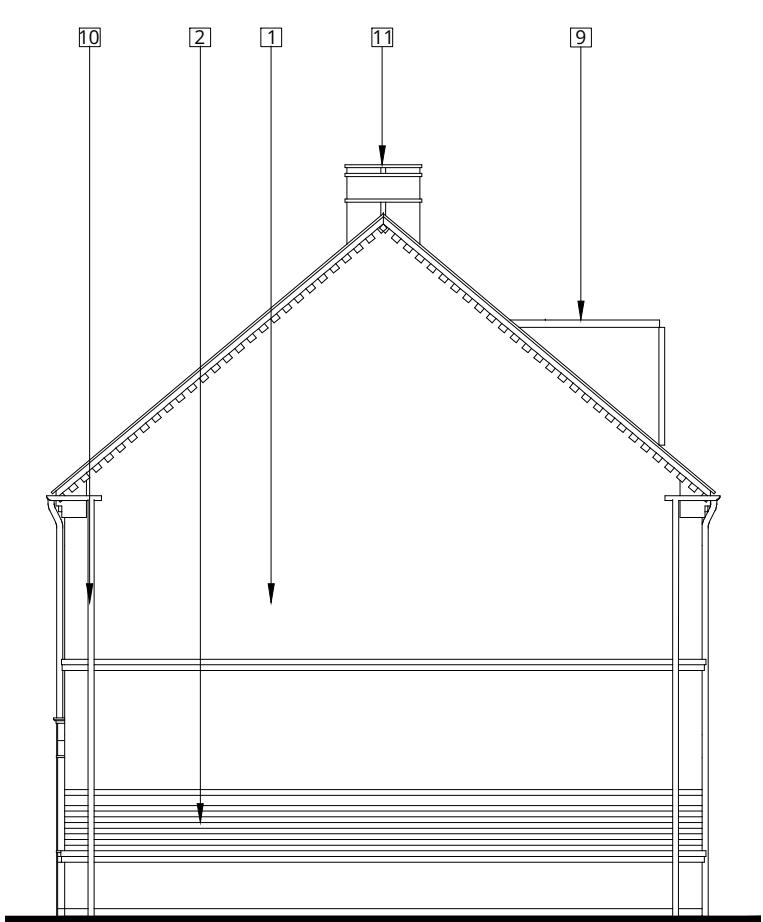

ELEVATION B-B

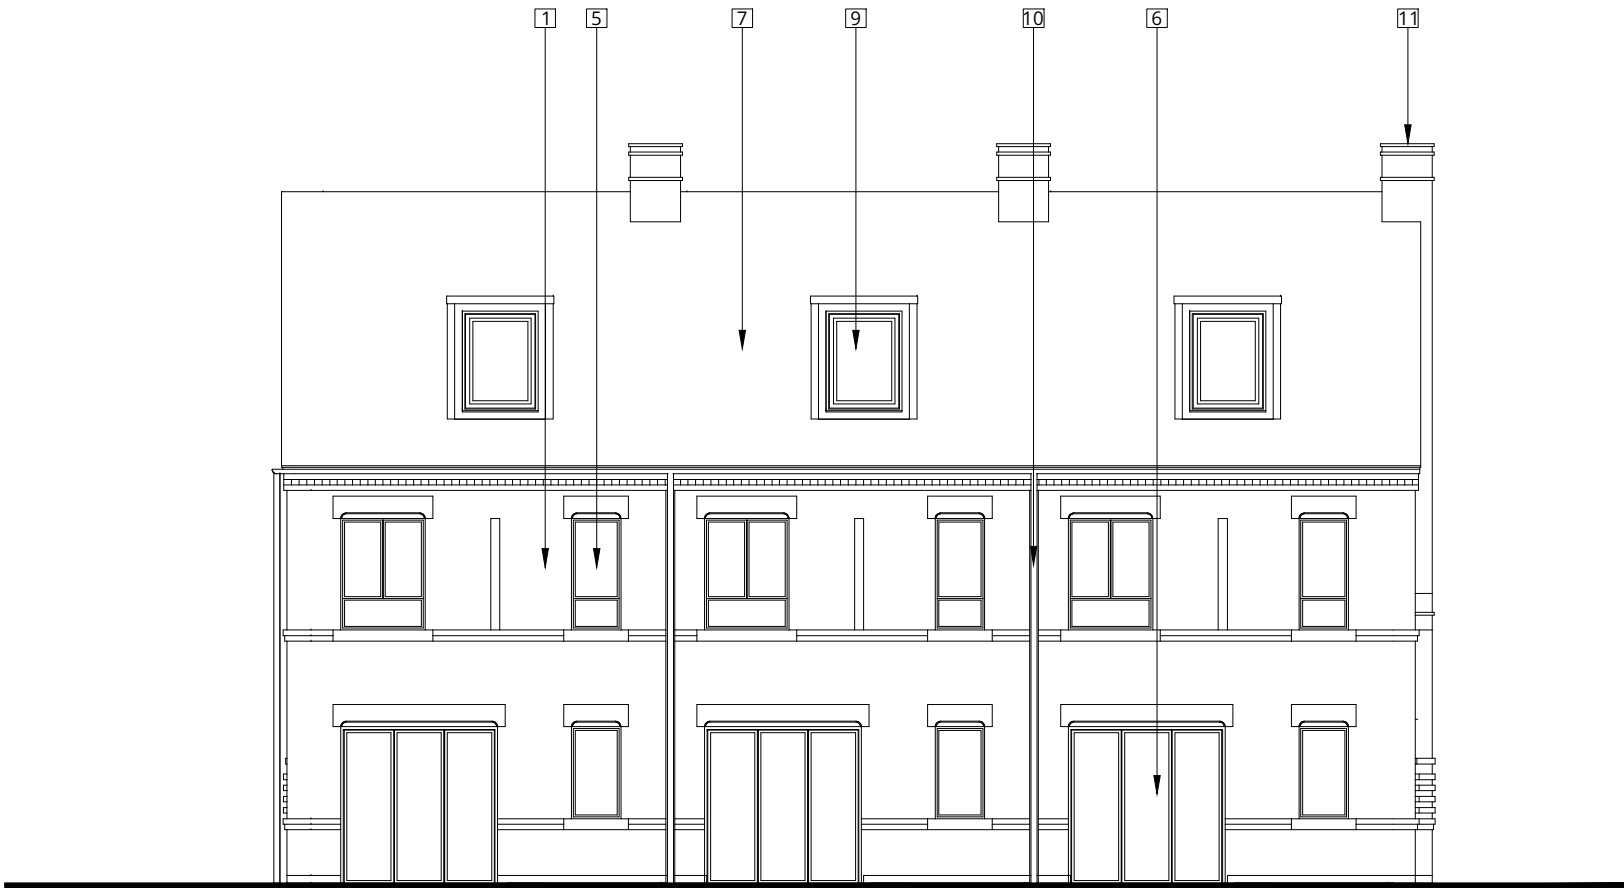

ELEVATION C-C

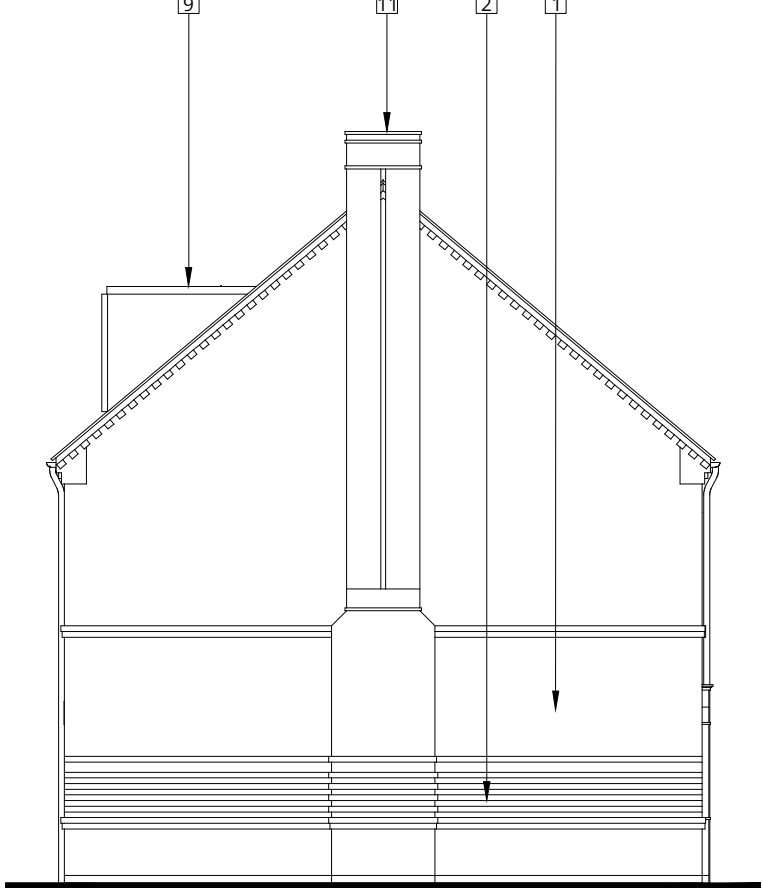

ELEVATION D-D

SCALE 1 : 100
SCALE 1 : 1


0m 1m 2m 4m 6m 8m 10m
0mm 10mm 20mm 40mm 60mm 80mm 100mm

Copyright of this drawing is the property of Urban Edge Architecture Limited. It must not be reproduced or amended nor used in the execution of any works whether in conjunction with the proposed works for which it is prepared or otherwise without the express consent in writing of Urban Edge Architecture Limited.

Urban Edge Architecture Limited
One Scotgate Mews, Scotgate,
Stamford, Lincolnshire, PE9 2FX.
Tel. ++44 (0)1780 755 665
Fax. ++44 (0)1780 755 360

THIS DRAWING IS FOR PLANNING ONLY AND IS NOT TO BE USED FOR TENDER OR CONSTRUCTION

DRAWING TO BE READ IN COLOUR

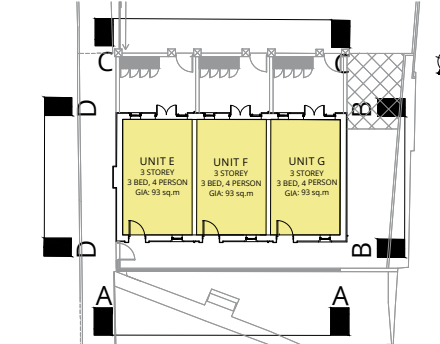

KEY PLAN 1:500

- MATERIAL KEY:
1. BRICKWORK - RED
 2. PATTERN BRICK - RED
 3. ENGINEERING BRICK
 4. COMPOSITE ENTRANCE DOOR UPVC
 5. MECHANICAL JOINT FLUSH WINDOW WITH STONE CILL AND LINTEL - COLOUR: GRAY
 6. UPVC PATIO DOOR WITH STONE LINTEL - COLOUR: GRAY
 7. SLATE ROOF TILE
 8. INTEGRATED PV PANELS
 9. PPC ALUMINUM CLAD LEAD DORMER - COLOUR: GRAY
 10. UPVC RAINWATER GOODS - COLOUR: GRAY
 11. RED BRICK CHIMNEY

P03	REVISED ISSUE FOR PLANNING	WB	01/09/26
P02	REVISED ISSUE FOR PLANNING	WB	25/08/26
P01	REVISED ISSUE FOR PLANNING	AS	24/06/26
P00	INITIAL ISSUE FOR PLANNING	WB	09/02/26

Rev No	Description	Drawn By	Date
--------	-------------	----------	------

URBANEDGE
architecture / landscape / masterplanning

Client
ZEST ECO LTD

Project
MANCHESTER OLD ROAD,
RHODES, MIDDLETON
M24 4QD

Drawing
ELEVATIONS AS PROPOSED
BLOCK 2
UNITS E, F, G


Issue Purpose
PLANNING

UE Proj No	Scale	Date	Drawn	Status	Revision
2913	1:100@A3	OCT 25	WB	-	P03

Project - Organisation - Volume/System - Level - Type - Role - Number
2913-URB-B2-ZZ-DR-A-208250



ELEVATION A-A

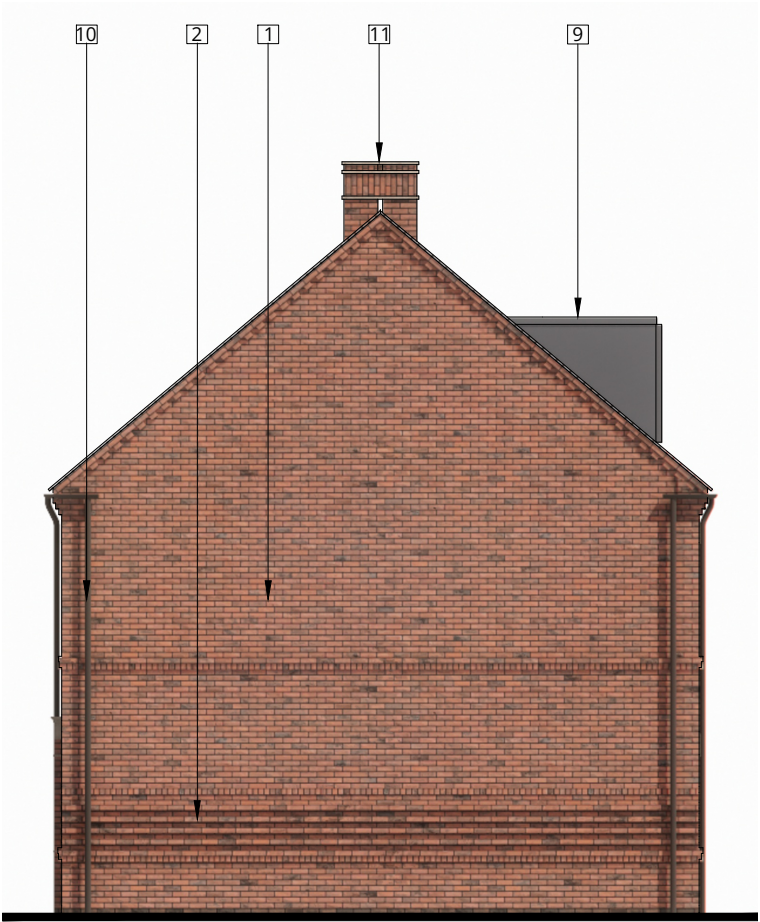


ELEVATION B-B



ELEVATION C-C

SCALE 1 : 100
SCALE 1 : 1

0m 1m 2m 4m 6m 8m 10m
0mm 10mm 20mm 40mm 60mm 80mm 100mm

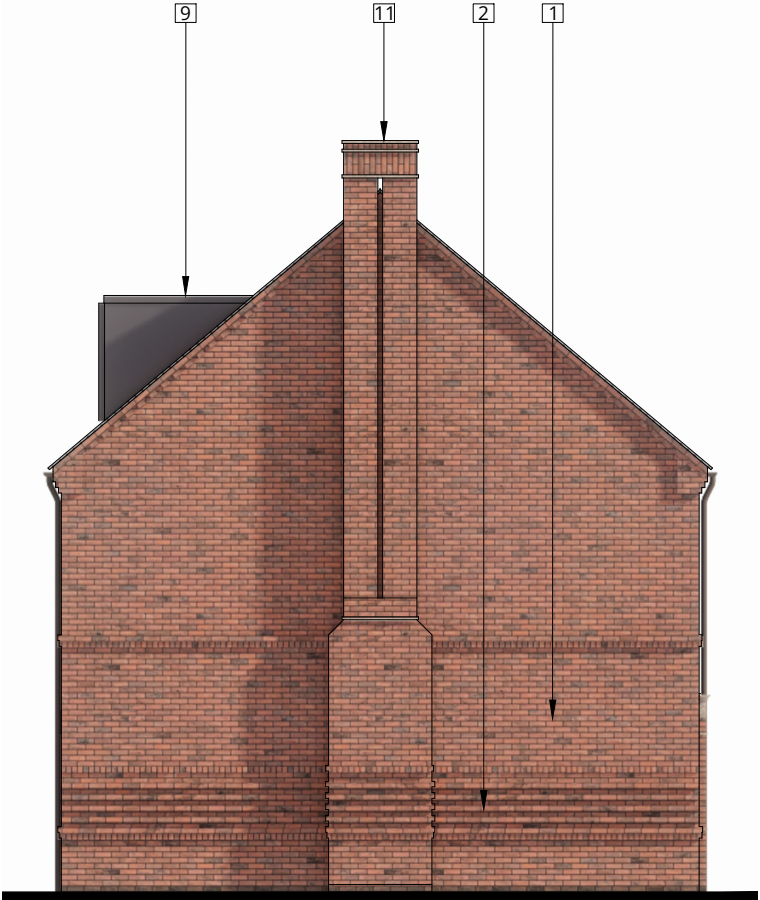


ELEVATION D-D

Copyright of this drawing is the property of Urban Edge Architecture Limited. It must not be reproduced or amended nor used in the execution of any works whether in conjunction with the proposed works for which it is prepared or otherwise without the express consent in writing of Urban Edge Architecture Limited.

Urban Edge Architecture Limited
One Scotgate Mews, Scotgate,
Stamford, Lincolnshire, PE9 2FX.
Tel. ++44 (0)1780 755 665
Fax. ++44 (0)1780 755 360

THIS DRAWING IS FOR PLANNING ONLY AND IS NOT TO BE USED FOR TENDER OR CONSTRUCTION

DRAWING TO BE READ IN COLOUR

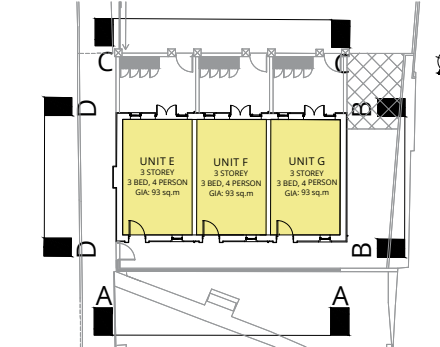

KEY PLAN 1:500

- MATERIAL KEY:
1. BRICKWORK - RED
 2. PATTERN BRICK - RED
 3. ENGINEERING BRICK
 4. COMPOSITE ENTRANCE DOOR UPVC
 5. MECHANICAL JOINT FLUSH WINDOW WITH STONE CILL AND LINTEL - COLOUR: GRAY
 6. UPVC PATIO DOOR WITH STONE LINTEL - COLOUR: GRAY
 7. SLATE ROOF TILE
 8. INTEGRATED PV PANELS
 9. PPC ALUMINUM CLAD LEAD DORMER - COLOUR: GRAY
 10. UPVC RAINWATER GOODS - COLOUR: GRAY
 11. RED BRICK CHIMNEY

P03	REVISED ISSUE FOR PLANNING	WB	01/09/26
P02	REVISED ISSUE FOR PLANNING	WB	25/08/26
P01	REVISED ISSUE FOR PLANNING	AS	24/06/26
P00	INITIAL ISSUE FOR PLANNING	WB	09/02/26

Rev No	Description	Drawn By	Date
--------	-------------	----------	------

URBANEDGE
architecture / landscape / masterplanning

Client
ZEST ECO LTD

Project
MANCHESTER OLD ROAD,
RHODES, MIDDLETON
M24 4QD

Drawing
COLOUR ELEVATIONS AS PROPOSED
BLOCK 2
UNITS E, F, G

Issue Purpose
PLANNING

UE Proj No	Scale	Date	Drawn	Status	Revision
2913	1:100@A3	OCT 25	WB	-	P03

Project - Organisation - Volume/System - Level - Type - Role - Number
2913-URB-B2-ZZ-DR-A-208251

Dpo_1650_1035 Portrait Frames & H16 module clamps


Copyright of this drawing is the property of Urban Edge Architecture Limited. It must not be reproduced or amended nor used in the execution of any works whether in conjunction with the proposed works for which it is prepared or otherwise without the express consent in writing of Urban Edge Architecture Limited.

Urban Edge Architecture Limited
One Scotgate Mews, Scotgate,
Stamford, Lincolnshire, PE9 2FX.

Tel. ++44 (0)1780 755 665
Fax. ++44 (0)1780 755 360

THIS DRAWING IS FOR PLANNING ONLY AND IS NOT TO BE USED FOR
TENDER OR CONSTRUCTION

DRAWING TO BE READ IN COLOUR

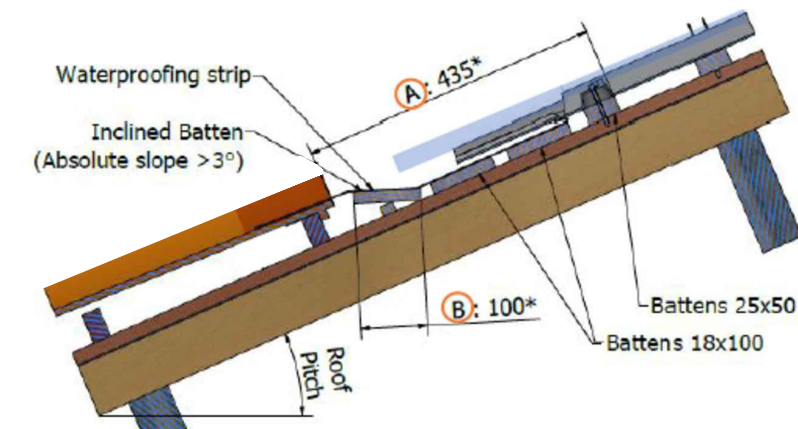

GSE In-roof System type - Installation of the bottom PV field connection in the middle of the roof, laying of the inclined batten



KEY PLAN 1:500



ELEVATION A-A



GSE In-roof System type - Indicative view of PV Panels design intent

P03	REVISED ISSUE FOR PLANNING	WB	01/09/26
P02	REVISED ISSUE FOR PLANNING	WB	25/08/26
P01	REVISED ISSUE FOR PLANNING	AS	24/06/26
P00	INITIAL ISSUE FOR PLANNING	WB	24/03/26

Rev No	Description	Drawn By	Date
--------	-------------	----------	------

URBANEDGE
architecture / landscape / masterplanning

Client

ZEST ECO LTD

Project

MANCHESTER OLD ROAD,
RHODES, MIDDLETON
M24 4QD

Drawing

PV PANEL DETAIL

Issue Purpose

PLANNING

UE Proj No	Scale	Date	Drawn	Status	Revision
2913	1:100@A3	OCT 25	WB	-	P03

Project - Organisation - Volume/System - Level - Type - Role - Number

2913-URB-B2-ZZ-DR-A-208700



Copyright of this drawing is the property of Urban Edge Architecture Limited. It must not be reproduced or amended nor used in the execution of any works whether in conjunction with the proposed works for which it is prepared or otherwise without the express consent in writing of Urban Edge Architecture Limited.

Urban Edge Architecture Limited
One Scotgate Mews, Scotgate,
Stamford, Lincolnshire, PE9 2FX.

Tel. ++44 (0)1780 755 665
Fax. ++44 (0)1780 755 360

THIS DRAWING IS FOR PLANNING ONLY AND IS NOT TO BE USED FOR
TENDER OR CONSTRUCTION

DRAWING TO BE READ IN COLOUR



KEY PLAN 1:500

P03	REVISED ISSUE FOR PLANNING	WB	01/09/26
P02	REVISED ISSUE FOR PLANNING	WB	25/08/26
P01	REVISED ISSUE FOR PLANNING	AS	24/06/26
P00	INITIAL ISSUE FOR PLANNING	WB	24/03/26
Rev No	Description	Drawn By	Date

URBANEDGE
architecture / landscape / masterplanning

Client

ZEST ECO LTD

Project

MANCHESTER OLD ROAD,
RHODES, MIDDLETON
M24 4QD

Drawing

BIN STORE AS PROPOSED


Issue Purpose

PLANNING


UE Proj No	Scale	Date	Drawn	Status	Revision
2913	1:50@A3	OCT 25	WB	-	P03

Project - Organisation - Volume/System - Level - Type - Role - Number

2913-URB-BS-ZZ-DR-A-208701

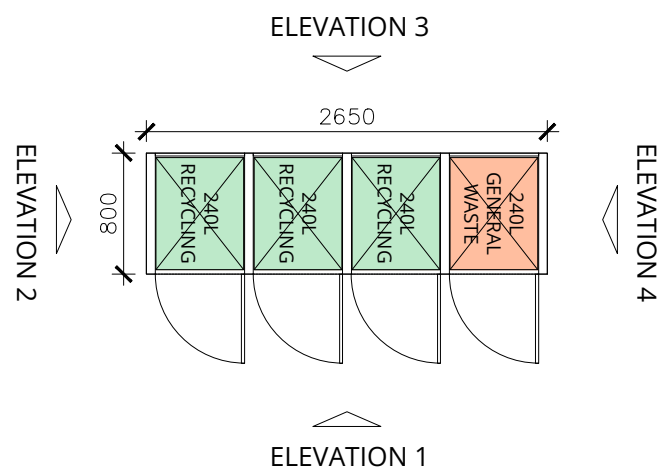


BIN STORE PLAN

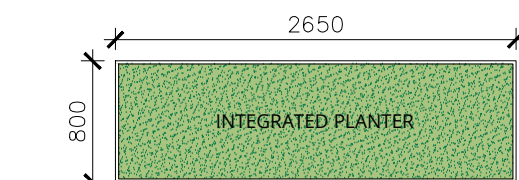


BIN STORE ROOF PLAN




ILLUSTRATIVE PRODUCT
- ELVEDEN QUAD WHEELIE BIN STORAGE OR SIMILAR

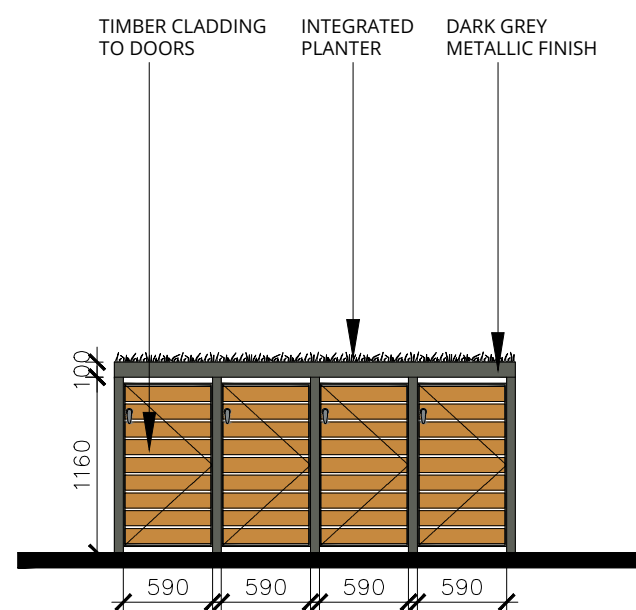


ELEVATION 1

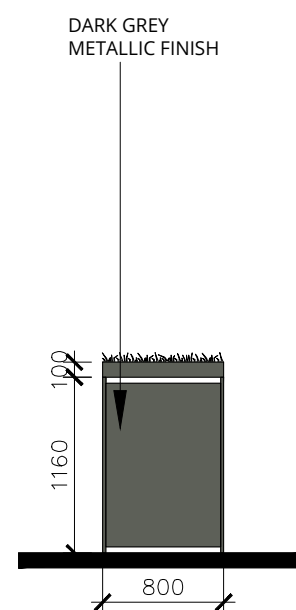


ELEVATION 2

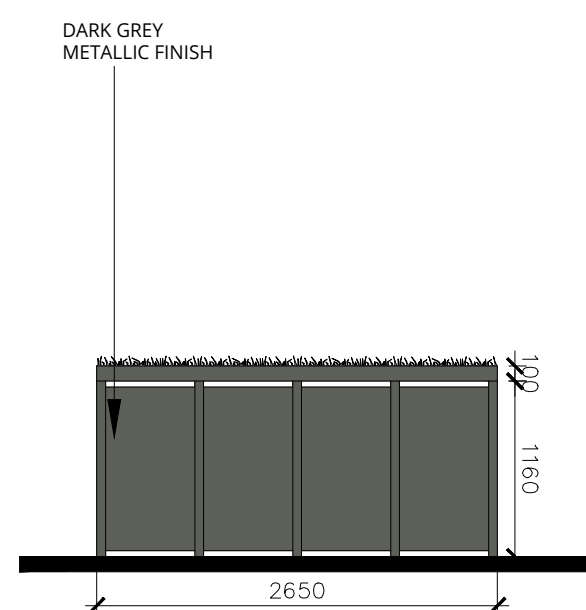

ELEVATION 3

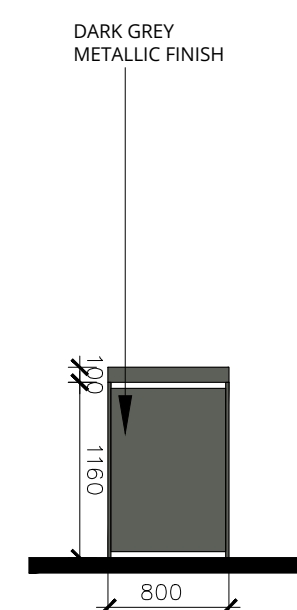

ELEVATION 4

 

Copyright of this drawing is the property of Urban Edge Architecture Limited. It must not be reproduced or amended nor used in the execution of any works whether in conjunction with the proposed works for which it is prepared or otherwise without the express consent in writing of Urban Edge Architecture Limited.

Urban Edge Architecture Limited
One Scotgate Mews, Scotgate,
Stamford, Lincolnshire, PE9 2FX.

Tel. ++44 (0)1780 755 665
Fax. ++44 (0)1780 755 360

THIS DRAWING IS FOR PLANNING ONLY AND IS NOT TO BE USED FOR TENDER OR CONSTRUCTION

DRAWING TO BE READ IN COLOUR



SITE ELEVATION A-A



KEY PLAN 1:500

P03	REVISED ISSUE FOR PLANNING	WB	01/09/26
P02	REVISED ISSUE FOR PLANNING	WB	25/08/26
P01	REVISED ISSUE FOR PLANNING	AS	24/06/26
P00	INITIAL ISSUE FOR PLANNING	WB	09/02/26

Rev No	Description	Drawn By	Date
--------	-------------	----------	------

URBANEDGE
architecture / landscape / masterplanning

Client
ZEST ECO LTD

Project
MANCHESTER OLD ROAD,
RHODES, MIDDLETON
M24 4QD

Drawing
SITE ELEVATIONS AS PROPOSED 1 OF 2

Issue Purpose
PLANNING

UE Proj No	Scale	Date	Drawn	Status	Revision
2913	1:200@A3	OCT 25	WB	-	P03

Project - Organisation - Volume/System - Level - Type - Role - Number
2913-URB-ZZ-XX-DR-A-208250



SITE ELEVATION B-B

SCALE 1 : 200
SCALE 1 : 1
0m 10mm 20mm 40mm 60mm 80mm 100mm


Copyright of this drawing is the property of Urban Edge Architecture Limited. It must not be reproduced or amended nor used in the execution of any works whether in conjunction with the proposed works for which it is prepared or otherwise without the express consent in writing of Urban Edge Architecture Limited.

Urban Edge Architecture Limited
One Scotgate Mews, Scotgate,
Stamford, Lincolnshire, PE9 2FX.

Tel. ++44 (0)1780 755 665
Fax. ++44 (0)1780 755 360

THIS DRAWING IS FOR PLANNING ONLY AND IS NOT TO BE USED FOR
TENDER OR CONSTRUCTION

DRAWING TO BE READ IN COLOUR

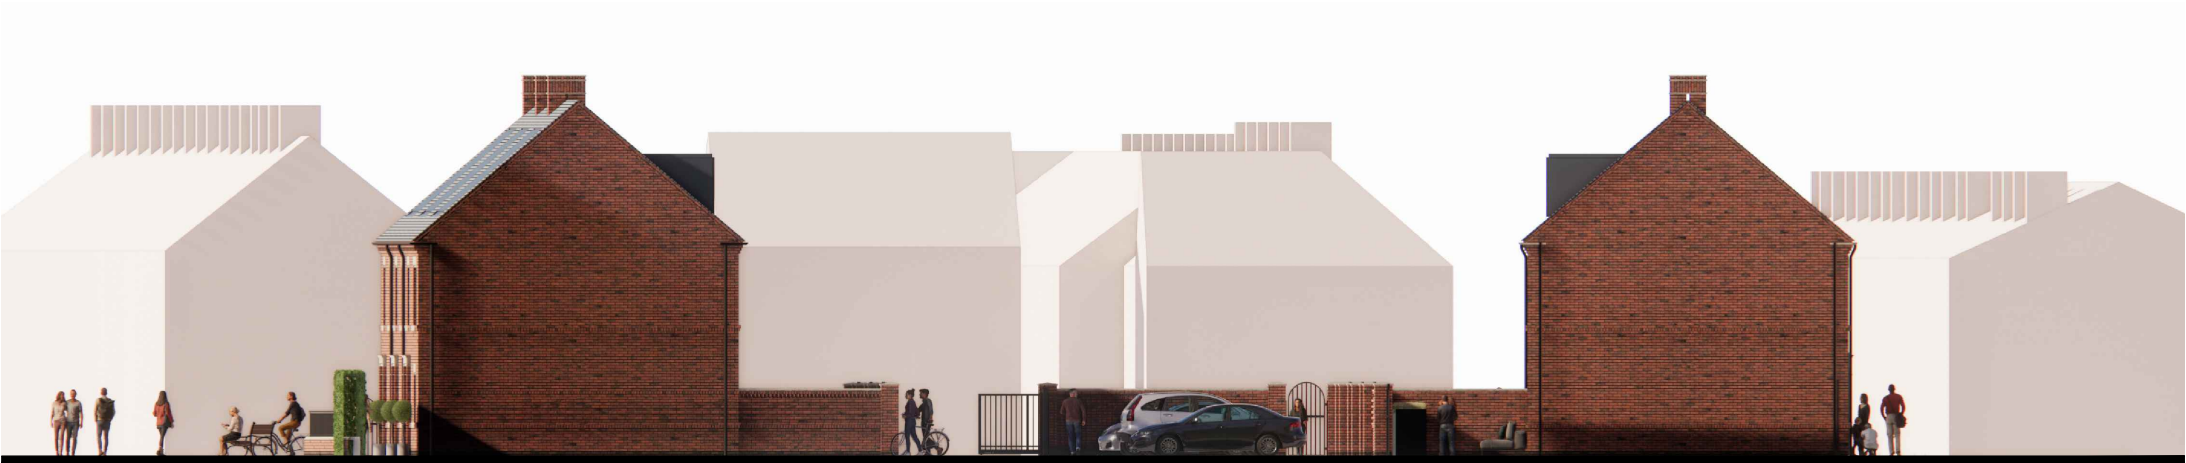

SITE ELEVATION C-C



KEY PLAN 1:500

P03	REVISED ISSUE FOR PLANNING	WB	01/09/26
P02	REVISED ISSUE FOR PLANNING	WB	25/06/26
P01	REVISED ISSUE FOR PLANNING	AS	24/06/26
P00	INITIAL ISSUE FOR PLANNING	WB	09/02/26

Rev No	Description	Drawn By	Date
--------	-------------	----------	------



Client
ZEST ECO LTD

Project
MANCHESTER OLD ROAD,
RHODES, MIDDLETON
M24 4QD

Drawing
SITE ELEVATIONS AS PROPOSED 2 OF 2

Issue Purpose

PLANNING


UE Proj No	Scale	Date	Drawn	Status	Revision
2913	1:200@A3	OCT 25	WB	-	P03

Project - Organisation - Volume/System - Level - Type - Role - Number

2913-URB-ZZ-XX-DR-A-208251



SITE ELEVATION D-D

 


Copyright of this drawing is the property of Urban Edge Architecture Limited. It must not be reproduced or amended nor used in the execution of any works whether in conjunction with the proposed works for which it is prepared or otherwise without the express consent in writing of Urban Edge Architecture Limited.

Urban Edge Architecture Limited
One Scotgate Mews, Scotgate,
Stamford, Lincolnshire, PE9 2FX.

Tel. ++44 (0)1780 755 665
Fax. ++44 (0)1780 755 360

THIS DRAWING IS FOR PLANNING ONLY AND IS NOT TO BE USED FOR
TENDER OR CONSTRUCTION

DRAWING TO BE READ IN COLOUR

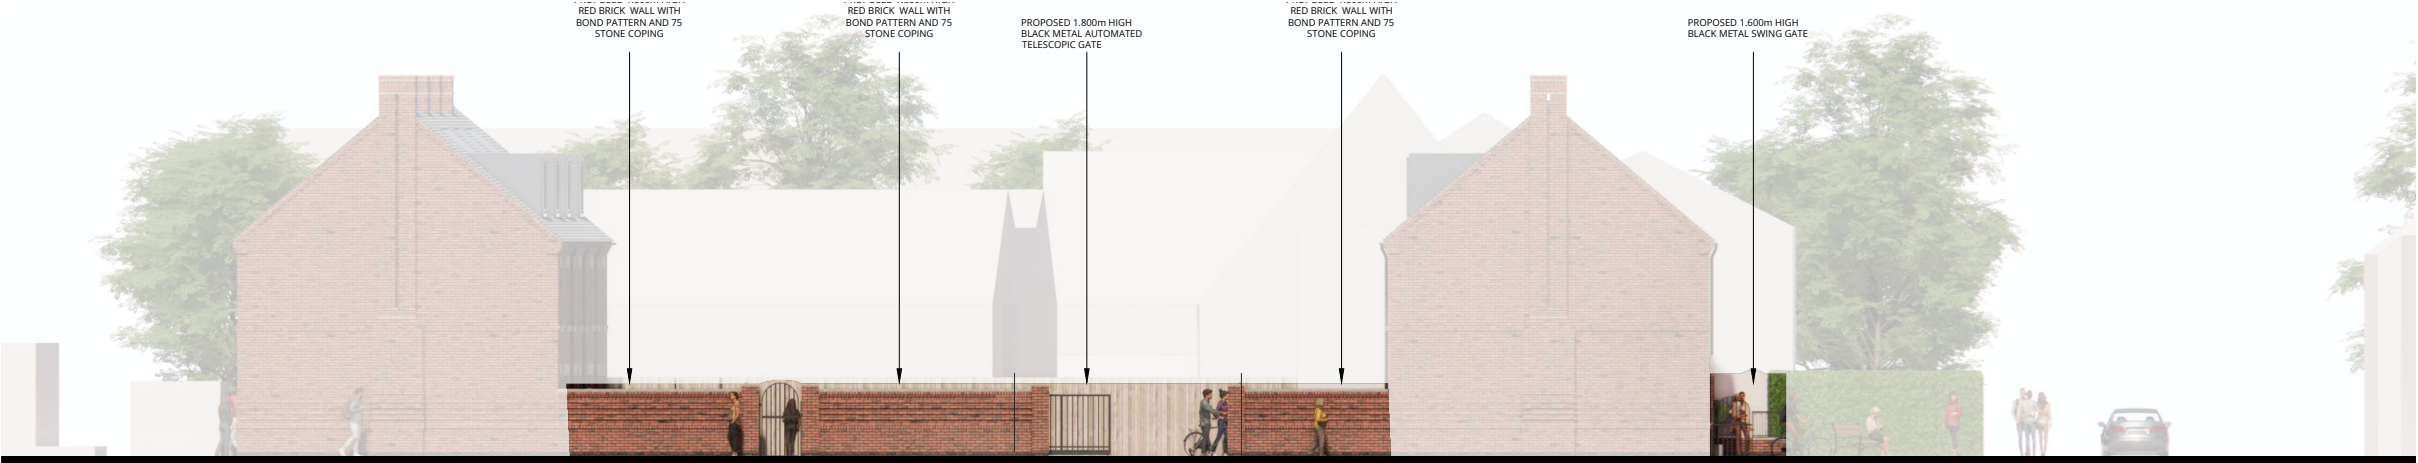

BOUNDARY TREATMENT ELEVATION A-A



KEY PLAN 1:500

P03	REVISED ISSUE FOR PLANNING	WB	01/09/26
P02	REVISED ISSUE FOR PLANNING	WB	25/08/26
P01	REVISED ISSUE FOR PLANNING	AS	24/06/26
P00	INITIAL ISSUE FOR PLANNING	WB	24/03/26

Rev No	Description	Drawn By	Date
--------	-------------	----------	------

URBANEDGE
architecture / landscape / masterplanning

Client
ZEST ECO LTD

Project
MANCHESTER OLD ROAD,
RHODES, MIDDLETON
M24 4QD

Drawing
BOUNDARY TREATMENT ELEVATIONS
AS PROPOSED 1 OF 2

Issue Purpose
PLANNING

UE Proj No	Scale	Date	Drawn	Status	Revision
2913	1:200@A3	OCT 25	WB	-	P03

Project - Organisation - Volume/System - Level - Type - Role - Number
2913-URB-ZZ-XX-DR-A-208252



BOUNDARY TREATMENT ELEVATION B-B

SCALE 1 : 200
SCALE 1 : 1

0m 10mm 20mm 40mm 60mm 80mm 100mm

Copyright of this drawing is the property of Urban Edge Architecture Limited. It must not be reproduced or amended nor used in the execution of any works whether in conjunction with the proposed works for which it is prepared or otherwise without the express consent in writing of Urban Edge Architecture Limited.

Urban Edge Architecture Limited
One Scotgate Mews, Scotgate,
Stamford, Lincolnshire, PE9 2FX.

Tel. ++44 (0)1780 755 665
Fax. ++44 (0)1780 755 360

THIS DRAWING IS FOR PLANNING ONLY AND IS NOT TO BE USED FOR
TENDER OR CONSTRUCTION

DRAWING TO BE READ IN COLOUR



SITE ELEVATION C-C



KEY PLAN 1:500

P03	REVISED ISSUE FOR PLANNING	WB	01/09/26
P02	REVISED ISSUE FOR PLANNING	WB	25/08/26
P01	REVISED ISSUE FOR PLANNING	AS	24/06/26
P00	INITIAL ISSUE FOR PLANNING	WB	24/03/26

Rev No	Description	Drawn By	Date
--------	-------------	----------	------

URBANEDGE
architecture / landscape / masterplanning

Client
ZEST ECO LTD

Project
MANCHESTER OLD ROAD,
RHODES, MIDDLETON
M24 4QD

Drawing
BOUNDARY TREATMENT ELEVATIONS
AS PROPOSED 2 OF 2

Issue Purpose

PLANNING

UE Proj No	Scale	Date	Drawn	Status	Revision
2913	1:200@A3	OCT 25	WB	-	P02

Project - Organisation - Volume/System - Level - Type - Role - Number


2913-URB-ZZ-XX-DR-A-208253



SITE ELEVATION D-D

SCALE 1 : 200
SCALE 1 : 1

0m 10mm 20mm 40mm 60mm 80mm 100mm

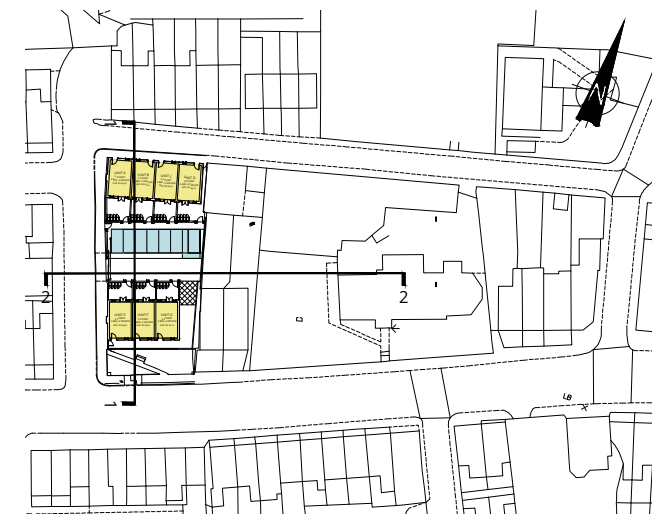

KEY PLAN 1:1,000

Copyright of this drawing is the property of Urban Edge Architecture Limited. It must not be reproduced or amended nor used in the execution of any works whether in conjunction with the proposed works for which it is prepared or otherwise without the express consent in writing of Urban Edge Architecture Limited.

Urban Edge Architecture Limited
One Scotgate Mews, Scotgate,
Stamford, Lincolnshire, PE9 2FX.

Tel. ++44 (0)1780 755 665
Fax. ++44 (0)1780 755 360

THIS DRAWING IS FOR PLANNING ONLY AND IS NOT TO BE USED FOR
TENDER OR CONSTRUCTION

DRAWING TO BE READ IN COLOUR



SECTION 1-1



SECTION 2-2

P03	REVISED ISSUE FOR PLANNING	WB	01/09/26
P02	REVISED ISSUE FOR PLANNING	WB	25/08/26
P01	REVISED ISSUE FOR PLANNING	WB	25/06/26
P00	INITIAL ISSUE FOR PLANNING	WB	09/02/26
Rev No	Description	Drawn By	Date

URBANEDGE
architecture / landscape / masterplanning

Client
ZEST ECO LTD

Project
MANCHESTER OLD ROAD,
RHODES, MIDDLETON
M24 4QD

Drawing
SITE SECTIONS AS PROPOSED

Issue Purpose

PLANNING

UE Proj No	Scale	Date	Drawn	Status	Revision
2913	1:250 @A3	OCT 25	WB	-	P03

Project - Organisation - Volume/System - Level - Type - Role - Number

2913-URB-ZZ-XX-DR-A-208350

