



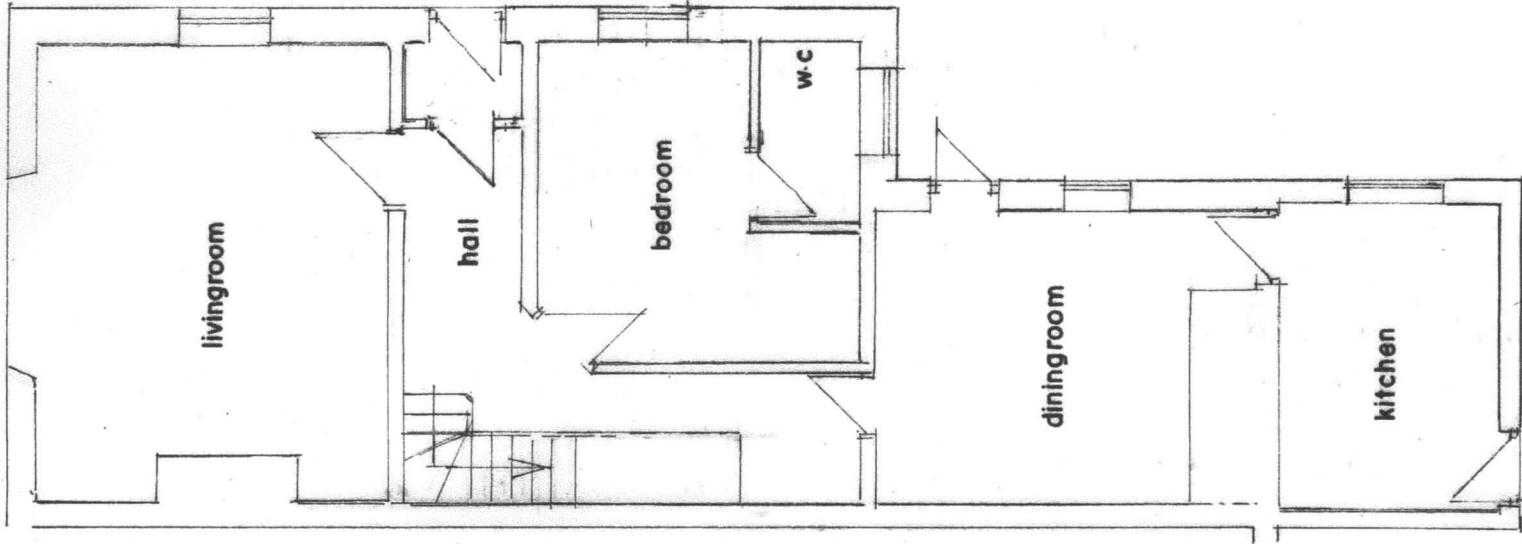


G.F. PLAN
(EXISTING)


SIDE ELEVATION
(EXISTING)

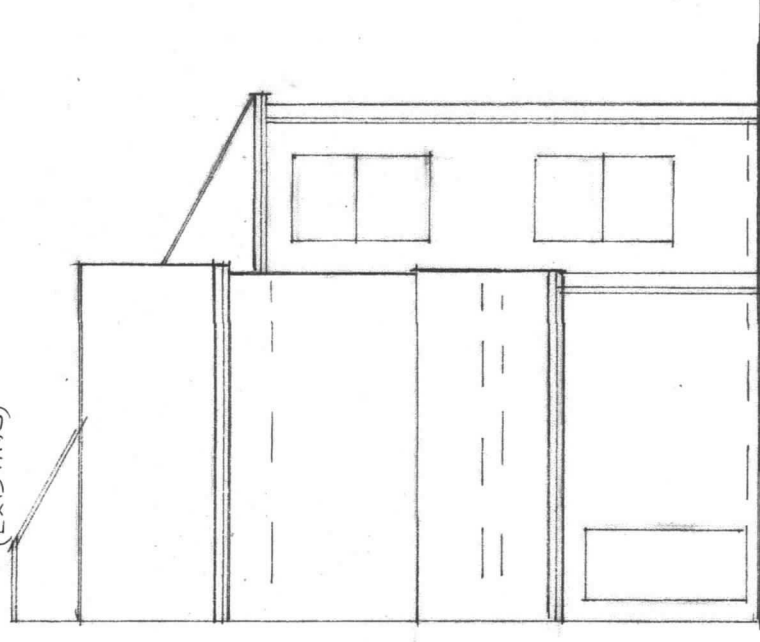

REAR ELEVATION
(EXISTING)

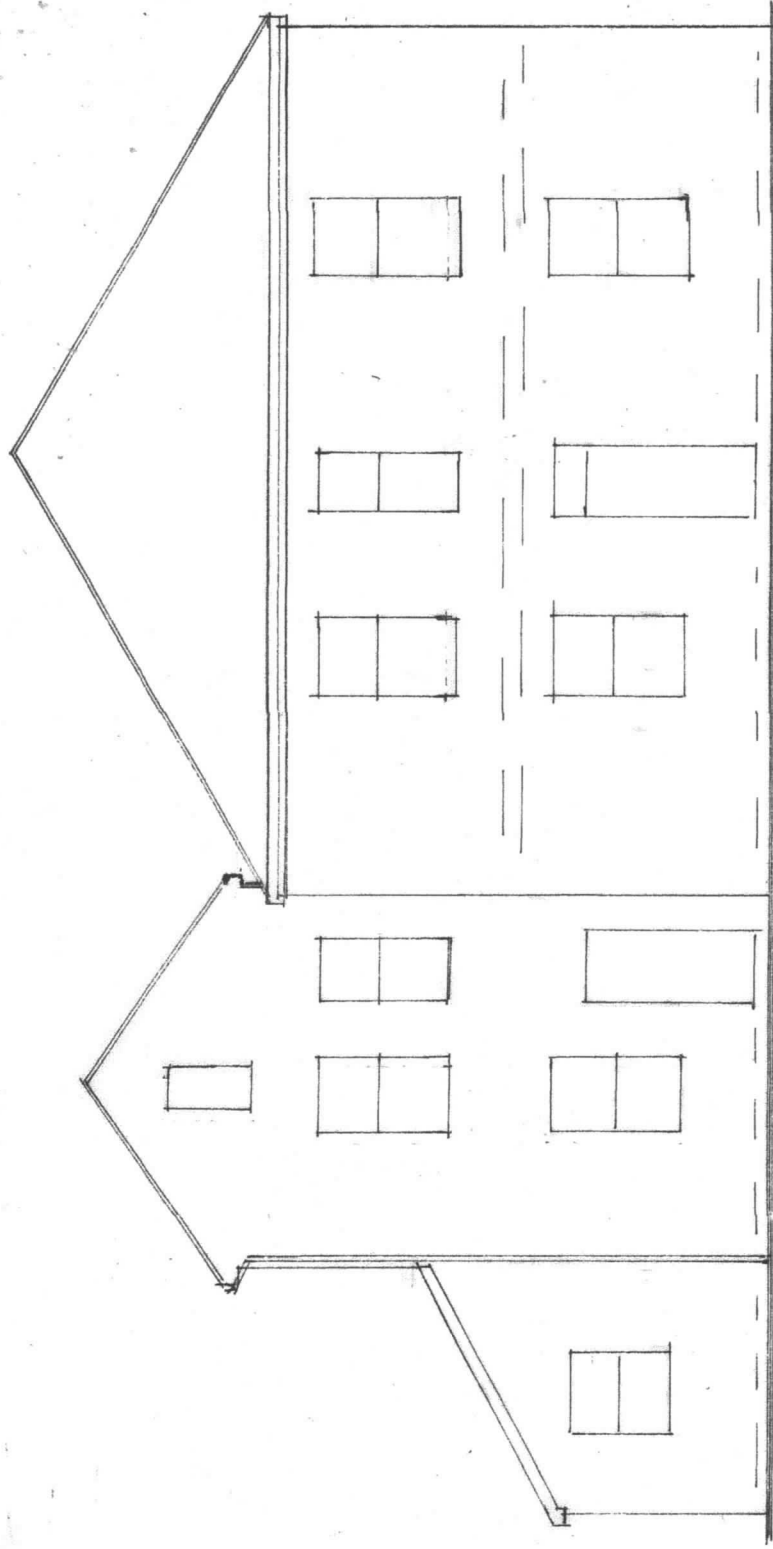

MANCHESTER ROAD

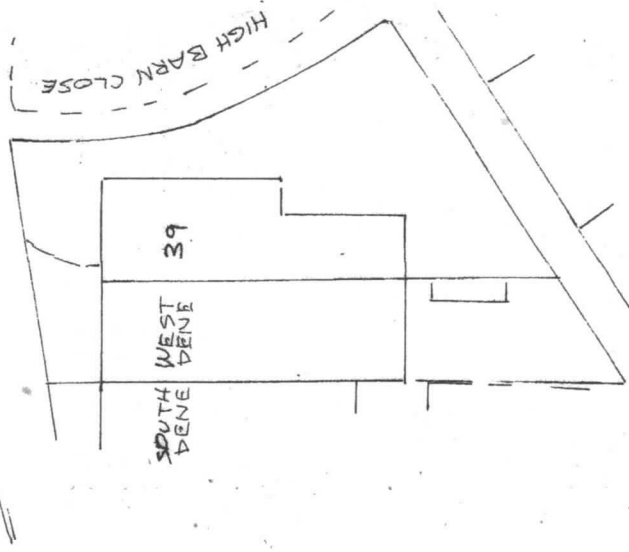

SITE PLAN
(EXISTING) SCALE 1:500

BUILDING DESIGN SERVICES
M. FAROOQ
418 Bury Road Rochdale OL11 5EU.
Tel: 01706 712231 Mob: 07967605763

PROPOSED SINGLE STOREY REAR
EXTENSION AT 39 HIGH BARN CLOSE
ROCHDALE OL11 3PW

For: MR GHULAM ARBI BHATTI

Plan	Scale 1:100	2476/1
Elevation	Scale 1:100	