




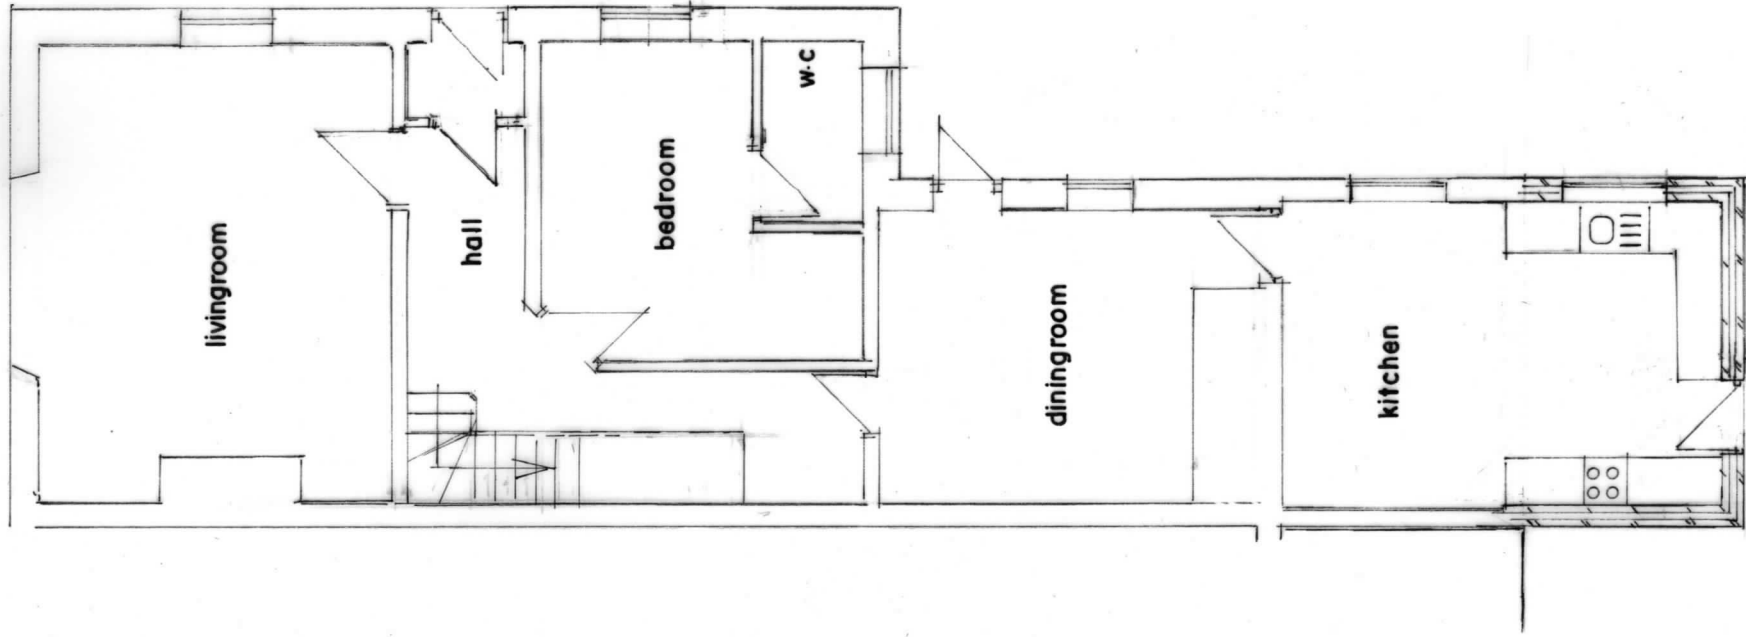

GROUND FLOOR PLAN
(PROPOSED)

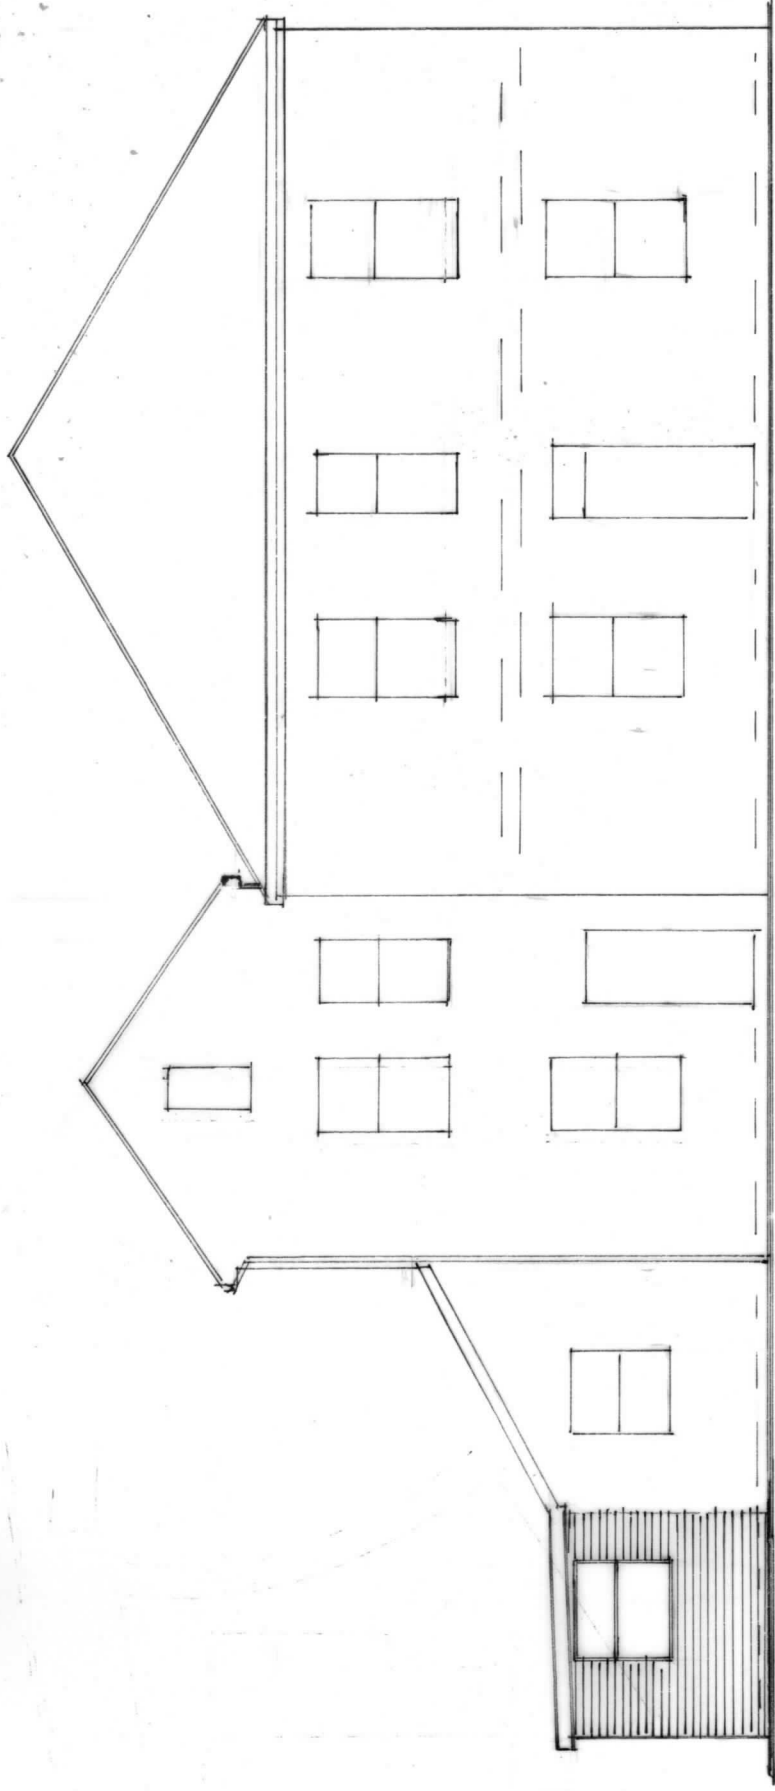


SIDE ELEVATION
(PROPOSED)

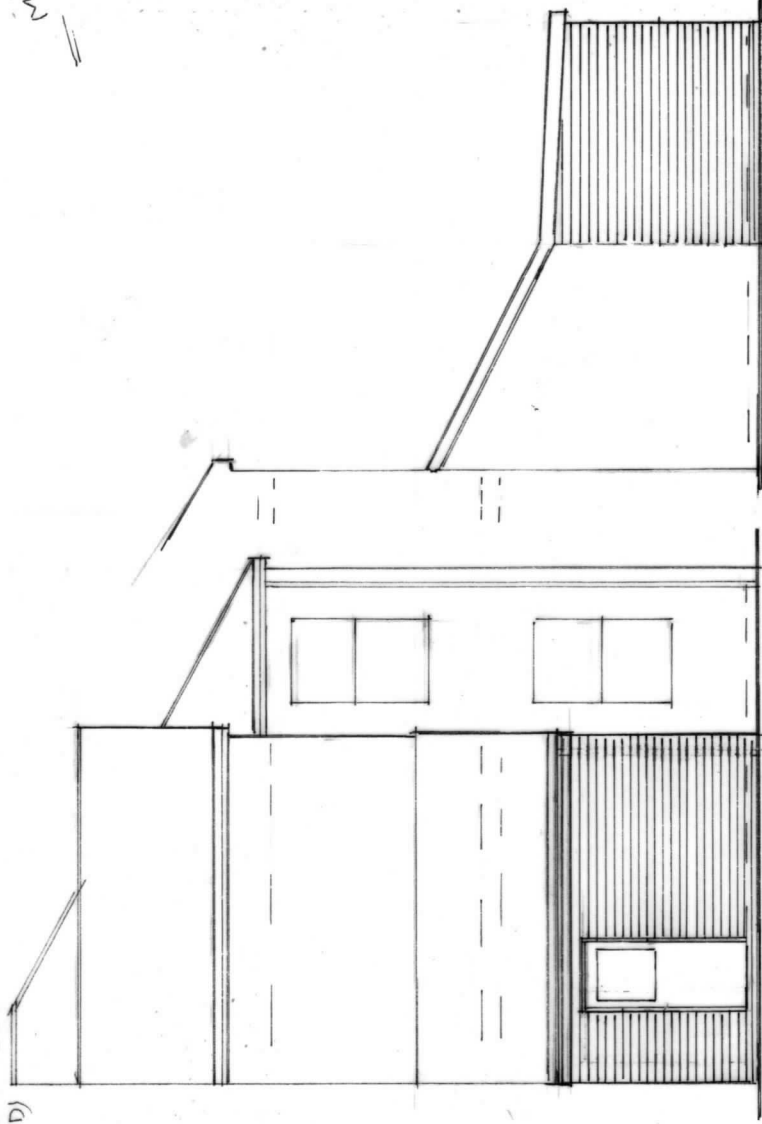

REAR ELEVATION
(PROPOSED)

SIDE ELEVATION
(PROPOSED)

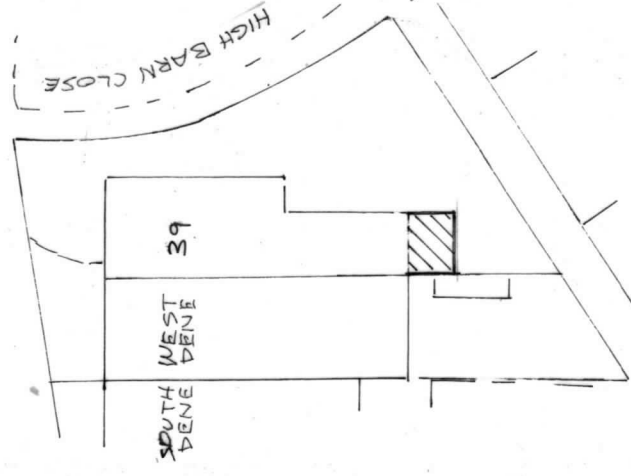

SITE PLAN
(PROPOSED) SCALE 1:500

BUILDING DESIGN SERVICES
M. FAROOQ
418 Bury Road Rochdale OL11 5EU.
Tel: 01706 712231 Mob: 07967605763

PROPOSED SINGLE STOREY REAR
EXTENSION AT 39 HIGH BARN CLOSE
ROCHDALE OL11 3PW

For: MR GHULAM ARBI BHATTI

Plan Scale 1:100
Elevation Scale 1:100

2476/2