


Revisions / Notes

All drawings to be checked on site by the architect. Do not scale the drawings. Report any discrepancies to the architect / CA immediately. The drawing is copyright of GA Studio Ltd. Drawings are not to be reproduced without written consent.

| REV  | DATE     | BY | DESCRIPTION                    |
|------|----------|----|--------------------------------|
| F-01 | 13.06.25 | AL | Revised to consultant comments |
| F-02 | 16.09.25 | AL | Revised Layout                 |
| F-03 | 03.10.25 | AL | Revised Layout                 |
| F-04 | 29.05.26 | AL | Revised Layout                 |
| F-05 | 04.06.26 | AL | Revised Layout                 |
| F-06 | 11.06.26 | AL | Levels Added                   |
| F-07 | 16.07.26 | AL | Revised Layout                 |

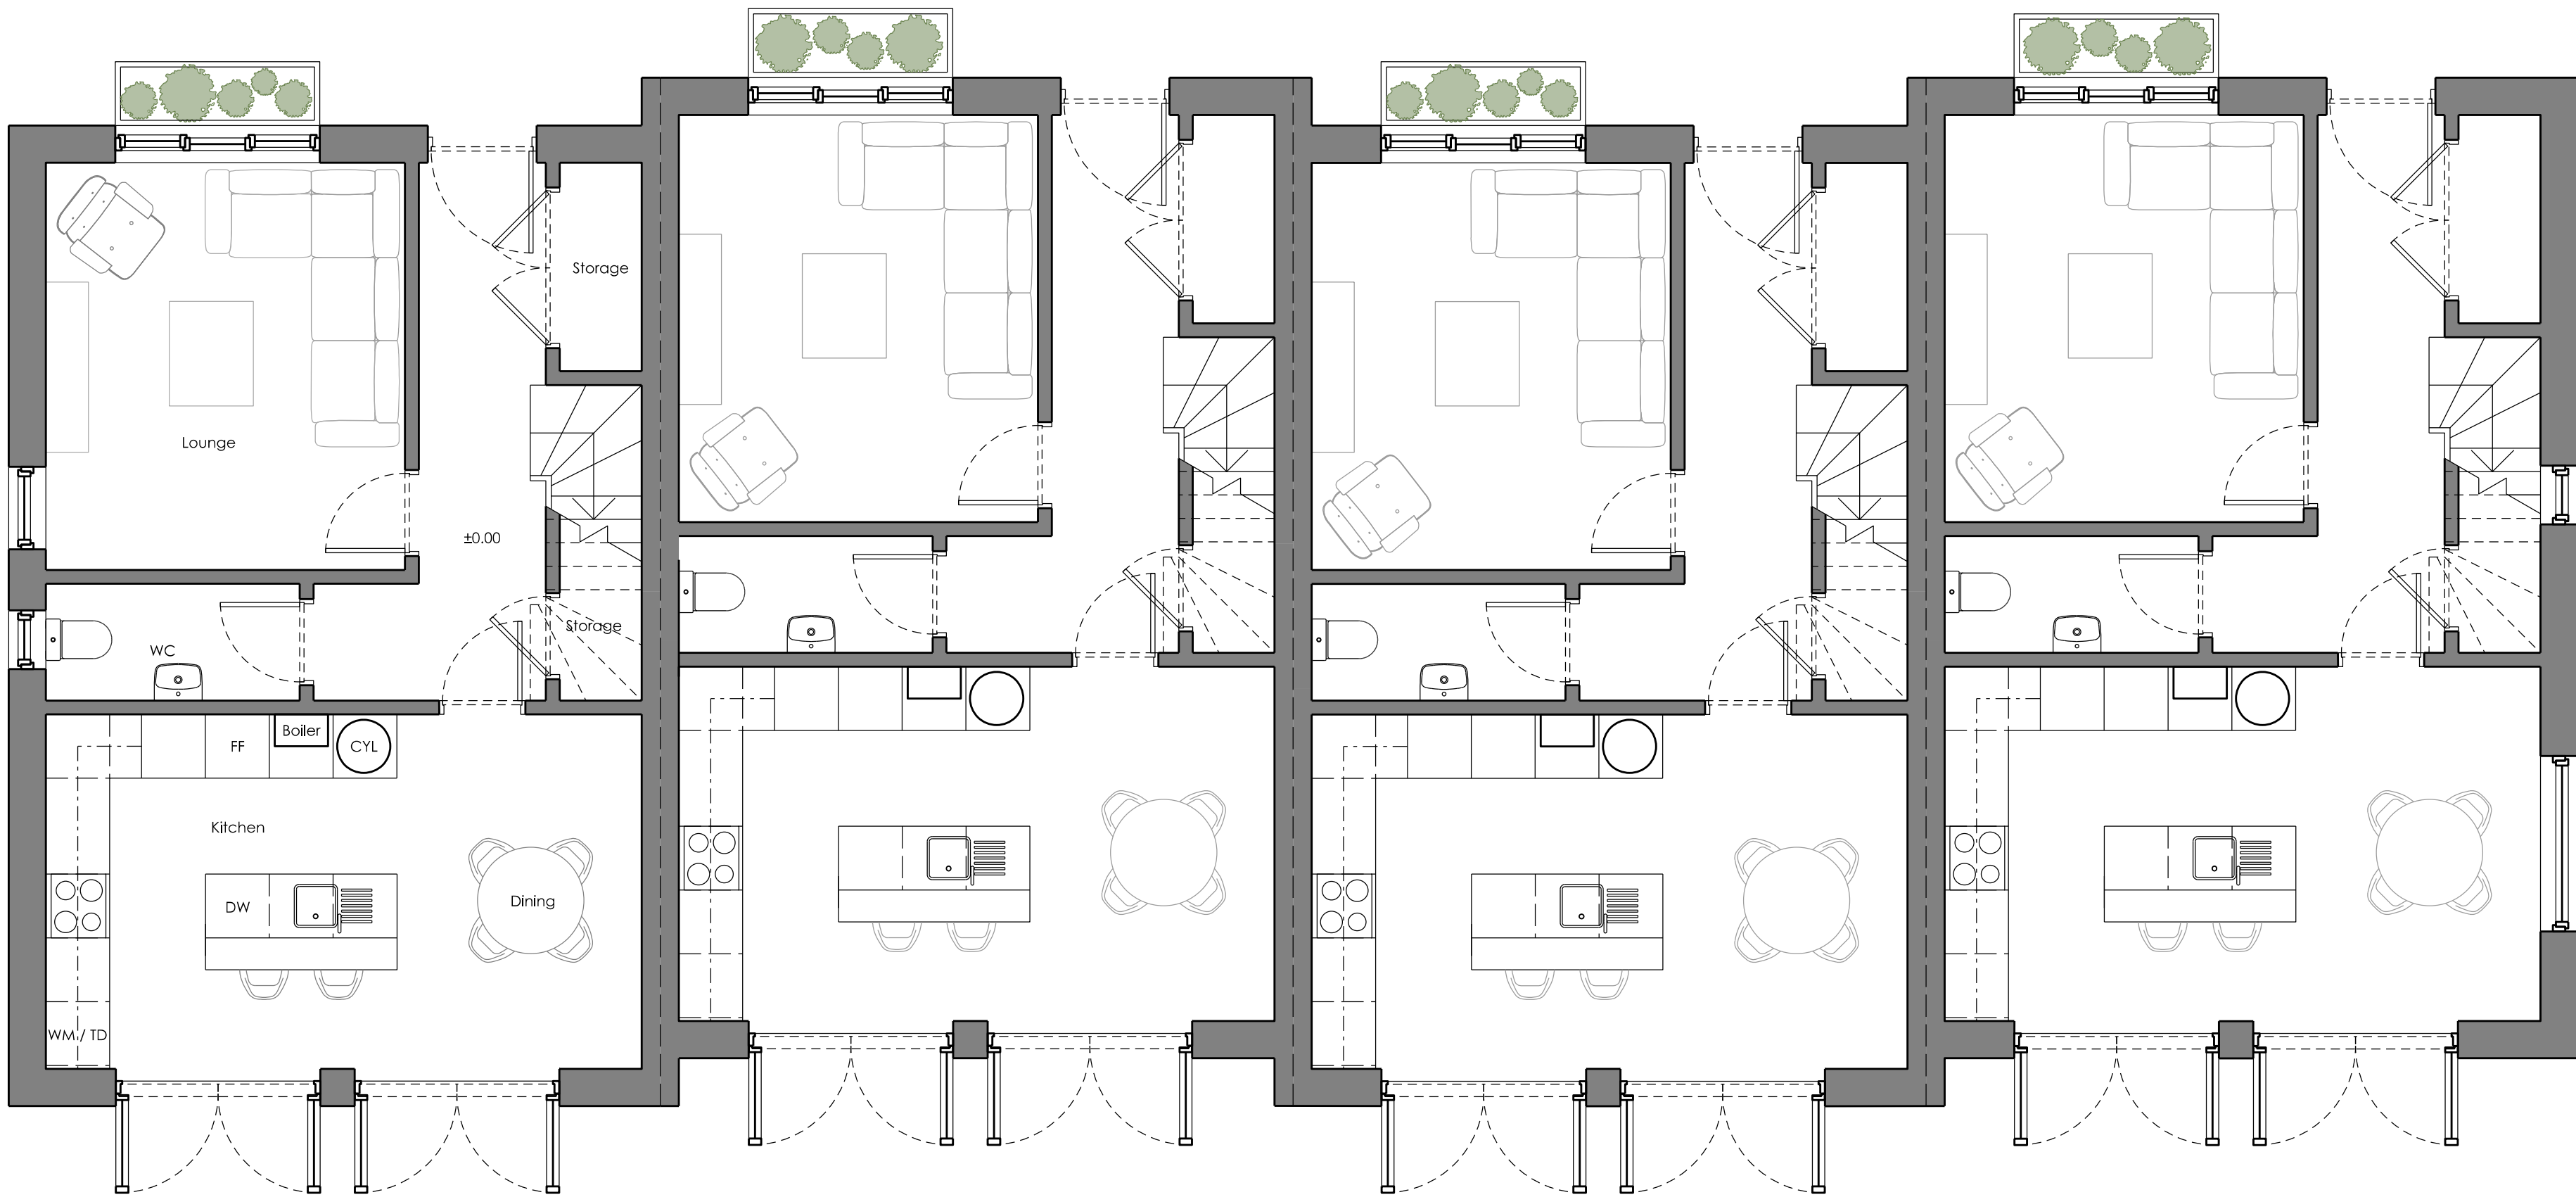

**GA Studio**  
mail@gastudio.co.uk  
www.gastudio.co.uk  
tel. 0161 835 3538  
Architects / Masterplanning / Urban Design / Interiors



**CALLIARDS MILL**  
House Typology 01 - Ground Floor Plan  
Proposed  
Project No - 25-01 | DWG No - L(-2)010 | JUN 25 | 1:50 @ A1

REV - F-07  
by - AL  
check - MJG

0 1 3m