




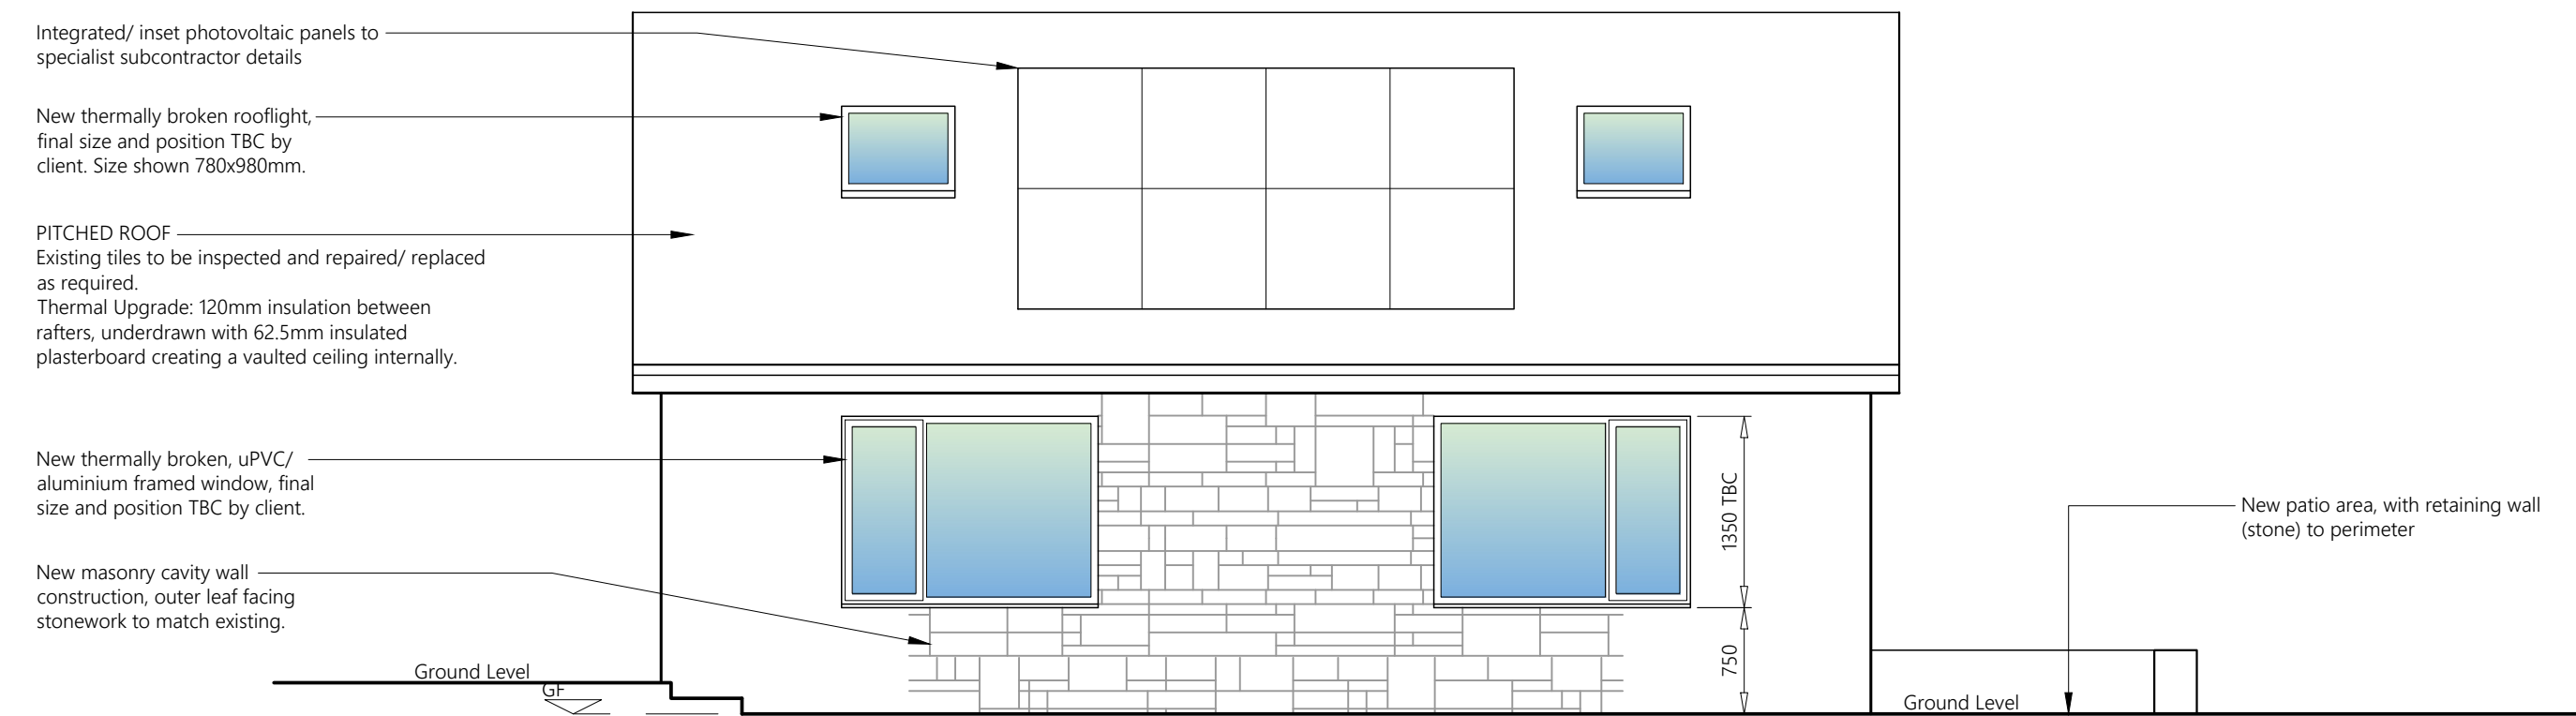


PROPOSED FRONT ELEVATION

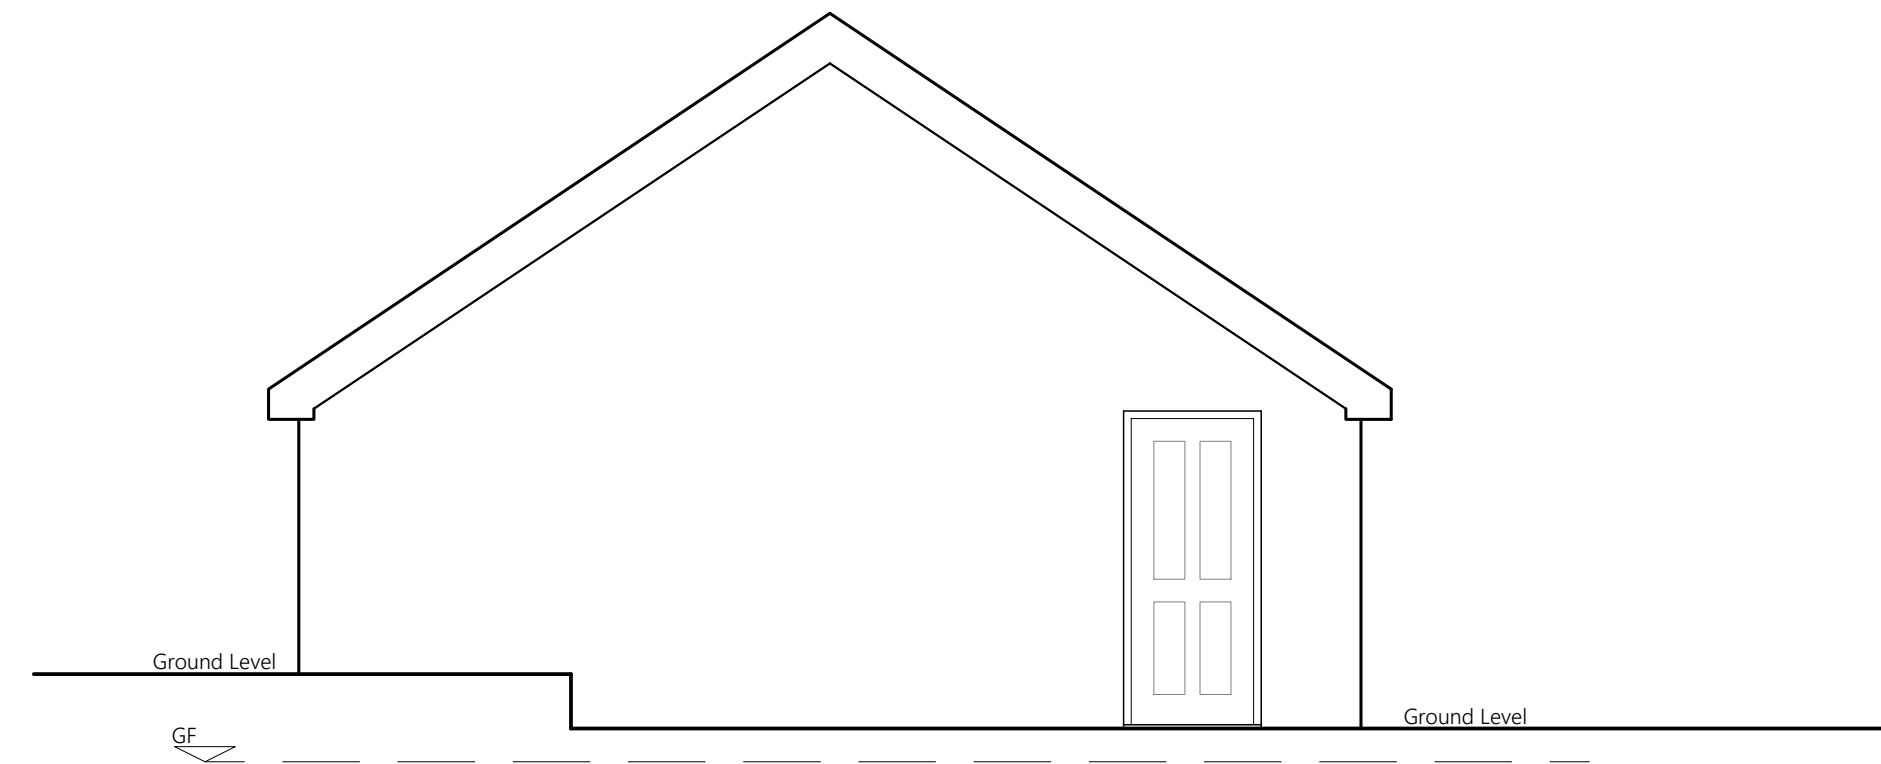

PROPOSED SIDE ELEVATION

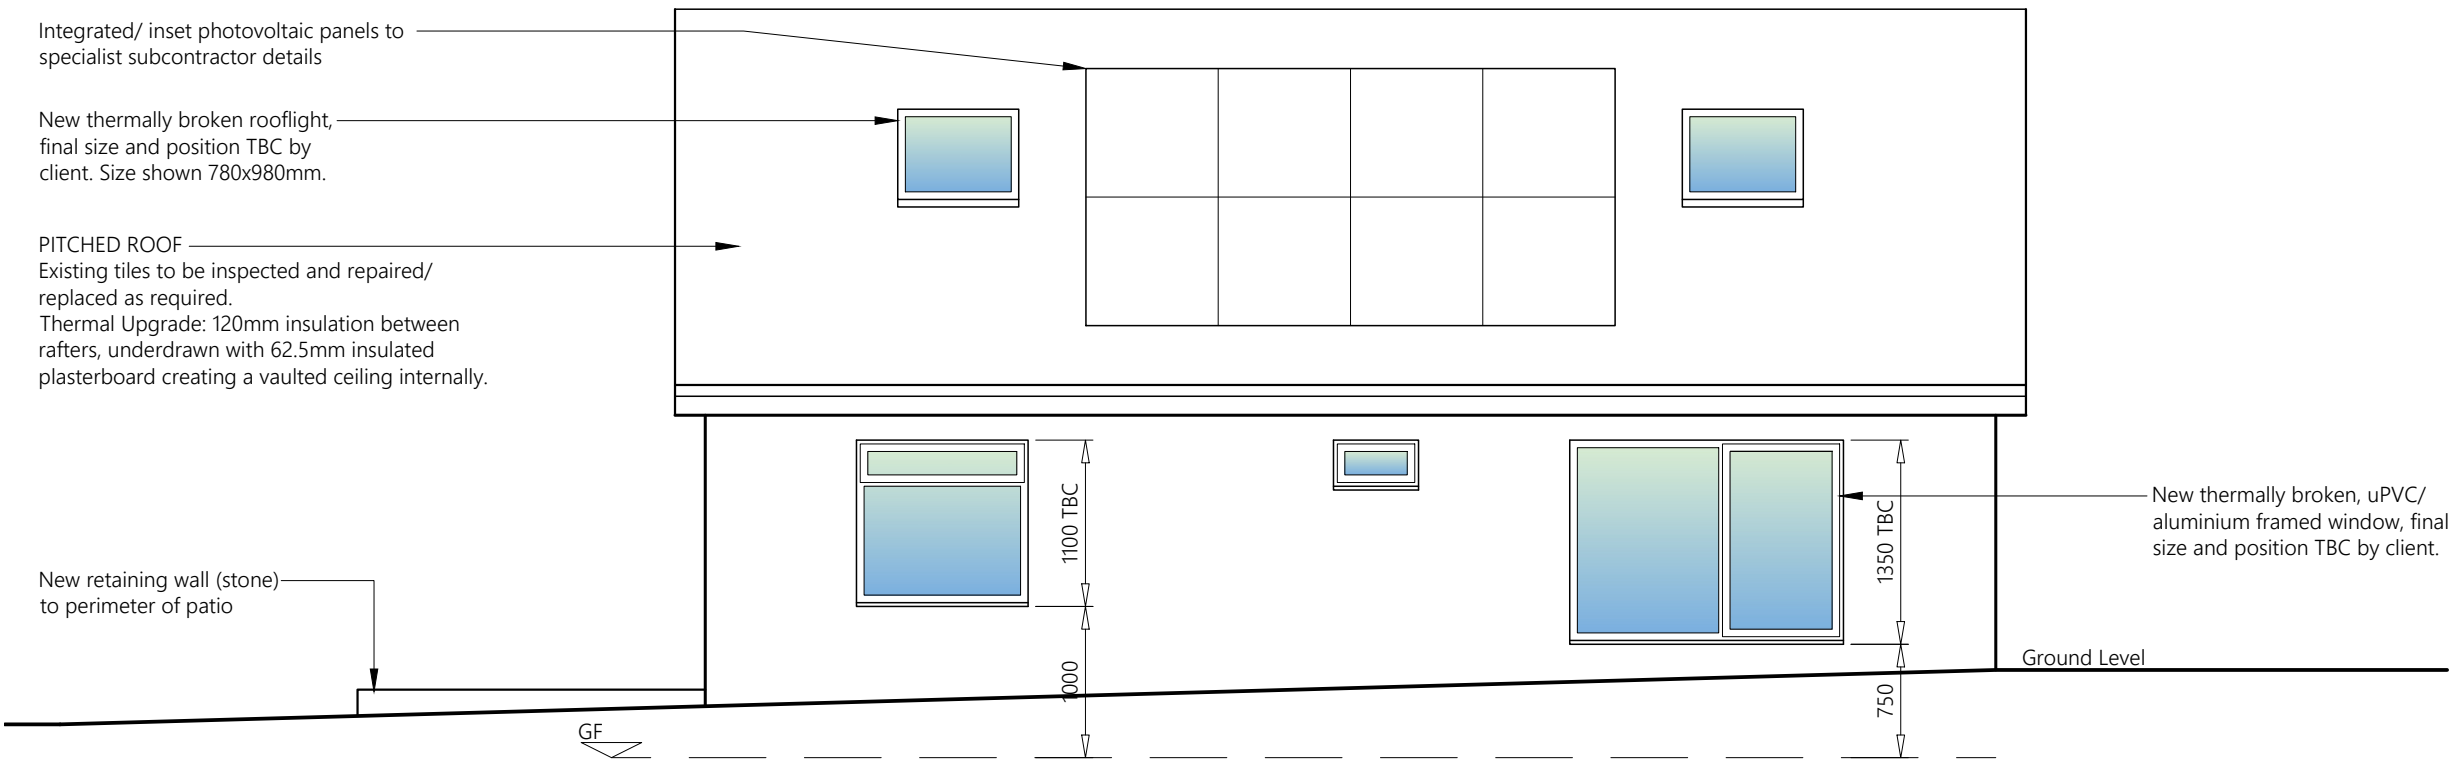

PROPOSED REAR ELEVATION

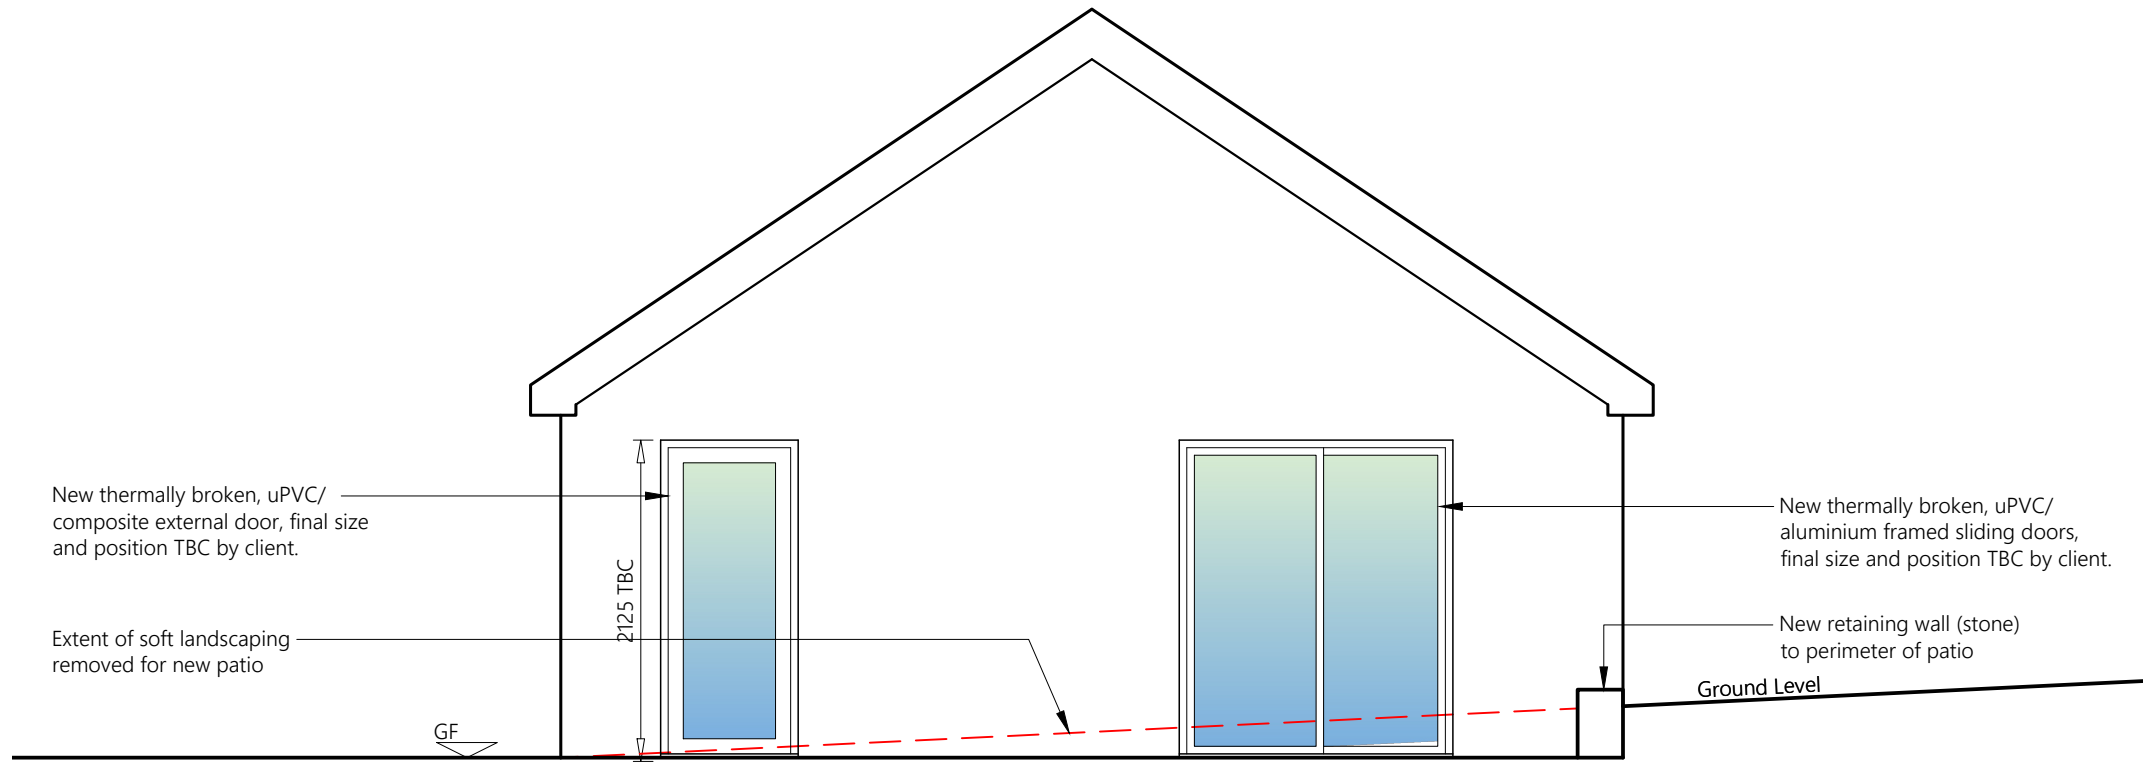

PROPOSED SIDE ELEVATION



PROJECT	Pike Fold Lightowlers Lane, Littleborough OL15 0LN		
CLIENT	D Milne		
STATUS	Information		
DRAWING	Proposed Elevations		
DWG No.	2620-04	REV	A
SCALE	1:50@A1	DATE	August '26



website: www.agbcad.co.uk
email: info@agbcad.co.uk
telephone: 07912 090 125