

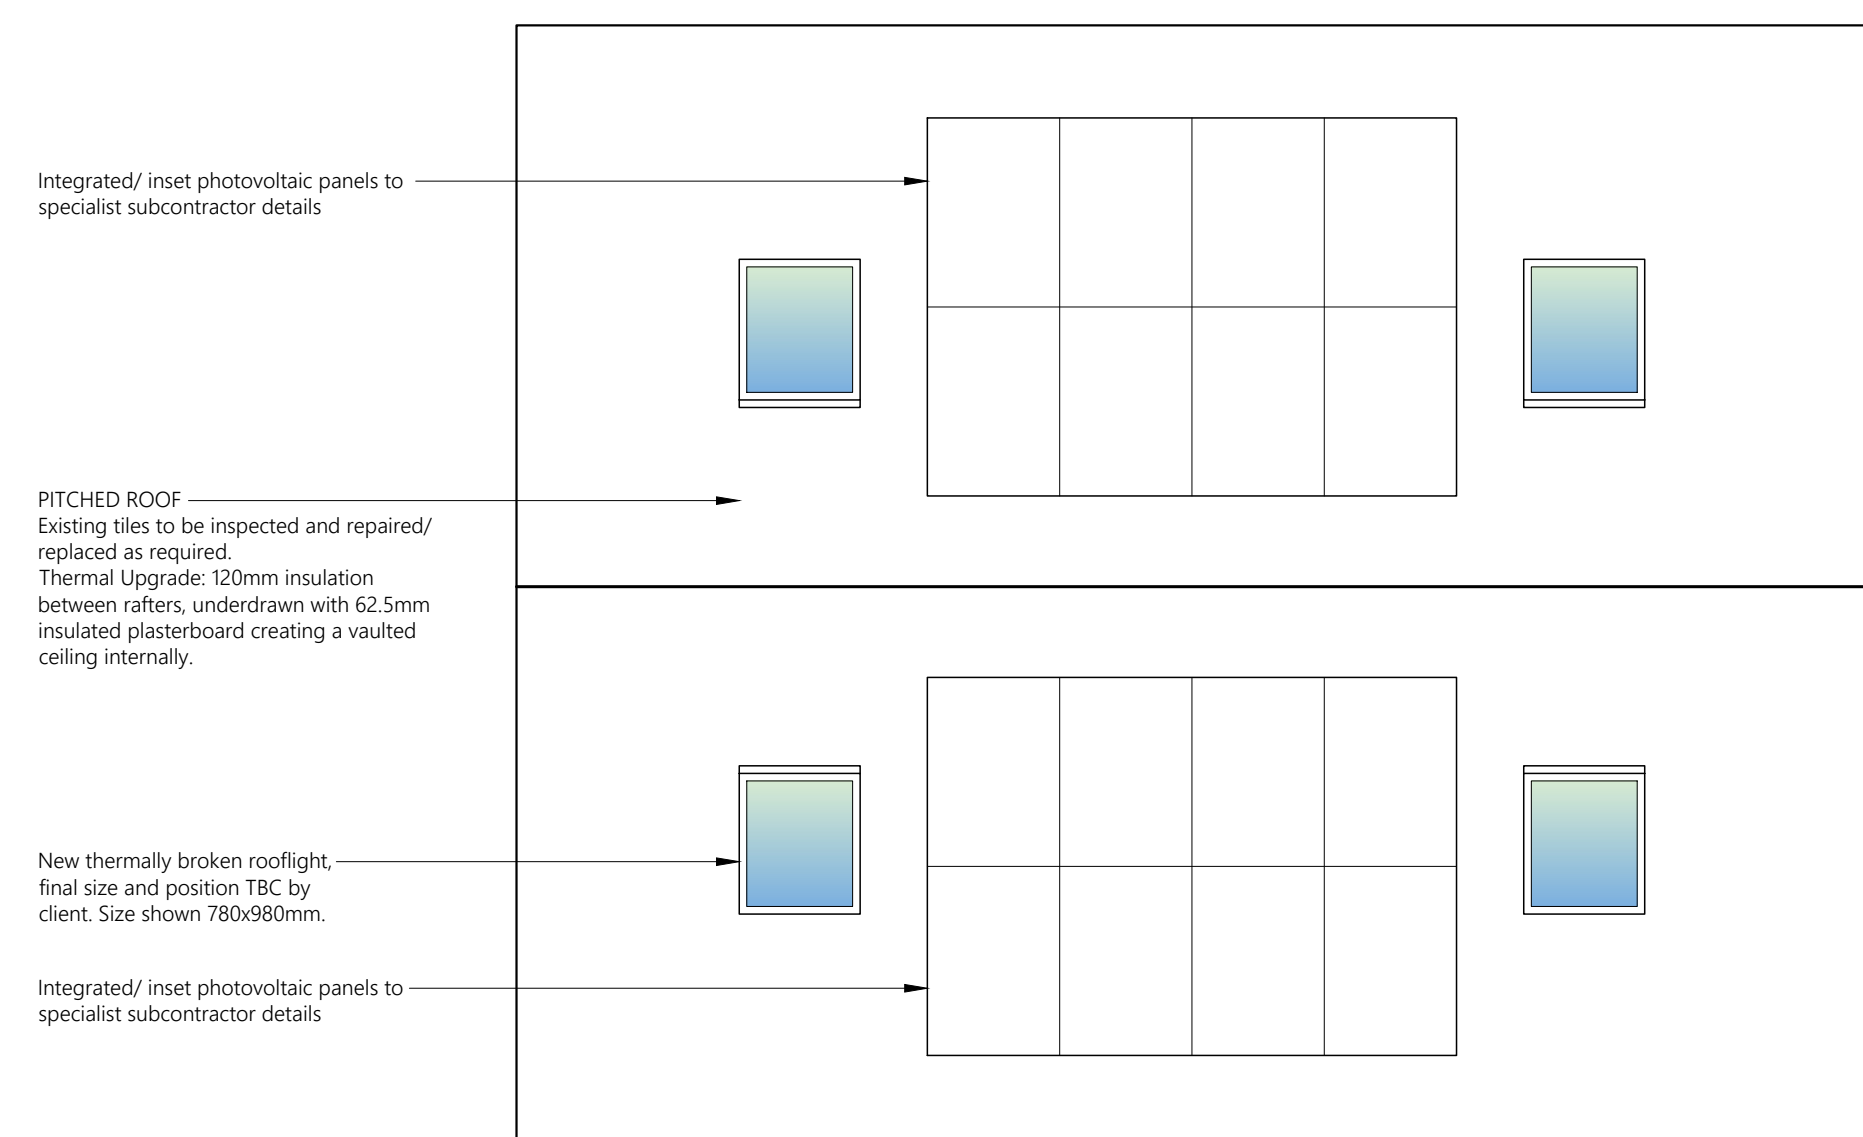


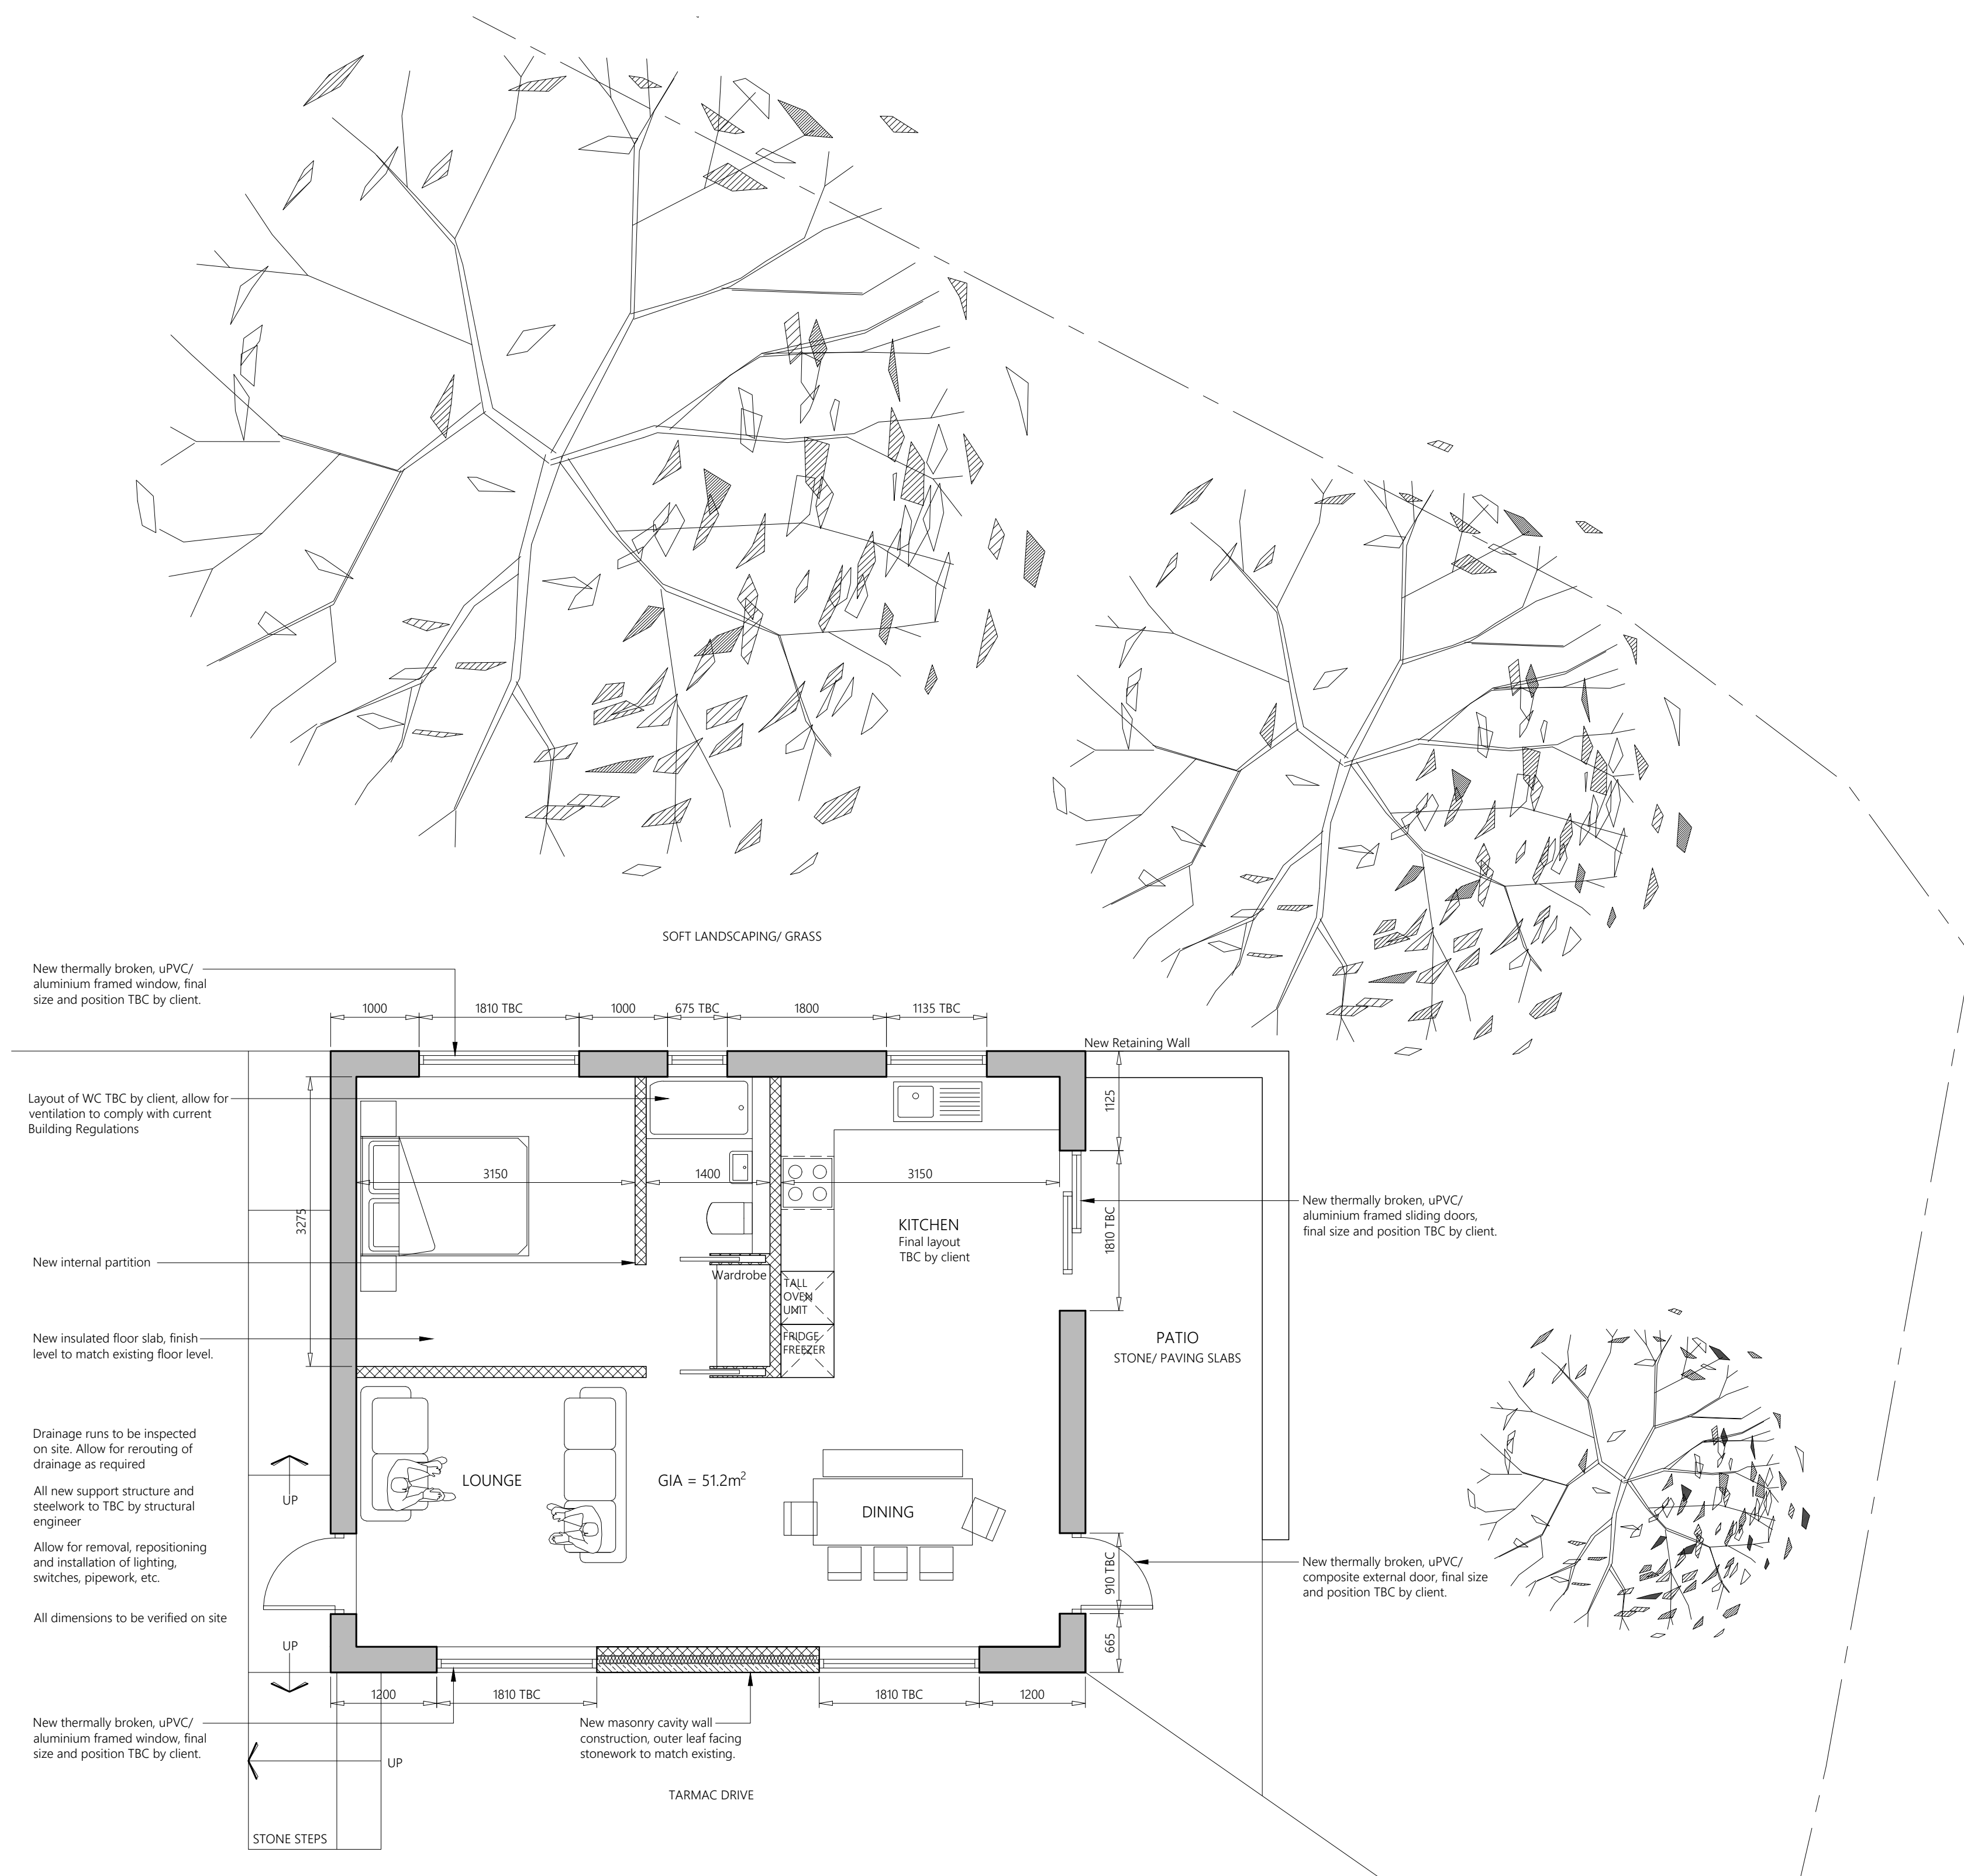

PROPOSED GROUND FLOOR PLAN

PROPOSED ROOF PLAN

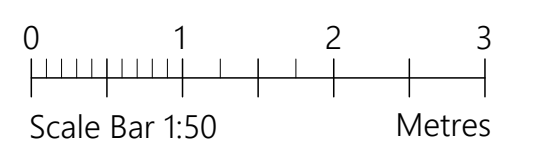

PROJECT	Pike Fold Lightowlers Lane, Littleborough OL15 0LN		
CLIENT	D Milne		
STATUS	Information		
DRAWING	Proposed Plans		
DWG No.	2620-03	REV	A
SCALE	1:50@A1	DATE	August '26