



Revisions / Notes

All drawings to be checked by the client prior to construction. Do not scale the drawings. Report any discrepancies to the Architect / CA immediately. The drawings are copyright of GA Studio Ltd. Drawings are not to be reproduced without written consent.

REV	DATE	BY	DESCRIPTION
F-01	13.06.25	AL	Revised to consultant comments
F-02	16.09.25	AL	Revised layout
F-03	03.10.25	AL	Revised layout
F-04	04.06.26	AL	Revised layout
F-05	11.06.26	AL	Levels added and elevations split across two drawings

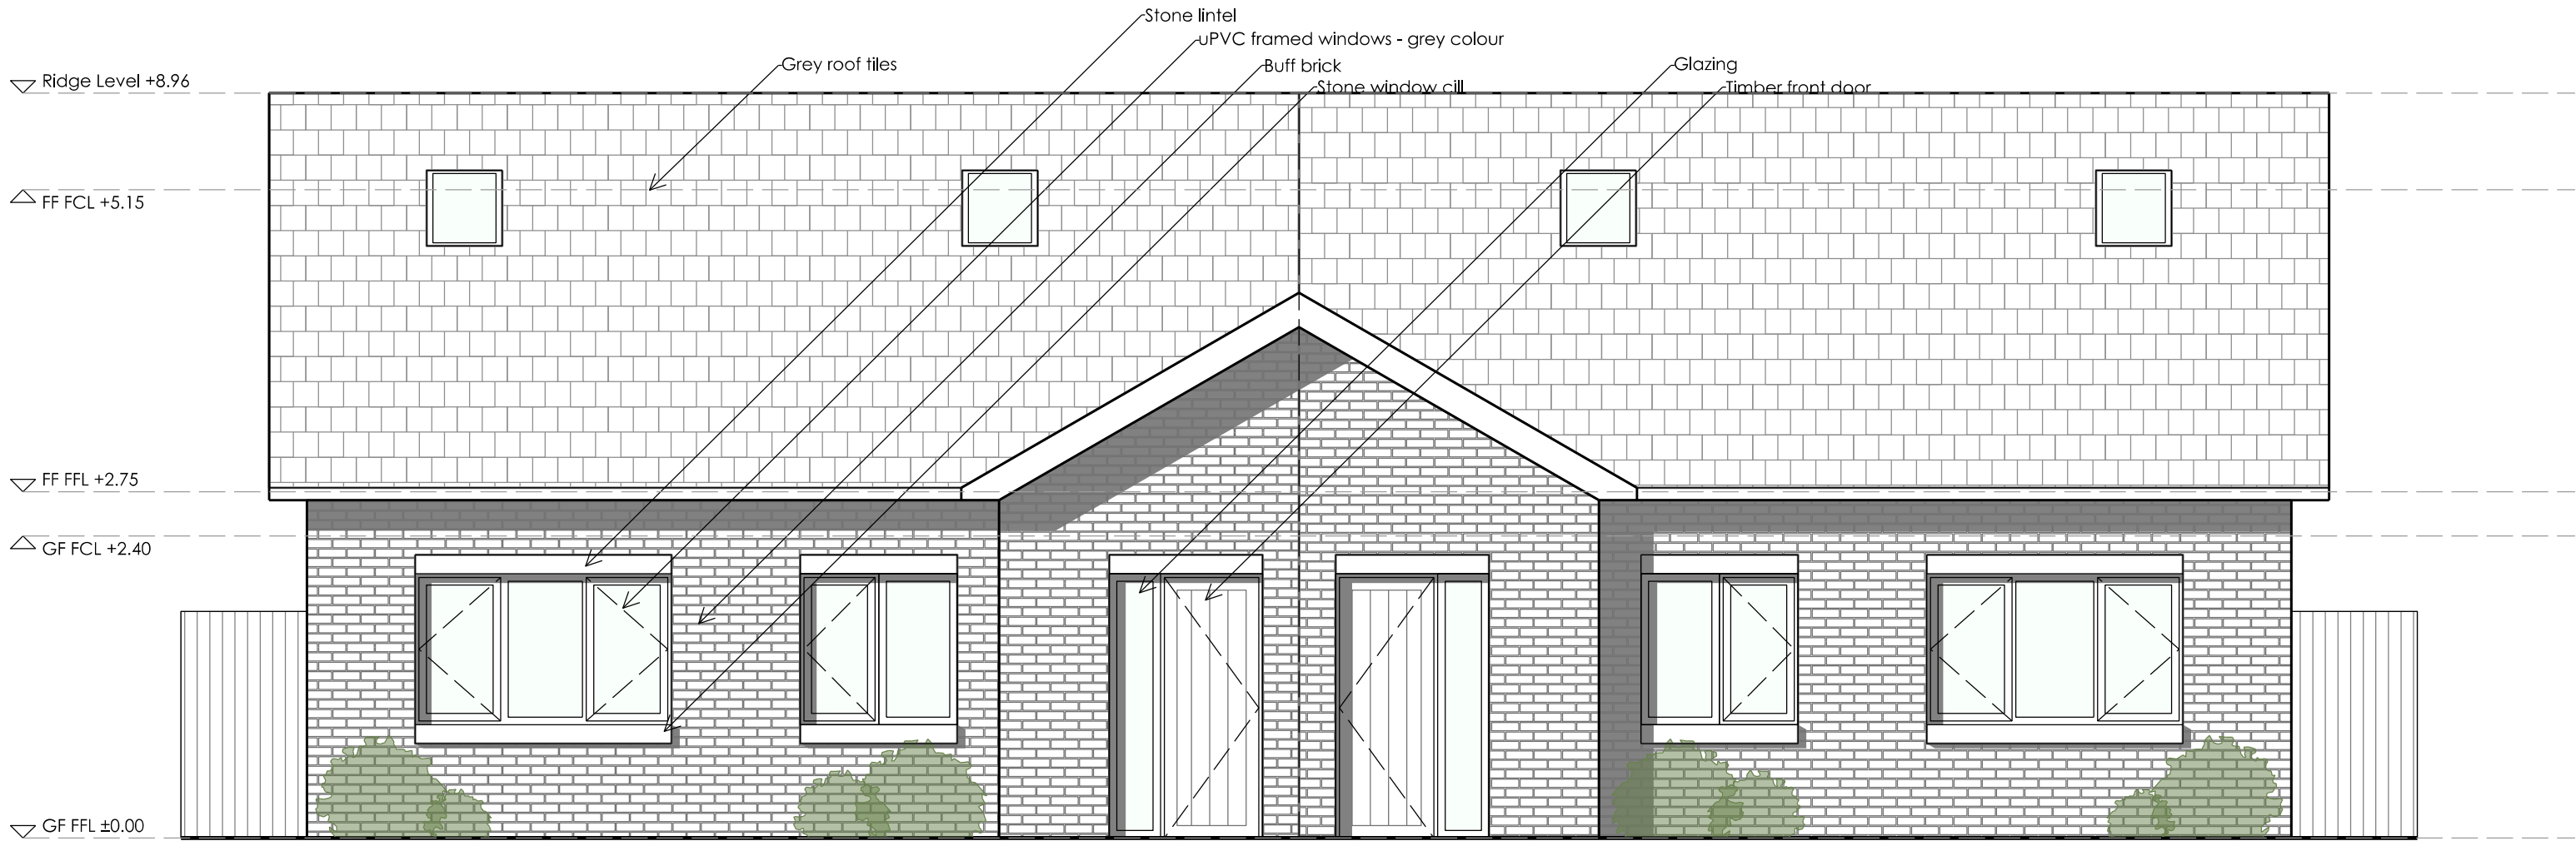

Front Elevation

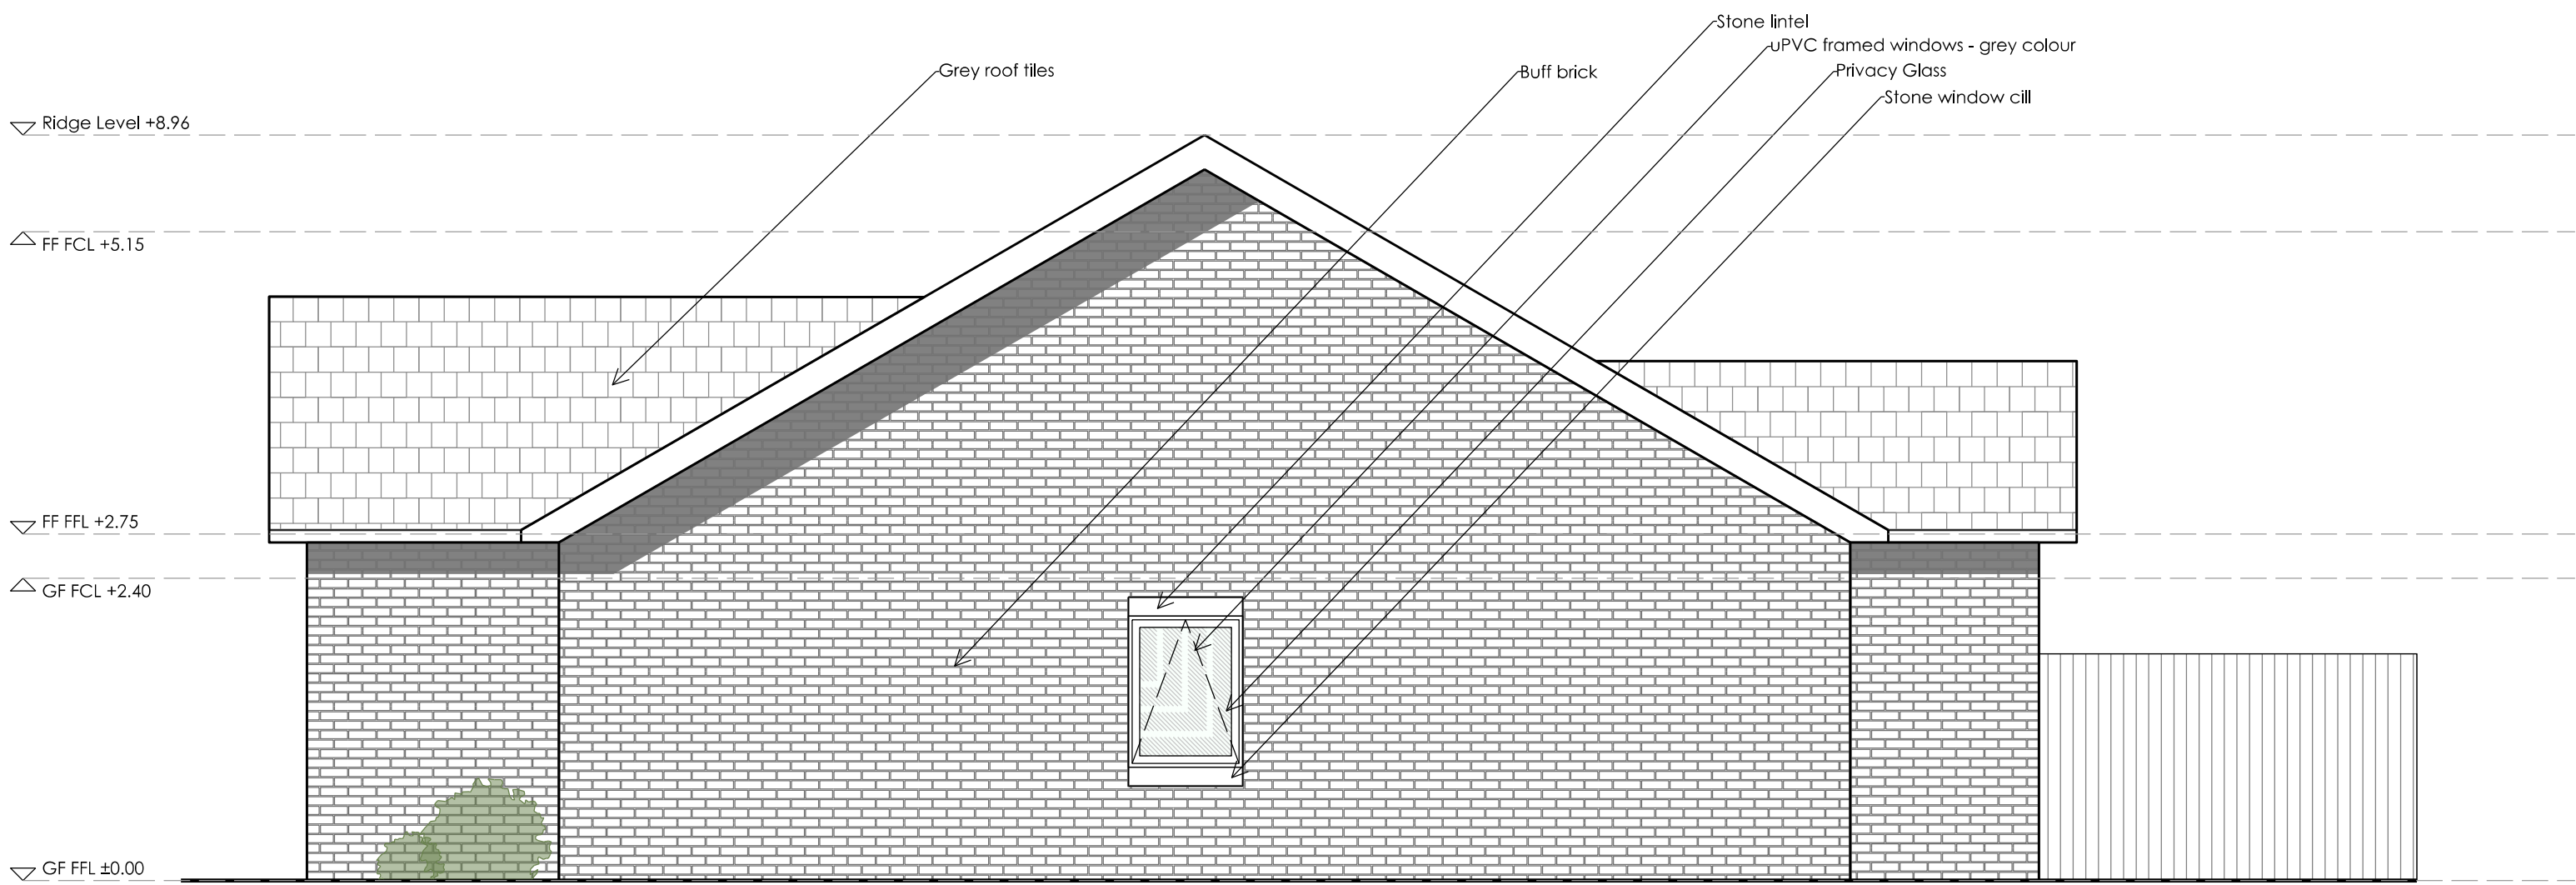

Side Elevation

GA Studio
mail@gestudio.co.uk
www.gestudio.co.uk
tel. 0161 835 3538
Architects / Masterplanning / Urban Design / Interiors



CALLIARDS MILL
House Typology 02 - Elevations 01
Proposed
Project No - 25-01 | DWG No - L(-)J020 | JUN 25 | 1:50 @ A1

REV - F-05
by - AL
check - MJG

0 1 3m