


- notes
- DO NOT SCALE FROM THIS DRAWING - USE FIGURED DIMENSIONS ONLY
 - TO BE READ IN CONJUNCTION WITH ALL OTHER CONSULTANTS / SPECIALISTS DRAWINGS. REPORT ANY DISCREPANCIES BEFORE AFFECTED WORK COMMENCES
 - ALL SETTING OUT DIMENSIONS TO BE CHECKED ON SITE BY CONTRACTOR BEFORE WORK COMMENCES

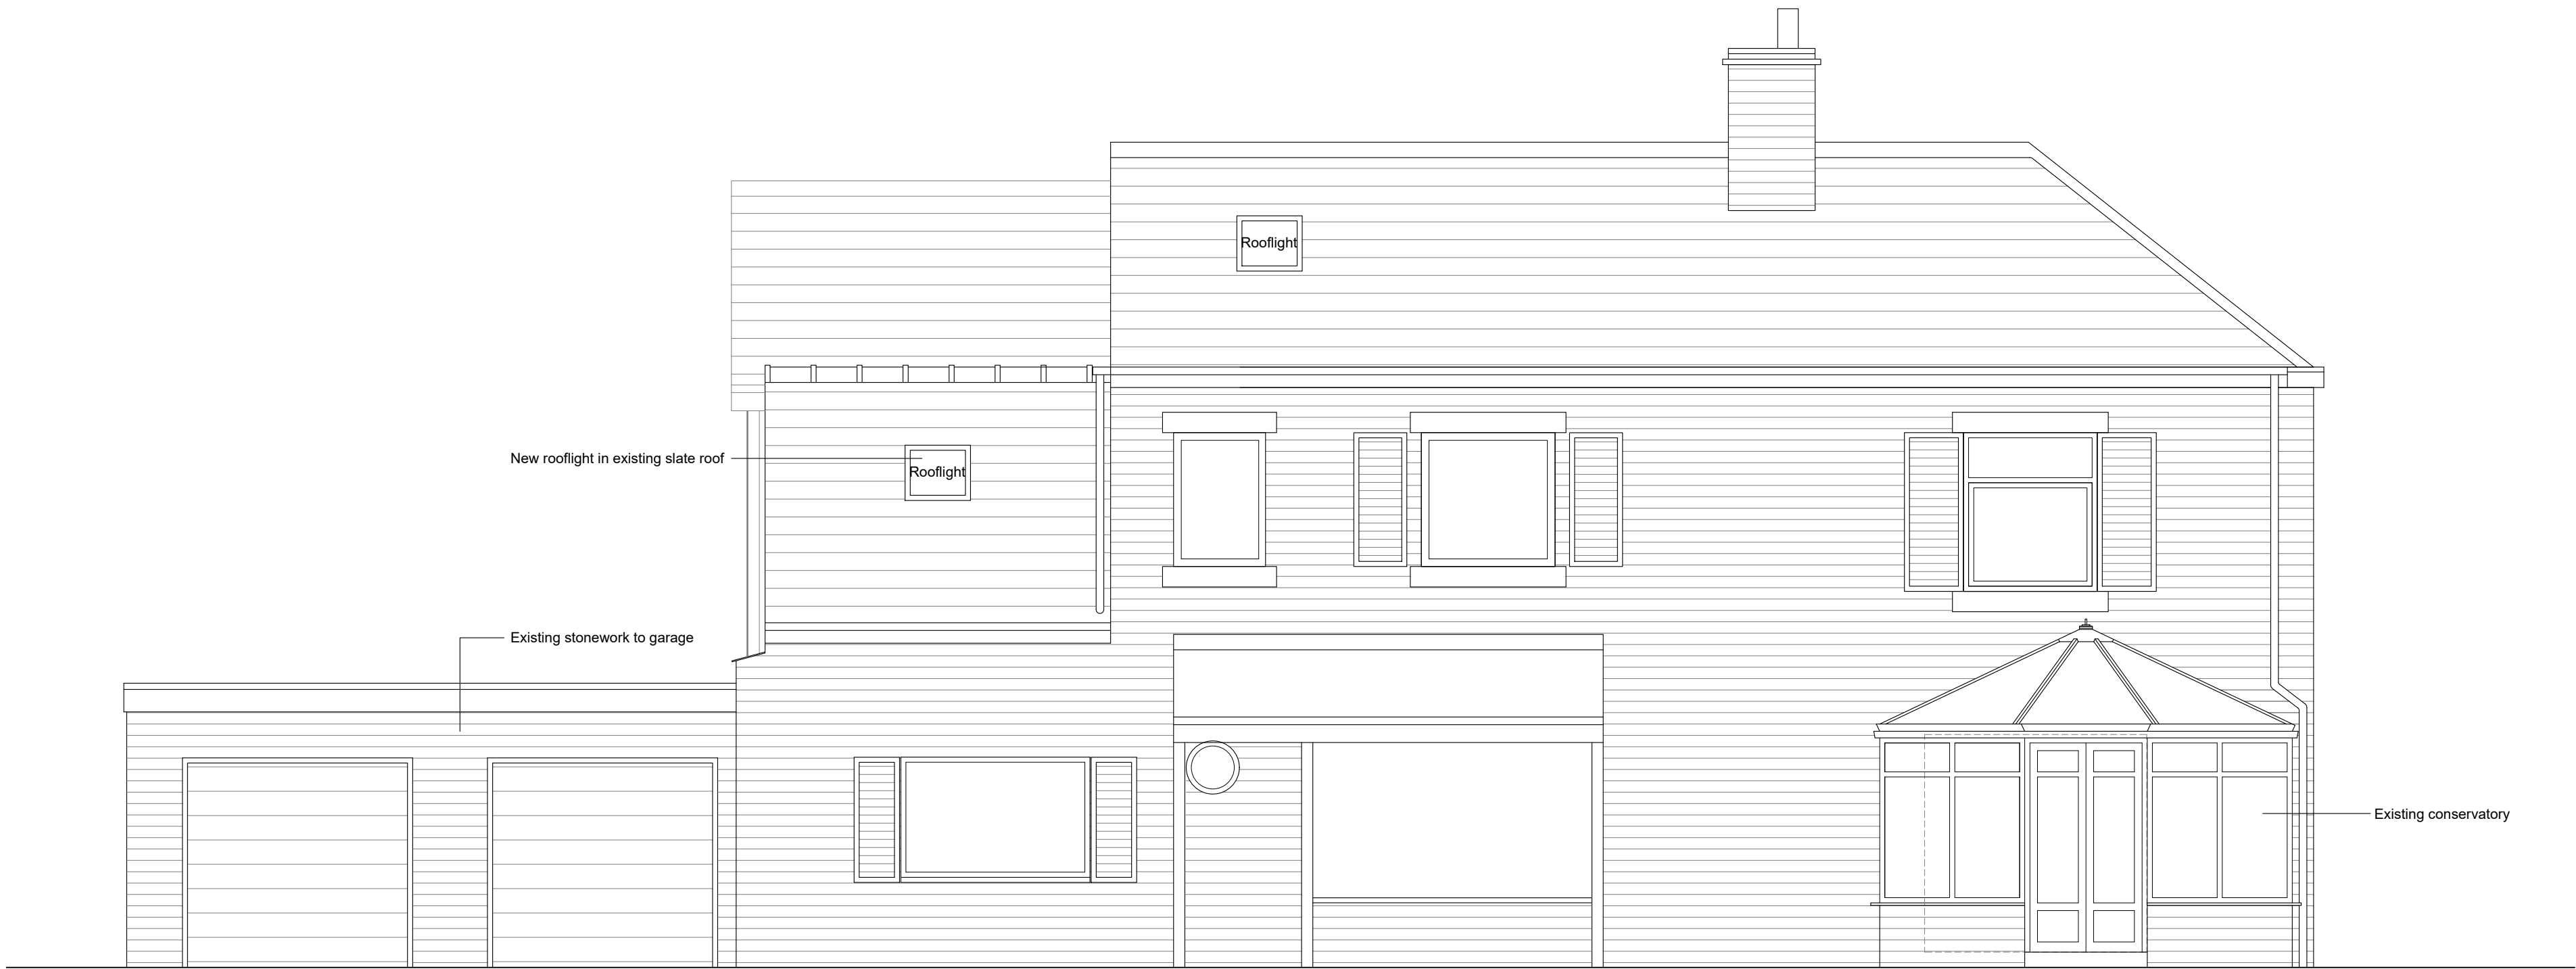

Proposed North West Elevation
1:50



Proposed South West Elevation
1:50

rev.	description			
A	21.01.26	JS	CW	
	For Comment			
B	29.04.26	JS	CW	
	Planning			

client	Mr & Mrs Oldham
project	Tenterhouse
drawing title	Proposed Elevations Sheet 2
drawing number	SW329 - 205
revision	B
drawing status	Planning
scale	1:50 @A1
date	21.01.26
drawn by	JS
checked by	CW

