



- notes
- DO NOT SCALE FROM THIS DRAWING - USE FIGURED DIMENSIONS ONLY
 - TO BE READ IN CONJUNCTION WITH ALL OTHER CONSULTANTS / SPECIALISTS DRAWINGS. REPORT ANY DISCREPANCIES BEFORE AFFECTED WORK COMMENCES
 - ALL SETTING OUT DIMENSIONS TO BE CHECKED ON SITE BY CONTRACTOR BEFORE WORK COMMENCES

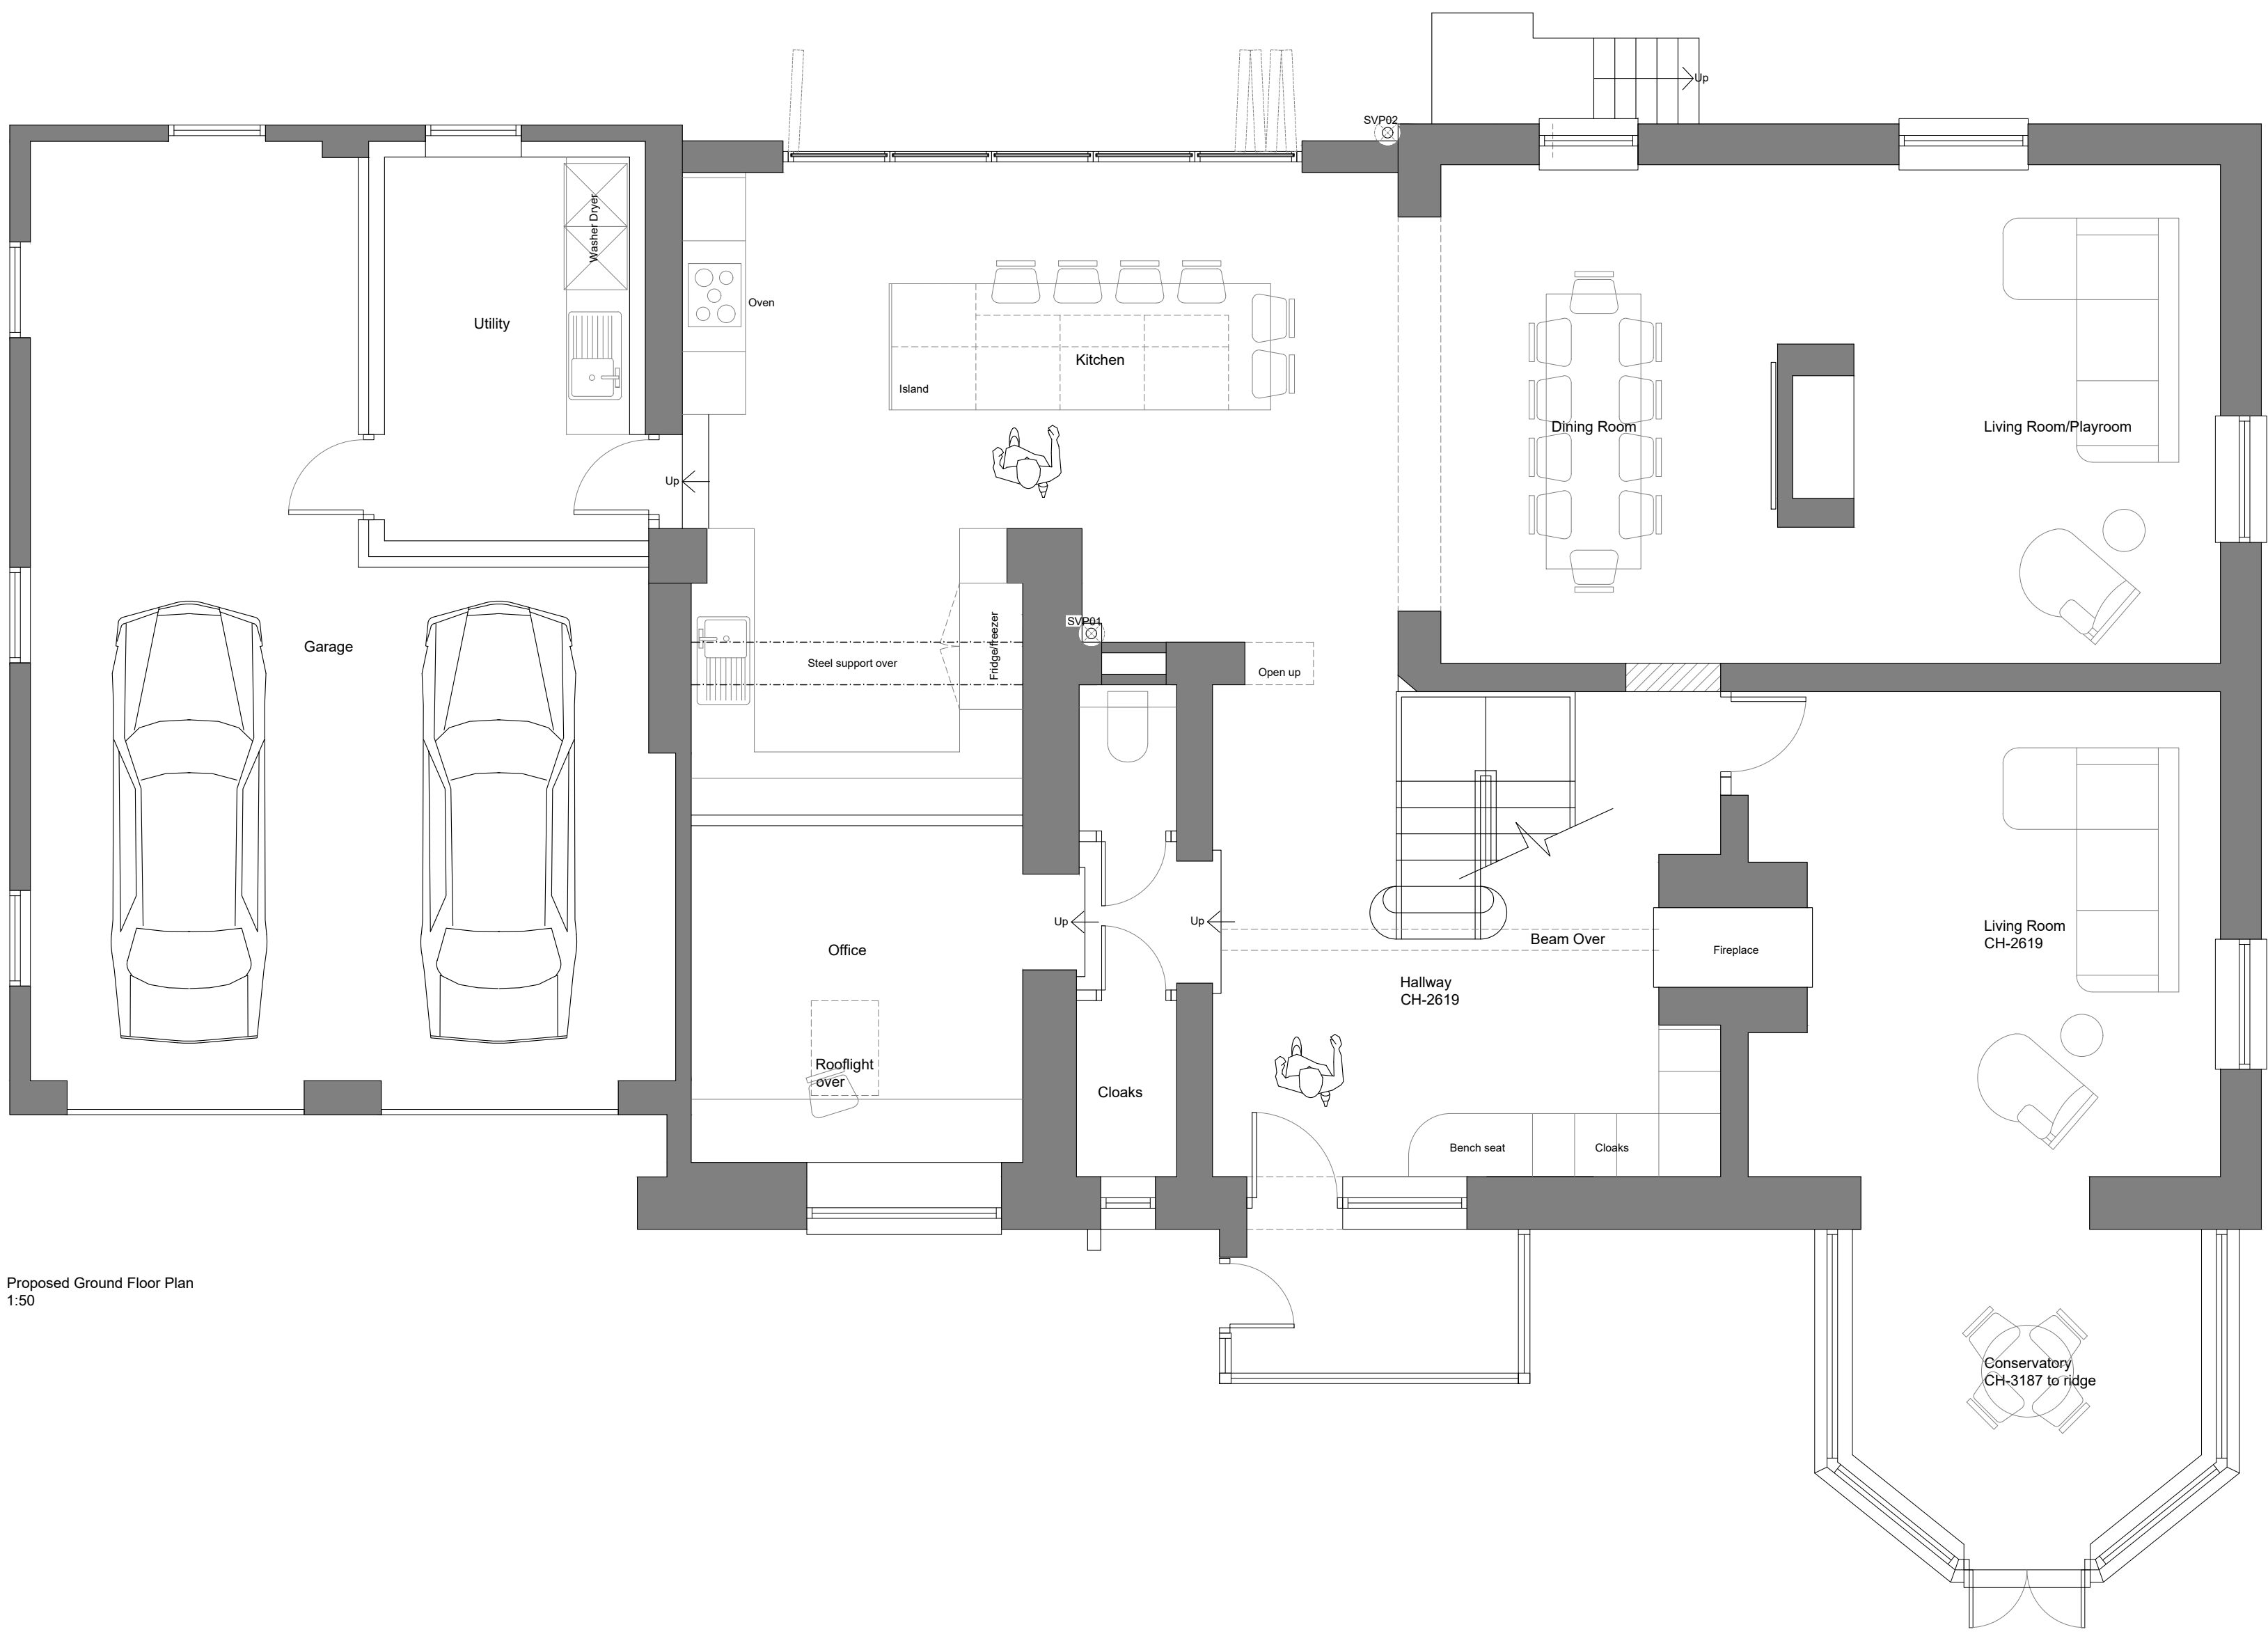

Proposed Ground Floor Plan
1:50

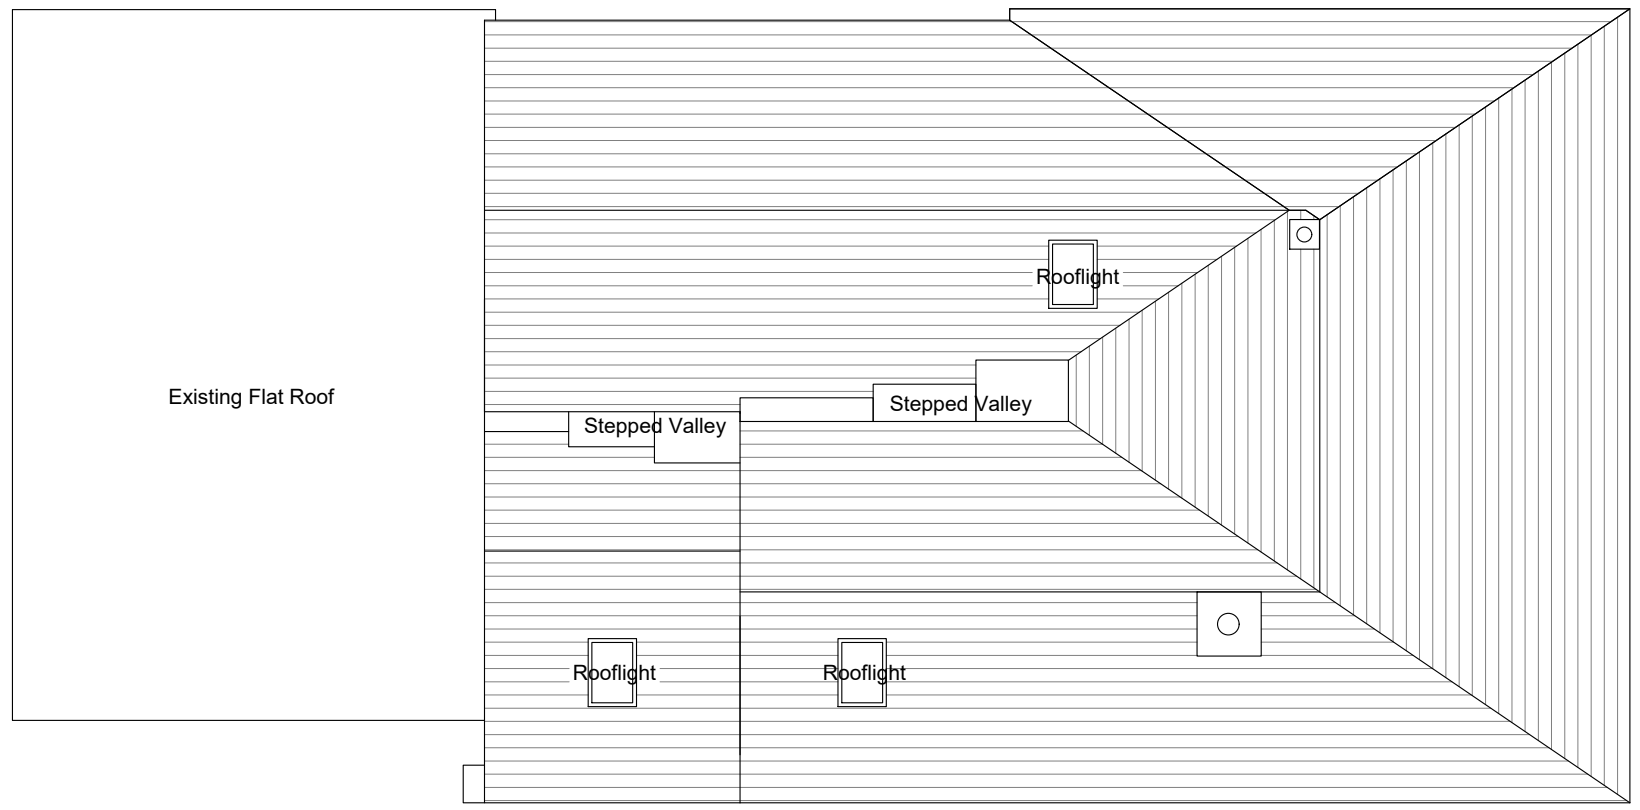

Proposed Roof Plan
1:100



Proposed First Floor Plan
1:50

rev.	description			
A	21.01.26	JS	CW	
B	29.04.26	JS	CW	

client	Mr & Mrs Oldham
project	Tenterhouse
drawing title	Proposed Plans
drawing number	SW329 - 203
revision	B
drawing status	Planning
scale	1:50 / 1:100 @A1
date	21.01.26
drawn by	JS
checked by	CW

