



3 THE CLOSE, MIDDLETON, M24 2QN

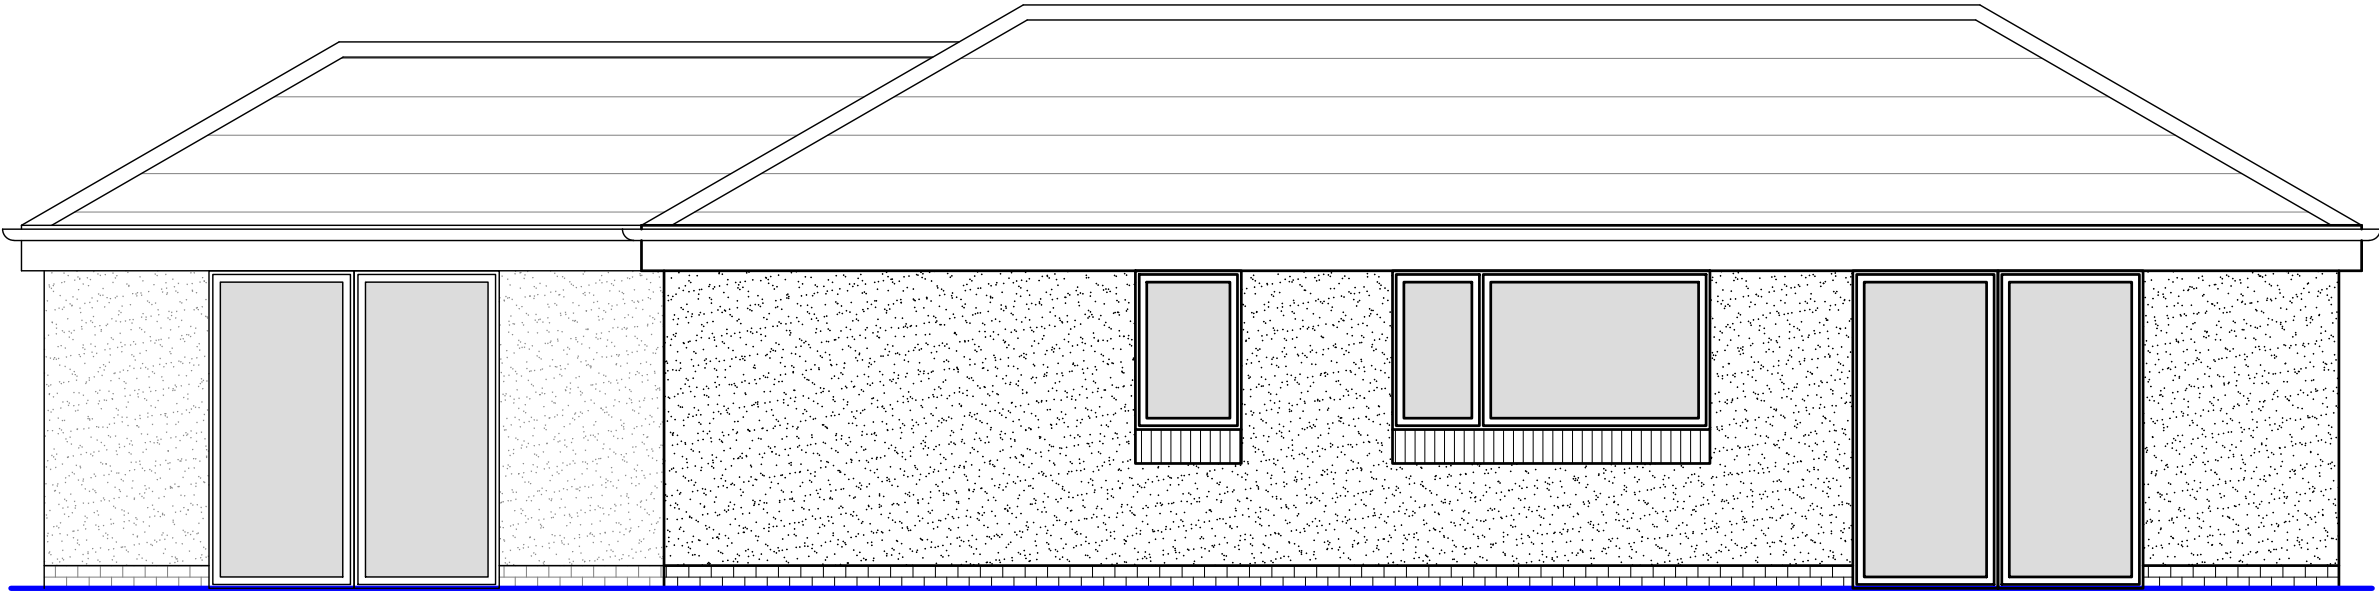

OUTBUILDING A  
PROPOSED FRONT ELEVATION

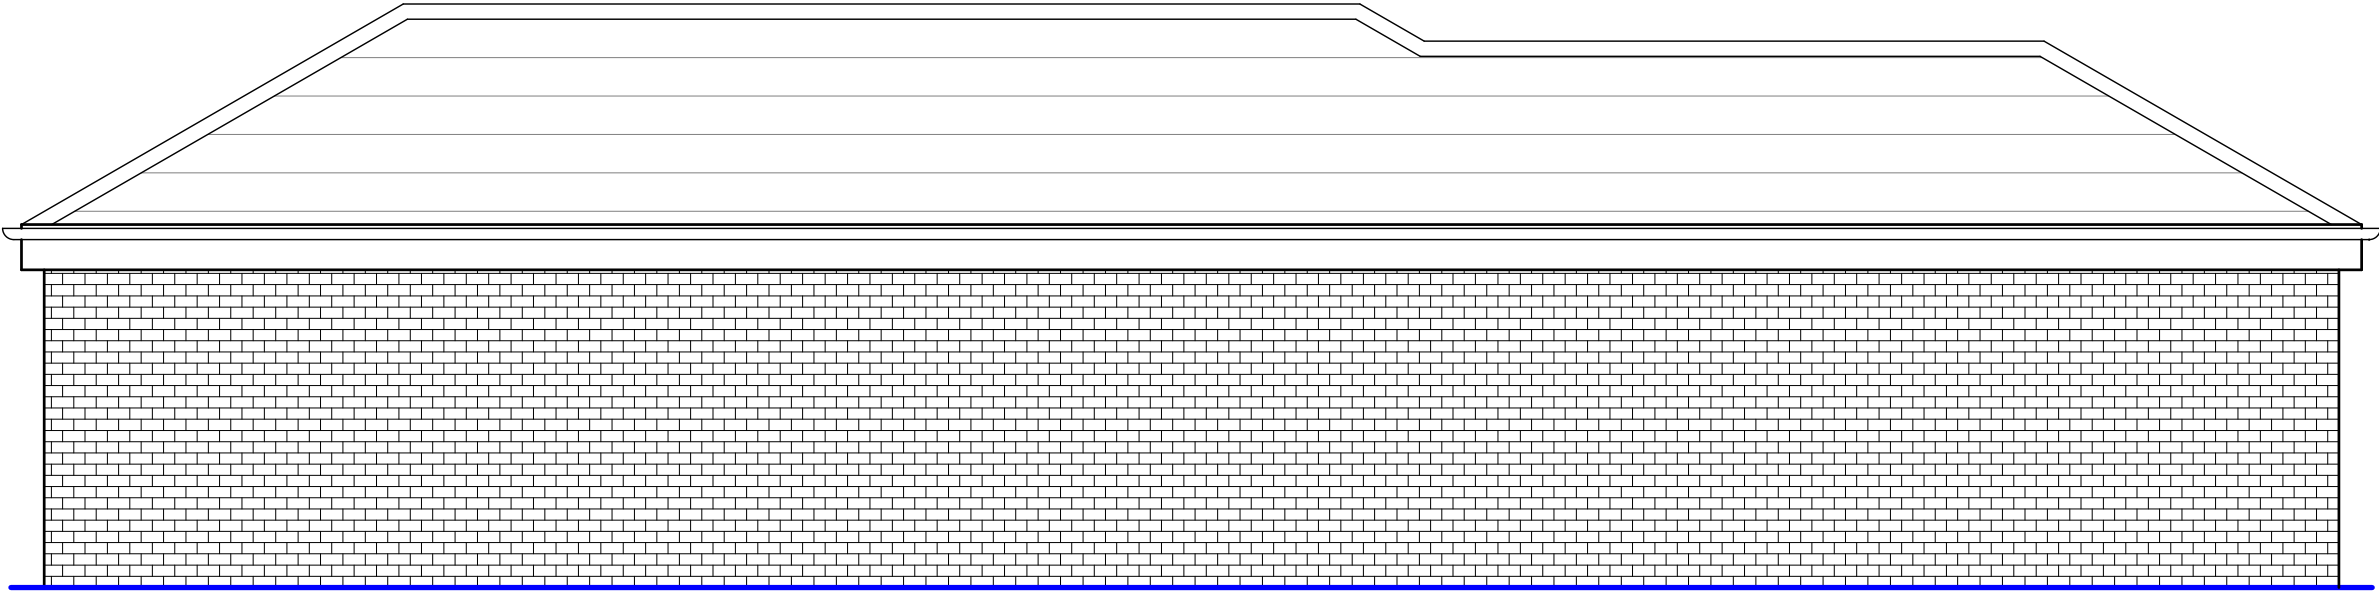

OUTBUILDING A  
PROPOSED REAR ELEVATION

FOUR  
FOUR  
ARCHITECTURE

PROJECT DESCRIPTION  
OUT BUILDINGS AND DRIVEWAY REMODEL

SITE ADDRESS  
3 THE CLOSE, MIDDLETON, M24 2QN

CLIENT  
MR. M HAMPSON

STAGE  
4, PLANNING

DRAWING NUMBER  
FF\_034\_111

DRAWING TITLE  
OUTBUILDING A (ELEVATIONS 01)

PROJECT REFERENCE  
FF\_034

SCALE  
1:50

DRAWING SIZE  
A3

DRAWN BY  
SFW

CHECKED BY  
XXX

REVISION  
A

| REV | DESCRIPTION                                                       |
|-----|-------------------------------------------------------------------|
| A   | OUTBUILDING A REDUCED IN SIZE<br>SCALE AMENDED<br>SFW<br>23.07.26 |

NOTES

FOR CONTRACTORS & CONSULTANTS

IF REQUIRED, PARTY WALL CONSTRUCTION TO BE DETERMINED PRIOR TO CONSTRUCTION STARTING.

SMALL POWER TO BE CONFIRMED FOLLOWING COORDINATION.

FOUR FOUR ARCHITECTURE LTD  
18 MONMOUTH STREET, MANCHESTER, M24 2DZ

+44 (0) 7860 788 843  
contact@fourfourarchitecture.com  
www.fourfourarchitecture.com  
@fourfourarchitecture

All works to be undertaken in accordance with the Building Regulations, construction to be carried out using materials and components, which conform to the latest British Standards Code of Practice. Workmanship will comply with the latest British Standards Codes of Practice and BS 8000 (Workmanship on Building Sites). The works will be carried out in accordance with the drawings and specifications as prepared by the appointed Architect, Designer, Structural Engineer, and other appointed Consultants. Dimensions are given in millimetres unless stated otherwise. Dimensions, areas, and levels given should be checked prior to commencing construction / manufacture. Do not scale from drawing. Any variations to be disclosed with the relevant Consultant and / or Client. All proprietary items to be installed in accordance with the manufacturers written instructions.

This drawing remains the copyright of FOUR FOUR ARCHITECTURE LTD and may not be copied in whole or in part without prior written consent.