



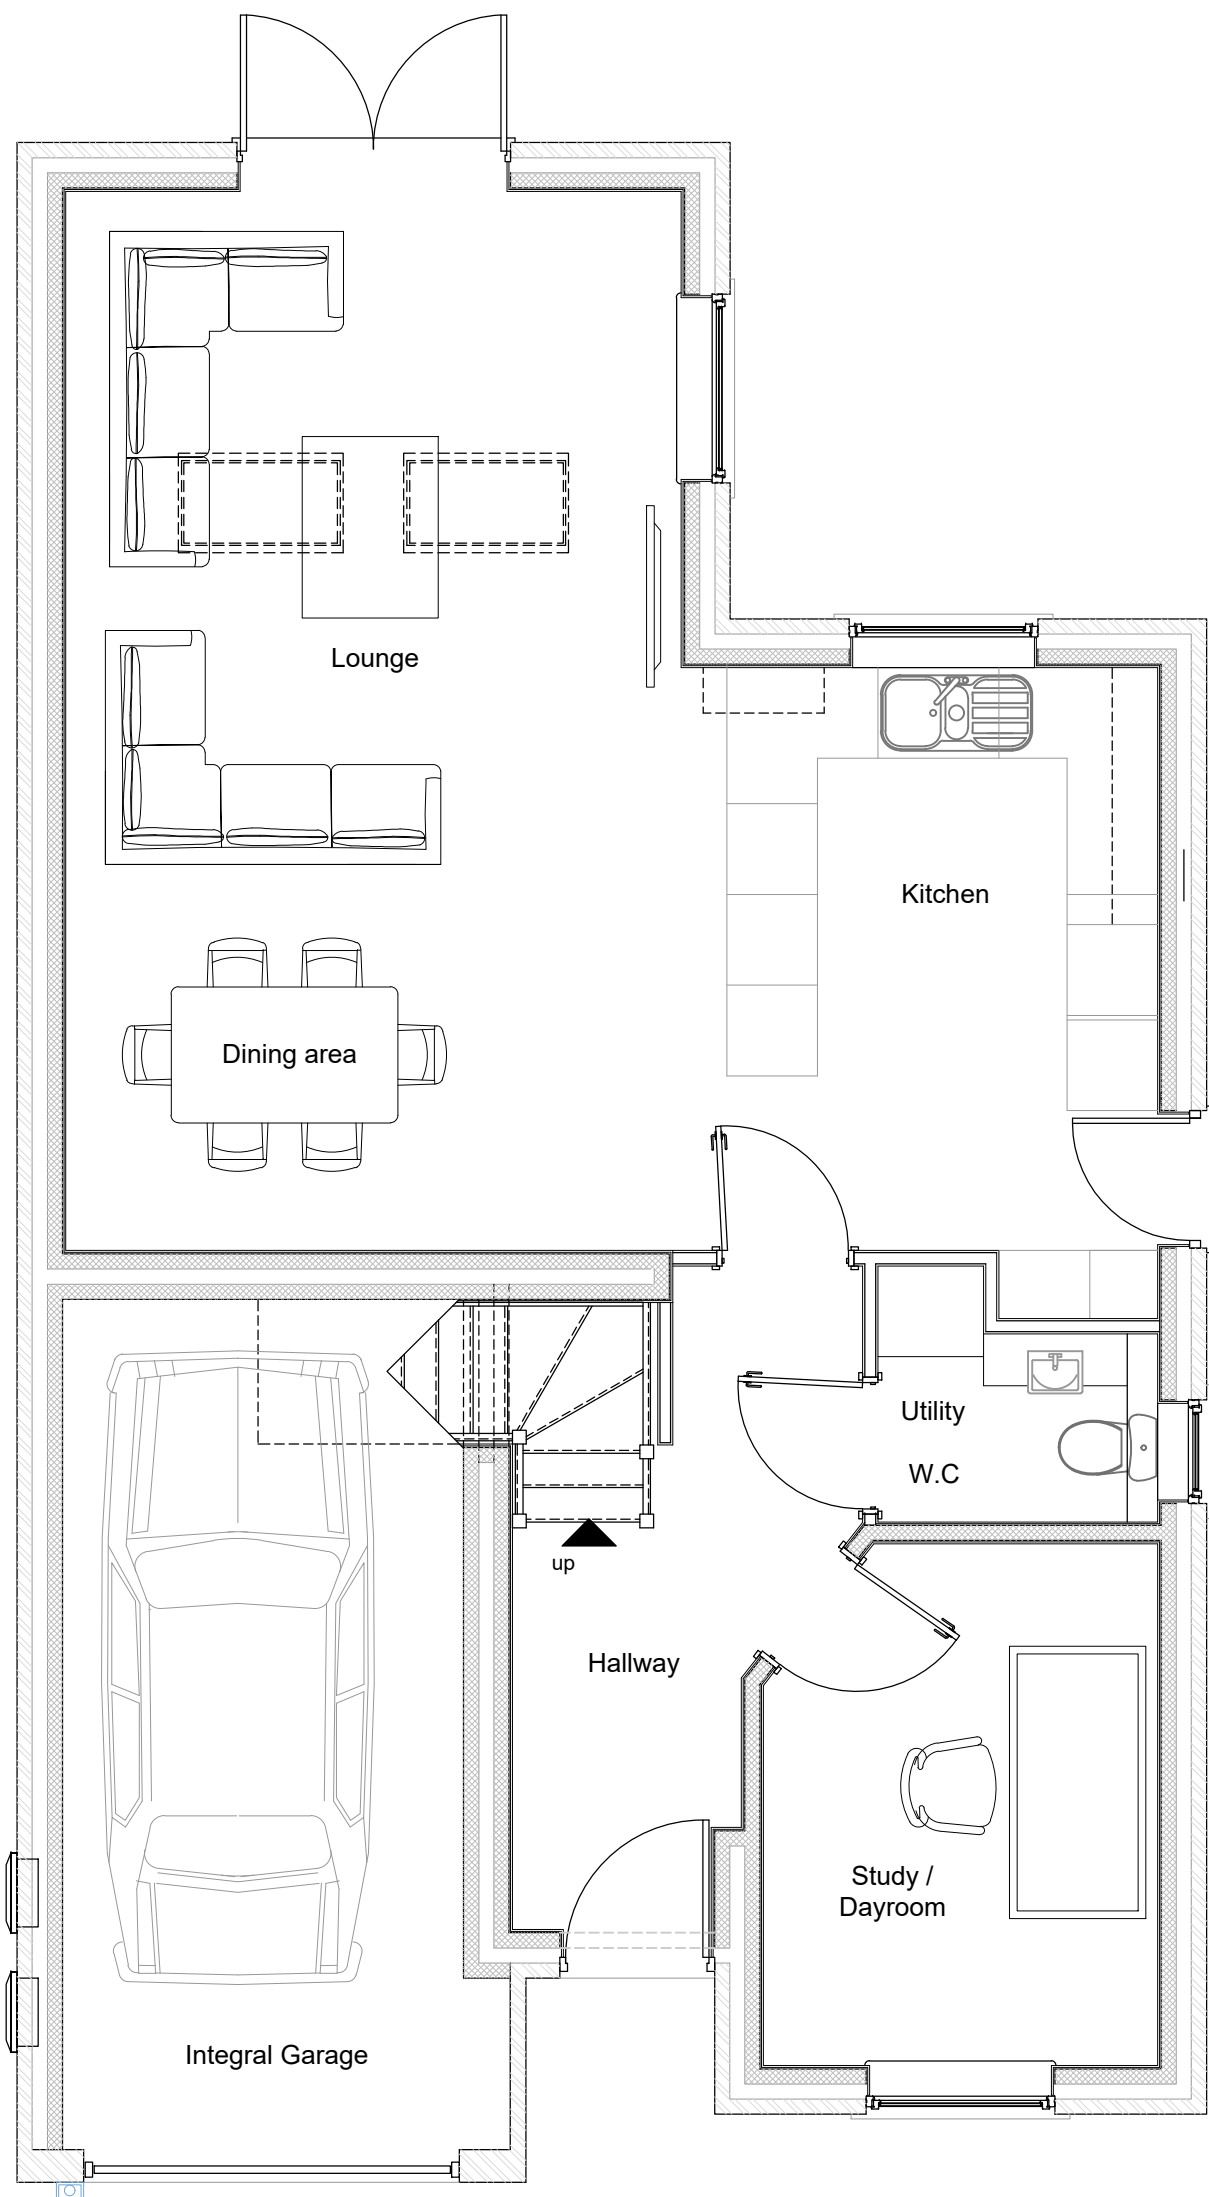

HOUSE TYPE A - GROUND FLOOR PLAN
SCALE: 1:50

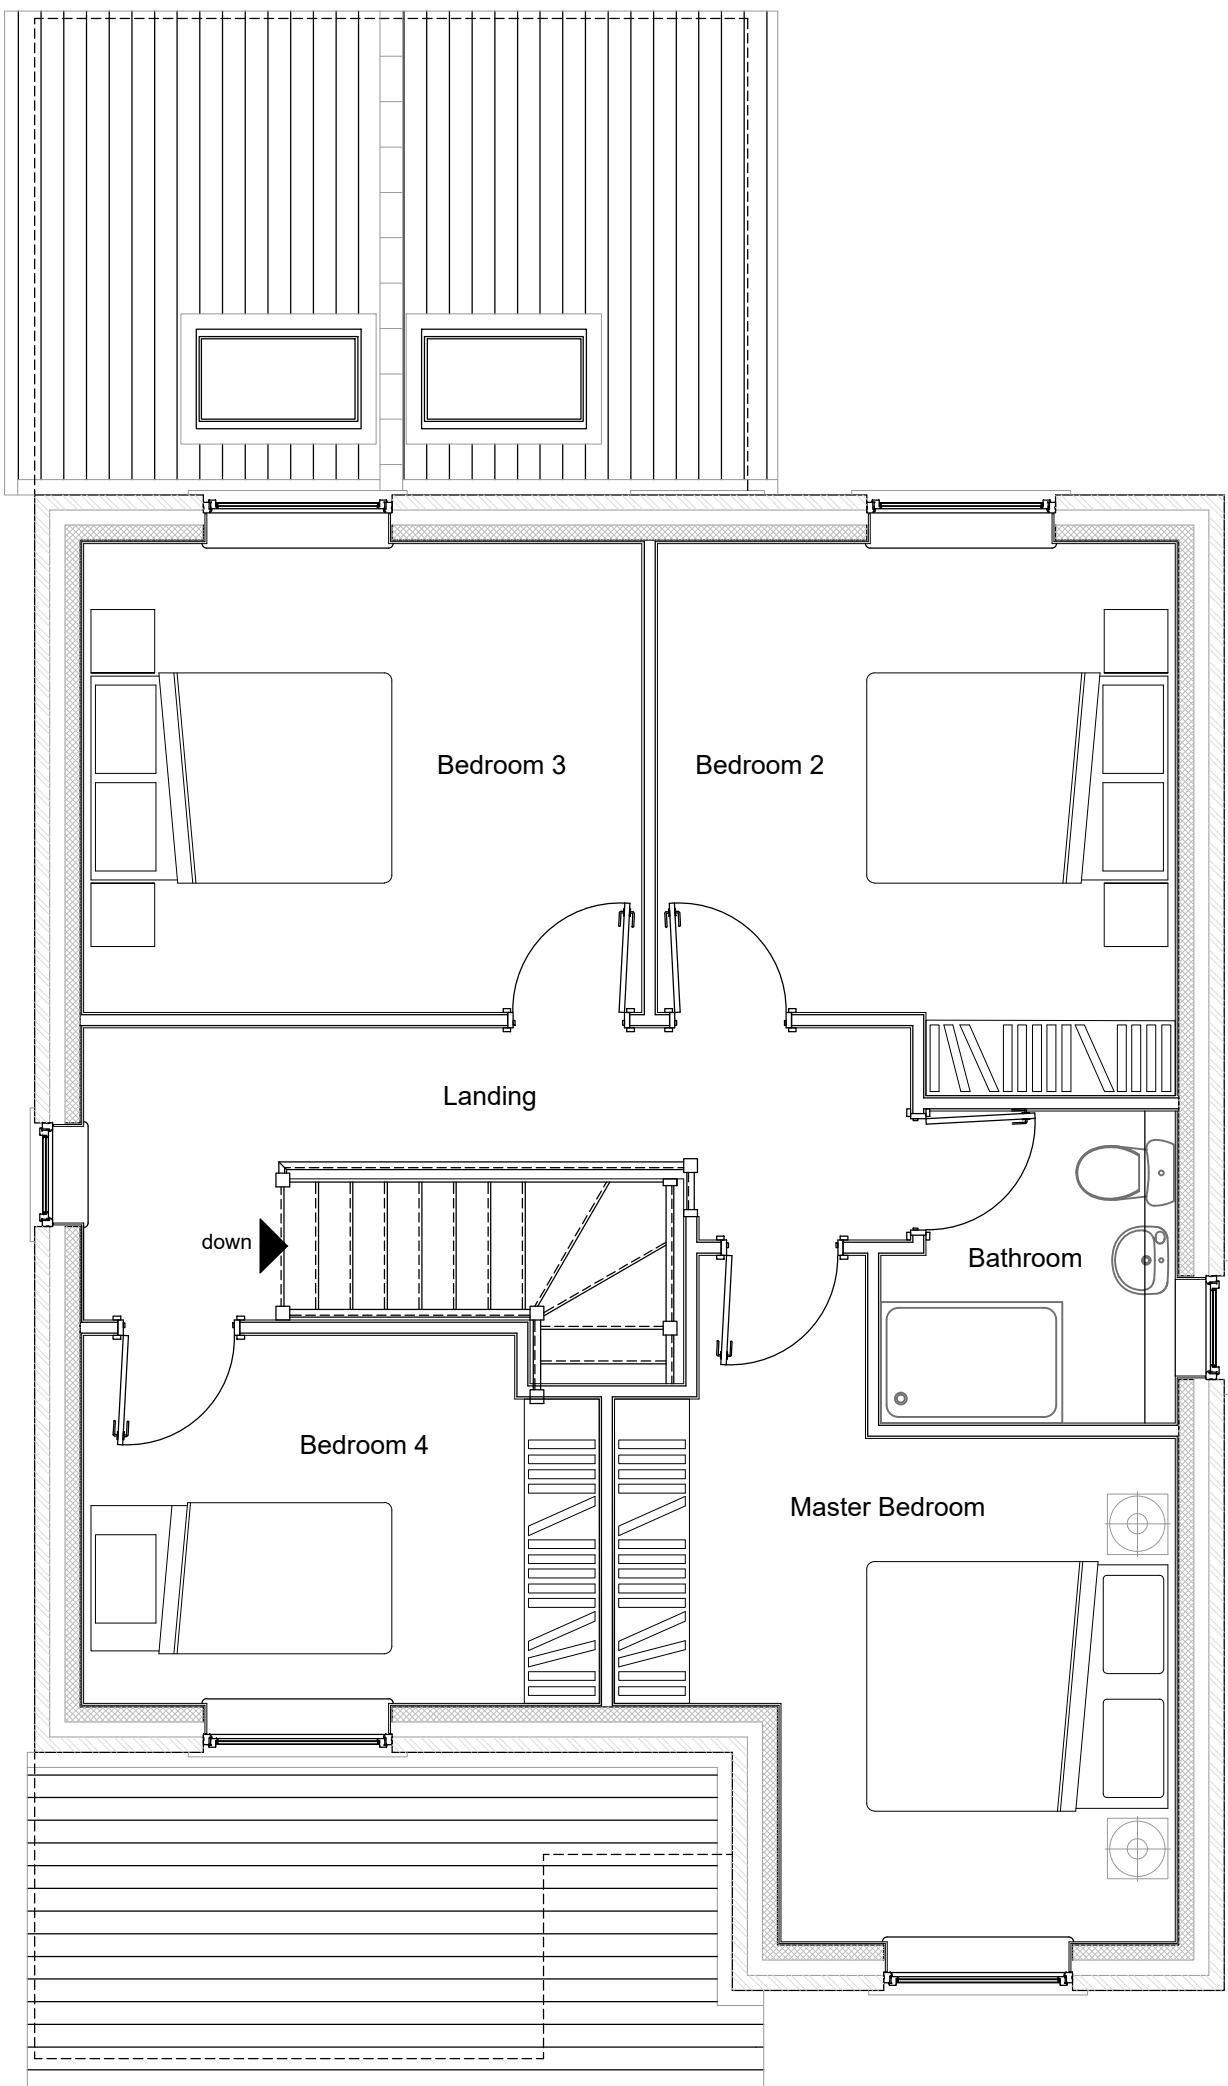

HOUSE TYPE A - FIRST FLOOR PLAN
SCALE: 1:50

PLEASE NOTE

- DO NOT scale from this drawing, use figured dimensions only.
- All dimensions to be checked on site by the contractor.
- Please report any discrepancies to JHA Ltd immediately.
- All setting out dimensions are approximate. To be marked out on site for approval by JHA Ltd prior to construction.

NOTES:

Ref	Date	Revision	Initial
A	27/08/26	REVISED LAYOUT TO INCREASE BEDROOM AREAS	JA

Issue:

PLANNING ISSUE

Project / Client:

NEW DWELLINGS TO HILLCREST FOR DERRICK CULLEN

Drawing Title:

HOUSE TYPE A
PROPOSED FLOOR PLANS



JHA Architecture,
18A Bridge Street
Milnrow, Rochdale,
OL16 3ND

T 0161 427 9111
E enquiries@j-h-a.co.uk
W www.j-h-a.co.uk

Scale:	1:50	Date:	OCT 2023
Drawn By:	CS	Checked By:	XXX

Drawing No:	M23-31-1001-01	Sheet Size:	A1
-------------	----------------	-------------	----