



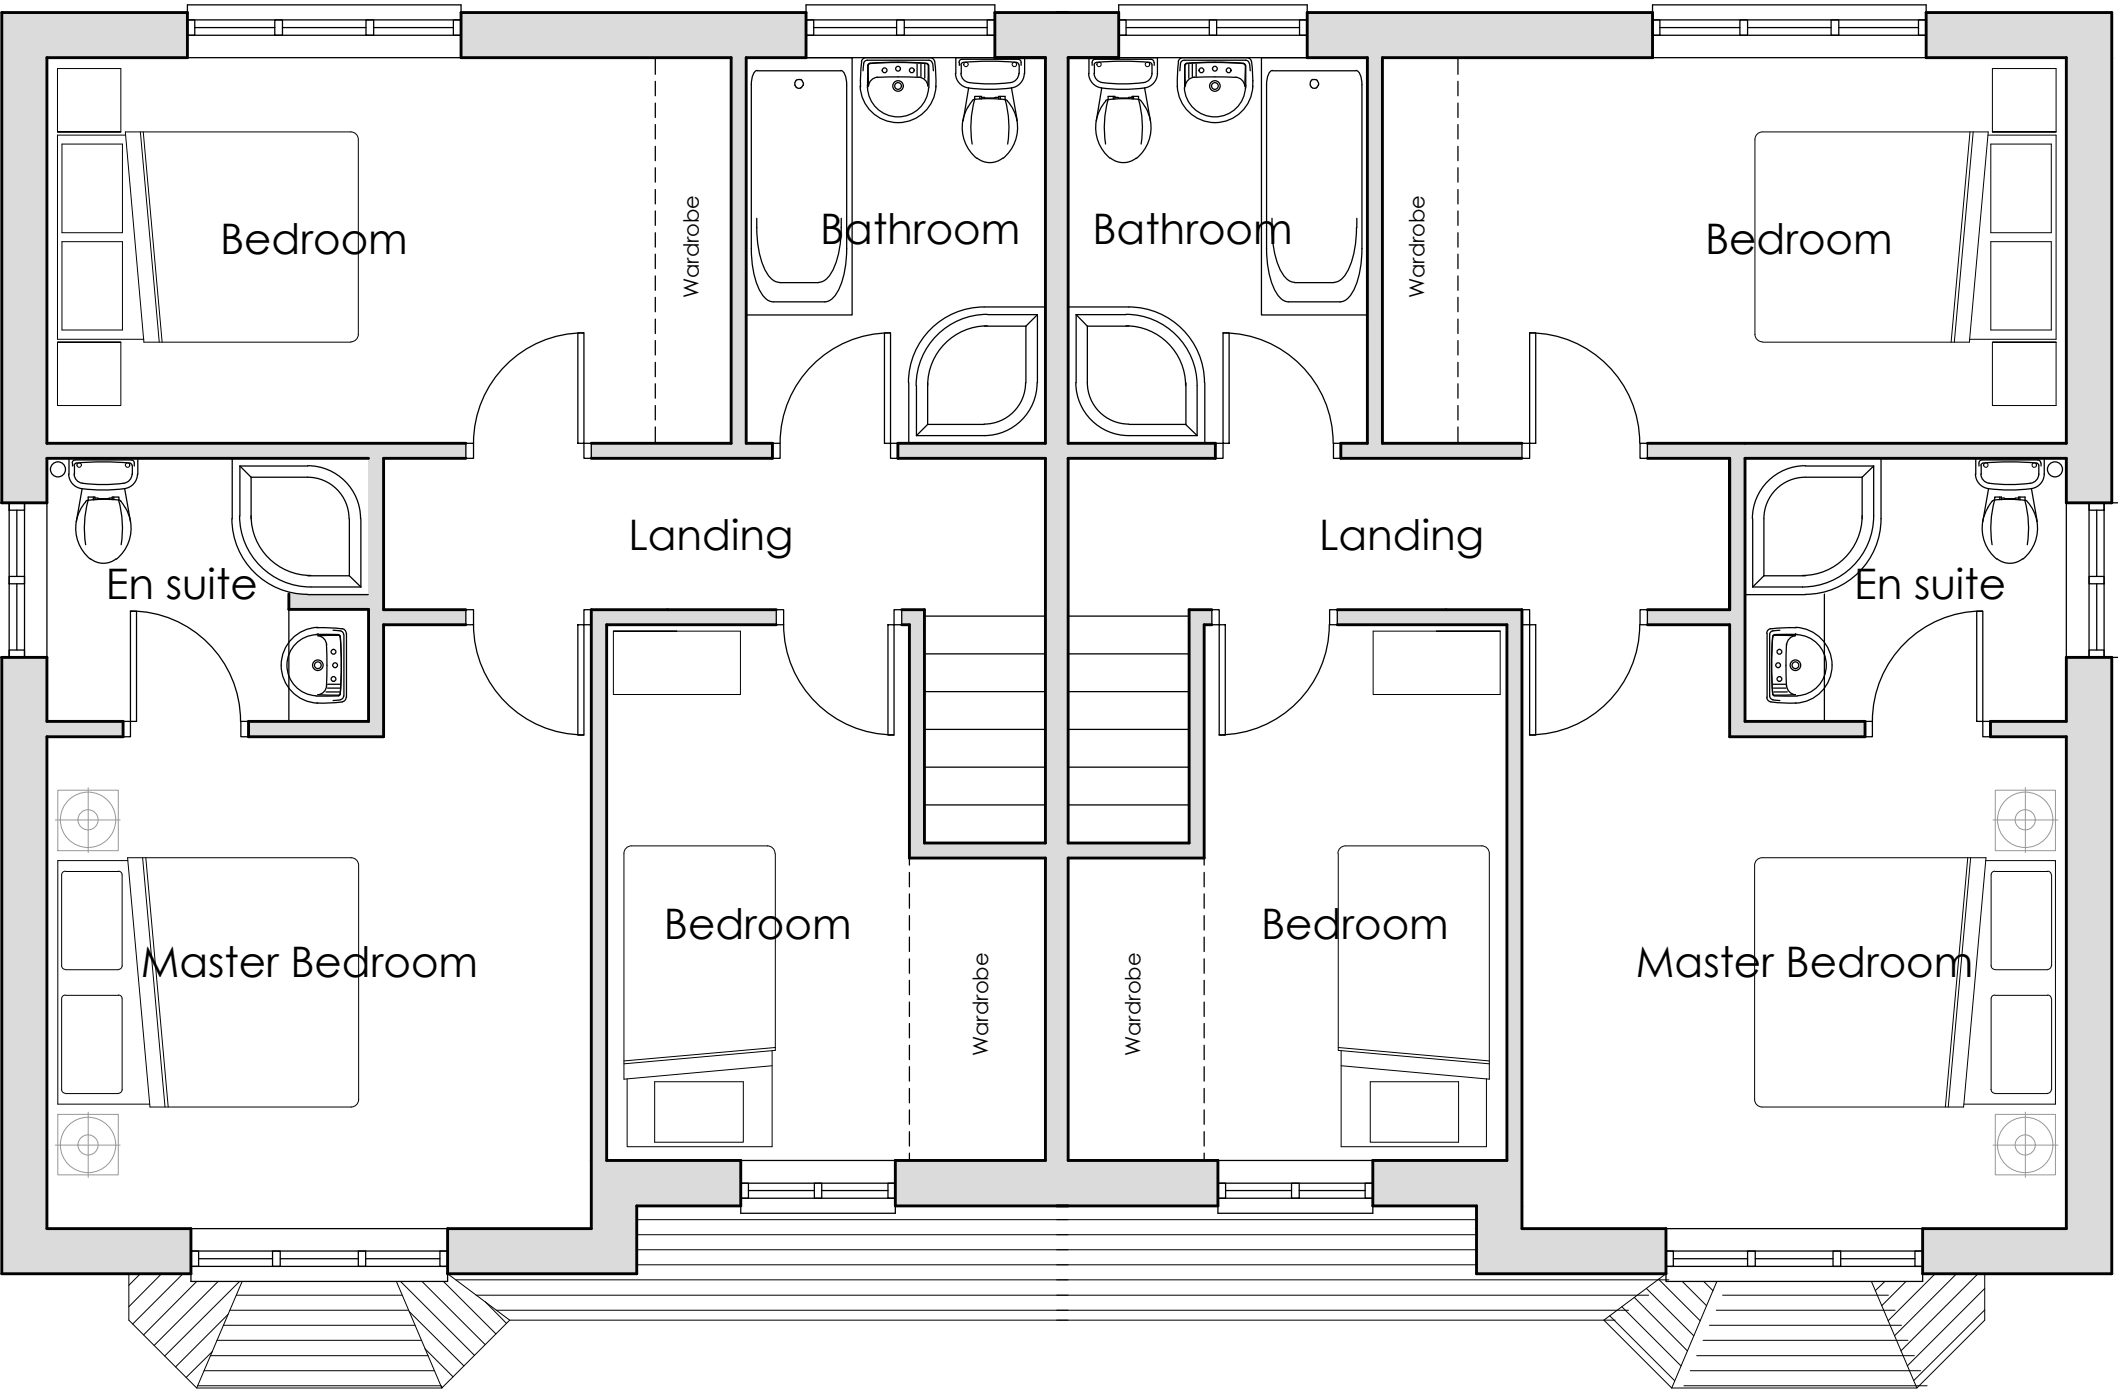

HOUSE TYPE B - FIRST FLOOR PLAN
SCALE: 1:50

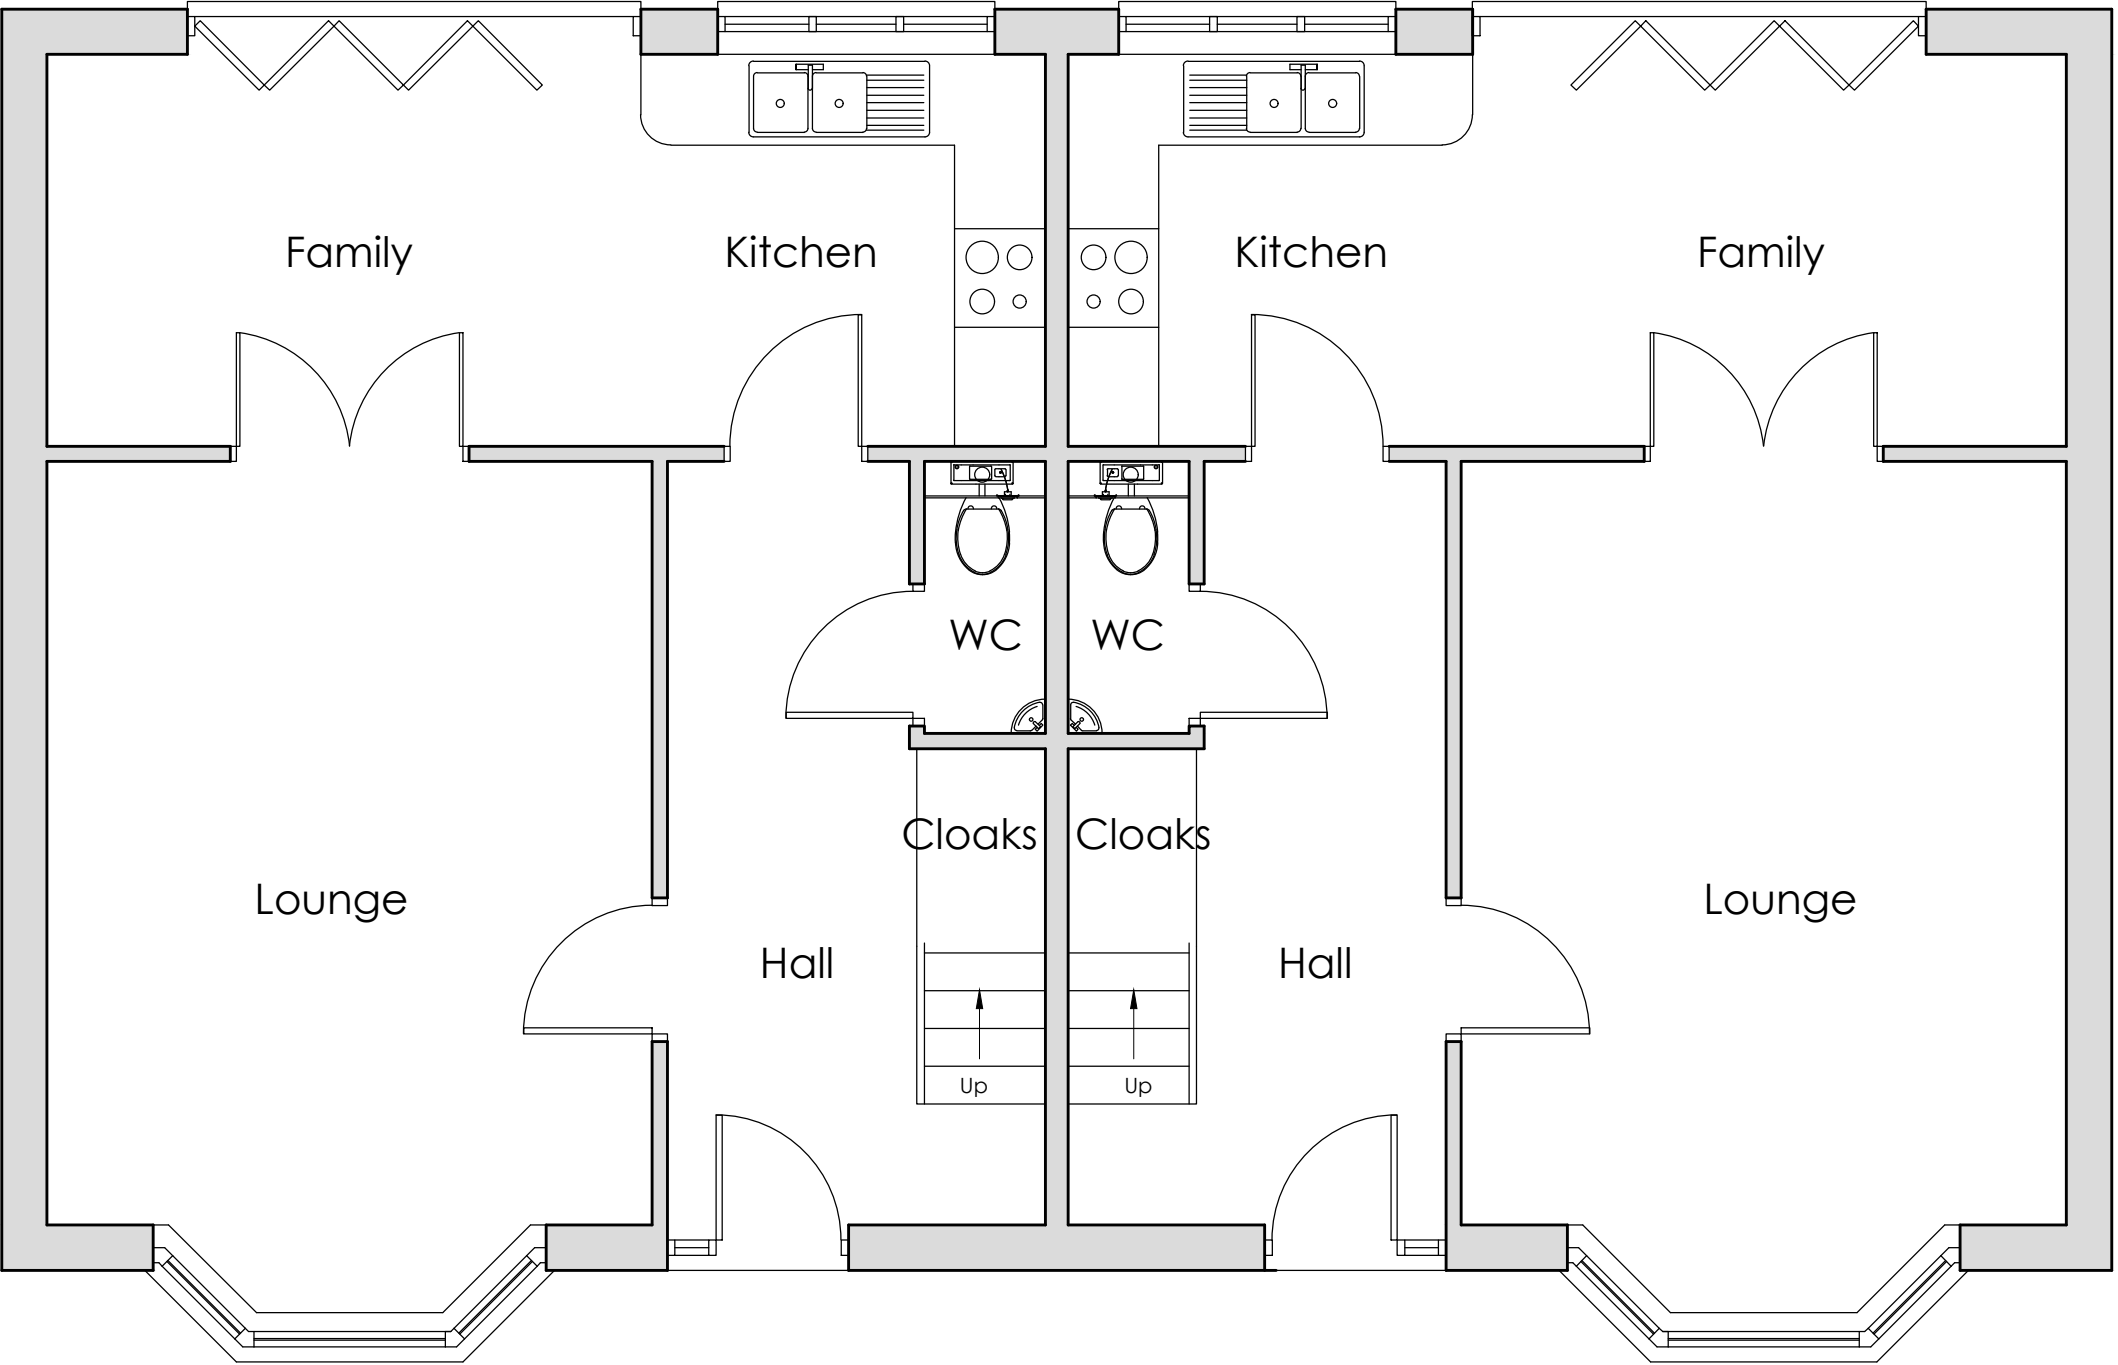

HOUSE TYPE B - GROUND FLOOR PLAN
SCALE: 1:50

PLEASE NOTE

- 1. DO NOT scale from this drawing, use figured dimensions only.
- 2. All dimensions to be checked on site by the contractor.
- 3. Please report any discrepancies to JHA Ltd immediately.
- 4. All setting out dimensions are approximate. To be marked out on site for approval by JHA Ltd prior to construction.

NOTES:

A	27/08/26	REVISED LAYOUT TO INCREASE BEDROOM AREAS	JA
Ref	Date	Revision	Initial

Issue:
PLANNING ISSUE

Project / Client:
NEW DWELLINGS TO HILLCREST FOR DERRICK CULLEN

Drawing Title:
HOUSE TYPE B
PROPOSED FLOOR PLANS



JHA Architecture,
18A Bridge Street
Milnrow, Rochdale,
OL16 3ND

T 0161 427 9111
E enquiries@j-h-a.co.uk
W www.j-h-a.co.uk

Scale: 1:50	Date: OCT 2023
Drawn By: CS	Checked By: XXX

Drawing No: M23-31-2001-01	Sheet Size: A1
-------------------------------	-------------------