




PURPOSE OF ISSUE


PLANNING

All information should be checked by the contractor on site before commencing work. Any discrepancies should be reported to the designer immediately. All rights are reserved and are not transferable. Unauthorised reproductions of this drawing are not permitted.

EXISTING REAR ELEVATION

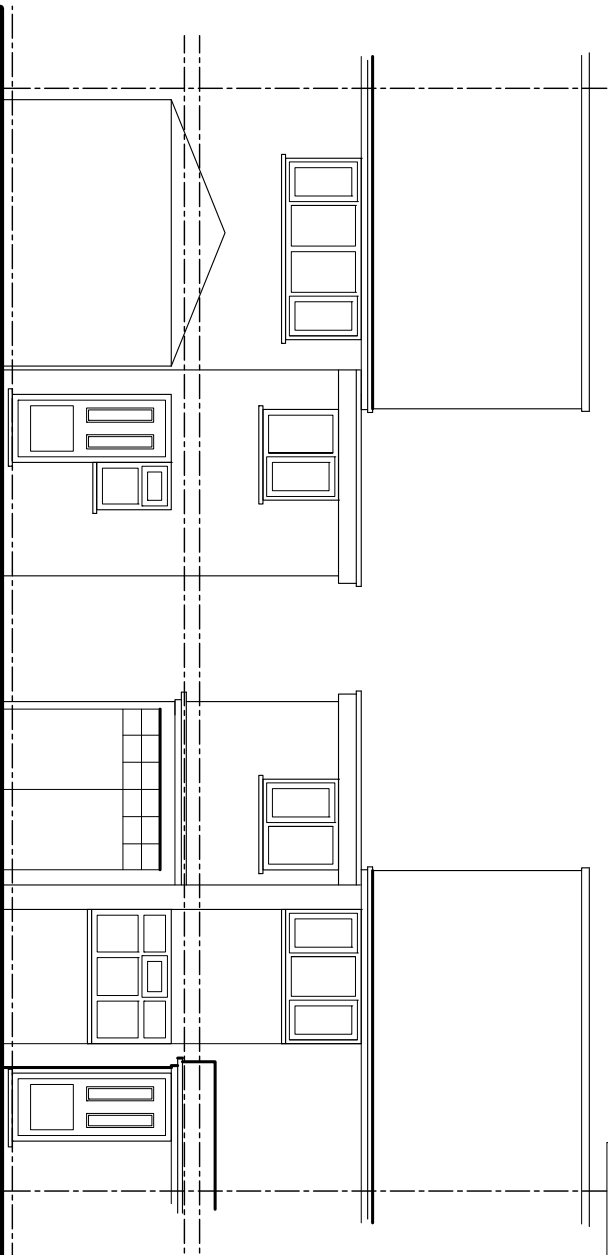


EXISTING FRONT ELEVATION

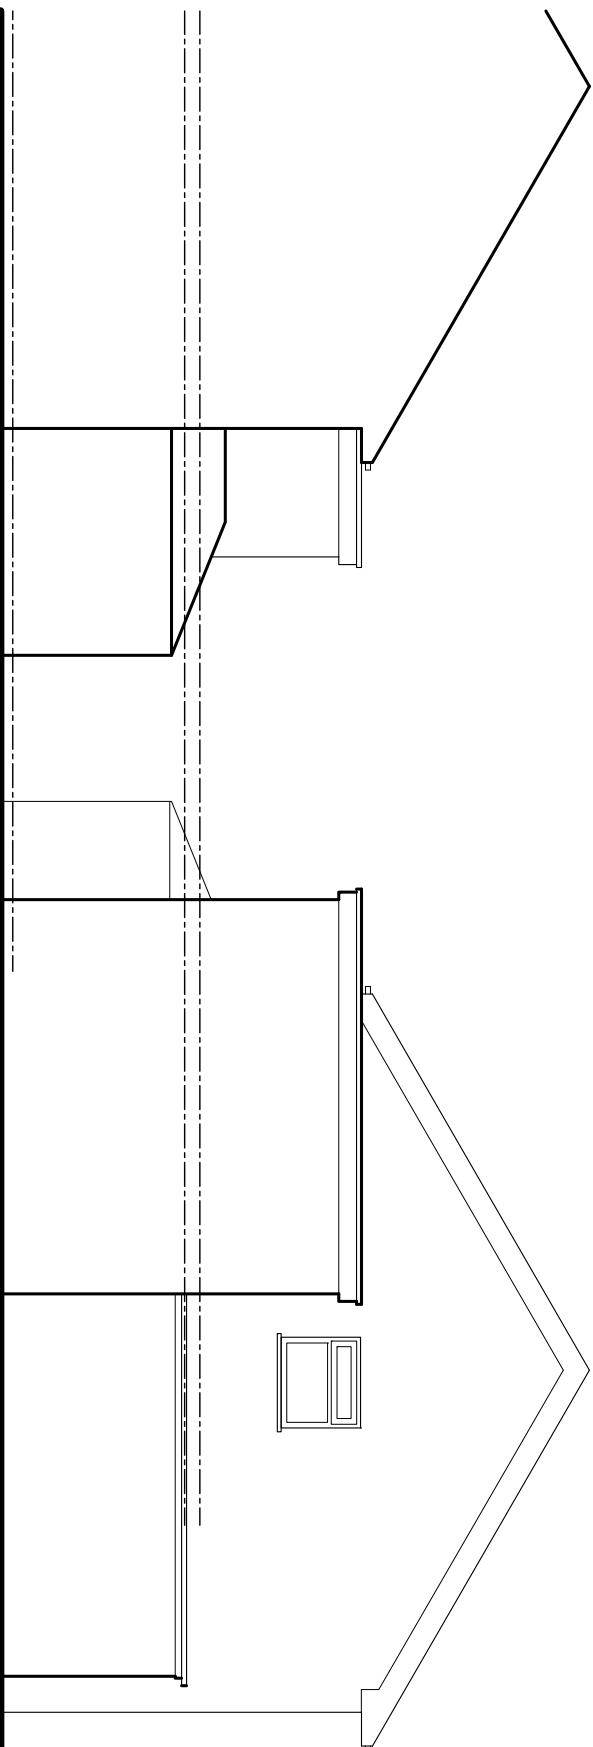


EXISTING SIDE ELEVATION

EXISTING SIDE ELEVATION

EXISTING GROUND FLOOR PLAN

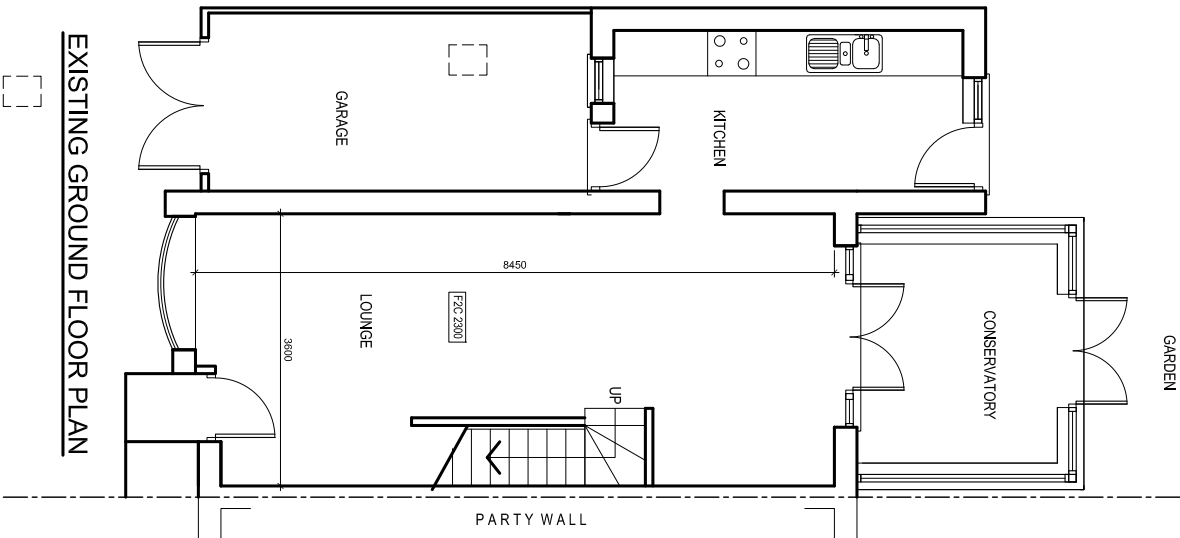

EXISTING FIRST FLOOR PLAN

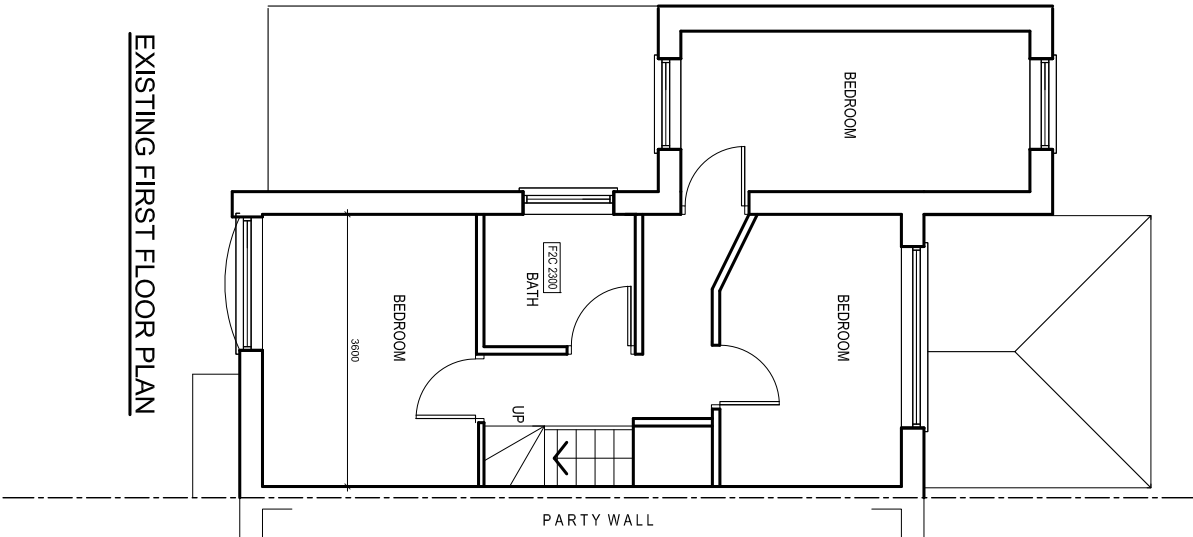

PROJECT
42 Arden Avenue,
Middelton

CLIENT
Mr. Ibitayo Arifayan

DRAWING TITLE
Existing Plan

JOB NO
NA-P01

SCALE
1:100@A3

DATE
Aug. 2026

REVISION
-

t: 0782 895 3405
e: nadesignandbuilds@gmail.com

nadesign