





Under the conditions of engagement the copyright in all drawings, specifications and documents prepared by the designer and in the work executed form them shall remain the property of the designer unless otherwise agreed. Prior to commencement of any works all dimensions are to be checked and verified by the relevant contractor DO NOT SCALE FROM THIS DRAWING

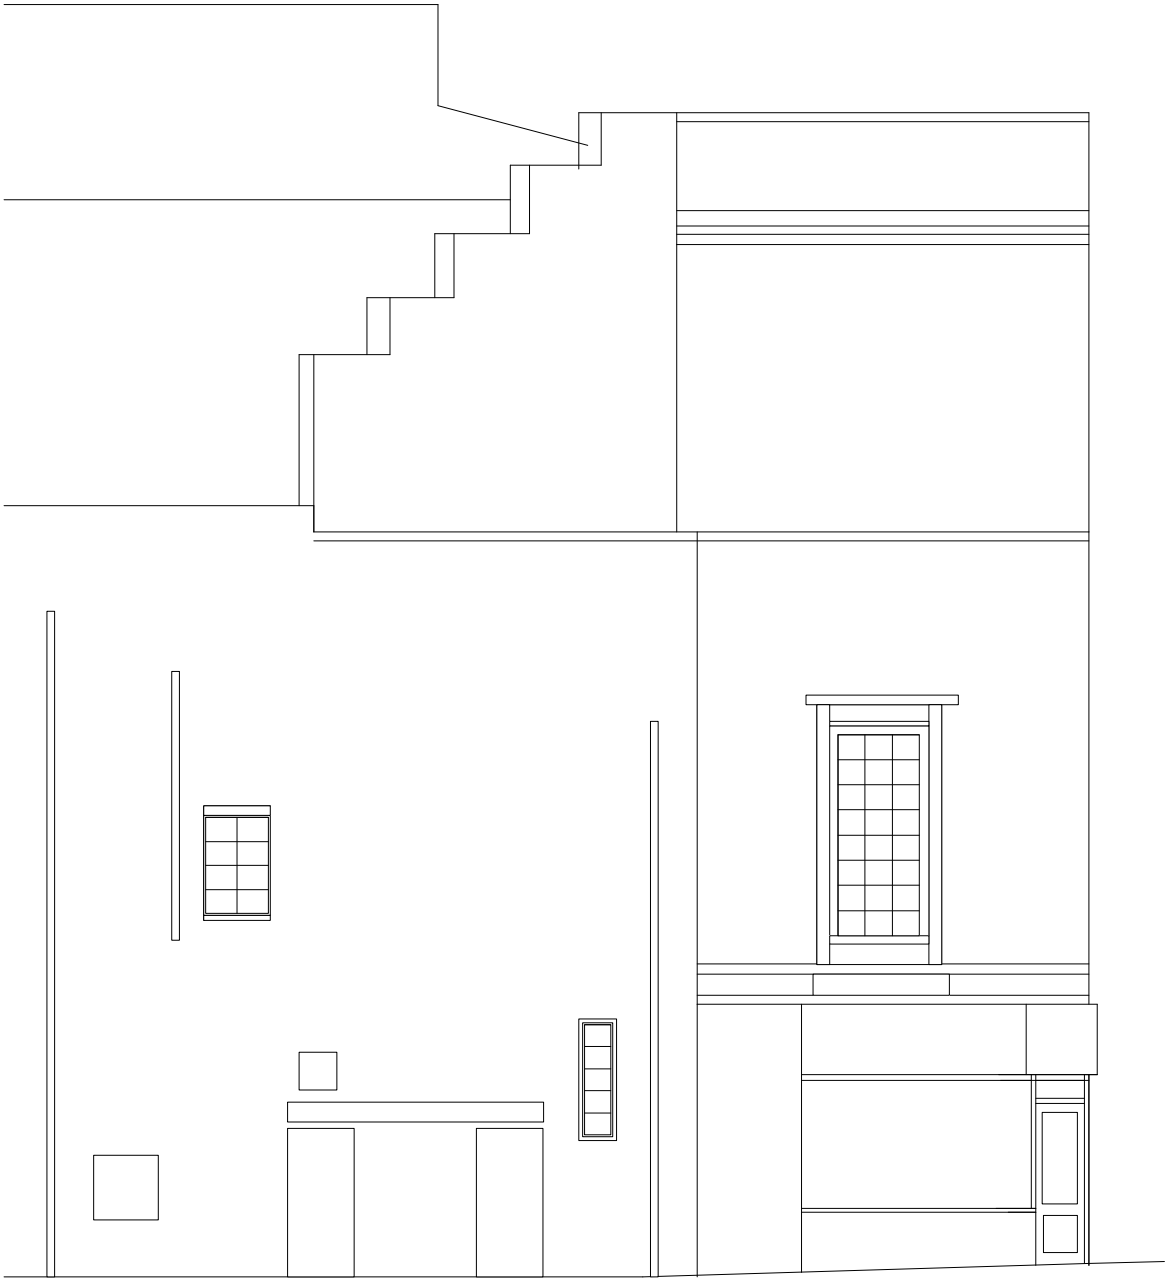



EXISTING SIDE ELEVATION Scale 1:100

 



EXISTING FRONT ELEVATION Scale 1:100

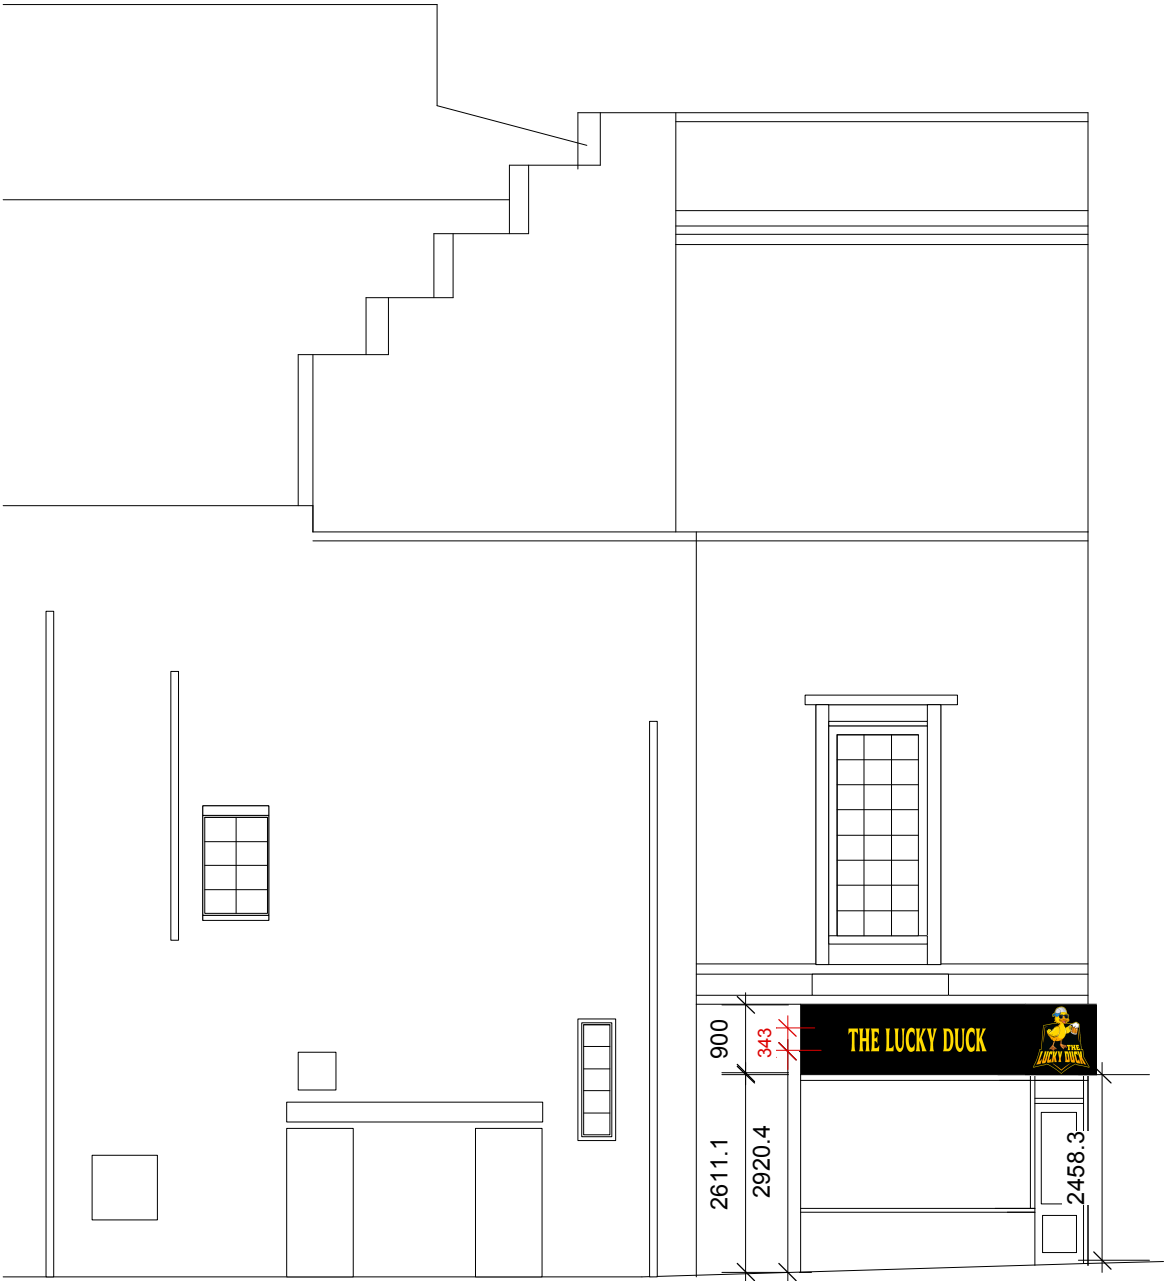 


PROPOSED SIDE ELEVATION Scale 1:100

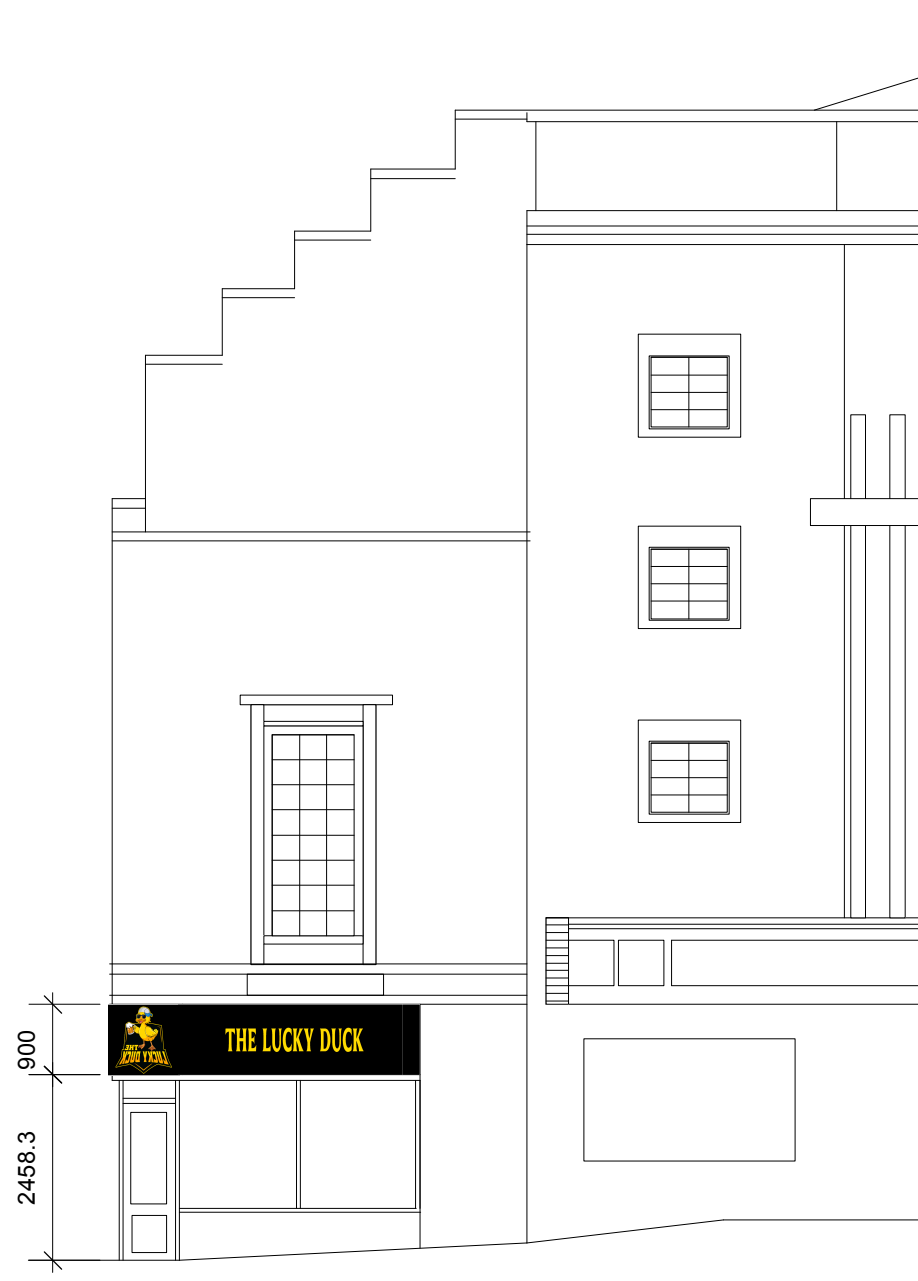 


PROPOSED FRONT ELEVATION Scale 1:100

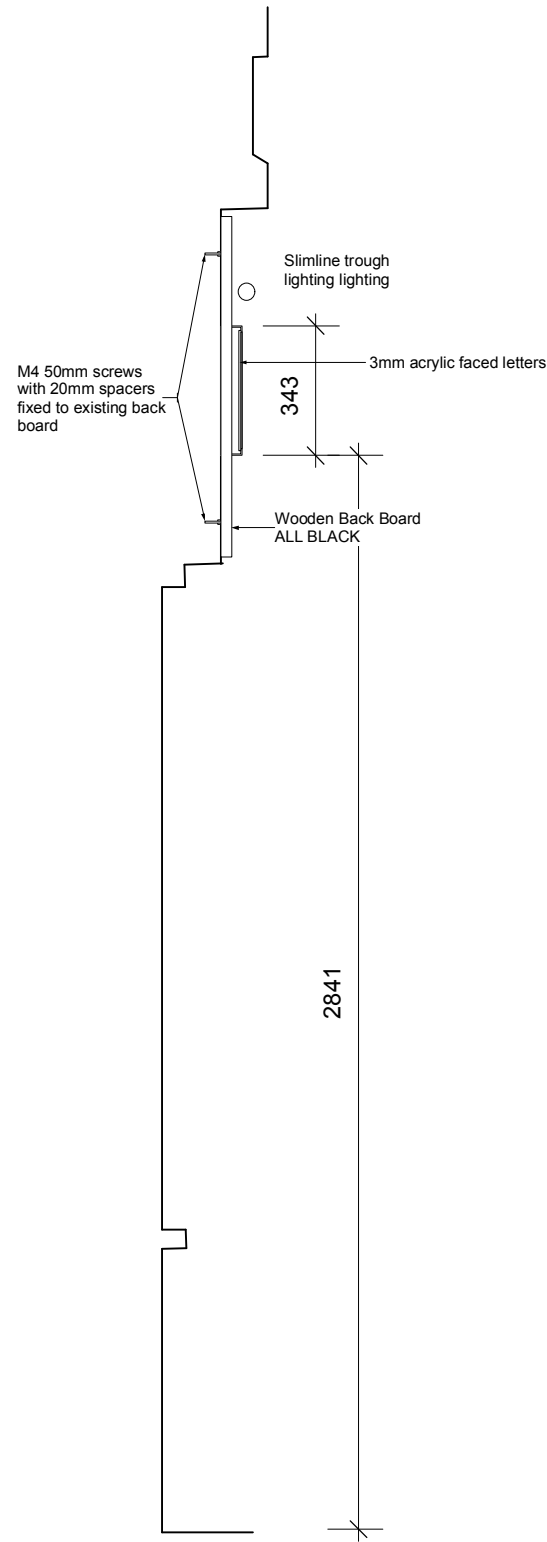 

PROPOSED SECTION Scale 1:20

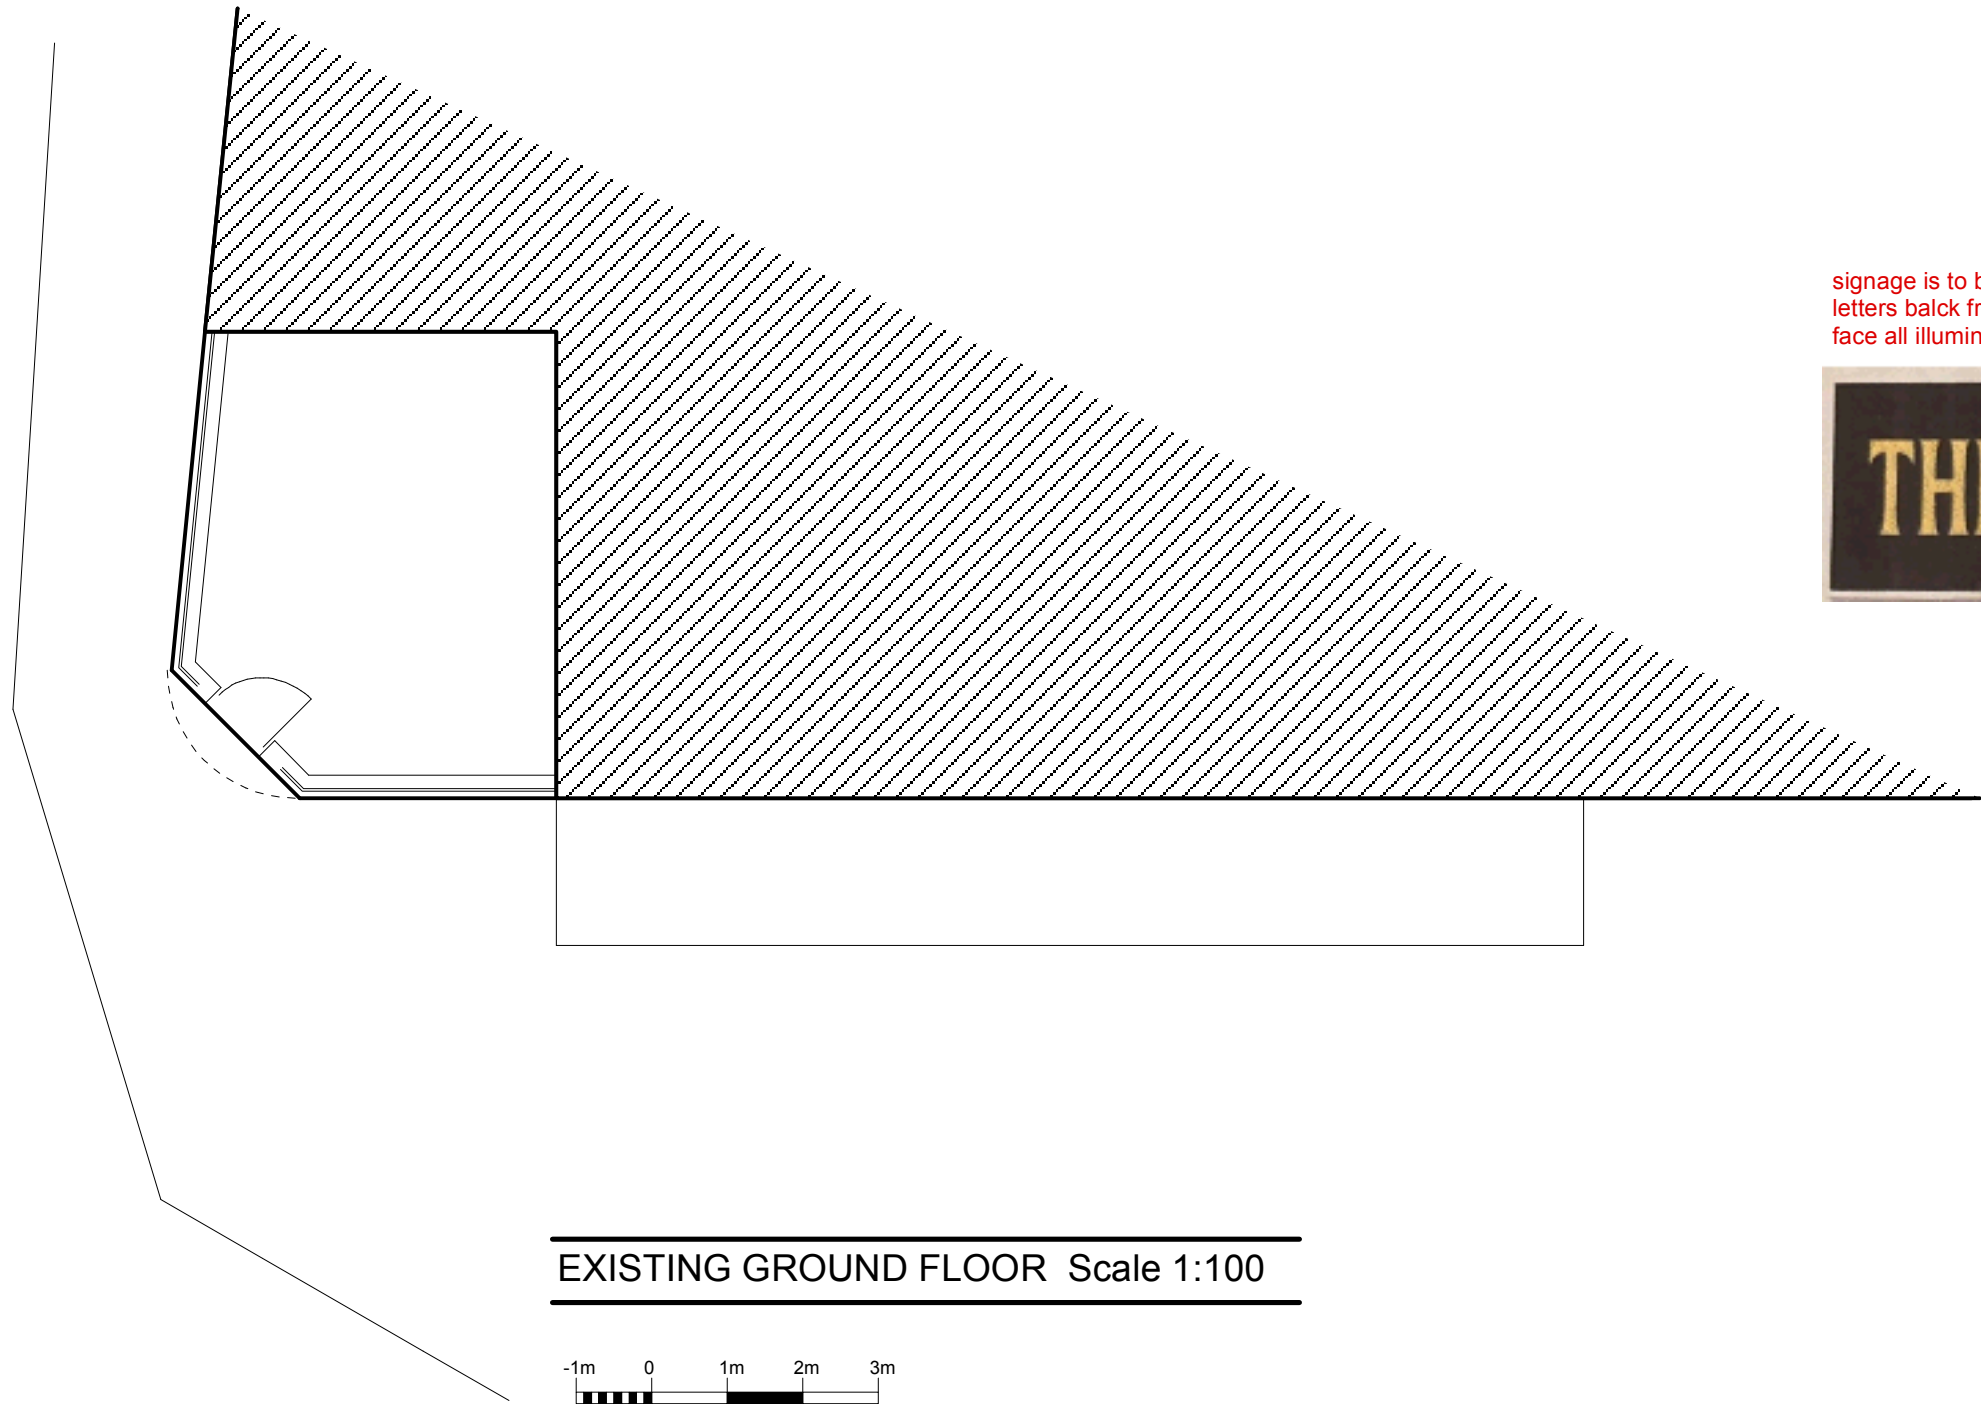


EXISTING GROUND FLOOR Scale 1:100

 


signage is to be rimless built up letters balck frames with Yellow face all illuminated Slimline trough lights



signage is to be rimless built up letters balck frames with Yellow face all illuminated Slimline trough lights

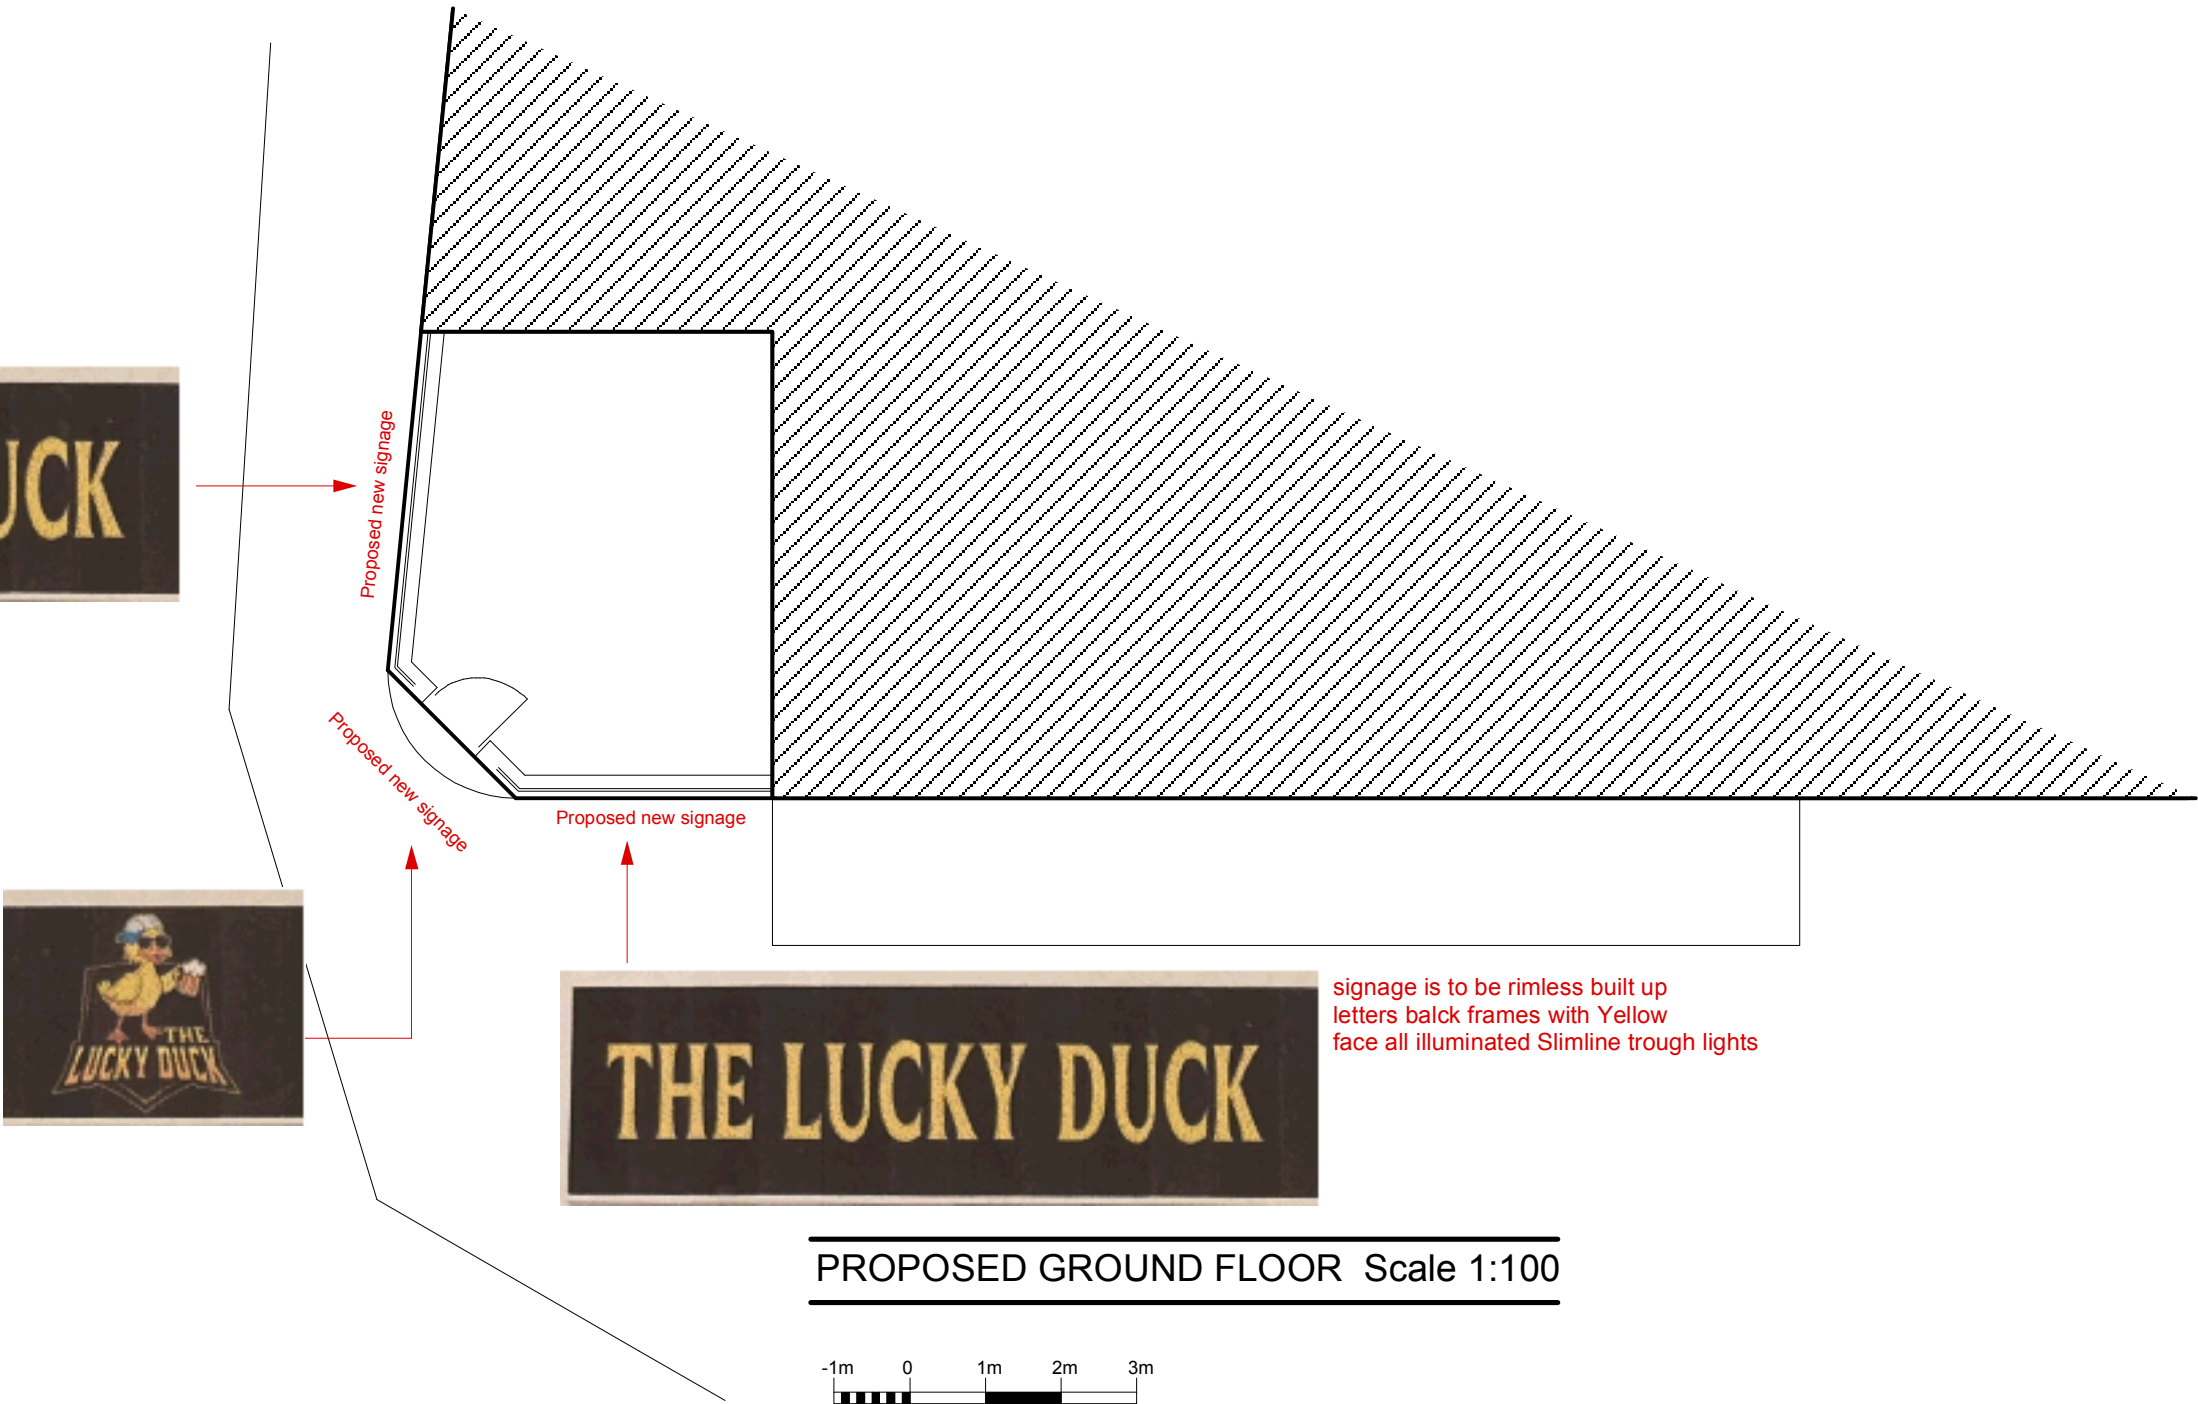

PROPOSED GROUND FLOOR Scale 1:100

 

REVISIONS

CLIENT	Mr D Bennett
--------	--------------

PROJECT	The Lucky Duck 1 The Butts Rochdale OL16 1ES
---------	---

DRAWING	Existing & proposed plans and elevations
---------	---

DRAWING NO	PL26023.001	REVISION	C	DRAWN	AAL
------------	-------------	----------	---	-------	-----

DATE	25.03.2026	SCALE	1:100/1:20@A1
------	------------	-------	---------------

design306
306 Milnrow Road Rochdale OL16 5BQ Tel 07794 332098 email alex@design306.co.uk