



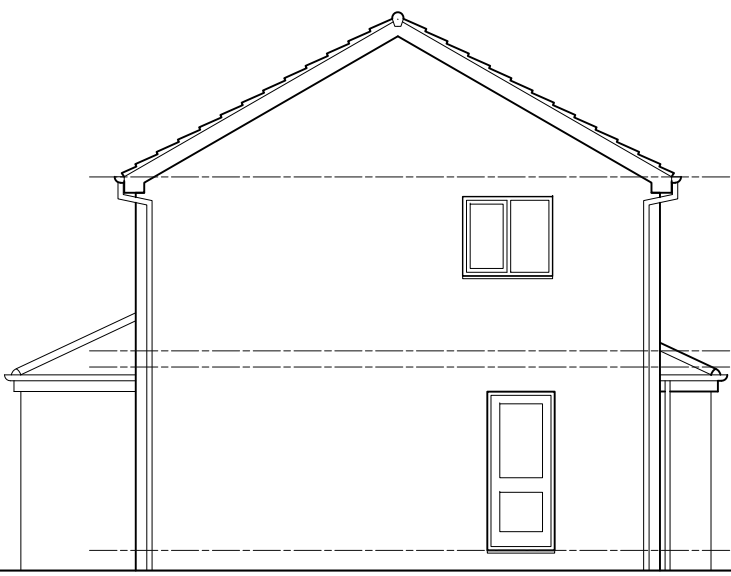

EXISTING SIDE ELEVATION scale 1:100



EXISTING FRONT ELEVATION scale 1:100

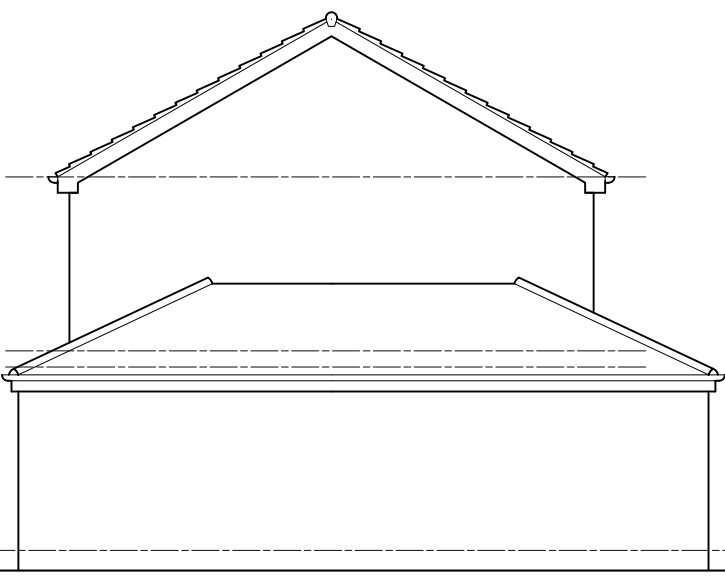



EXISTING SIDE ELEVATION scale 1:100




EXISTING REAR ELEVATION scale 1:100




LOCATION PLAN scale 1:1250  
Denotes: Curtilage of Existing dwelling

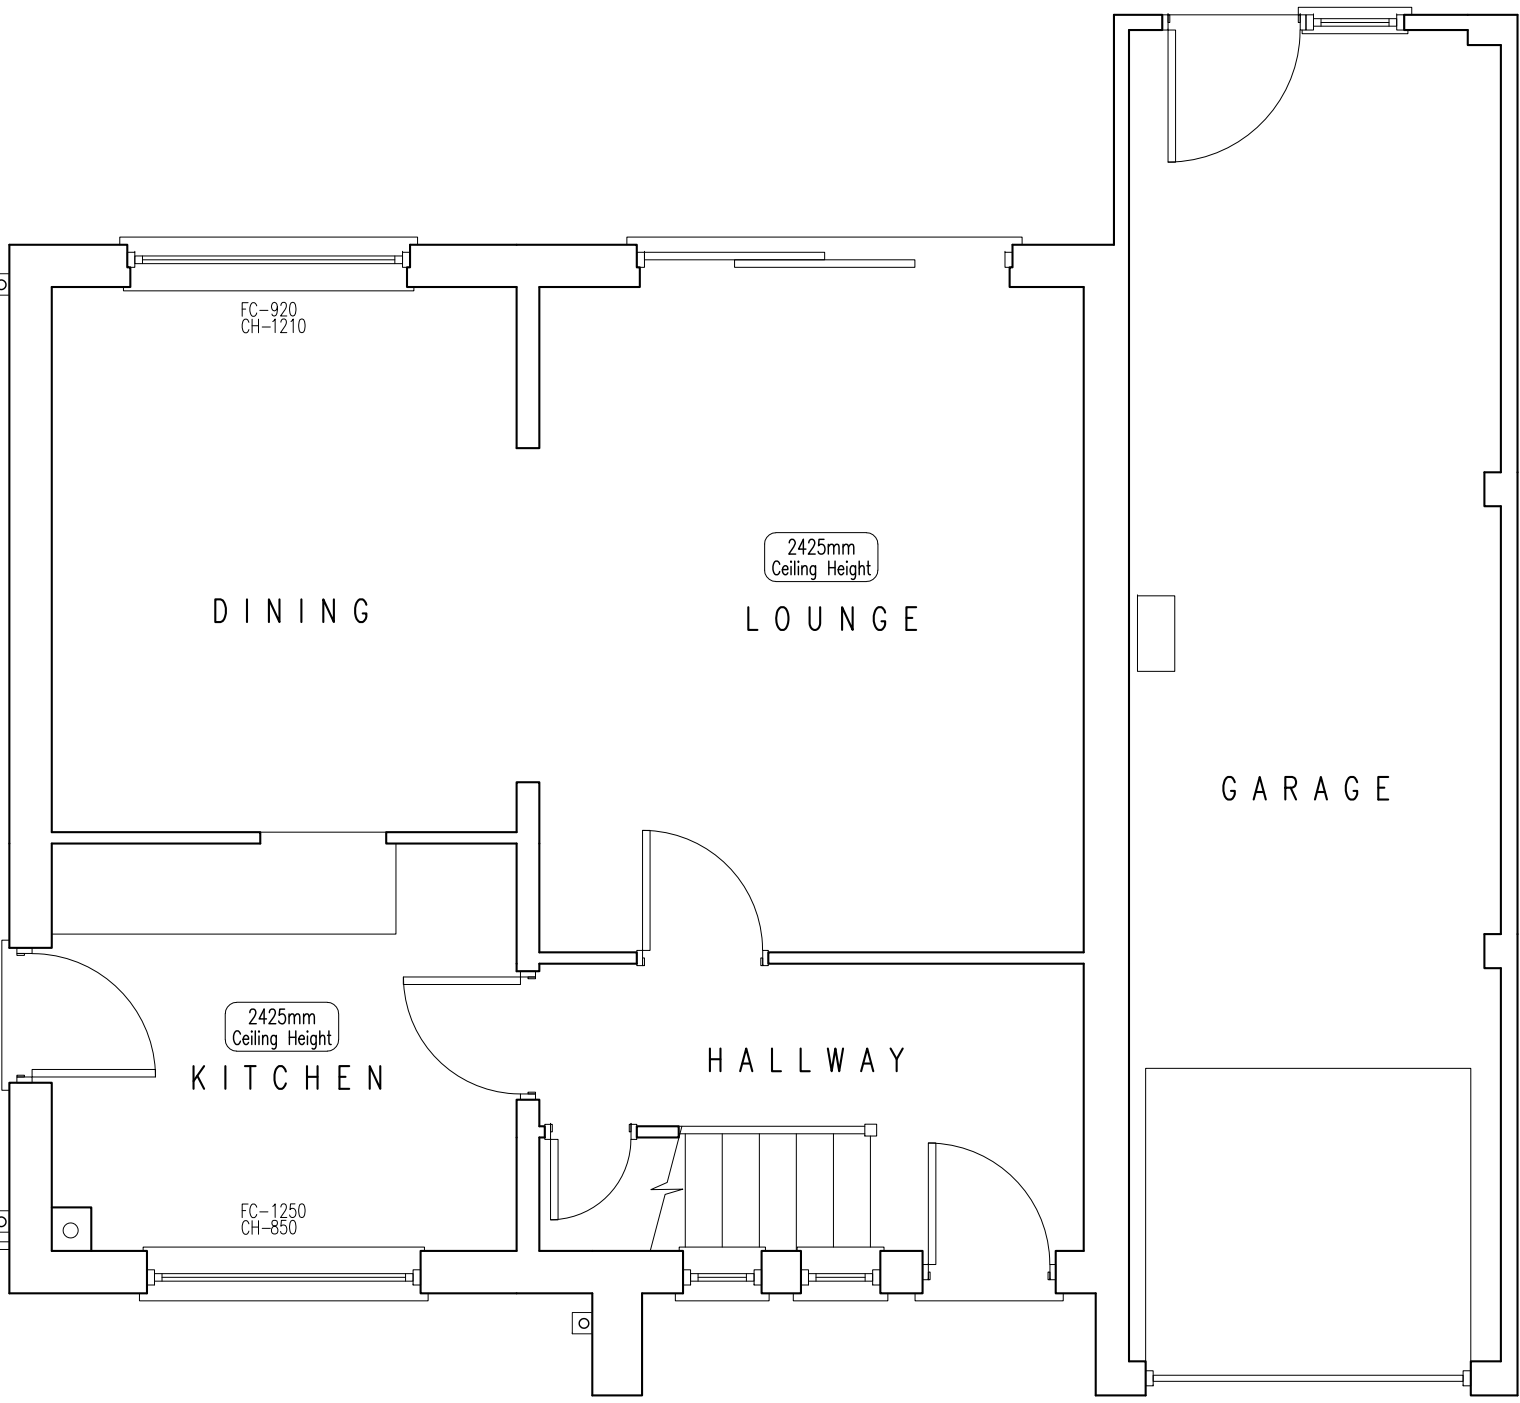 

EXISTING GROUND FLOOR PLAN scale 1:50

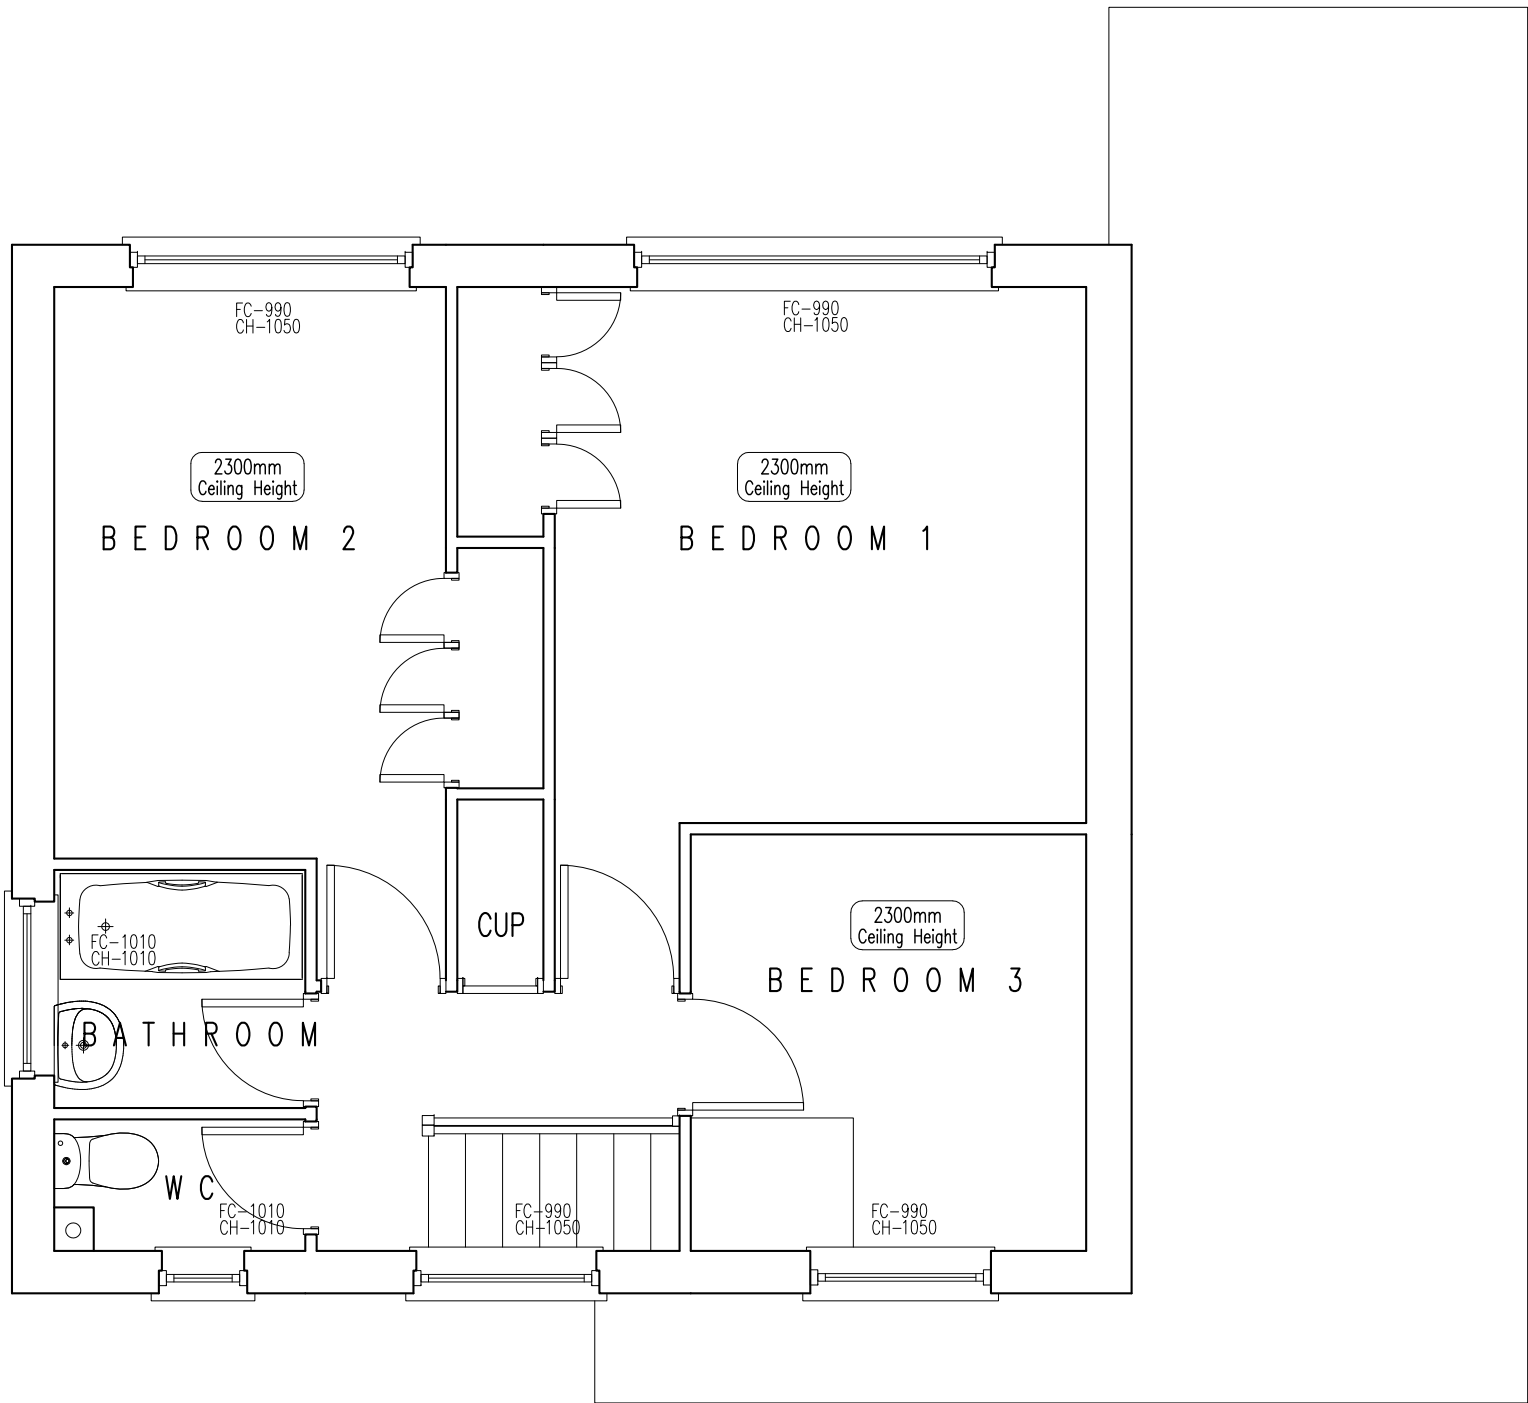

EXISTING FIRST FLOOR PLAN scale 1:50

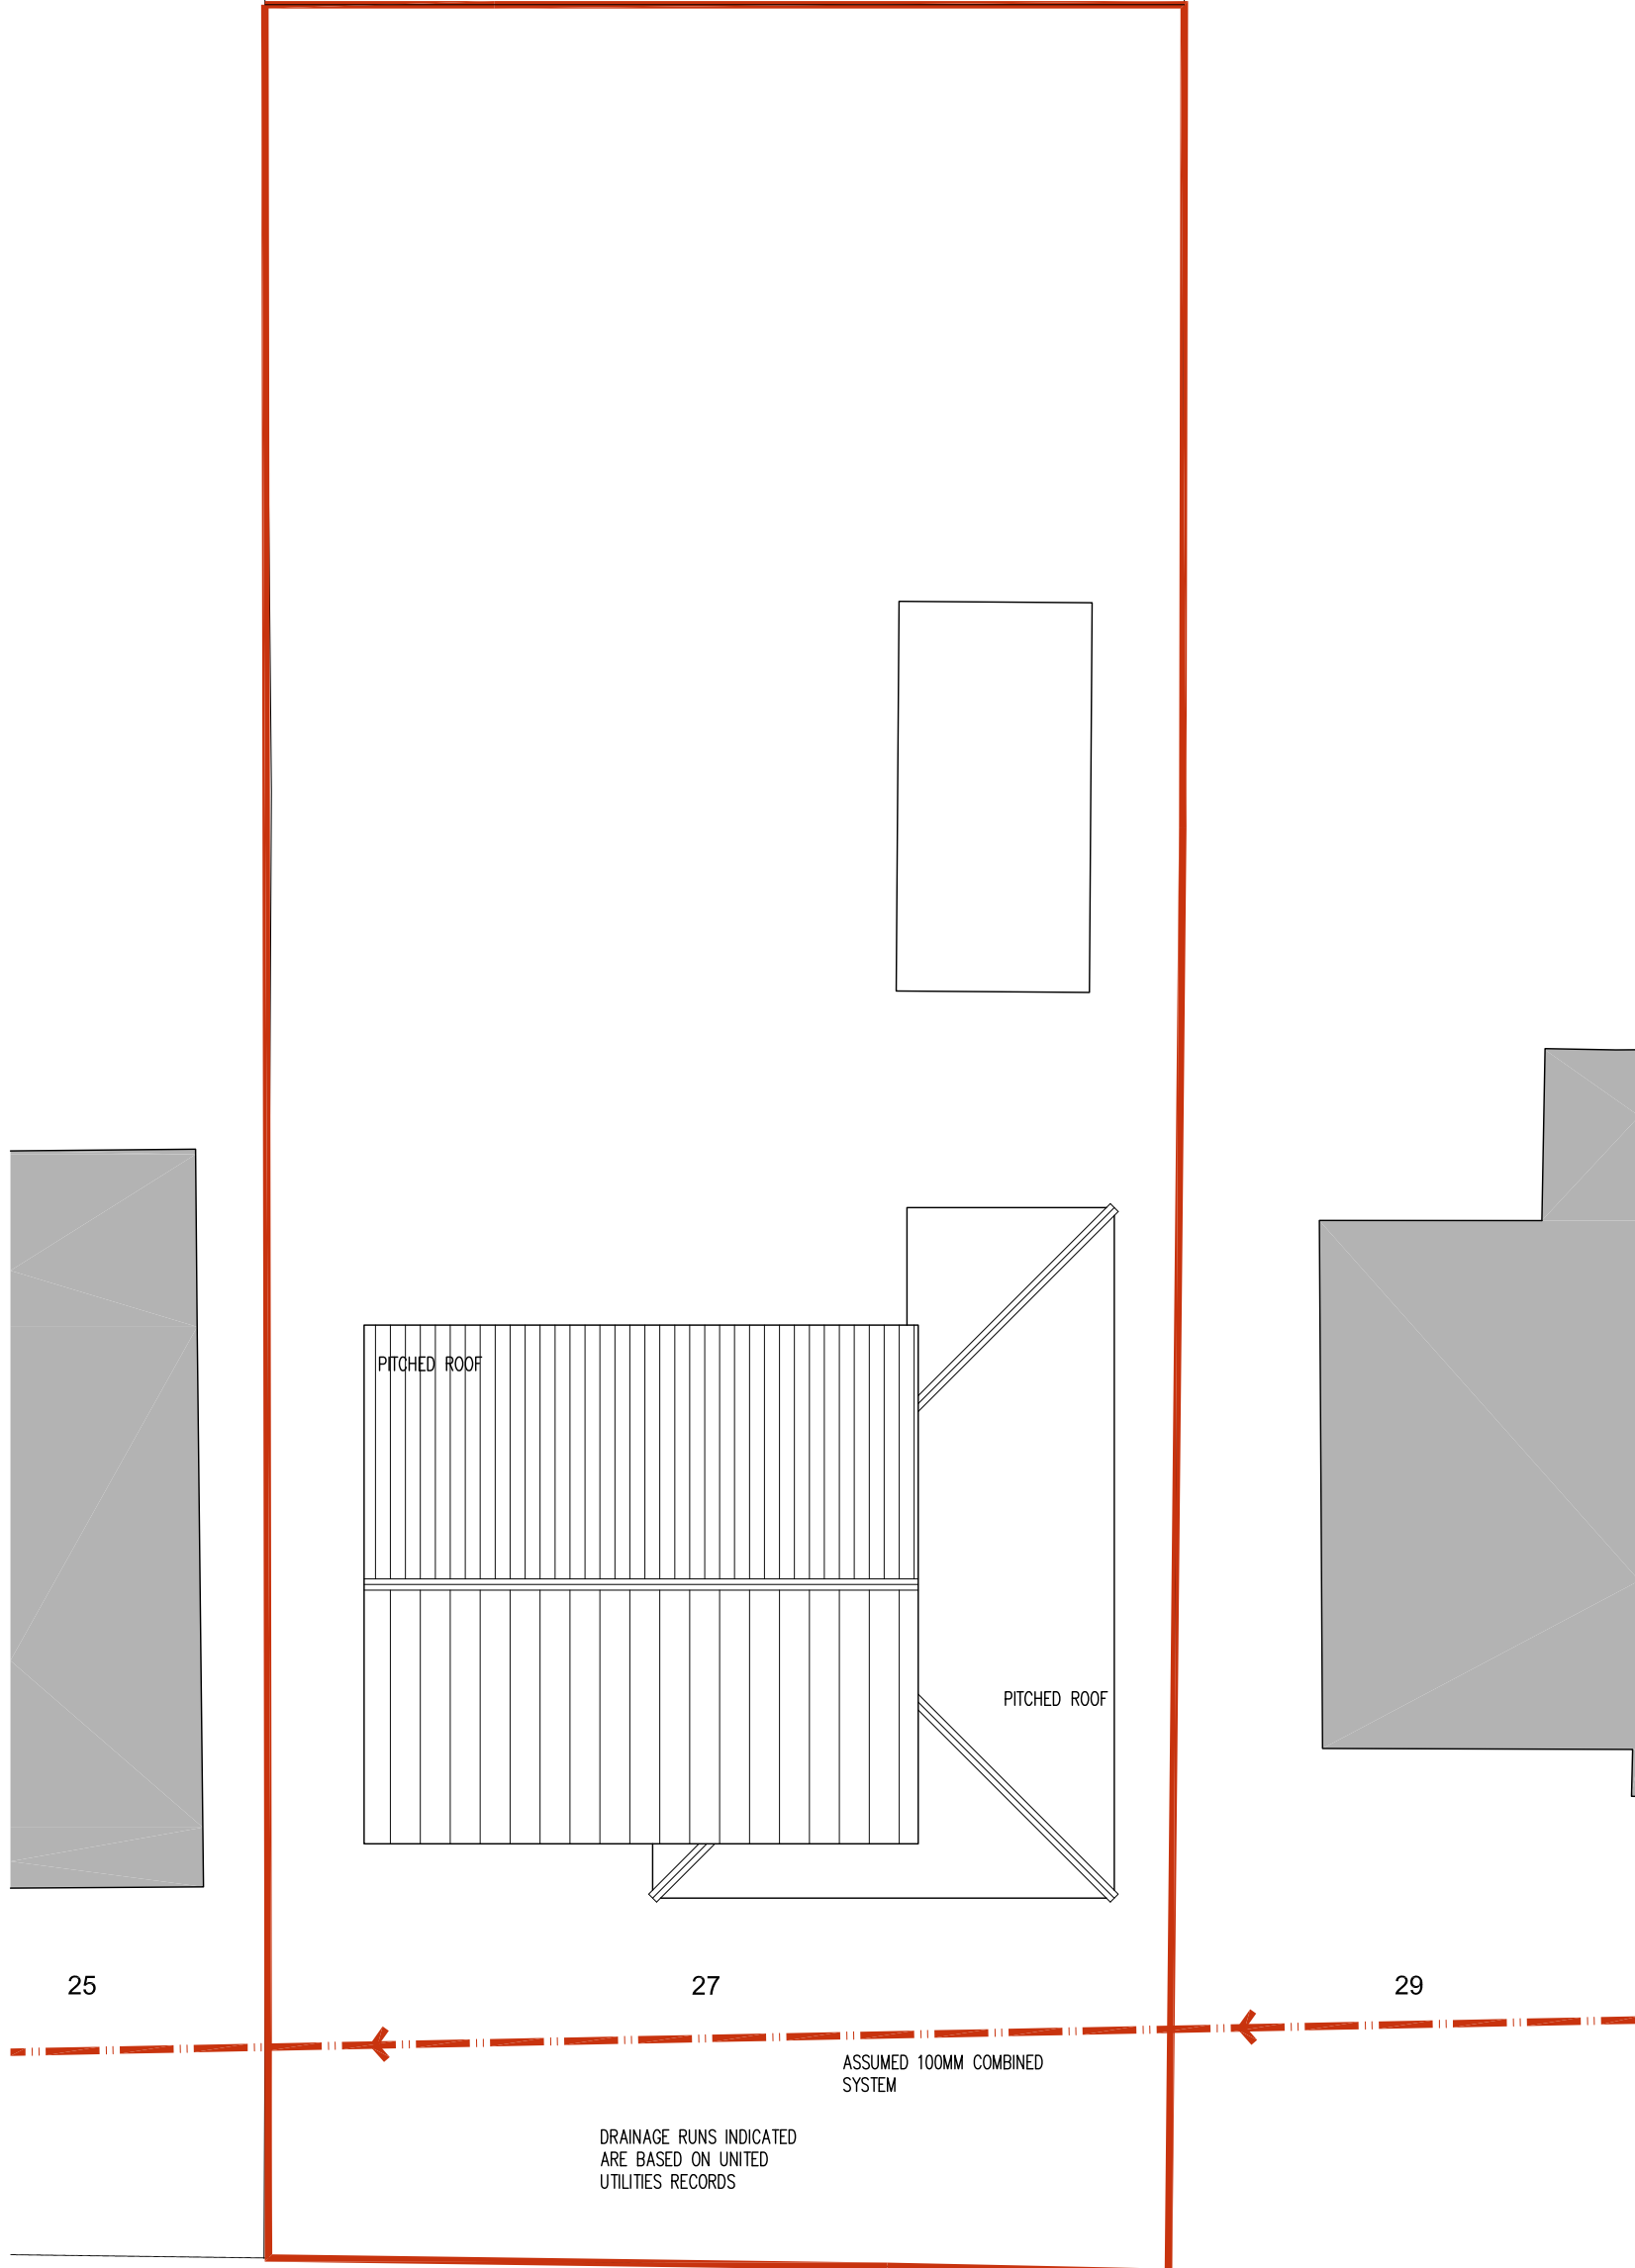

SITE PLAN AS EXISTING  
SHOWING ROOF DESIGN  
scale 1:100

ASSUMED 150MM SURFACE  
WATER SYSTEM

SALISBURY AVENUE

SCALE 1:100  
m 0 1 2 3 4 5

Area of site ownership revised 17.08.26

| Rev                                           | Description | Drawn      | Chk | App      | Date |
|-----------------------------------------------|-------------|------------|-----|----------|------|
|                                               |             |            |     |          |      |
| Contact : Stuart Broadhurst Tel : 07783693374 |             |            |     |          |      |
| Project Title                                 |             |            |     |          |      |
| 27 SALISBURY AVENUE<br>HEYWOOD OL10 2NZ       |             |            |     |          |      |
| Drawing Title                                 |             |            |     |          |      |
| EXISTING PLANS                                |             |            |     |          |      |
| Scale @ A1                                    |             | Date drawn |     | Status   |      |
| 1:100                                         |             | 28.08.2026 |     | PLANNING |      |
| Drawing no.                                   |             | Revision   |     |          |      |
| 1021-26-01                                    |             | B          |     |          |      |