



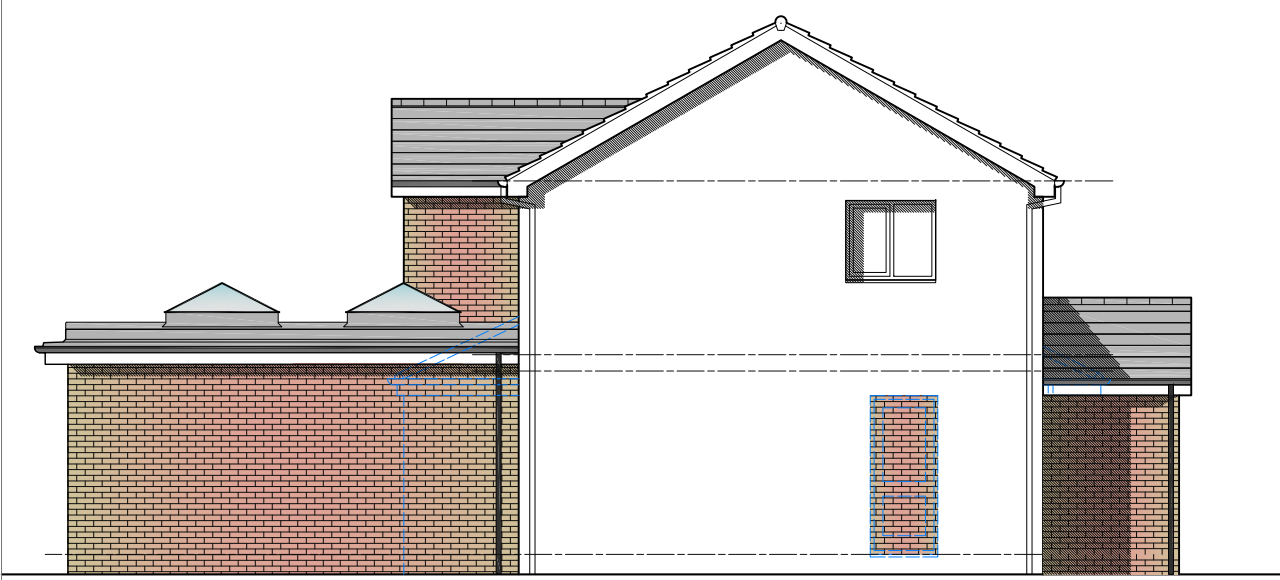

PROPOSED SIDE ELEVATION scale 1:100



PROPOSED FRONT ELEVATION scale 1:100

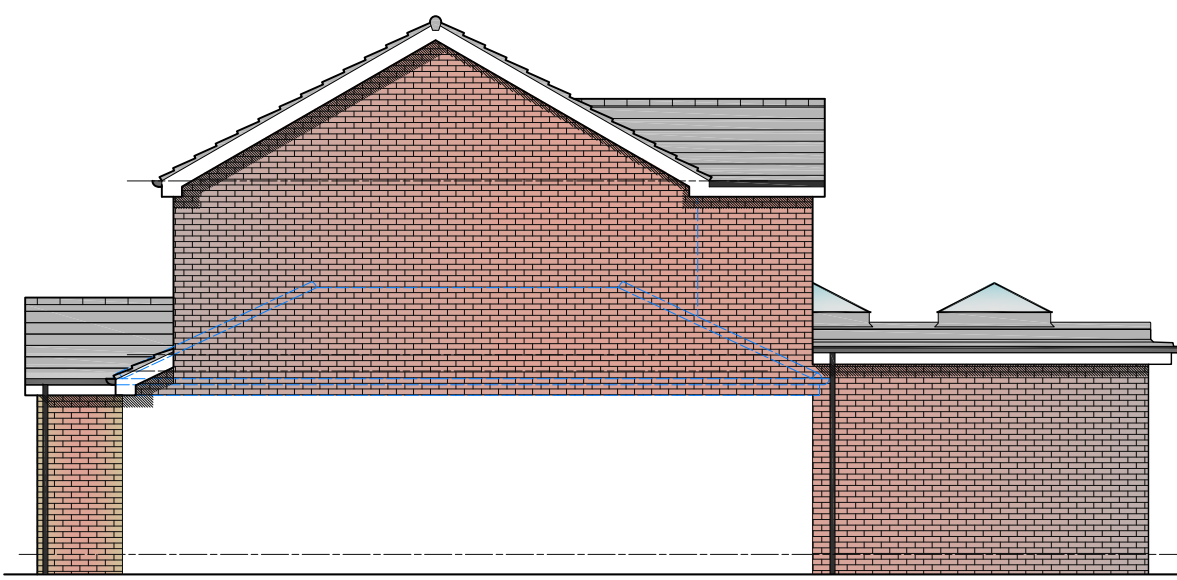


PROPOSED SIDE ELEVATION scale 1:100




PROPOSED REAR ELEVATION scale 1:100




LOCATION PLAN scale 1:1250
Denotes: Curtilage of Existing dwelling

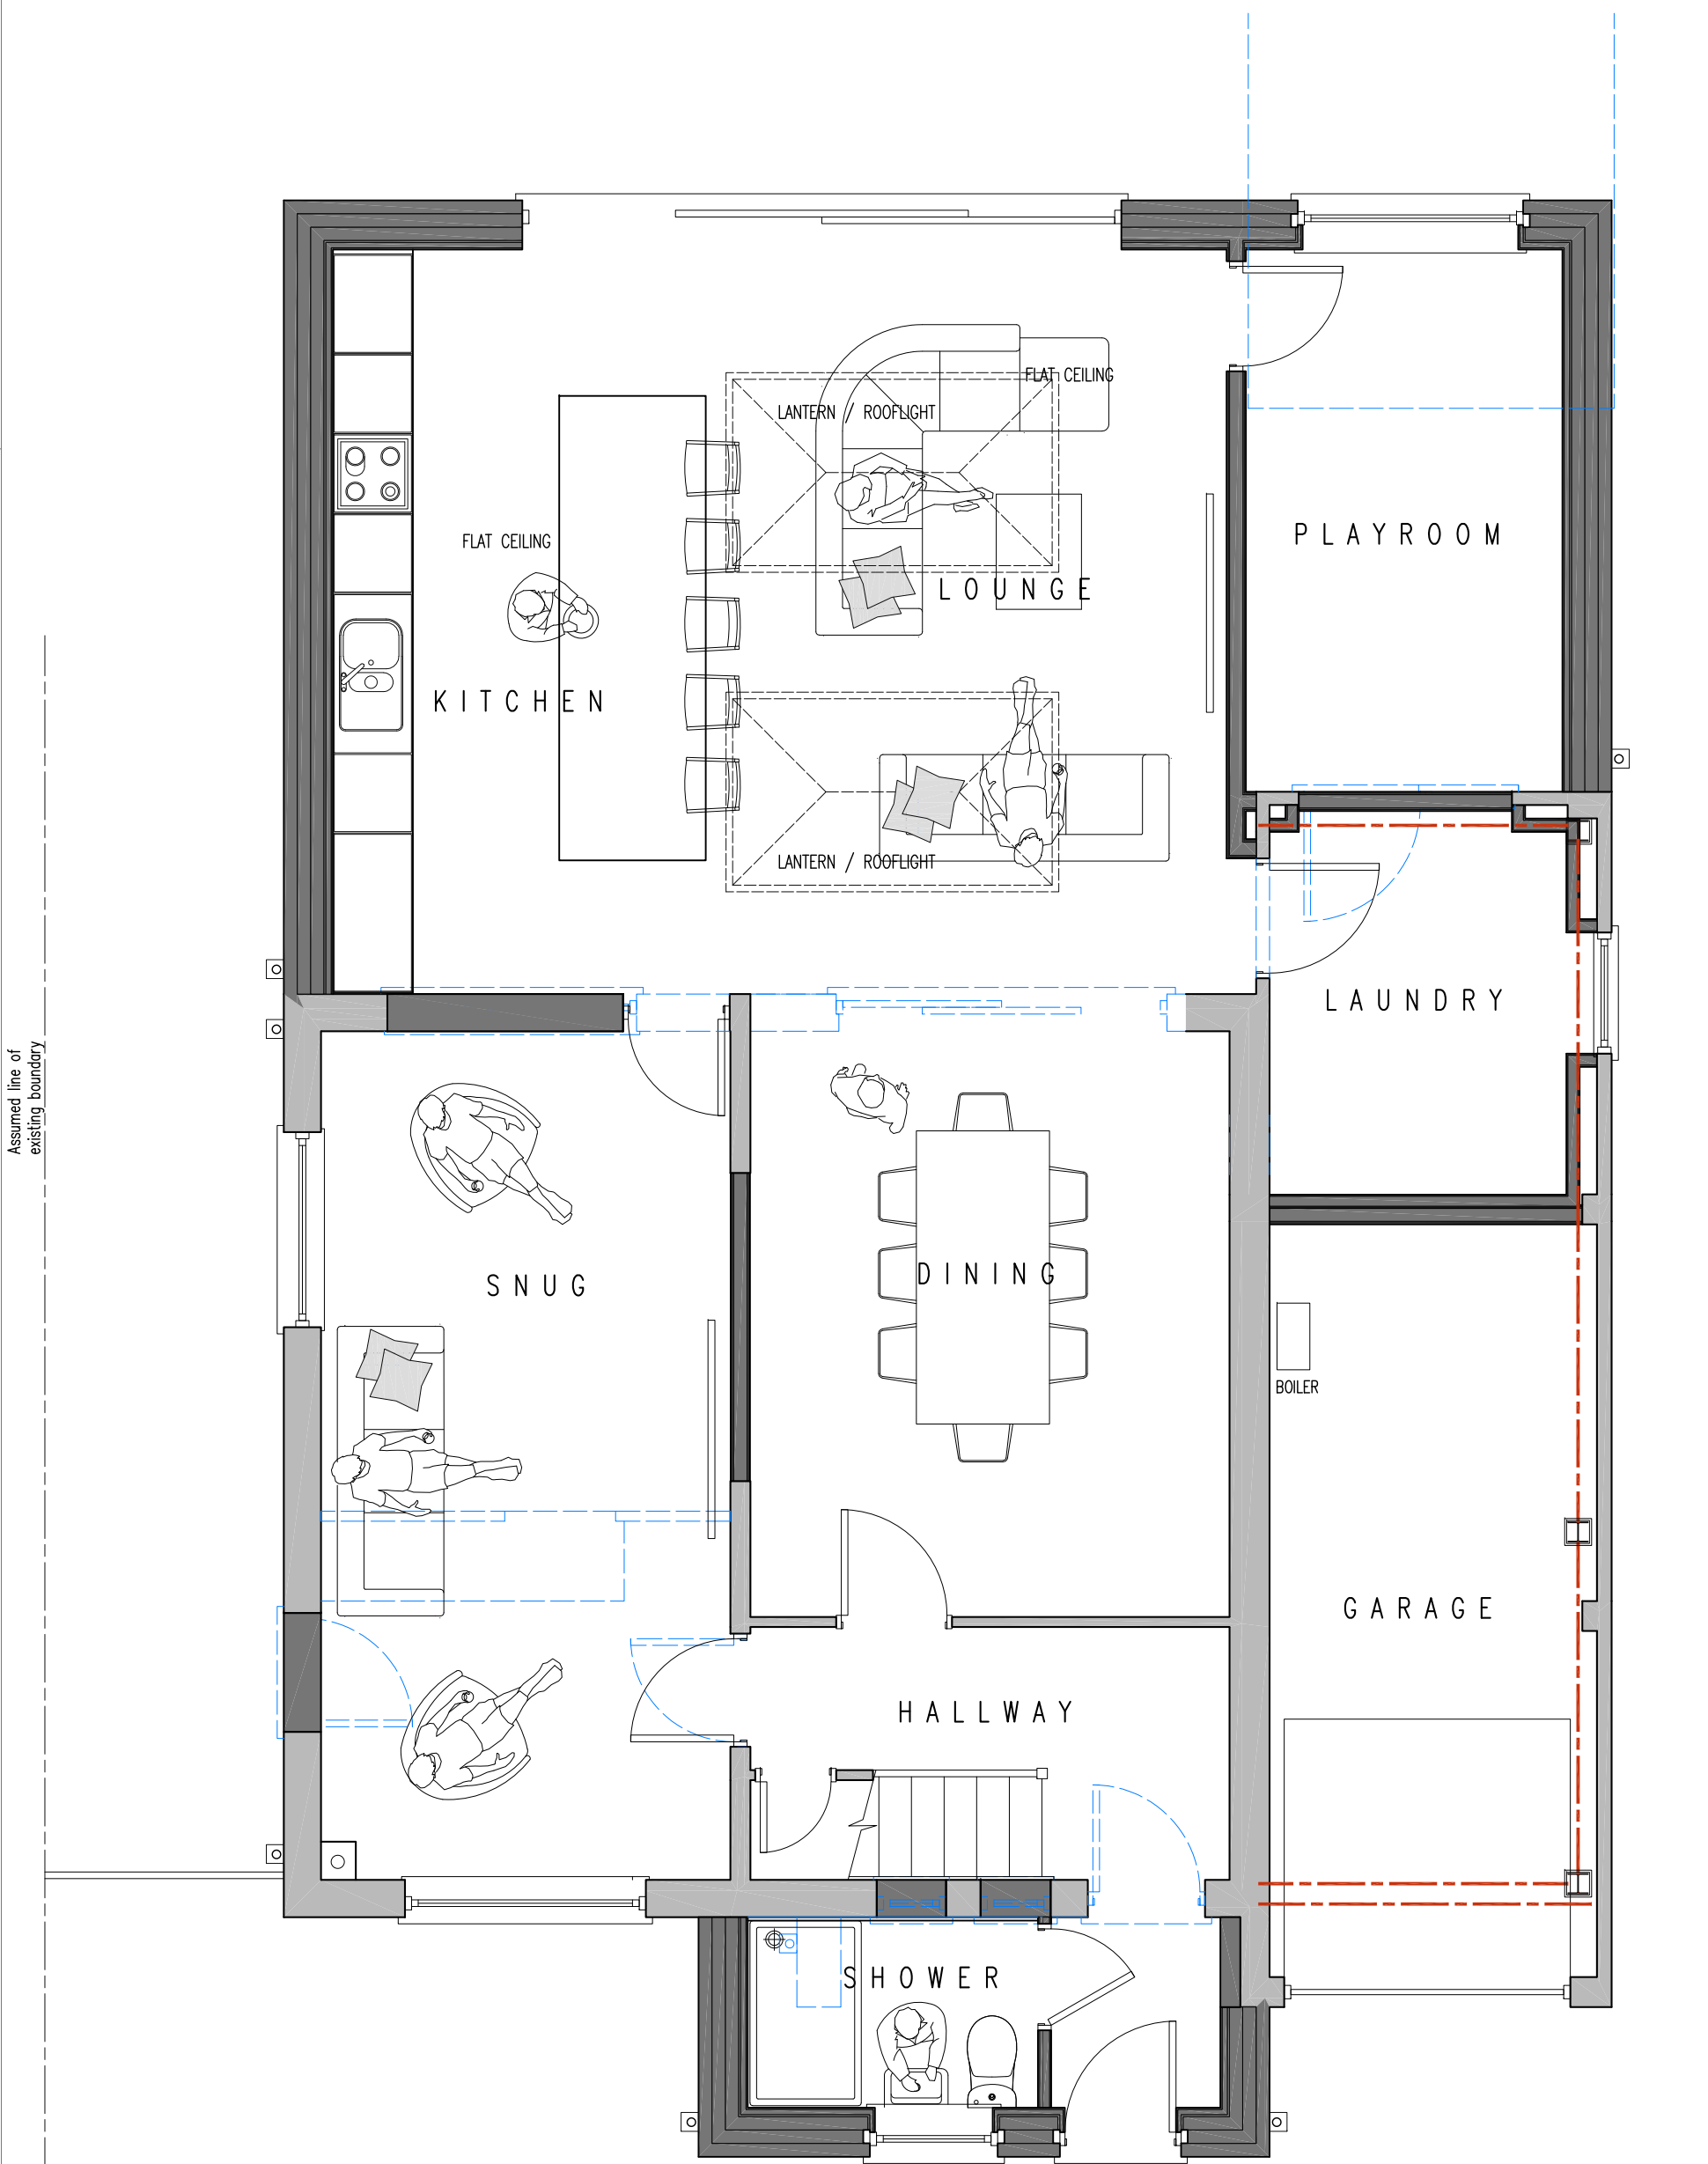

PROPOSED GROUND FLOOR PLAN
scale 1:50

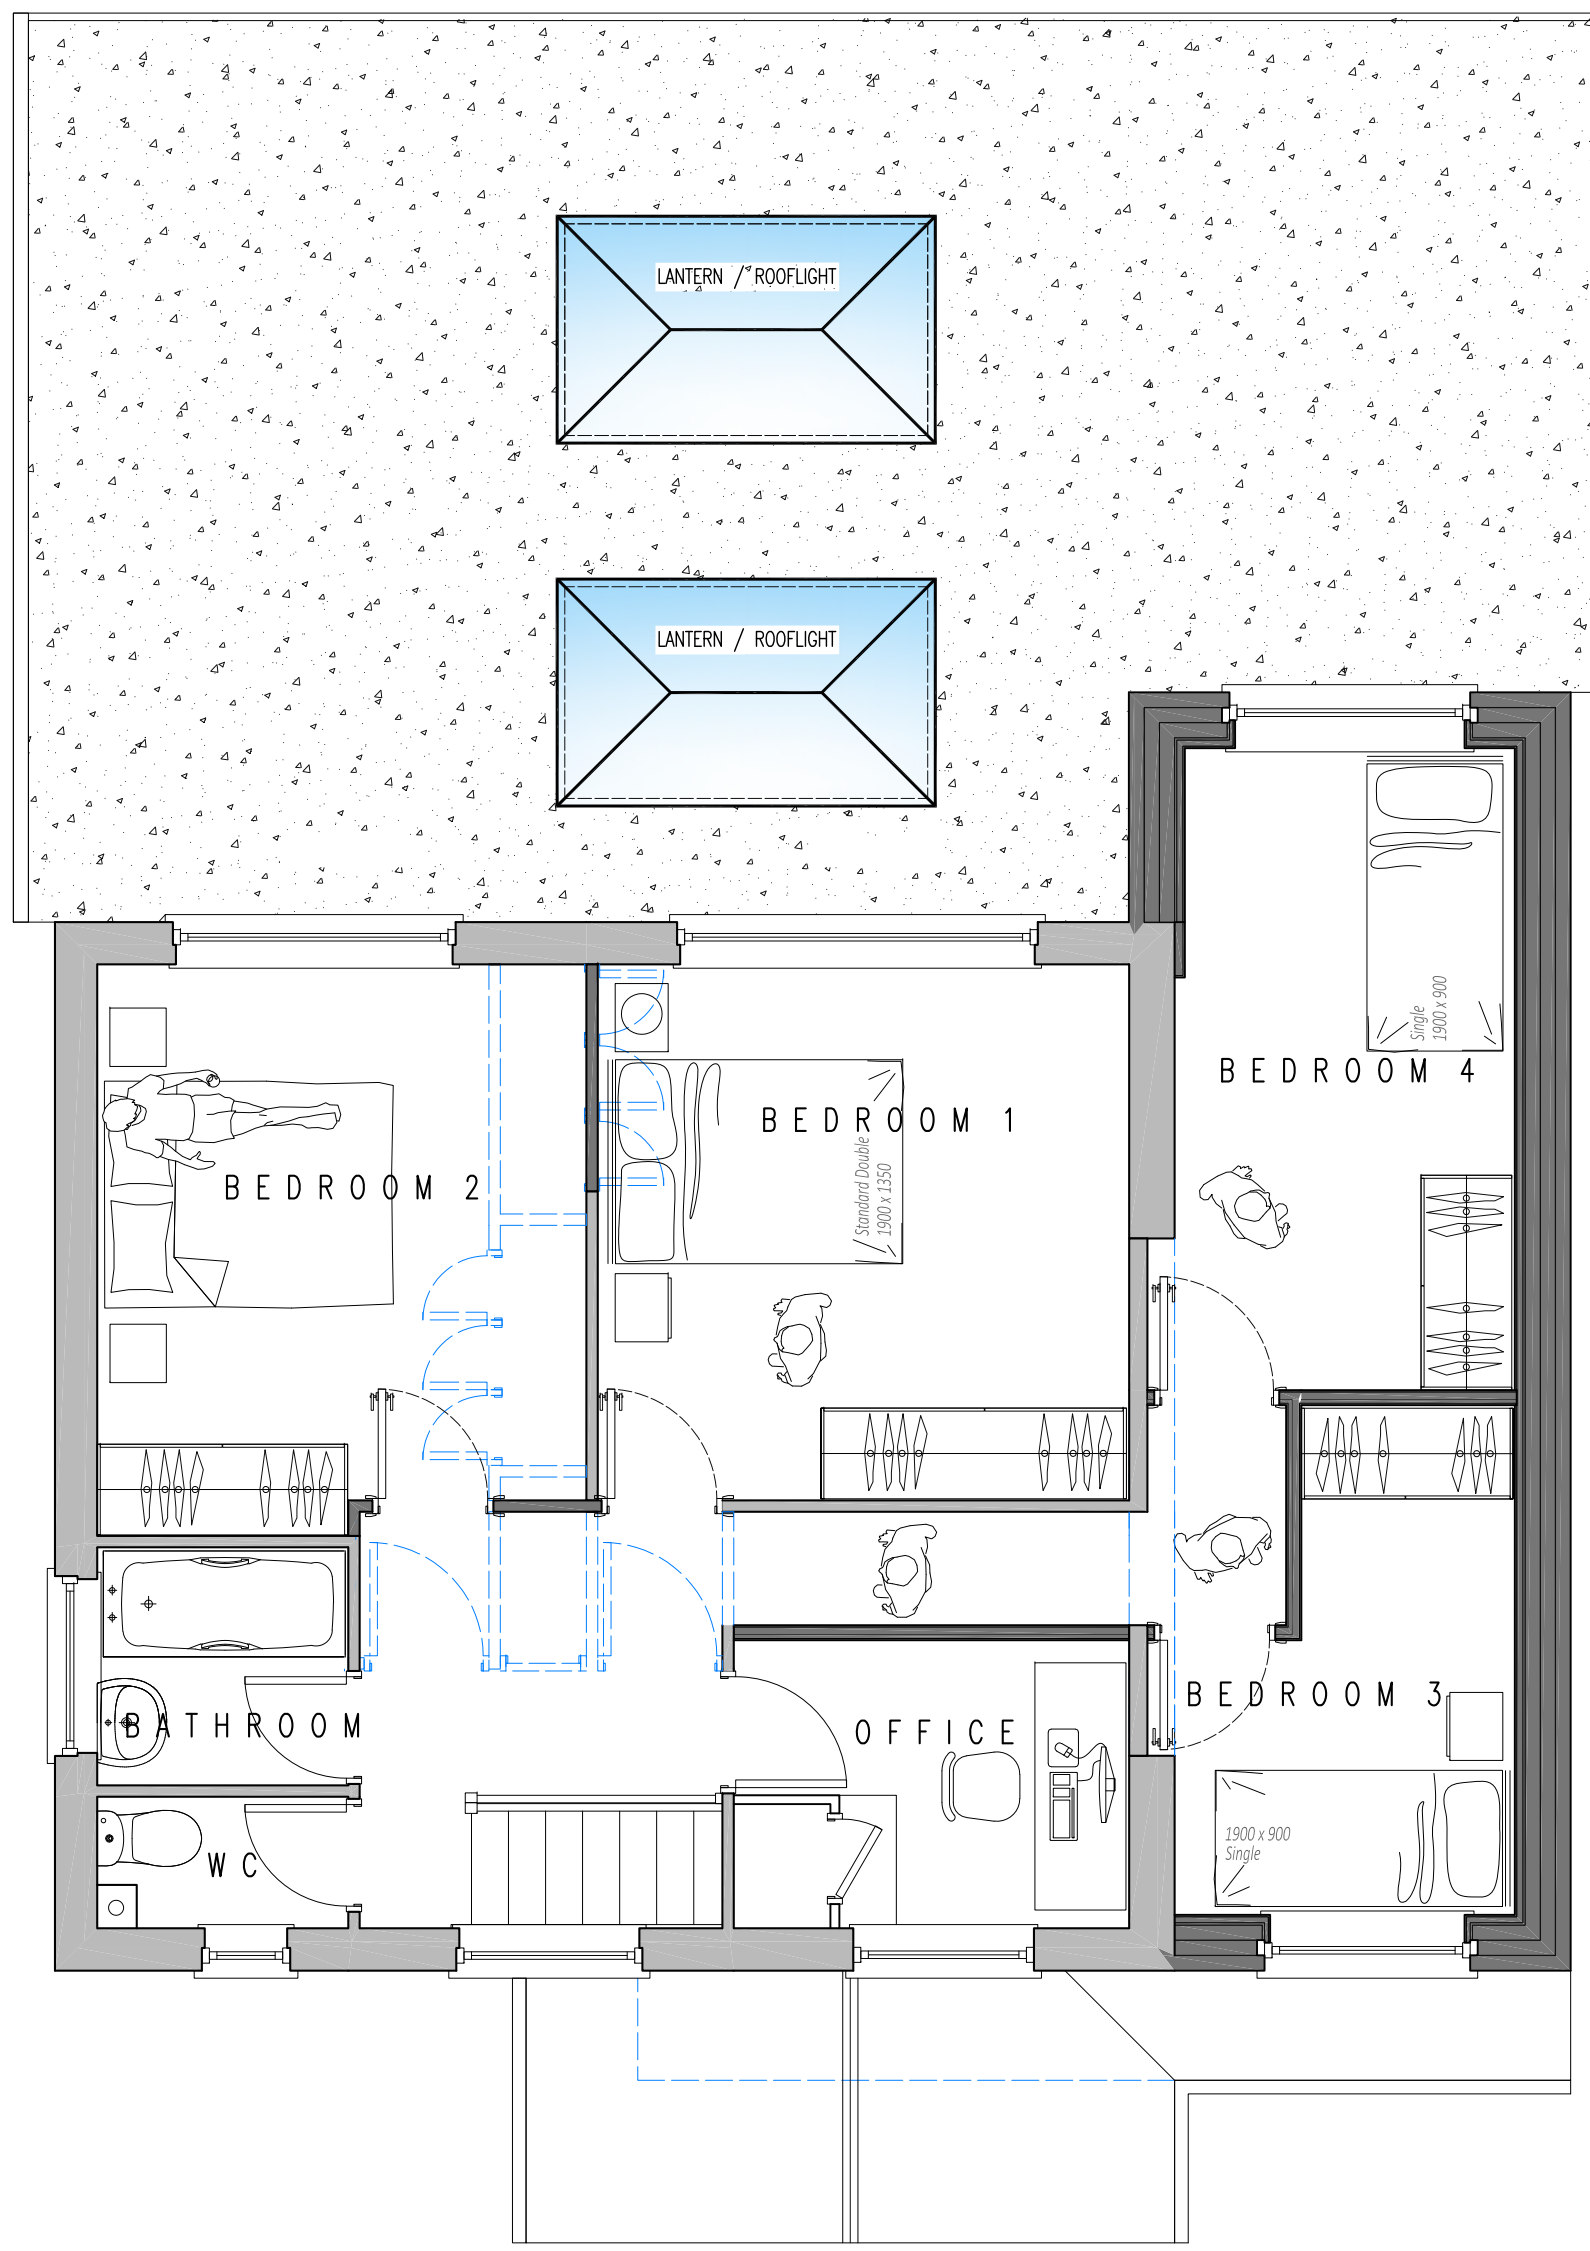

PROPOSED FIRST FLOOR PLAN
scale 1:50

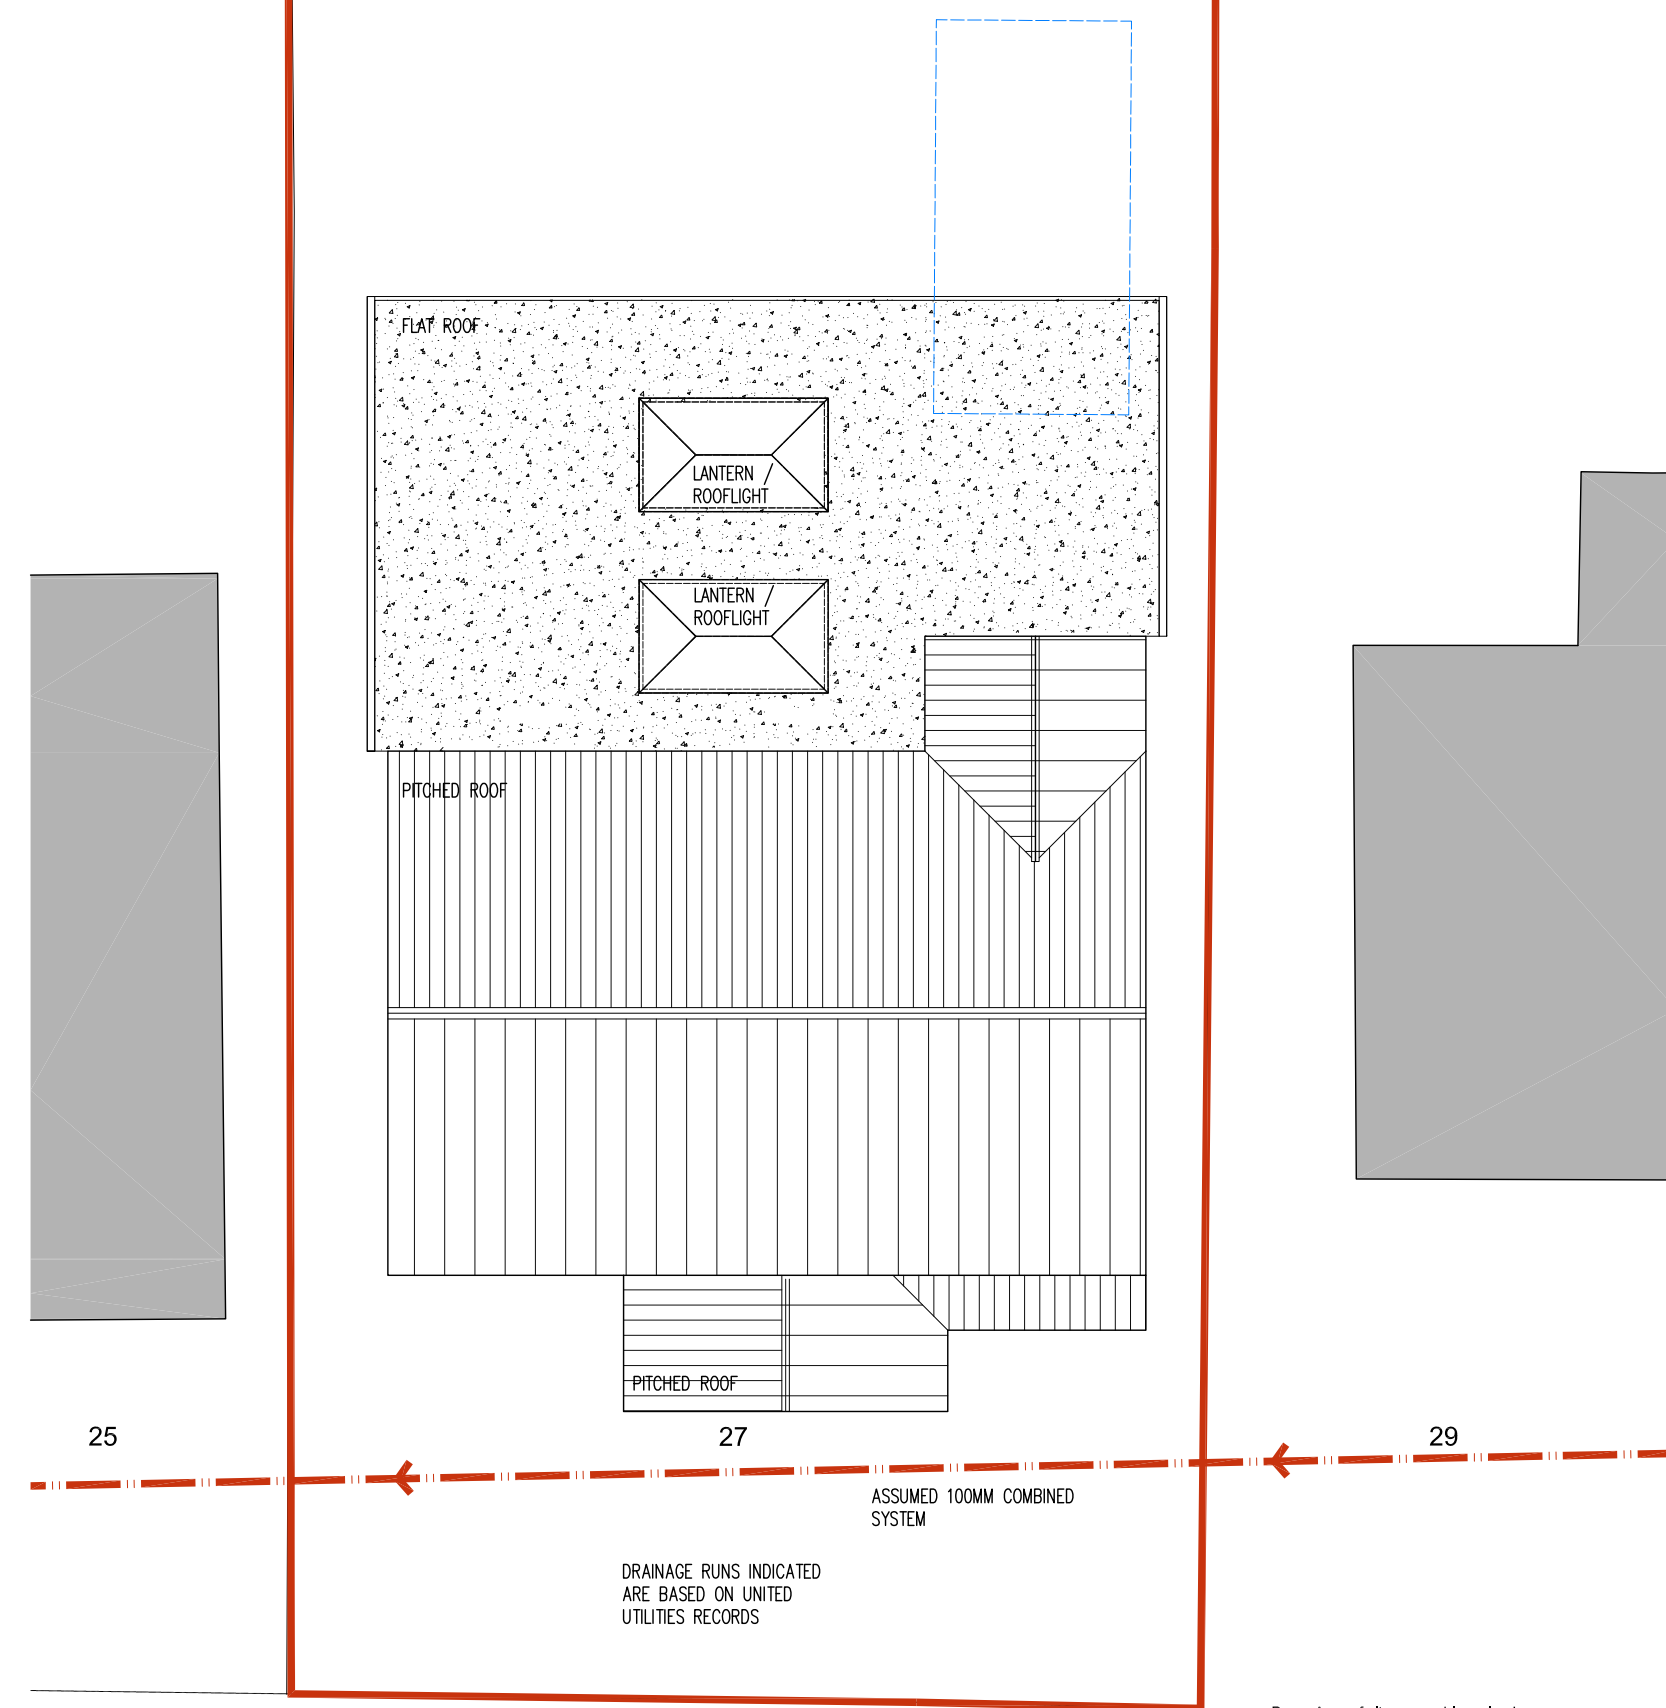

SITE PLAN AS PROPOSED
SHOWING ROOF DESIGN
scale 1:100

SALISBURY AVENUE

SCALE 1:100
m 0 1 2 3 4 5

Area of site ownership revised 17.08.26

Rev Description Drawn Cks App Date

PurplePlans
Contact: Stuart Broadhurst Tel: 07783693374

MRS SIAN LEVY

Project Title

**27 SALISBURY AVENUE
HEYWOOD OL10 2NZ**

Drawing Title

PROPOSED PLANS

Scale @ A1 Date drawn Status

1:100 28.08.2026 PLANNING

Drawing no. Revision

1021-26-02 B