



Dimensioning
Figured dimensions only to be taken from these designs and drawings. Work to annotated dimensions only. All dimensions to be checked on site. Architectural designers to be informed immediately of any discrepancies before work proceeds. Drawings are to be read in conjunction with relevant specifications, structural engineers and service engineers' drawings.

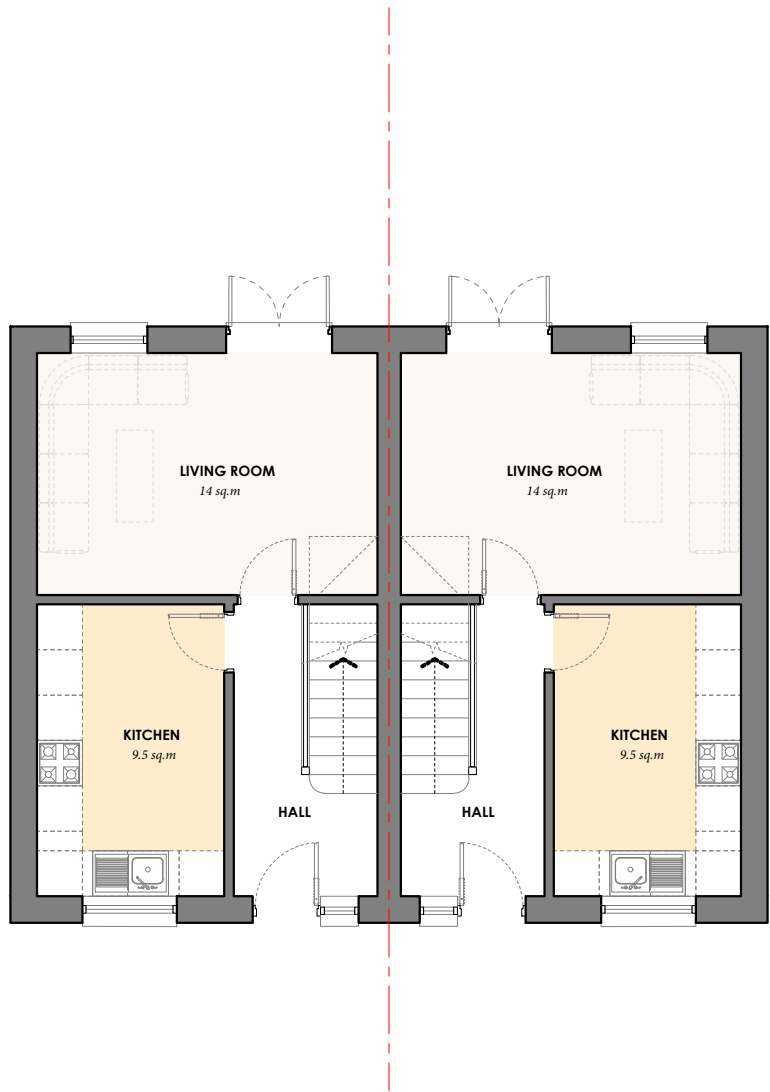


PROPOSED GROUND FLOOR PLAN
1:100 @ A3

0m 1m 3m 5m

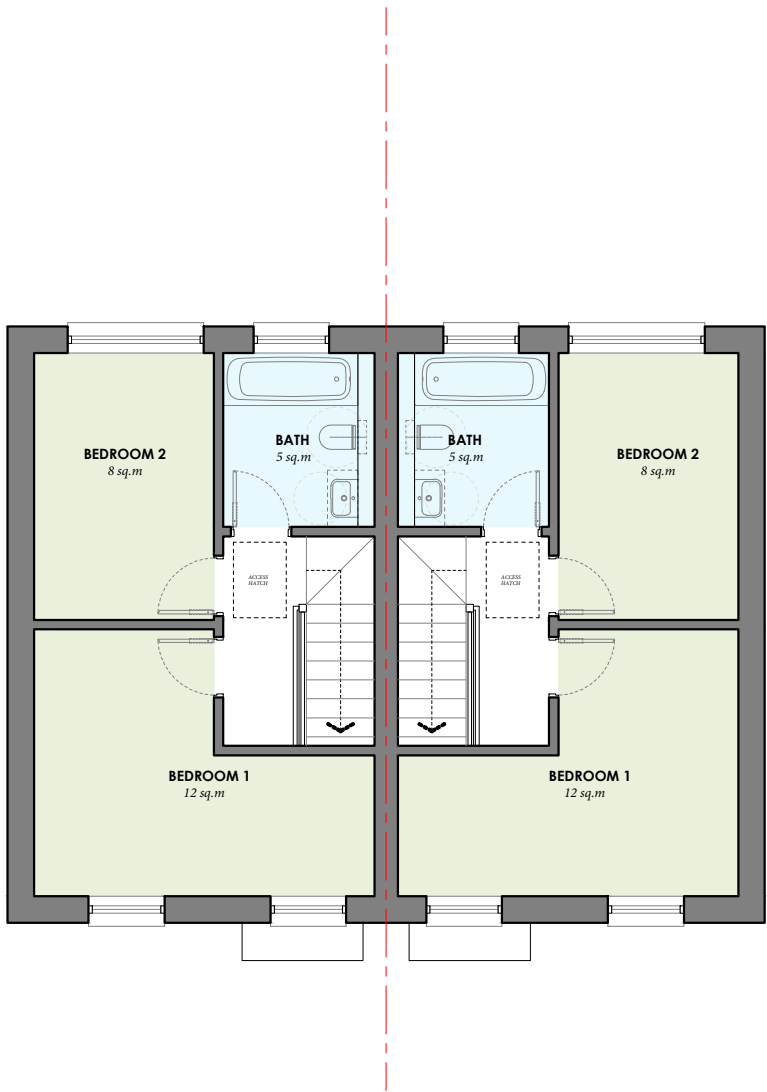

PROPOSED FIRST FLOOR PLAN
1:100 @ A3

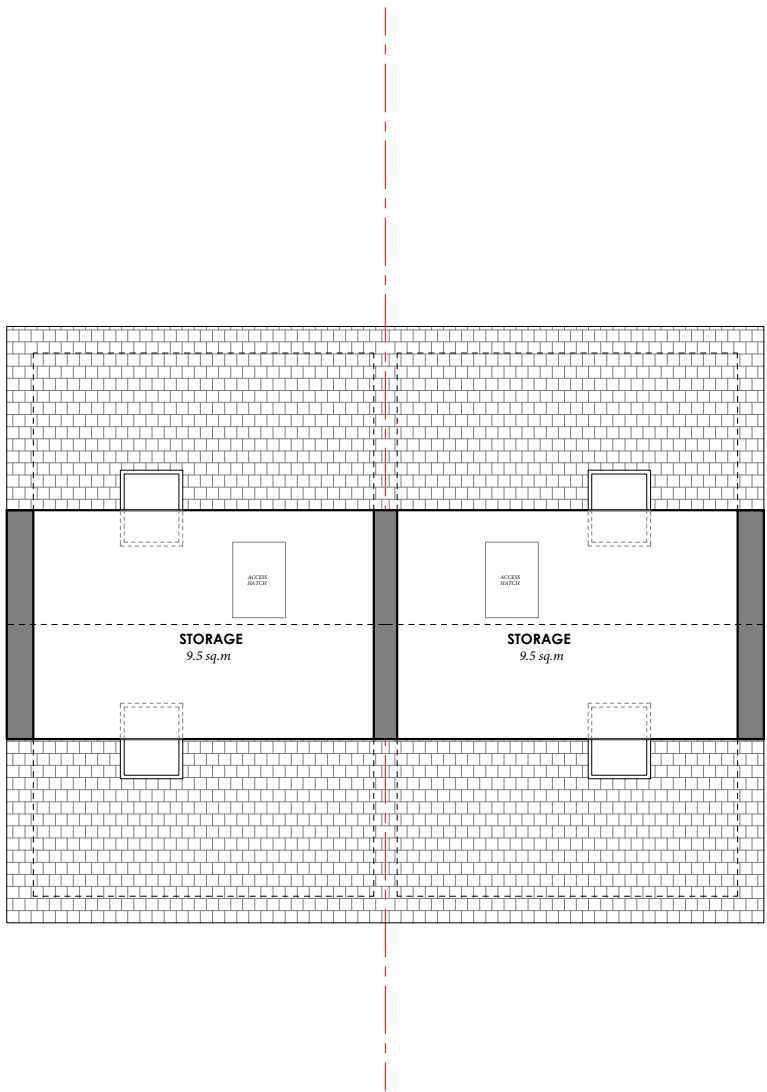

PROPOSED LOFT PLAN
1:100 @ A3



Rev	Date	Description
-	14/09/26	Issued to client for comments


S A L E E M
ARCHITECTS
Architecture | Masterplanning | Graphics

CLIENT:
Property Owner

PROJECT:
Land next to 13 Kershaw St
Heywood
OL10 3HA


TITLE:
Proposed Plans

SCALE:
1:100 @ A3

DRAWING NO.
Sheet 2

REV:
DATE:
Sep 2026

Dimensioning
Figured dimensions only to be taken from these designs and drawings. Work to annotated dimensions only. All dimensions to be checked on site. Architectural designers to be informed immediately of any discrepancies before work proceeds. Drawings are to be read in conjunction with relevant specifications, structural engineers and service engineers' drawings.

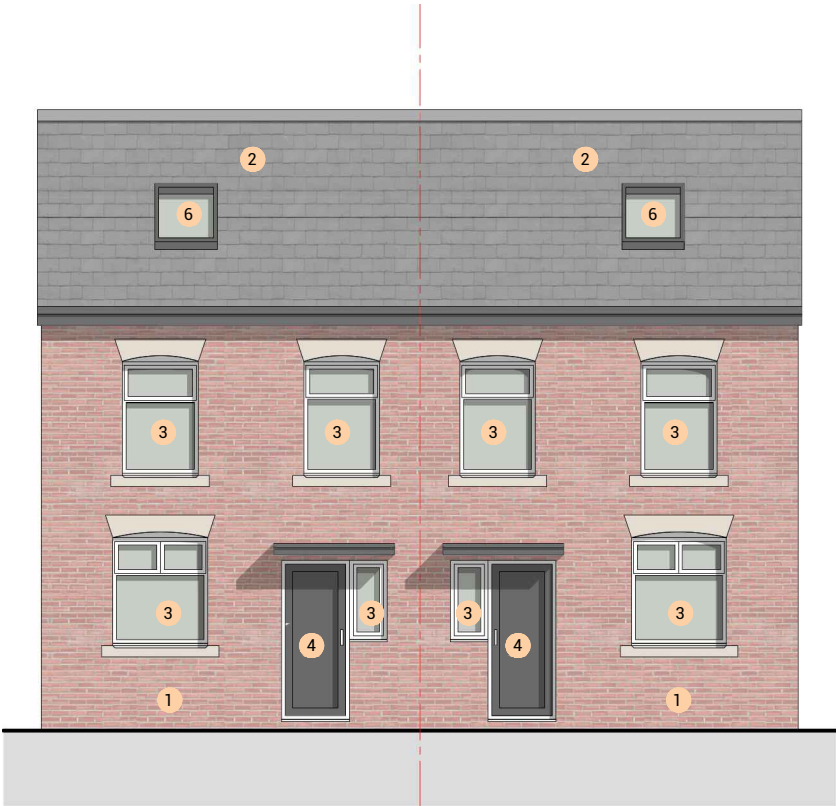


PROPOSED FRONT ELEVATION
1:100 @ A3




Key


1	Red Facing Brickworks	6	Rooflight
2	Concrete Tile Grey	7	PVC Window(Obscure Glazed)
3	PVC Window		
4	Composite Door		
5	Glazed Door		

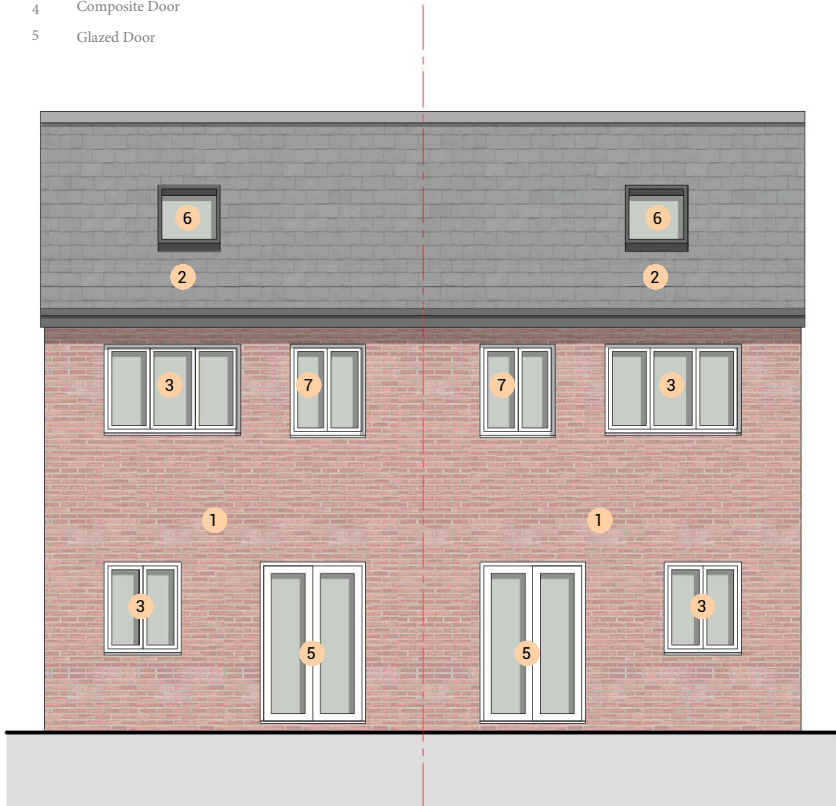

PROPOSED REAR ELEVATION
1:100 @ A3

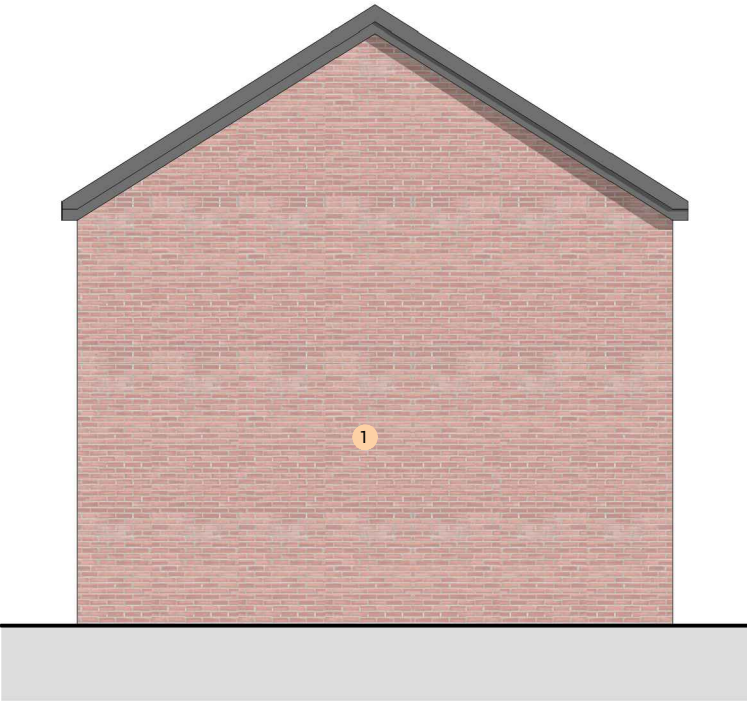

PROPOSED SIDE ELEVATION
1:100 @ A3

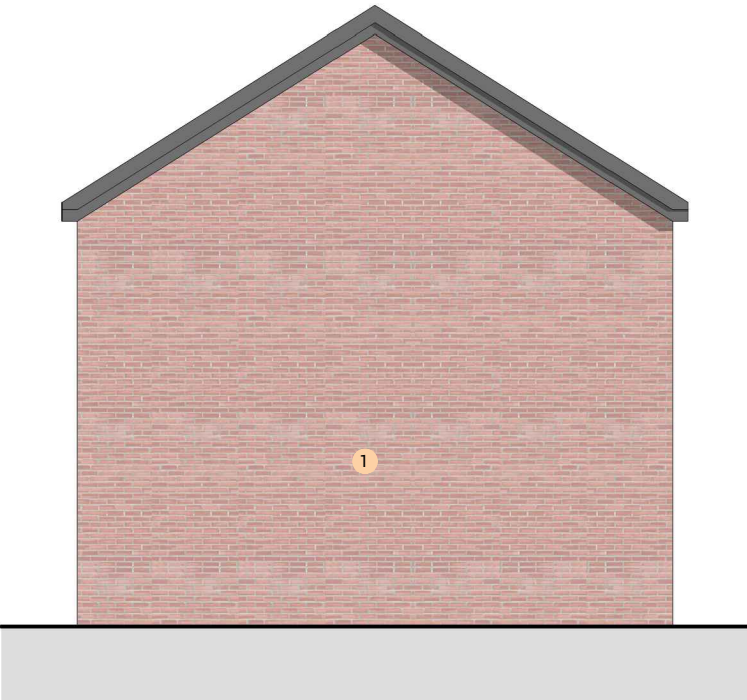

PROPOSED SIDE ELEVATION
1:100 @ A3

Rev	Date	Description
-	14/09/26	Issued to client for comments


S A L E E M
ARCHITECTS
Architecture | Masterplanning | Graphics



CLIENT:
Property Owner

PROJECT:
Land next to 13 Kershaw St
Heywood
OL10 3HA

TITLE: Proposed Elevations

SCALE: 1:100 @ A3

DRAWING NO. Sheet 3

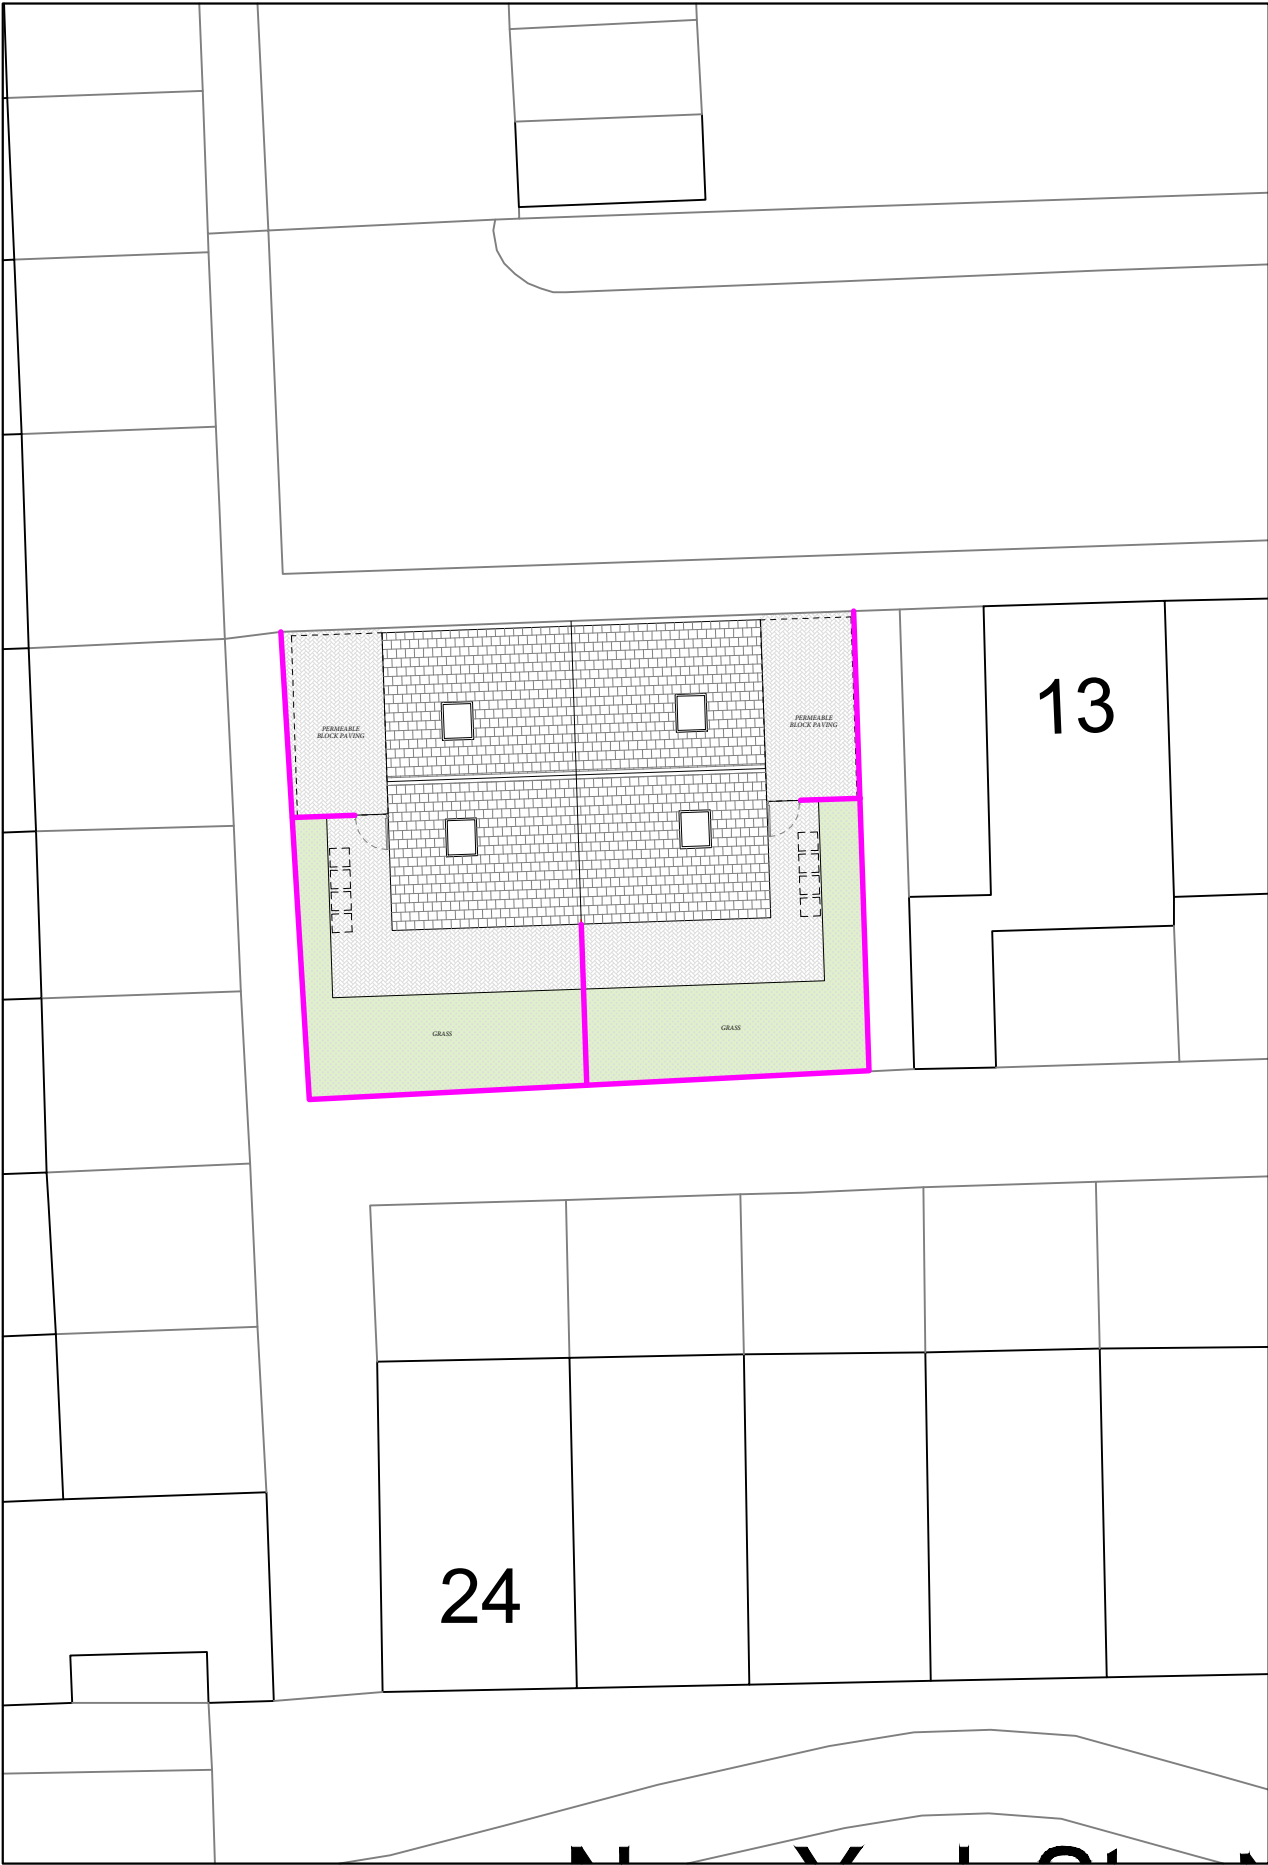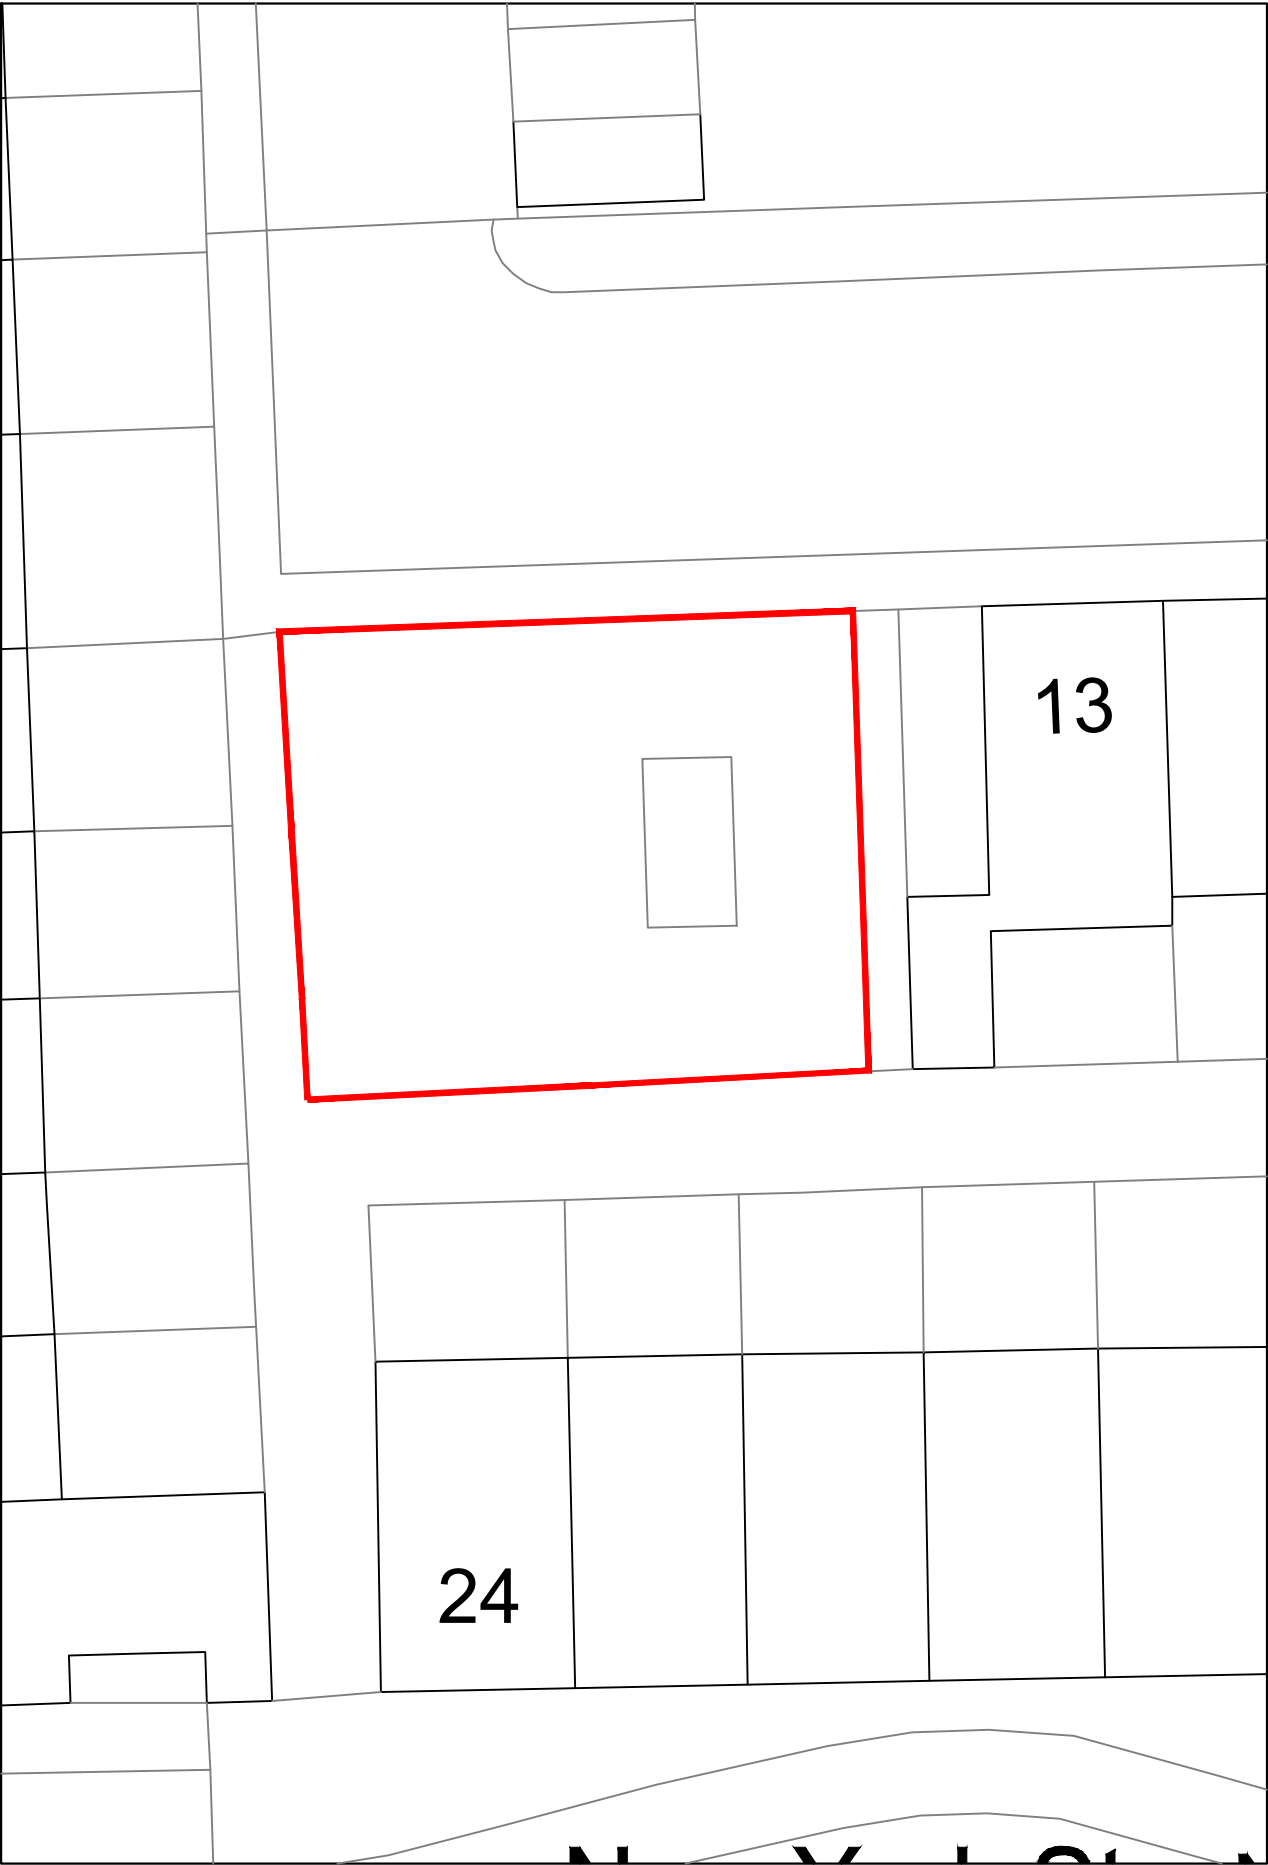

Dimensioning
Figured dimensions only to be taken from these designs and drawings. Work to annotated dimensions only. All dimensions to be checked on site. Architectural designers to be informed immediately of any discrepancies before work proceeds. Drawings are to be read in conjunction with relevant specifications, structural engineers and service engineers' drawings.

1.8m HIGH TIMBER FENCING

Rev	Date	Description
-	14/09/26	Issued to client for comments


S A L E E M
ARCHITECTS
Architecture | Masterplanning | Graphics

CLIENT:
Property Owner


PROJECT:
Land next to 13 Kershaw St
Heywood
OL10 3HA

TITLE:
Existing & Proposed Site Plans

SCALE:
1:200 @ A3

DRAWING NO.
Sheet 4

Dimensioning
Figured dimensions only to be taken from these designs and drawings. Work to annotated dimensions only. All dimensions to be checked on site. Architectural designers to be informed immediately of any discrepancies before work proceeds. Drawings are to be read in conjunction with relevant specifications, structural engineers and service engineers' drawings.

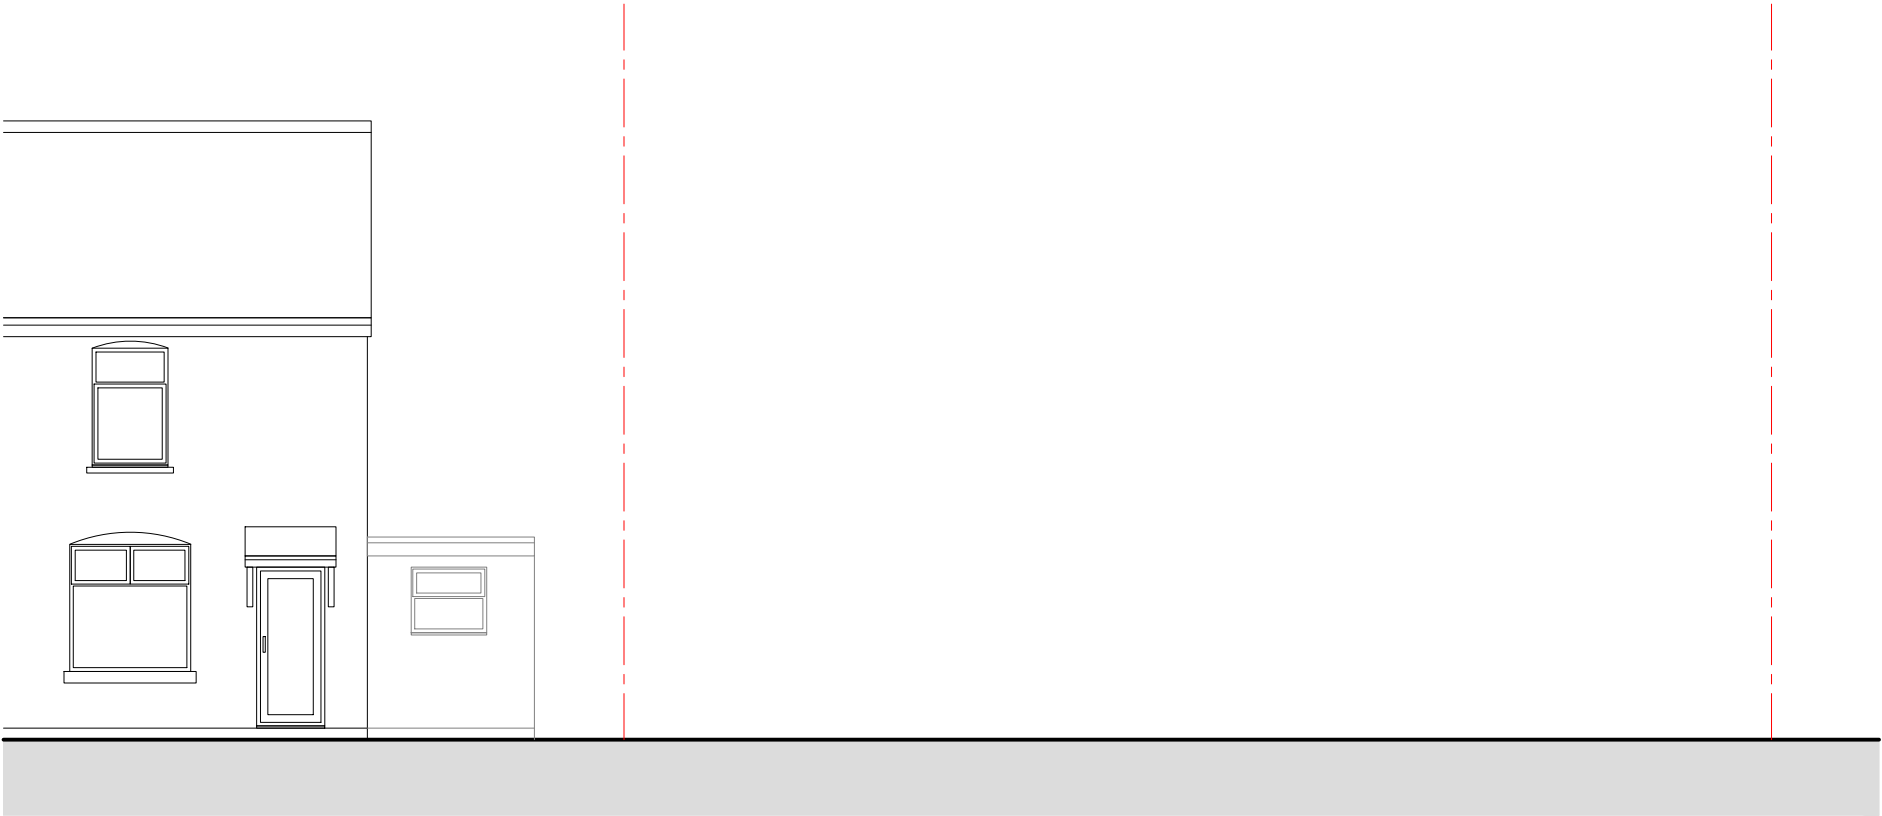

EXISTING STREET ELEVATION
1:100 @ A3



Key
1 1.8m High Timber Fence Wall

PROPOSED STREET ELEVATION
1:100 @ A3

Rev	Date	Description
-	14/09/26	Issued to client for comments



S A L E M
ARCHITECTS
Architecture | Masterplanning | Graphics

CLIENT:
Property Owner

PROJECT:
Land next to 13 Kershaw St
Heywood
OL10 3HA

TITLE:
Existing & Proposed Street Elevations

SCALE:
1:100 @ A3

DRAWING NO.
Sheet 5

REV:
REV:

DATE:
Sep 2026