


03 Roof

1:100

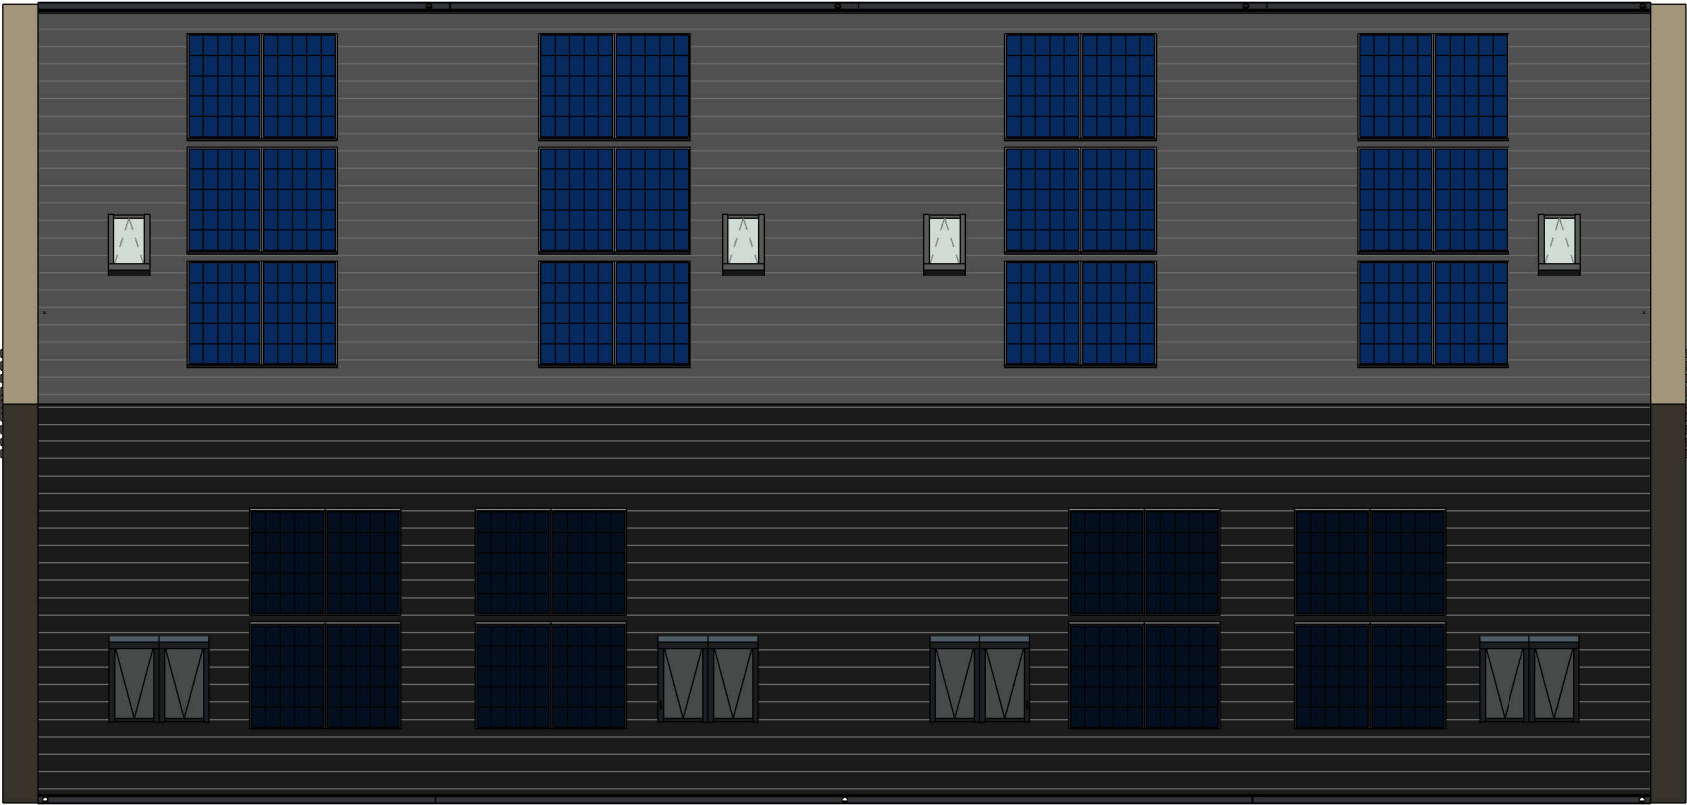

Notes: This drawing is the copyright Paddock Johnson Partnership Limited and may not be used without their prior written consent. Written dimensions to be taken in preference to scaled dimensions. Due to the inaccuracies of scanning, scanned images should not be scaled.


+	REV:	DATE:	DESCRIPTION:	BY:
	A	28.01.26	Issued for comment	CT
	B	02.02.26	Pre Application Status Issue	CT
	C	23.03.26	Plots mirrored	CT
	D	28.05.26	Floorplans & Elevations refined. Planning Status issue.	BG
	E	02.06.26	Planning issue.	CT
	F	10.06.26	Further PV added	CT
	G	07.09.26	Revised following comments from LPA	CT

02 Second

1:100



Location and extent of PV TBC during technical design stages

 

VISUAL SCALE 1:100 @ A3



CLIENT:
Great Places Housing Group

PROJECT:
Proposed Residential Development
Drake Street, Rochdale, OL16 1PJ

DRAWING TITLE:
Block A1 - M4(2) Proposed Second / Roof Plans - 4B7P - 124m2 - Plots 1-4

DRAWING NUMBER:
19146-PJA-A1-ZZ-DR-A-2001-G

STATUS:
PLANNING

SCALE:
1:100@A3

DATE:
15/01/26

BY:
CT

CHECKED:
PP

PADDOCK
JOHNSON

Studio 2, The Lyceum,
Bath Street, Port Sunlight,
Merseyside, CH62 4UJ
0151 643 1234
admin@paddockjohnson.com
www.paddockjohnson.com
Paddock Johnson Partnership
Limited. Registered in England
and Wales. No. 06684275