


ZZ Roof Plan

1 : 200

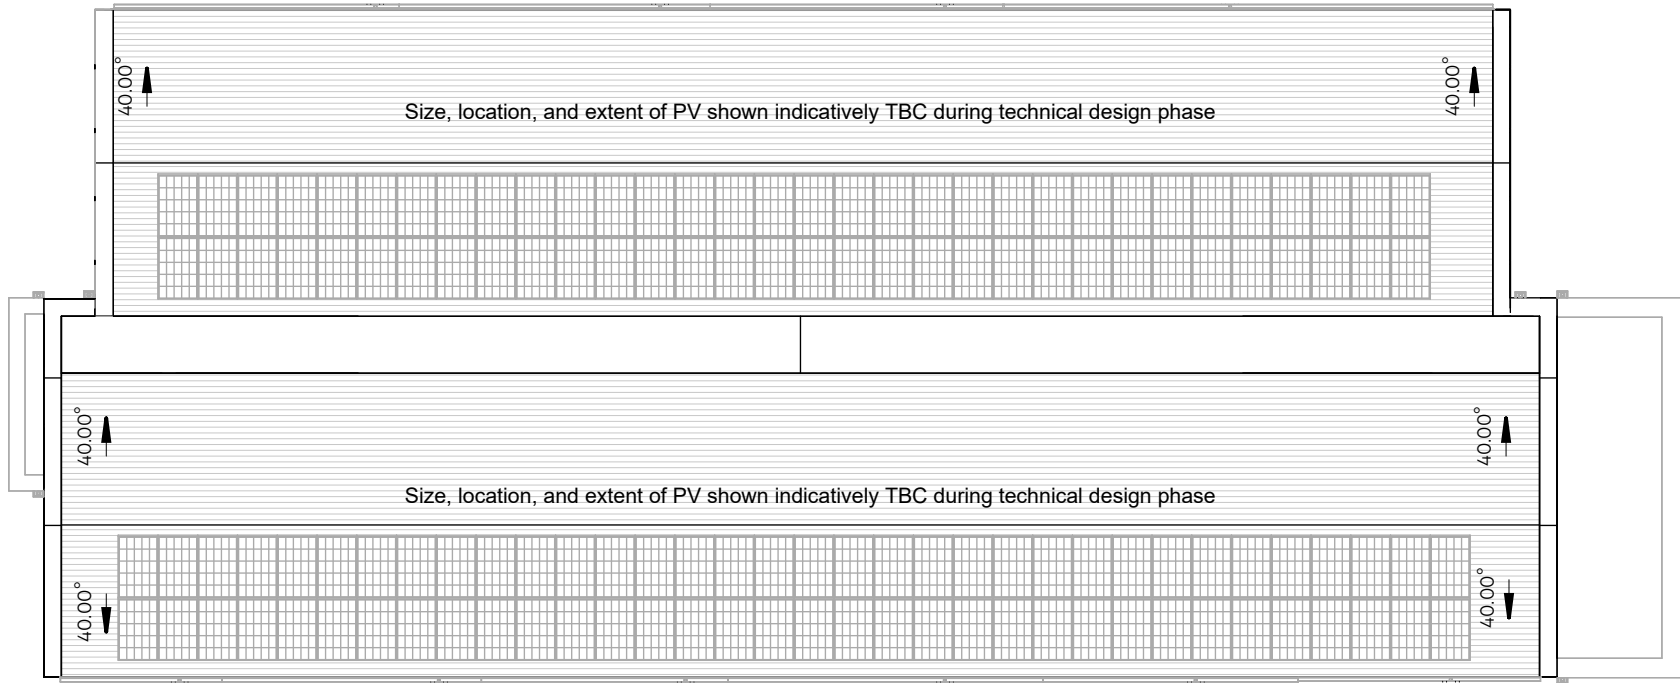


Notes: This drawing is the copyright Paddock Johnson Partnership Limited and may not be used without their prior written consent. Written dimensions to be taken in preference to scaled dimensions. Due to the inaccuracies of scanning, scanned images should not be scaled.


+	REV:	DATE:	DESCRIPTION:	BY:
	A	28.01.26	Issued for comment	CT
	B	02.02.26	Pre Application Status Issue	CT
	C	18.03.26	Revised following client comments	CT
	D	11.05.26	Plant room omitted following client request for additional apartment. Services redistributed. Risers added.	CT
	E	14.05.26	RWP shown indicatively. Entrance canopy amended. Fenestration updated.	CT
	F	15.05.26	M4(3) Apartment entrance doors handed. Balconies amended following design team meeting.	CT
	G	28.05.26	Planning status issue	CT
	H	10.06.26	Further PV added	CT
	J	04.09.26	Revised following comments from LPA	CT

02 Second

1 : 200

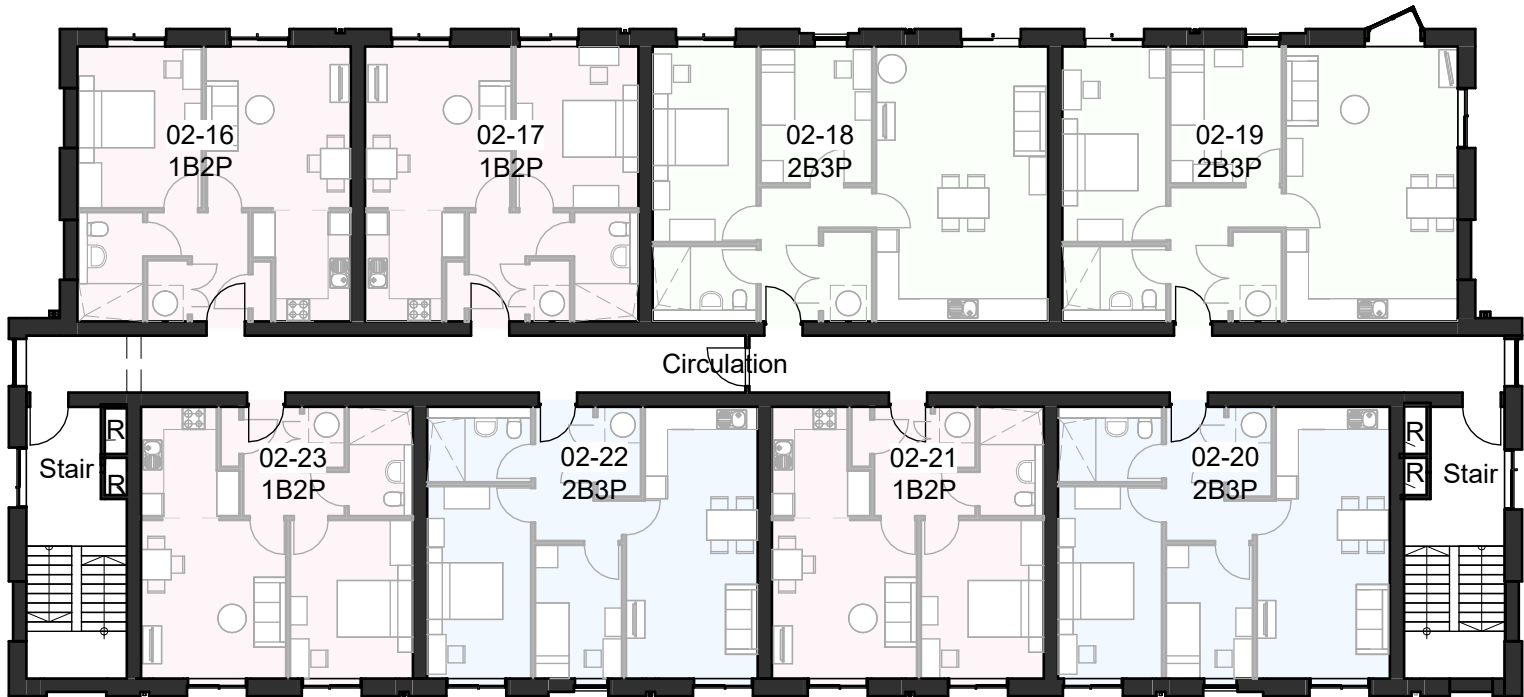

SOA		
Type	No.	Area
00 GROUND		
1B2P M4(2)	2	52 m²
1B2P M4(2)	1	53 m²
2B3P M4(2)	2	63 m²
2B3P M4(3)	2	76 m²
7		
01 FIRST		
1B2P	2	52 m²
1B2P	2	53 m²
2B3P	2	63 m²
2B3P	2	76 m²
8		
02 SECOND		
1B2P	2	52 m²
1B2P	2	53 m²
2B3P	2	63 m²
2B3P	2	76 m²
8		
TOTAL	23	

 

VISUAL SCALE 1:200 @ A3

CLIENT:
Great Places Housing Group

PROJECT:
Proposed Residential Development
Drake Street, Rochdale, OL16 1PJ

DRAWING TITLE:
Apartments - Proposed Second / Roof Plans

DRAWING NUMBER:
19146-PJA-AP-ZZ-DR-A-2001-J

SCALE: 1 : 200@A3 DATE: 15/01/26

STATUS:
PLANNING

BY: CT CHECKED: PP

PADDOCK
JOHNSON

Studio 2, The Lyceum,
Bath Street, Port Sunlight,
Merseyside, CH62 4UJ
0151 643 1234
admin@paddockjohnson.com
www.paddockjohnson.com
Paddock Johnson Partnership
Limited. Registered in England
and Wales. No. 06684275