




PROPOSED FRONT ELEVATION

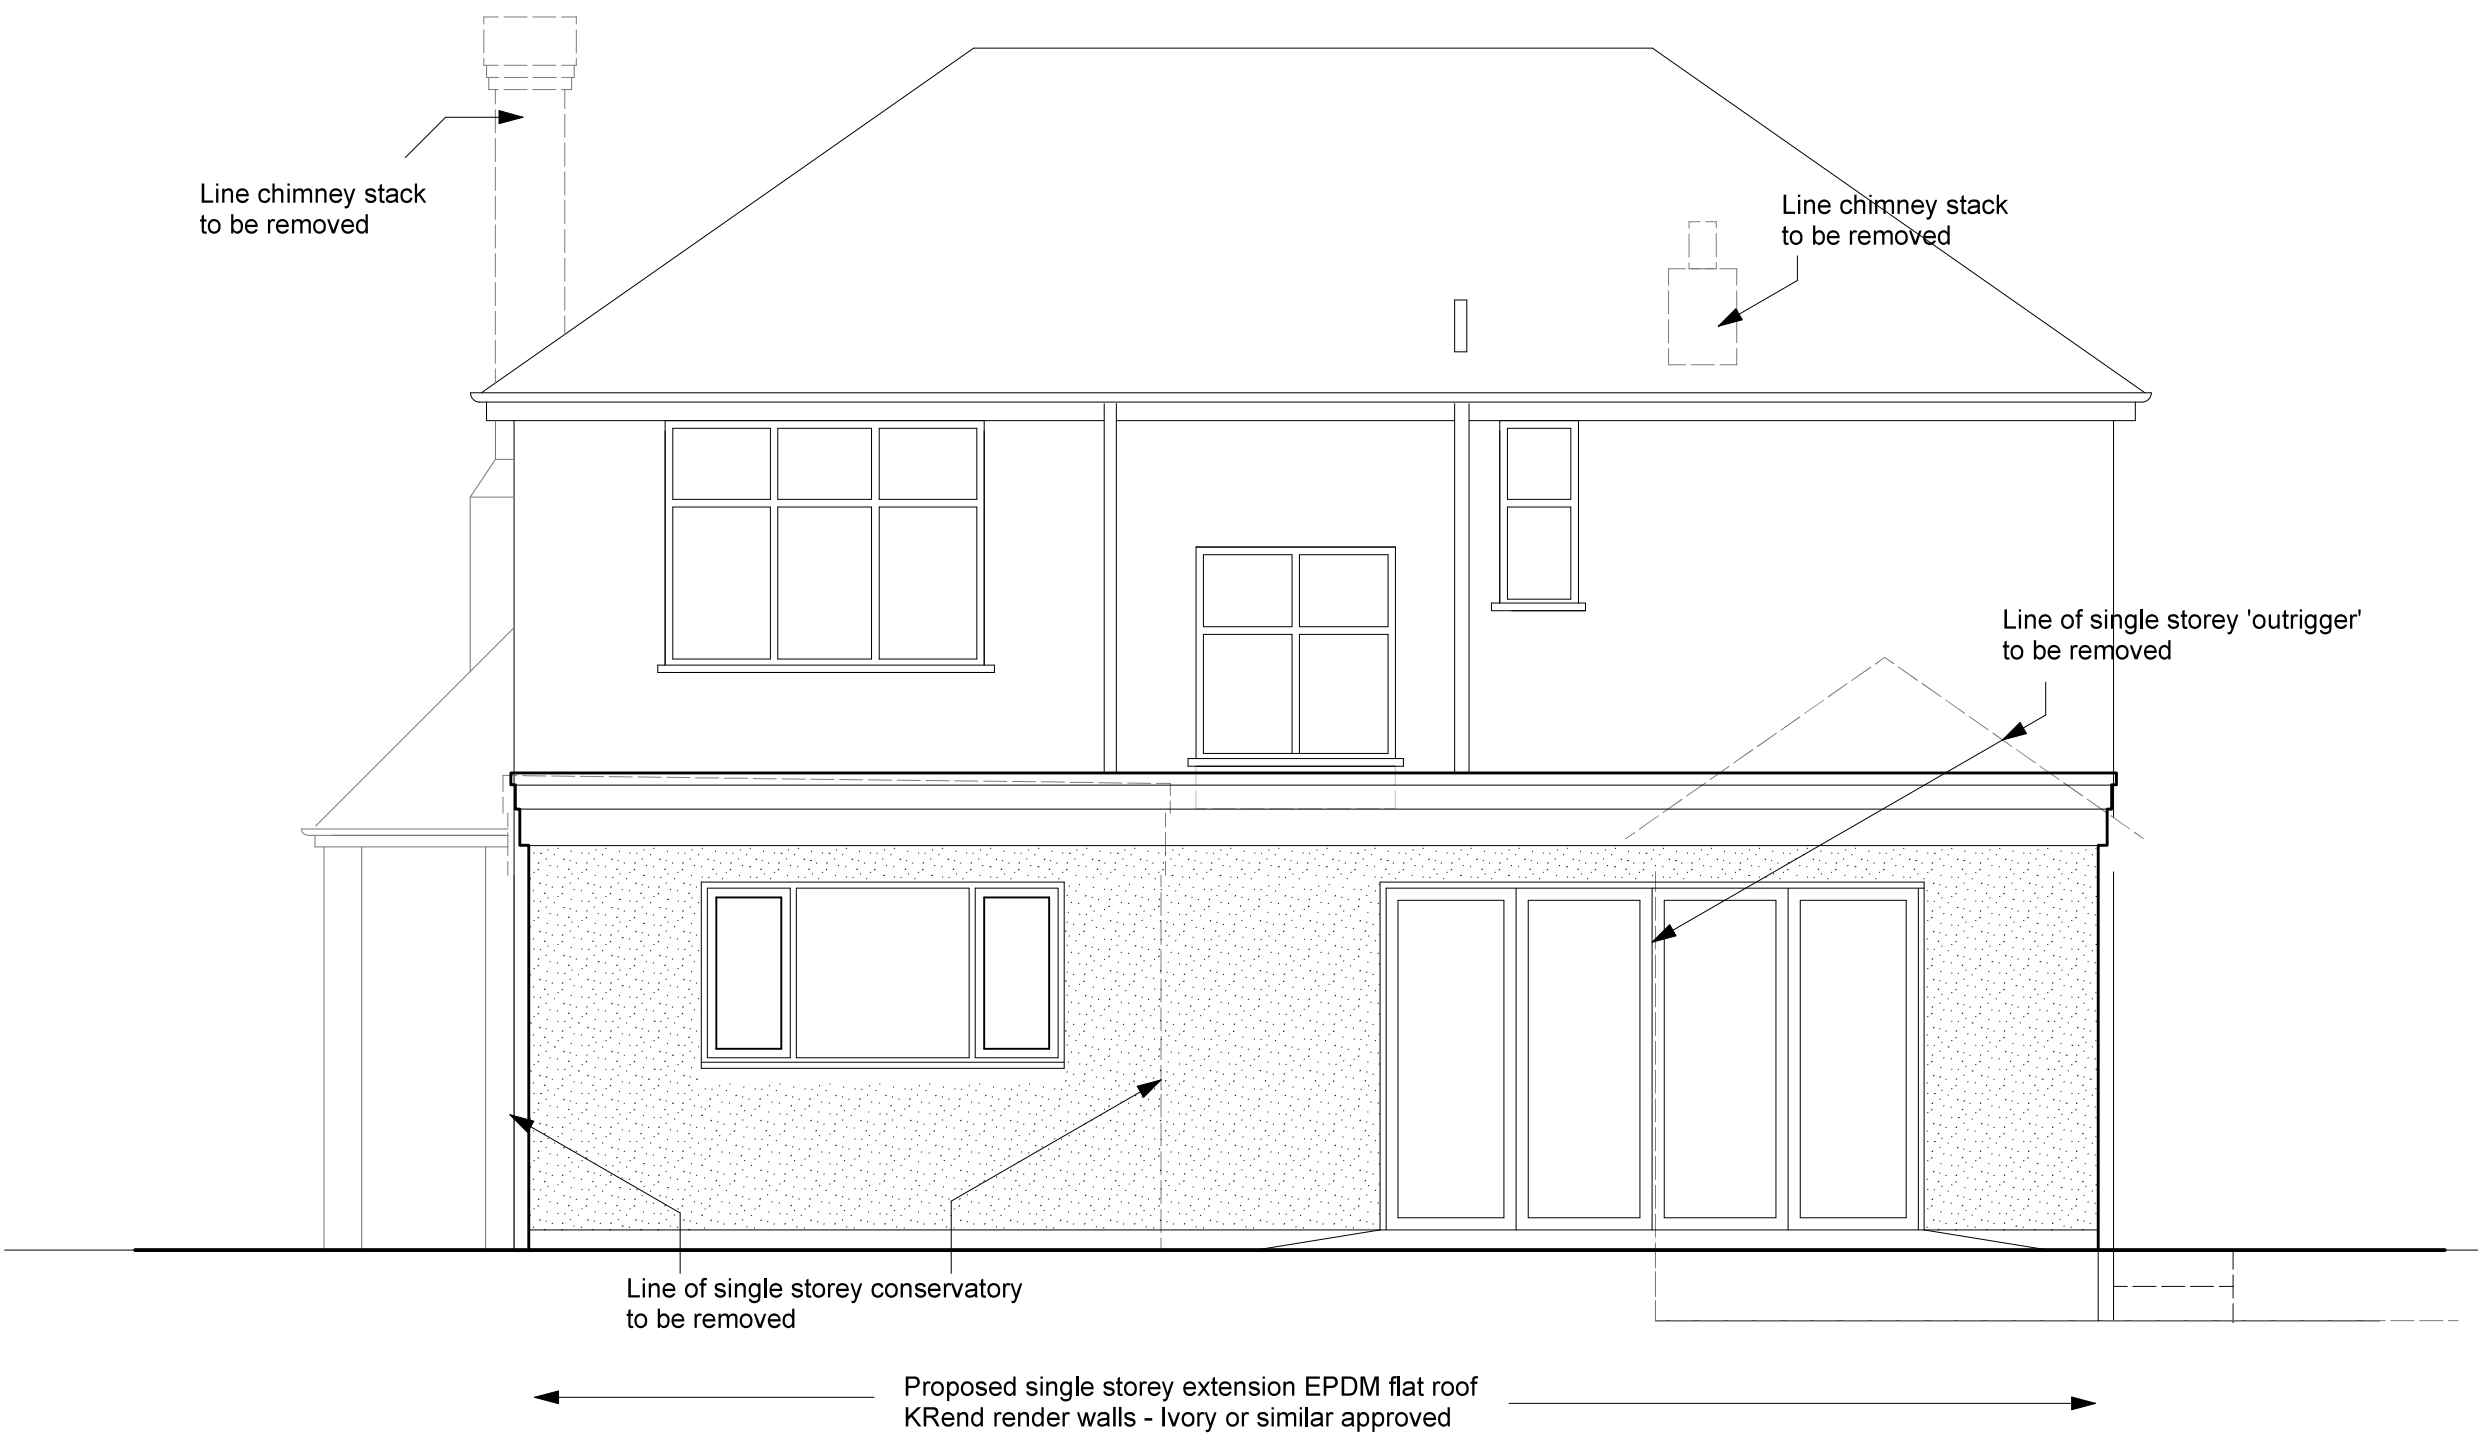

PROPOSED REAR ELEVATION

MR & MRS D BOOTH
7 CHESTER AVENUE
ROCHDALE
OL11 5LY

PROPOSED ALTERATIONS AND EXTENSION

Date August 2026

Scale 1:50@A2